



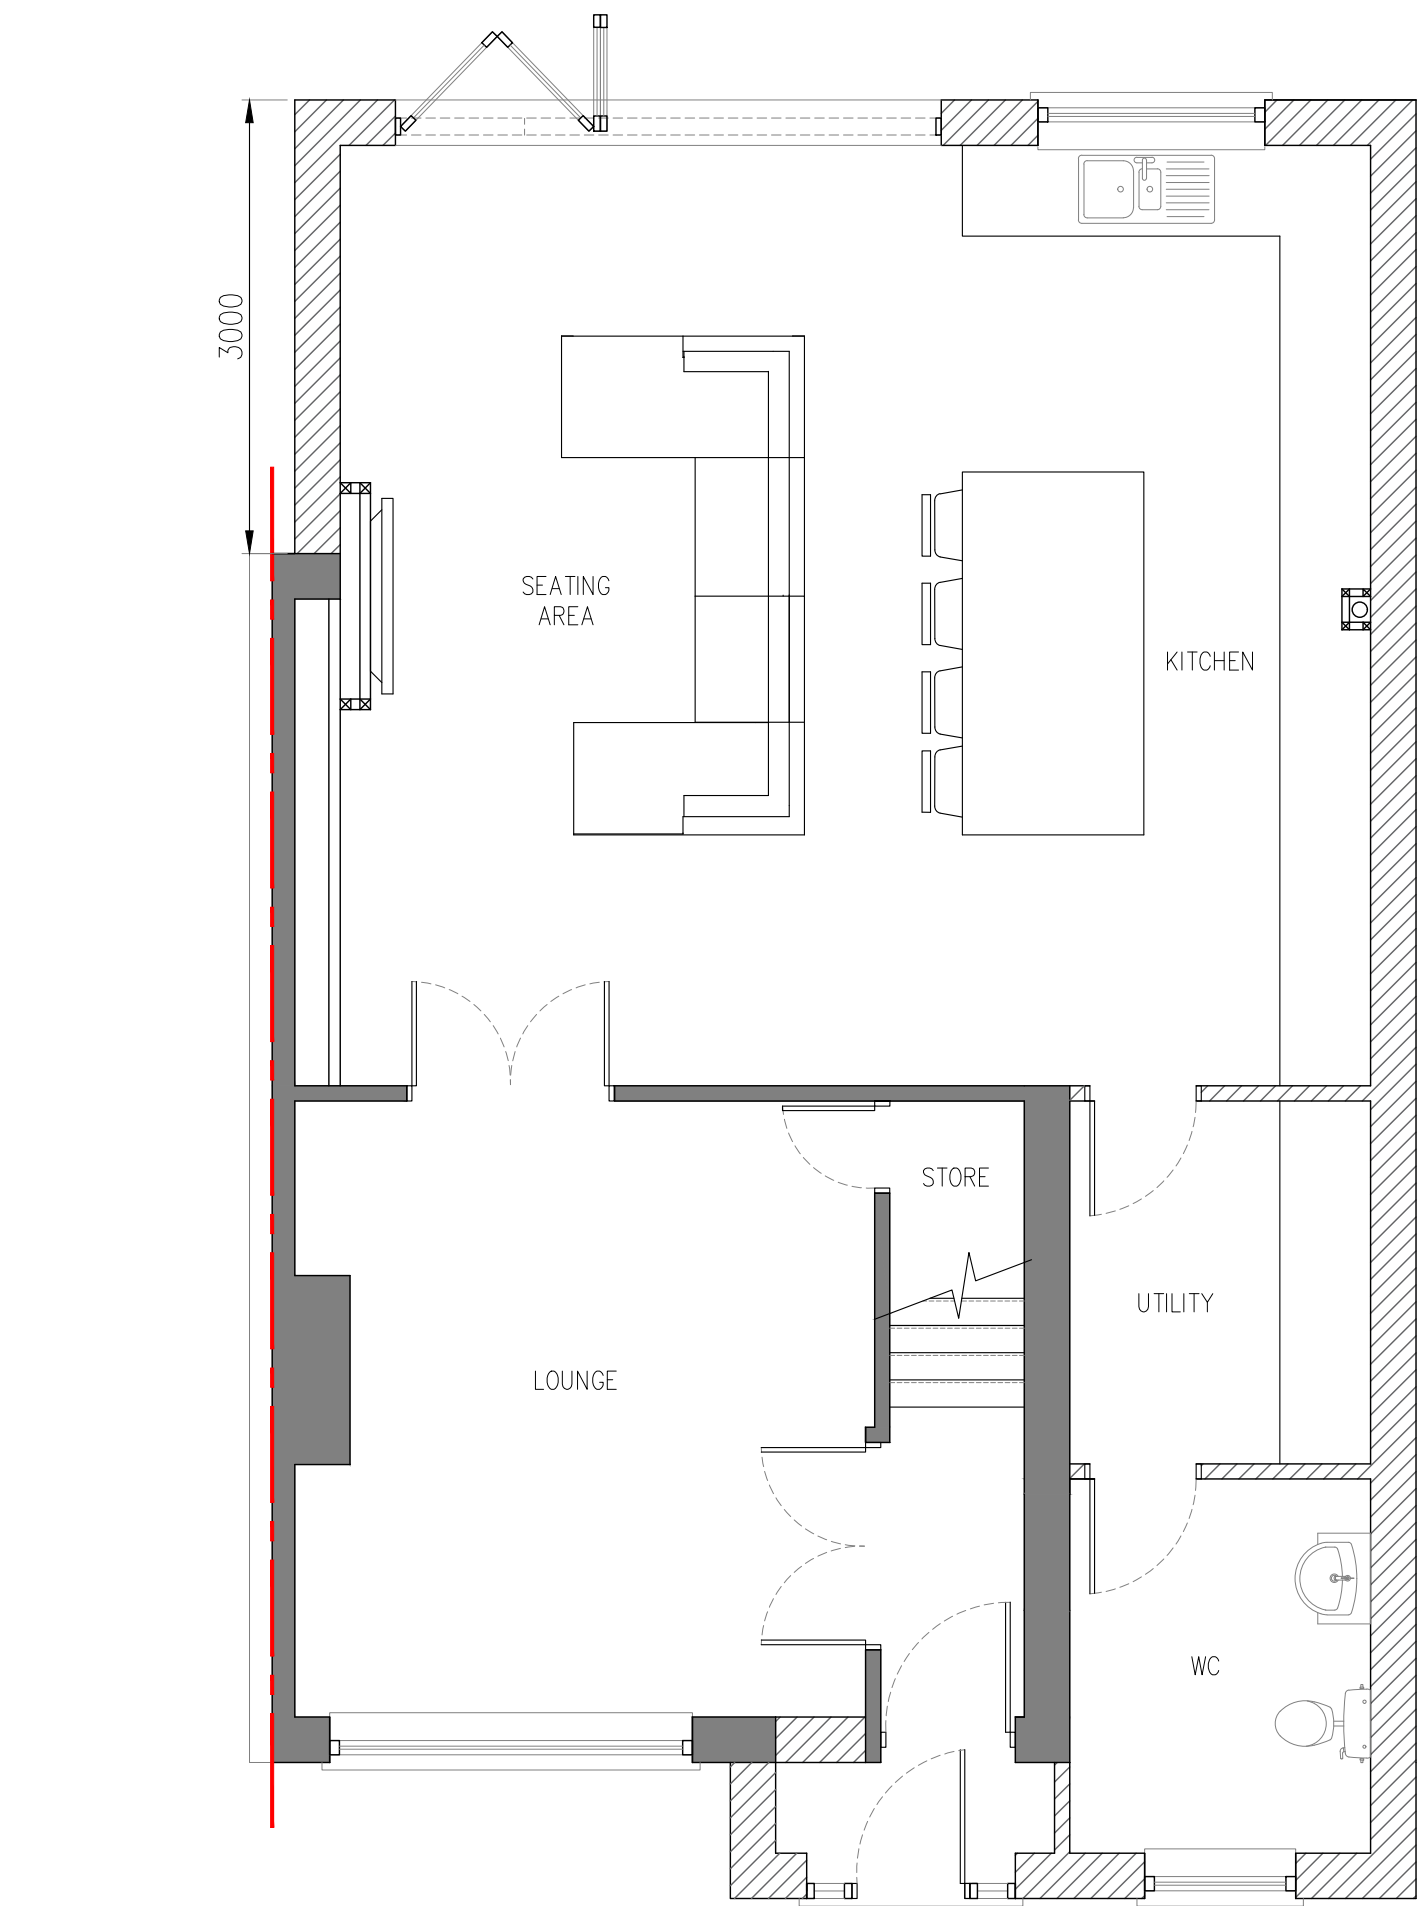


PROPOSED GROUND FLOOR | SCALE 1:50

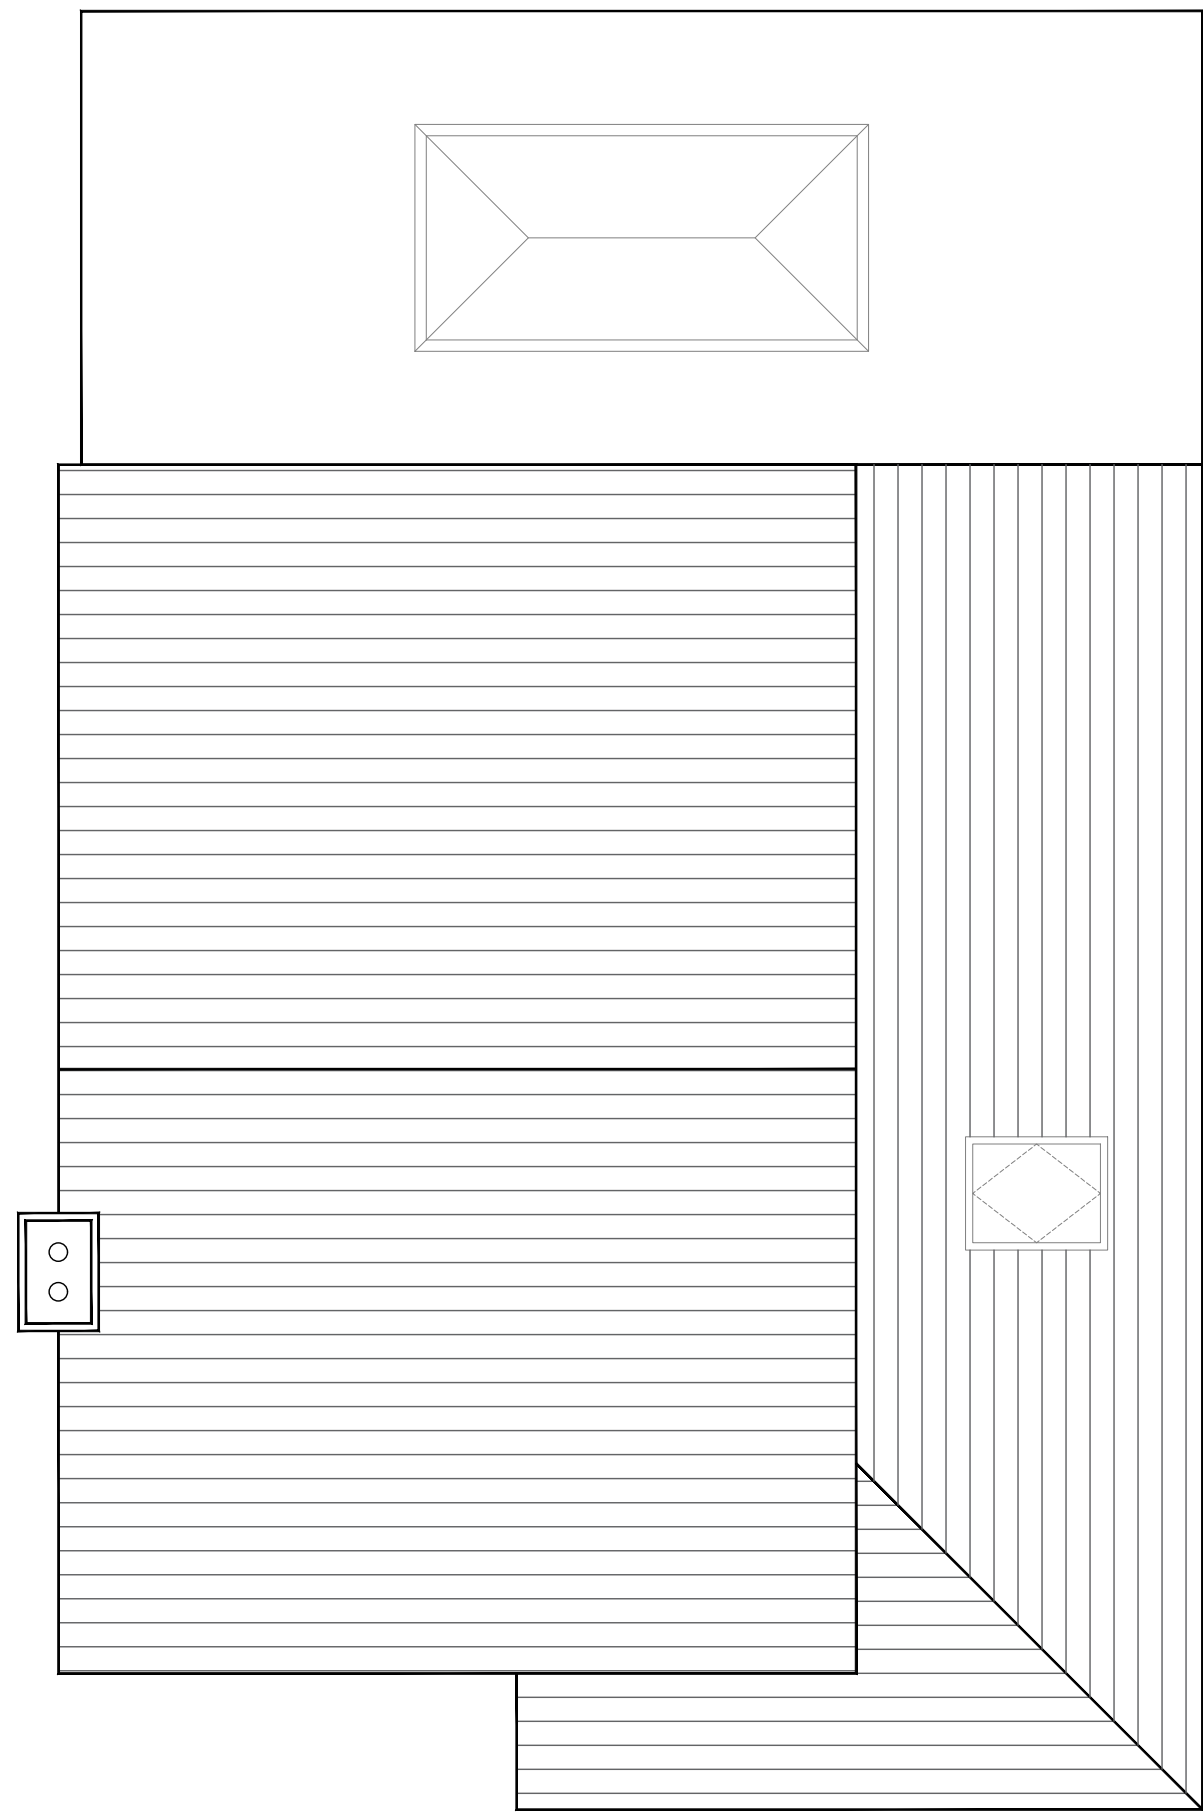


PROPOSED ROOF PLAN | SCALE 1:50




PROPOSED SIDE ELEVATION | SCALE 1:50

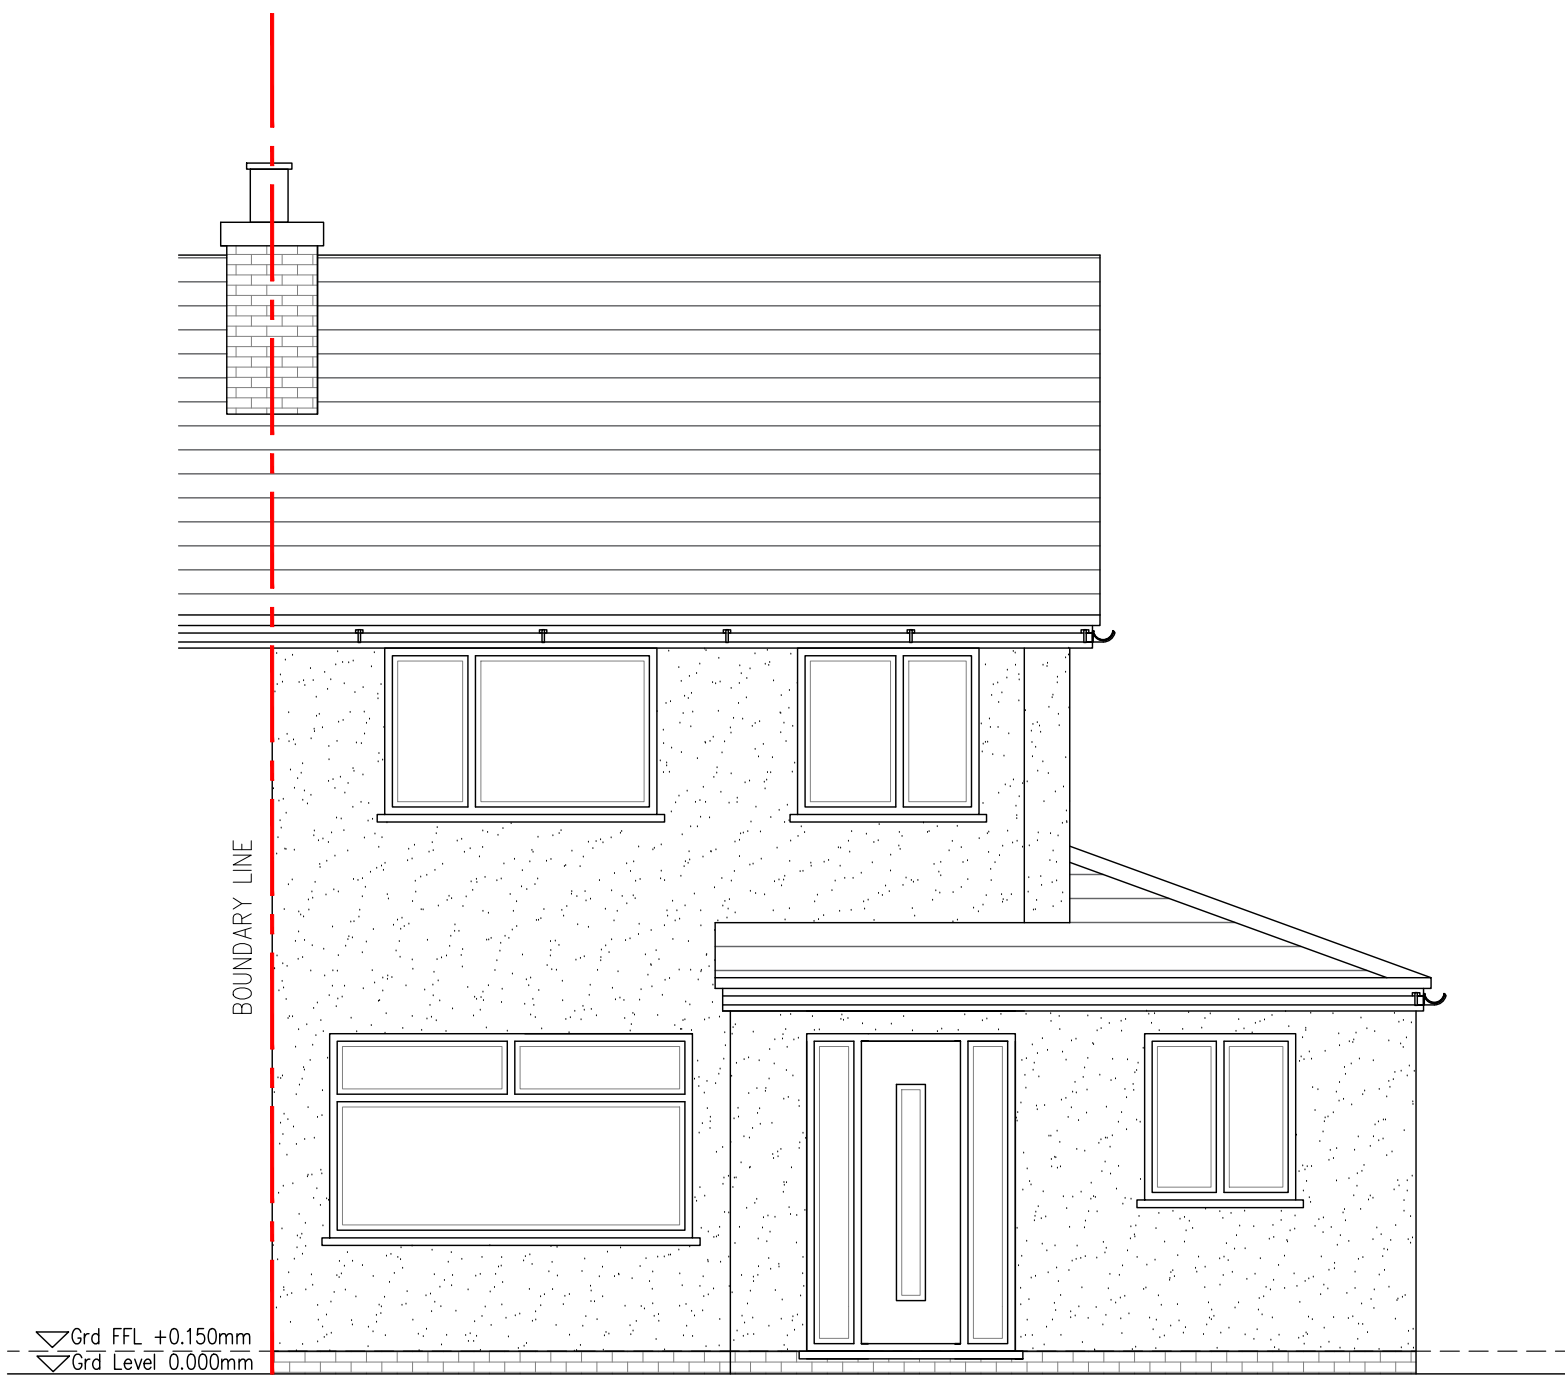

PROPOSED FRONT ELEVATION | SCALE 1:50

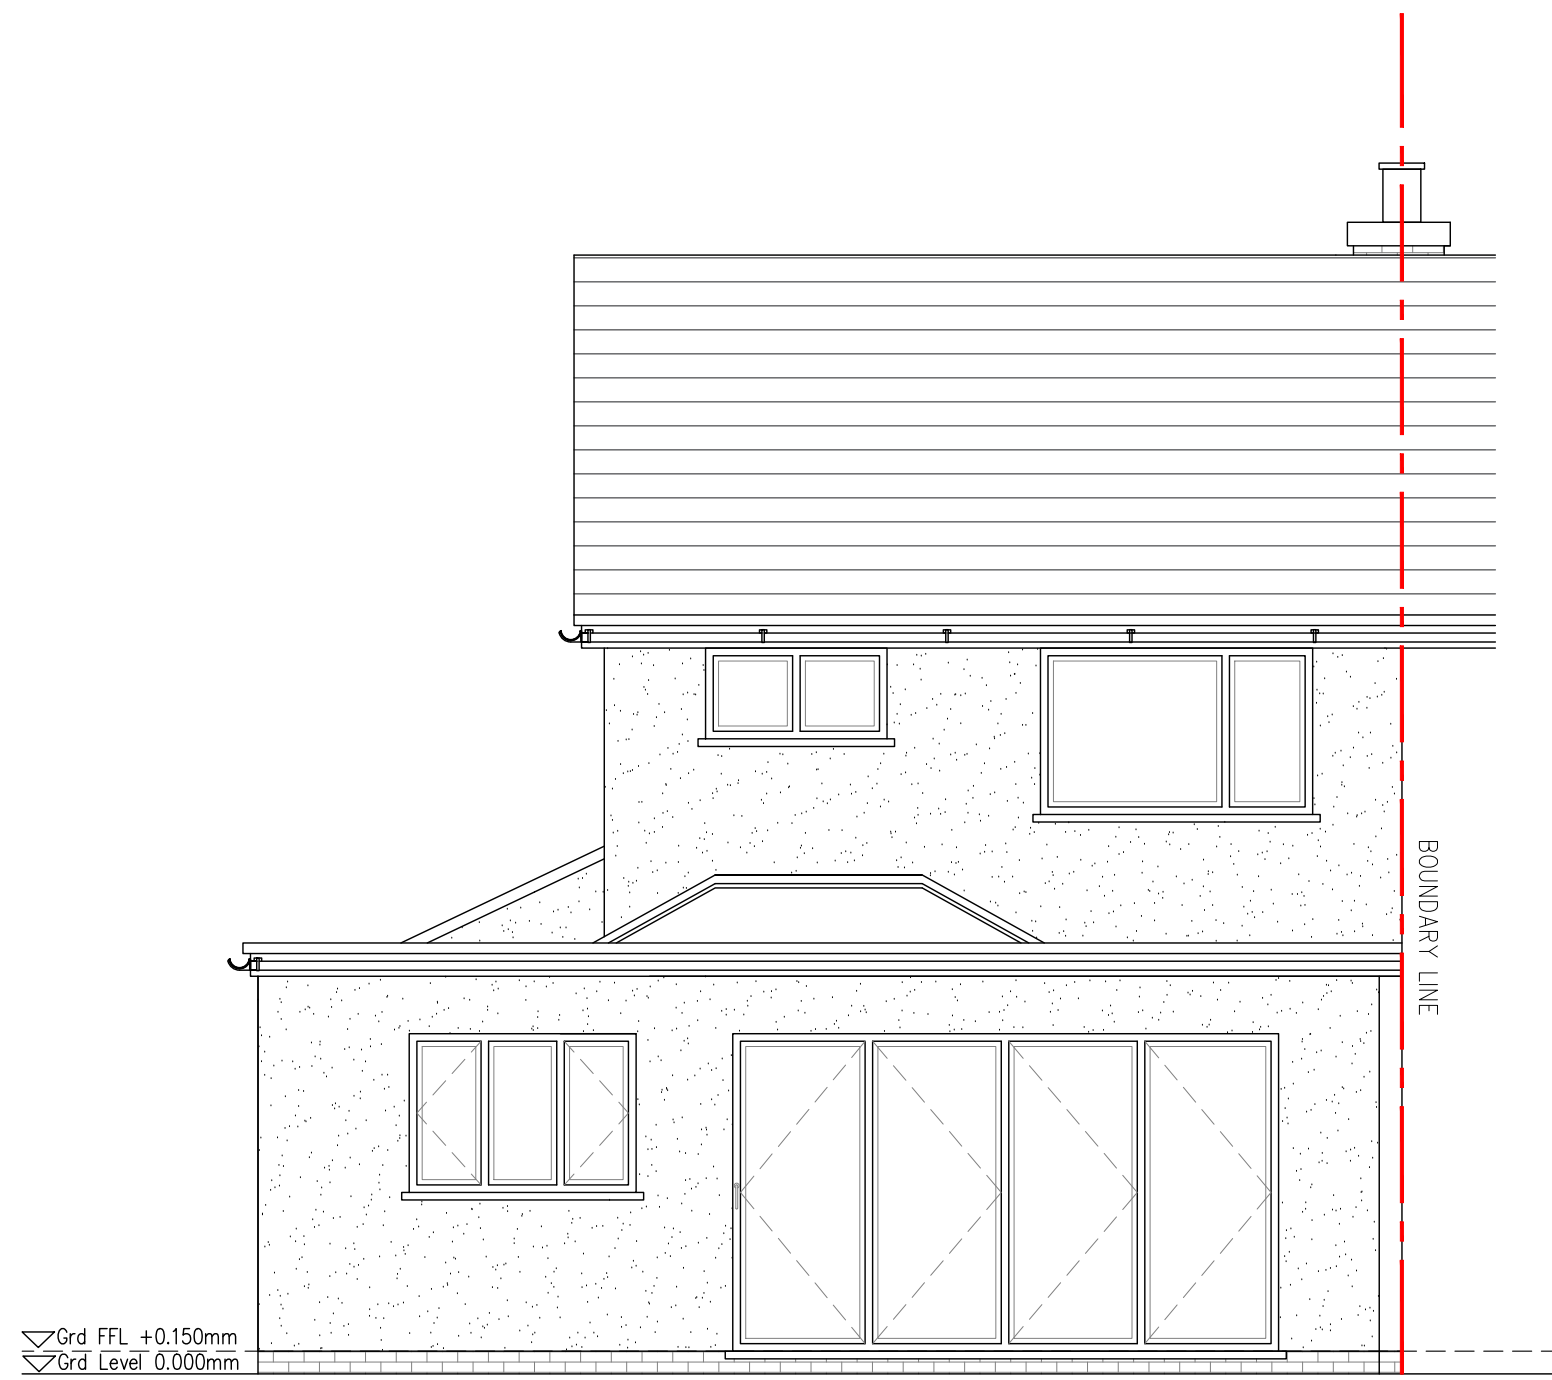


PROPOSED REAR ELEVATION | SCALE 1:50

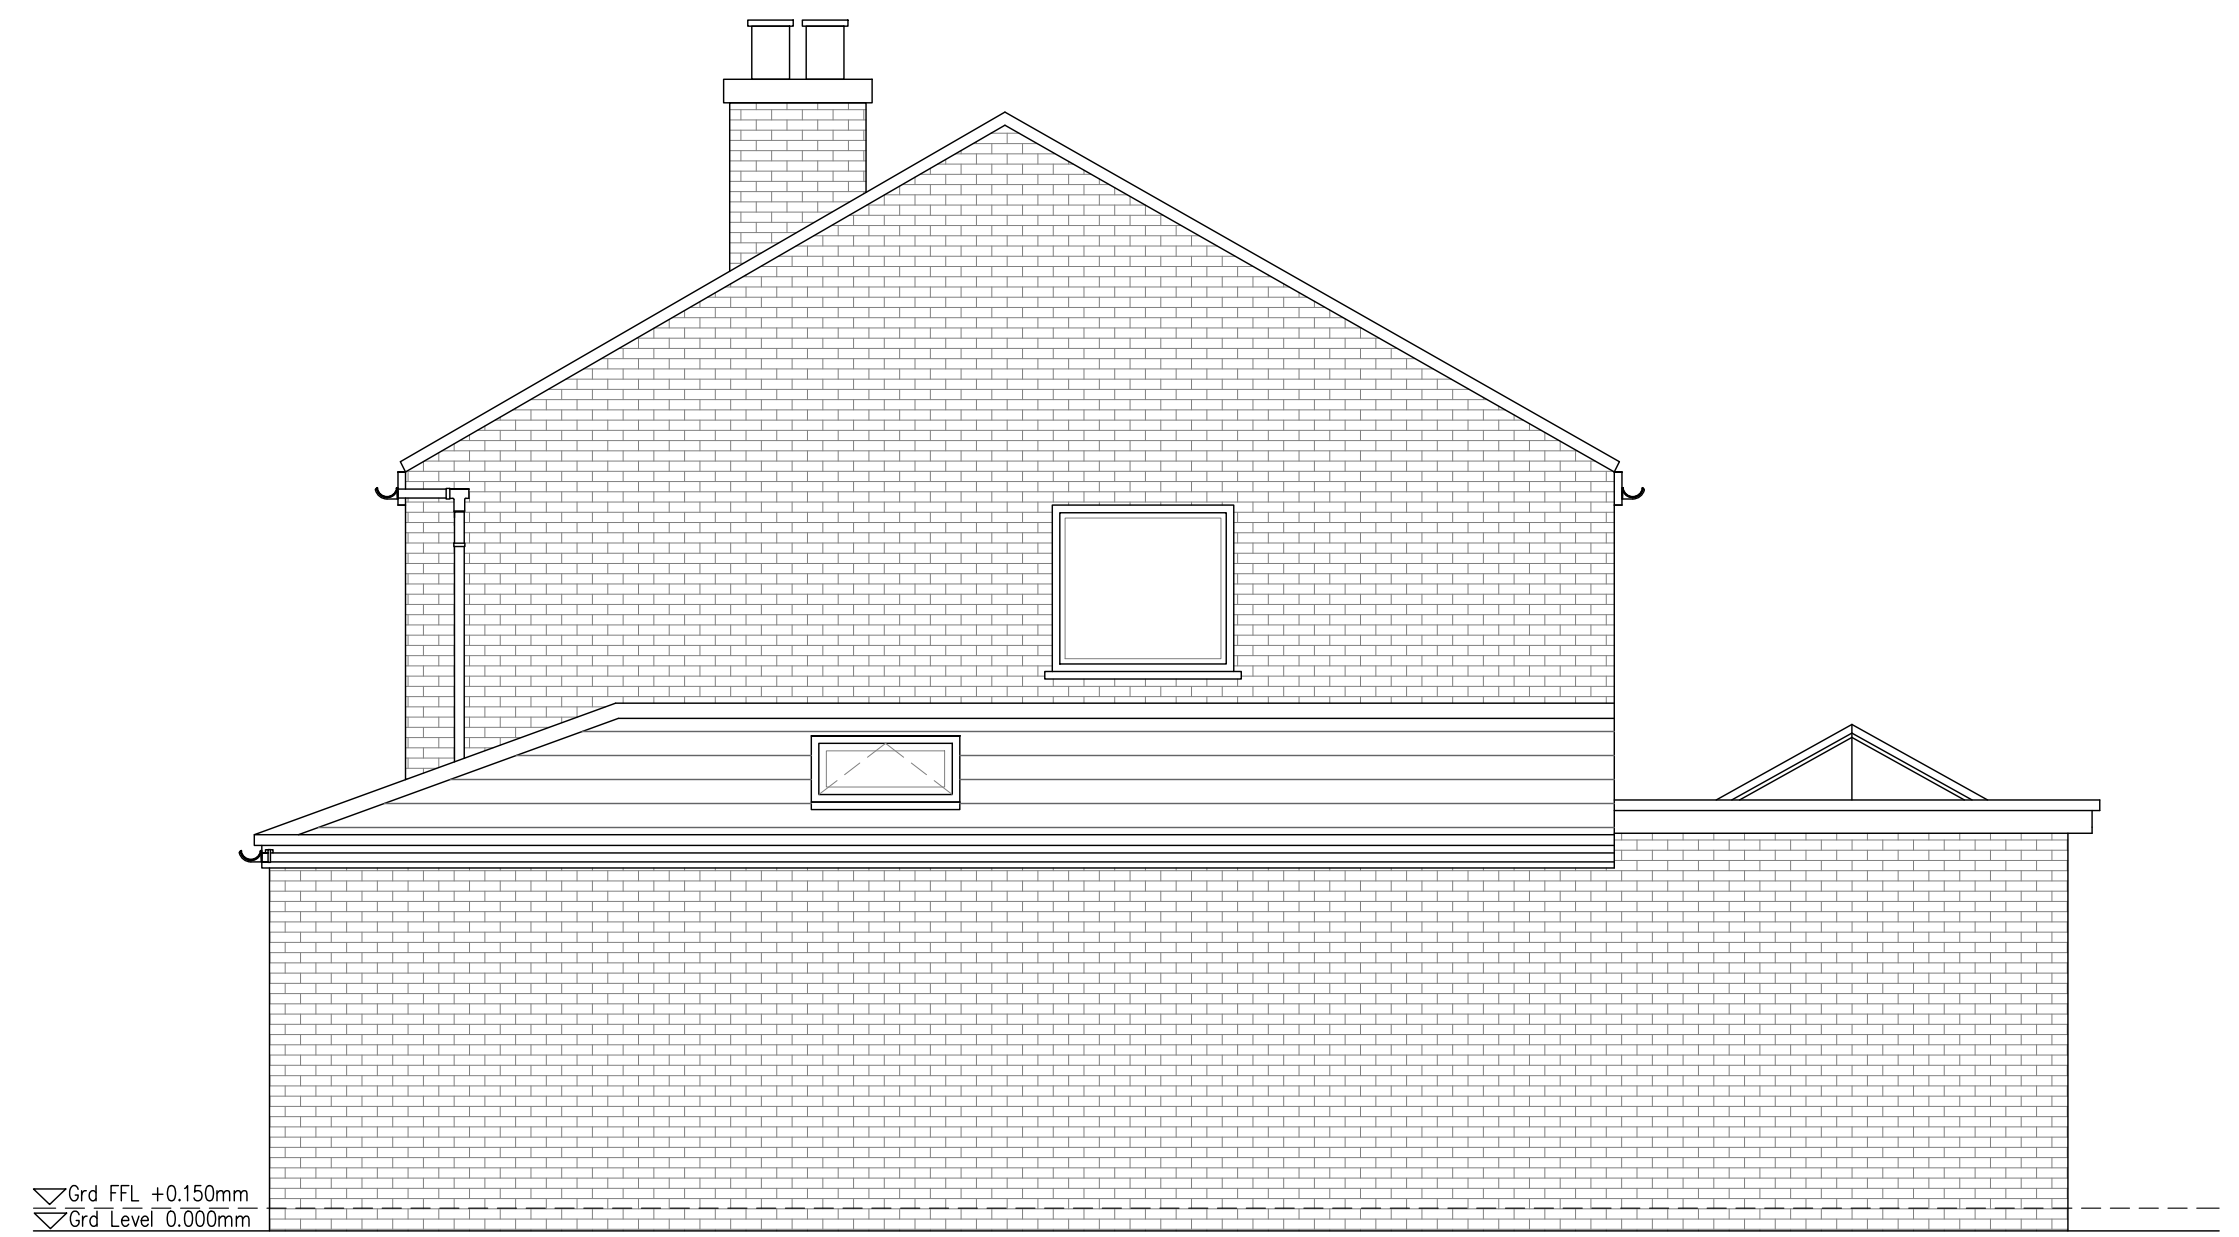

PROPOSED SIDE ELEVATION | SCALE 1:50

STATUS PLANNING	© Copyright of PM DESIGNS®. All rights reserved. ALL dimensions are in millimetres unless stated otherwise. ALL dimensions must be checked on site prior to construction and any discrepancies reported to the architect. Work is subject to change following detailed design.				
	RevNo	Revision note	Date	Signature	Checked

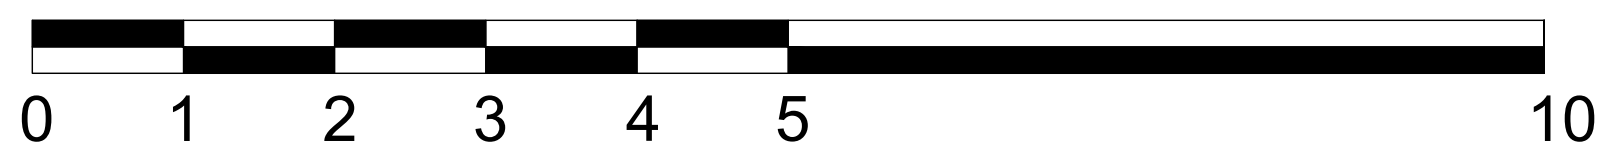

SCALE BAR 1:50

PM

PARLE MAGUIRE DESIGNS

PROJECT: 12 YELVERTON CLOSE
HALEWOOD
L26 7YN

CLIENT: MR SMITH

Drawing Title
PROPOSED PLANS

Drawing No.
A102

Date:
JAN 2026

Scale:
1:50 @ A1

Revision:
-

Issue:
PLANNING STATUS

North