


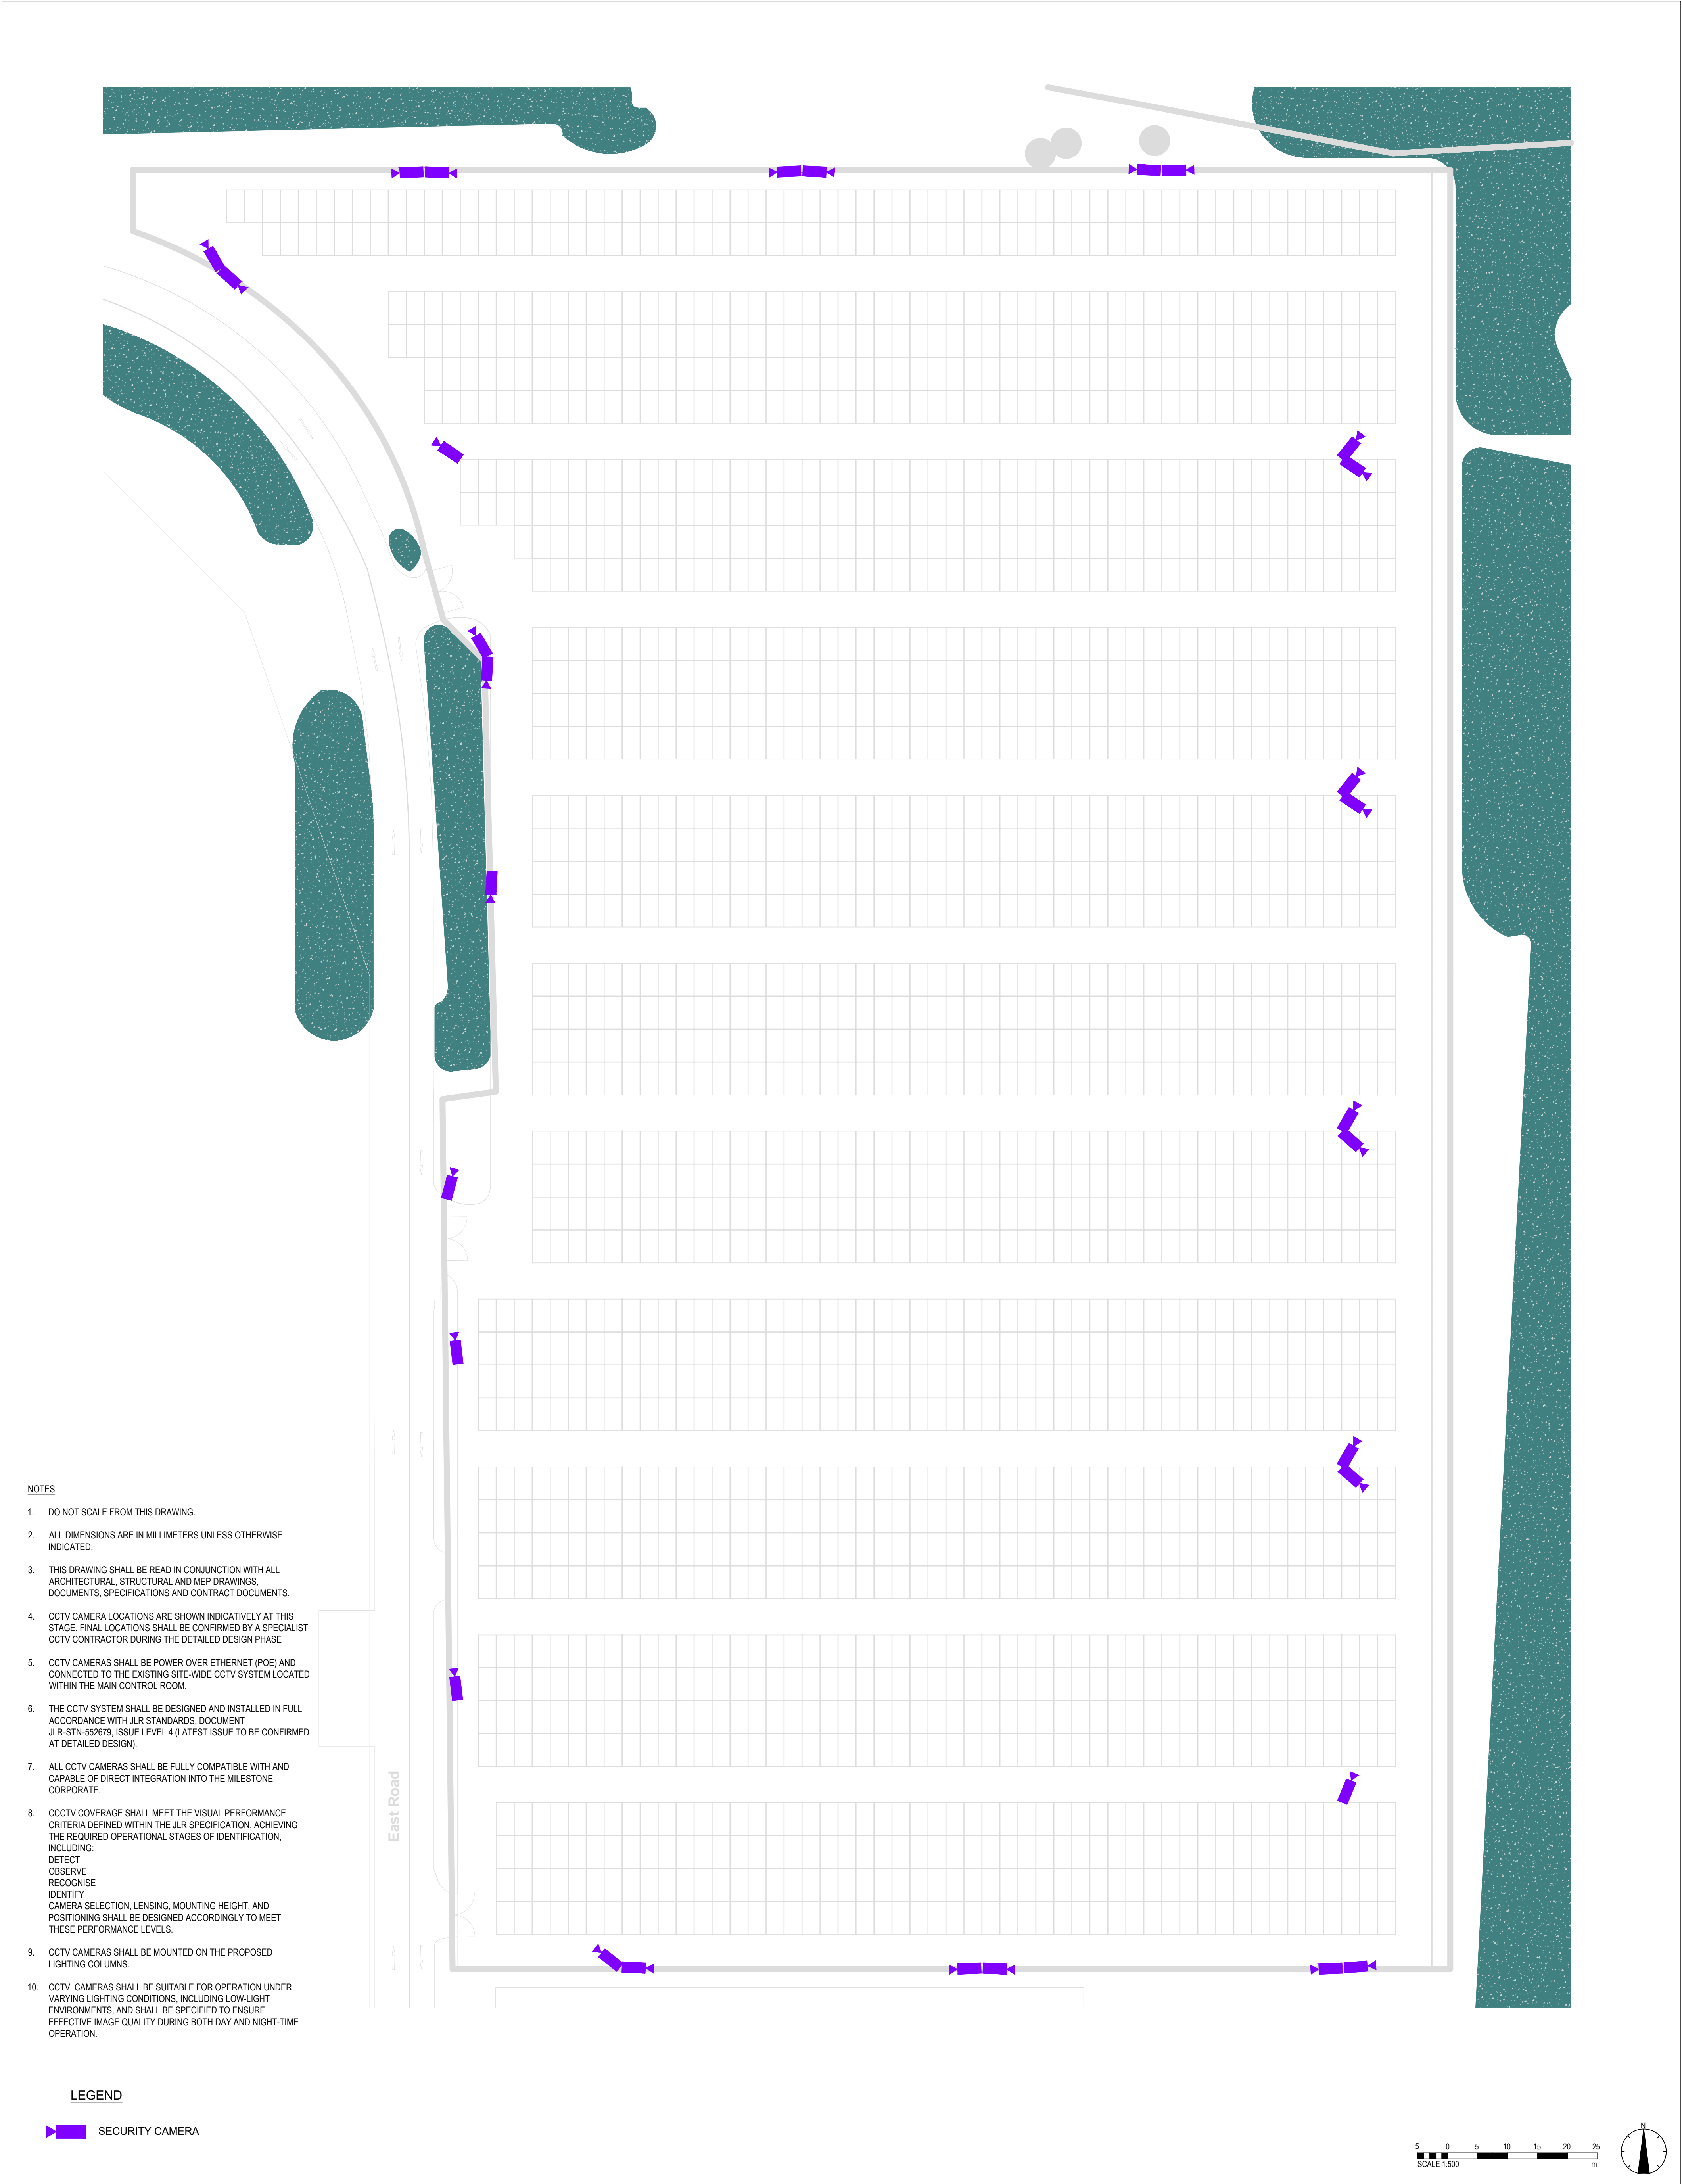

NOTES

- DO NOT SCALE FROM THIS DRAWING.
- ALL DIMENSIONS ARE IN MILLIMETERS UNLESS OTHERWISE INDICATED.
- THIS DRAWING SHALL BE READ IN CONJUNCTION WITH ALL ARCHITECTURAL, STRUCTURAL AND MEP DRAWINGS, DOCUMENTS, SPECIFICATIONS AND CONTRACT DOCUMENTS.
- CCTV CAMERA LOCATIONS ARE SHOWN INDICATIVELY AT THIS STAGE. FINAL LOCATIONS SHALL BE CONFIRMED BY A SPECIALIST CCTV CONTRACTOR DURING THE DETAILED DESIGN PHASE
- CCTV CAMERAS SHALL BE POWER OVER ETHERNET (POE) AND CONNECTED TO THE EXISTING SITE-WIDE CCTV SYSTEM LOCATED WITHIN THE MAIN CONTROL ROOM.
- THE CCTV SYSTEM SHALL BE DESIGNED AND INSTALLED IN FULL ACCORDANCE WITH JLR STANDARDS, DOCUMENT JLR-STN-552679, ISSUE LEVEL 4 (LATEST ISSUE TO BE CONFIRMED AT DETAILED DESIGN).
- ALL CCTV CAMERAS SHALL BE FULLY COMPATIBLE WITH AND CAPABLE OF DIRECT INTEGRATION INTO THE MILESTONE CORPORATE.
- CCTV COVERAGE SHALL MEET THE VISUAL PERFORMANCE CRITERIA DEFINED WITHIN THE JLR SPECIFICATION, ACHIEVING THE REQUIRED OPERATIONAL STAGES OF IDENTIFICATION, INCLUDING:
DETECT
OBSERVE
RECOGNISE
IDENTIFY
CAMERA SELECTION, LENSING, MOUNTING HEIGHT, AND POSITIONING SHALL BE DESIGNED ACCORDINGLY TO MEET THESE PERFORMANCE LEVELS.
- CCTV CAMERAS SHALL BE MOUNTED ON THE PROPOSED LIGHTING COLUMNS.
- CCTV CAMERAS SHALL BE SUITABLE FOR OPERATION UNDER VARYING LIGHTING CONDITIONS, INCLUDING LOW-LIGHT ENVIRONMENTS, AND SHALL BE SPECIFIED TO ENSURE EFFECTIVE IMAGE QUALITY DURING BOTH DAY AND NIGHT-TIME OPERATION.

LEGEND

 SECURITY CAMERA

DISCLAIMER NOTES:

- THIS DOCUMENT IS COPYRIGHT OF THE ORIGINATOR AND MUST BE TREATED AS CONFIDENTIAL
- THIS DOCUMENT MUST NOT BE ALTERED, REPRODUCED OR DISTRIBUTED WITHOUT PRIOR WRITTEN CONSENT OF THE ORIGINATOR
- THIS DOCUMENT IS AVAILABLE IN BOTH CONTROLLED (eg pdf) AND UNCONTROLLED (eg dwg) FORMATS - UNCONTROLLED FORMATS MUST NOT BE ALTERED - THE ORIGINATOR ACCEPTS NO RESPONSIBILITY FOR ANY DISCREPANCIES ARISING AS A RESULT OF THE ORIGINATOR'S INFORMATION BEING ALTERED BY OTHERS
- ANY DISCREPANCY MUST BE REPORTED TO THE ORIGINATOR
- DO NOT SCALE THIS DOCUMENT - USE FIGURED DIMENSIONS ONLY
- ALL DIMENSIONS MUST BE CHECKED ON SITE PRIOR TO COMMENCEMENT OF ANY RELATED WORKS
- THIS DOCUMENT MUST BE READ IN CONJUNCTION WITH ALL SUPPORTING DOCUMENTS PRODUCED BY THE ORIGINATOR AND OTHER PROJECT DISCIPLINES
- THE ORIGINATOR ACCEPTS NO RESPONSIBILITY FOR THE ACCURACY OF BACKGROUND INFORMATION PRODUCED BY THIRD PARTIES - THIS MUST BE TREATED AS INDICATIVE ONLY
- USERS OF THIS DOCUMENT ARE RESPONSIBLE FOR CHECKING WHICH REVISION IS CURRENT
- THE DOCUMENT STATUS "INFORMATION" OR "PRELIMINARY" INDICATES THAT THIS DRAWING IS FOR REFERENCE PURPOSES ONLY - THE ORIGINATOR WILL ACCEPT NO RESPONSIBILITY FOR THE COMPLETENESS OF INFORMATION UNDER THIS STATUS
- THE DOCUMENT STATUS "RECORD" OR "AS BUILT" HAS BEEN PREPARED, IN PART, BASED UPON INFORMATION FURNISHED BY OTHERS. WHILE THIS INFORMATION IS BELIEVED TO BE RELIABLE, THE ORIGINATOR ASSUMES NO RESPONSIBILITY FOR THE ACCURACY OF THIS "RECORD" OR "AS BUILT" DOCUMENT OR FOR ANY ERRORS OR OMISSIONS THAT MAY HAVE BEEN INCORPORATED INTO IT AS A RESULT OF INCORRECT INFORMATION PROVIDED TO THE ORIGINATOR. THOSE RELYING ON THE "RECORD" OR "AS BUILT" DOCUMENT ARE ADVISED TO OBTAIN INDEPENDENT VERIFICATION OF ITS ACCURACY

DRAWING NOTES:

CDM REGULATIONS 2015
SIGNIFICANT OR NON-OBVIOUS RISKS AND RISKS WHICH ARE DIFFICULT TO MANAGE ARE IDENTIFIED ON THIS DRAWING USING THE FOLLOWING SYMBOL. IDENTIFIED TO THE RIGHT WITH BRIEF ACCOMPANYING TEXT. FOR FURTHER DETAILS OF THE RISKS IDENTIFIED BY DESIGNERS, REFERENCE SHOULD BE MADE TO CDM HAZARD REGISTER



CLIENT:

JLR

IN ASSOCIATION WITH:

PROJECT:

EASTLANDS CAR PARK

TITLE:

ELECTRICAL SERVICES
CCTV PLAN

ORIGINATOR: www.ridge.co.uk

PROJECT NUMBER: 5031818

STATUS: DESCRIPTION:

S2 SUITABLE FOR INFORMATION

DRAWING No: ECP-RDG-XX-ST-D-E-670001.dwg

DRAWN BY: JK CHECKED BY: CN APPROVED BY: CN
SCALE: 1:500 @ A1 DATE: 09.04.2026

PROJECT: EPC ORG: RDG FUNCTION: XX SPATIAL: ST D FORM: E DISCIPLINE: NUMBER: 670001 REV: P01