




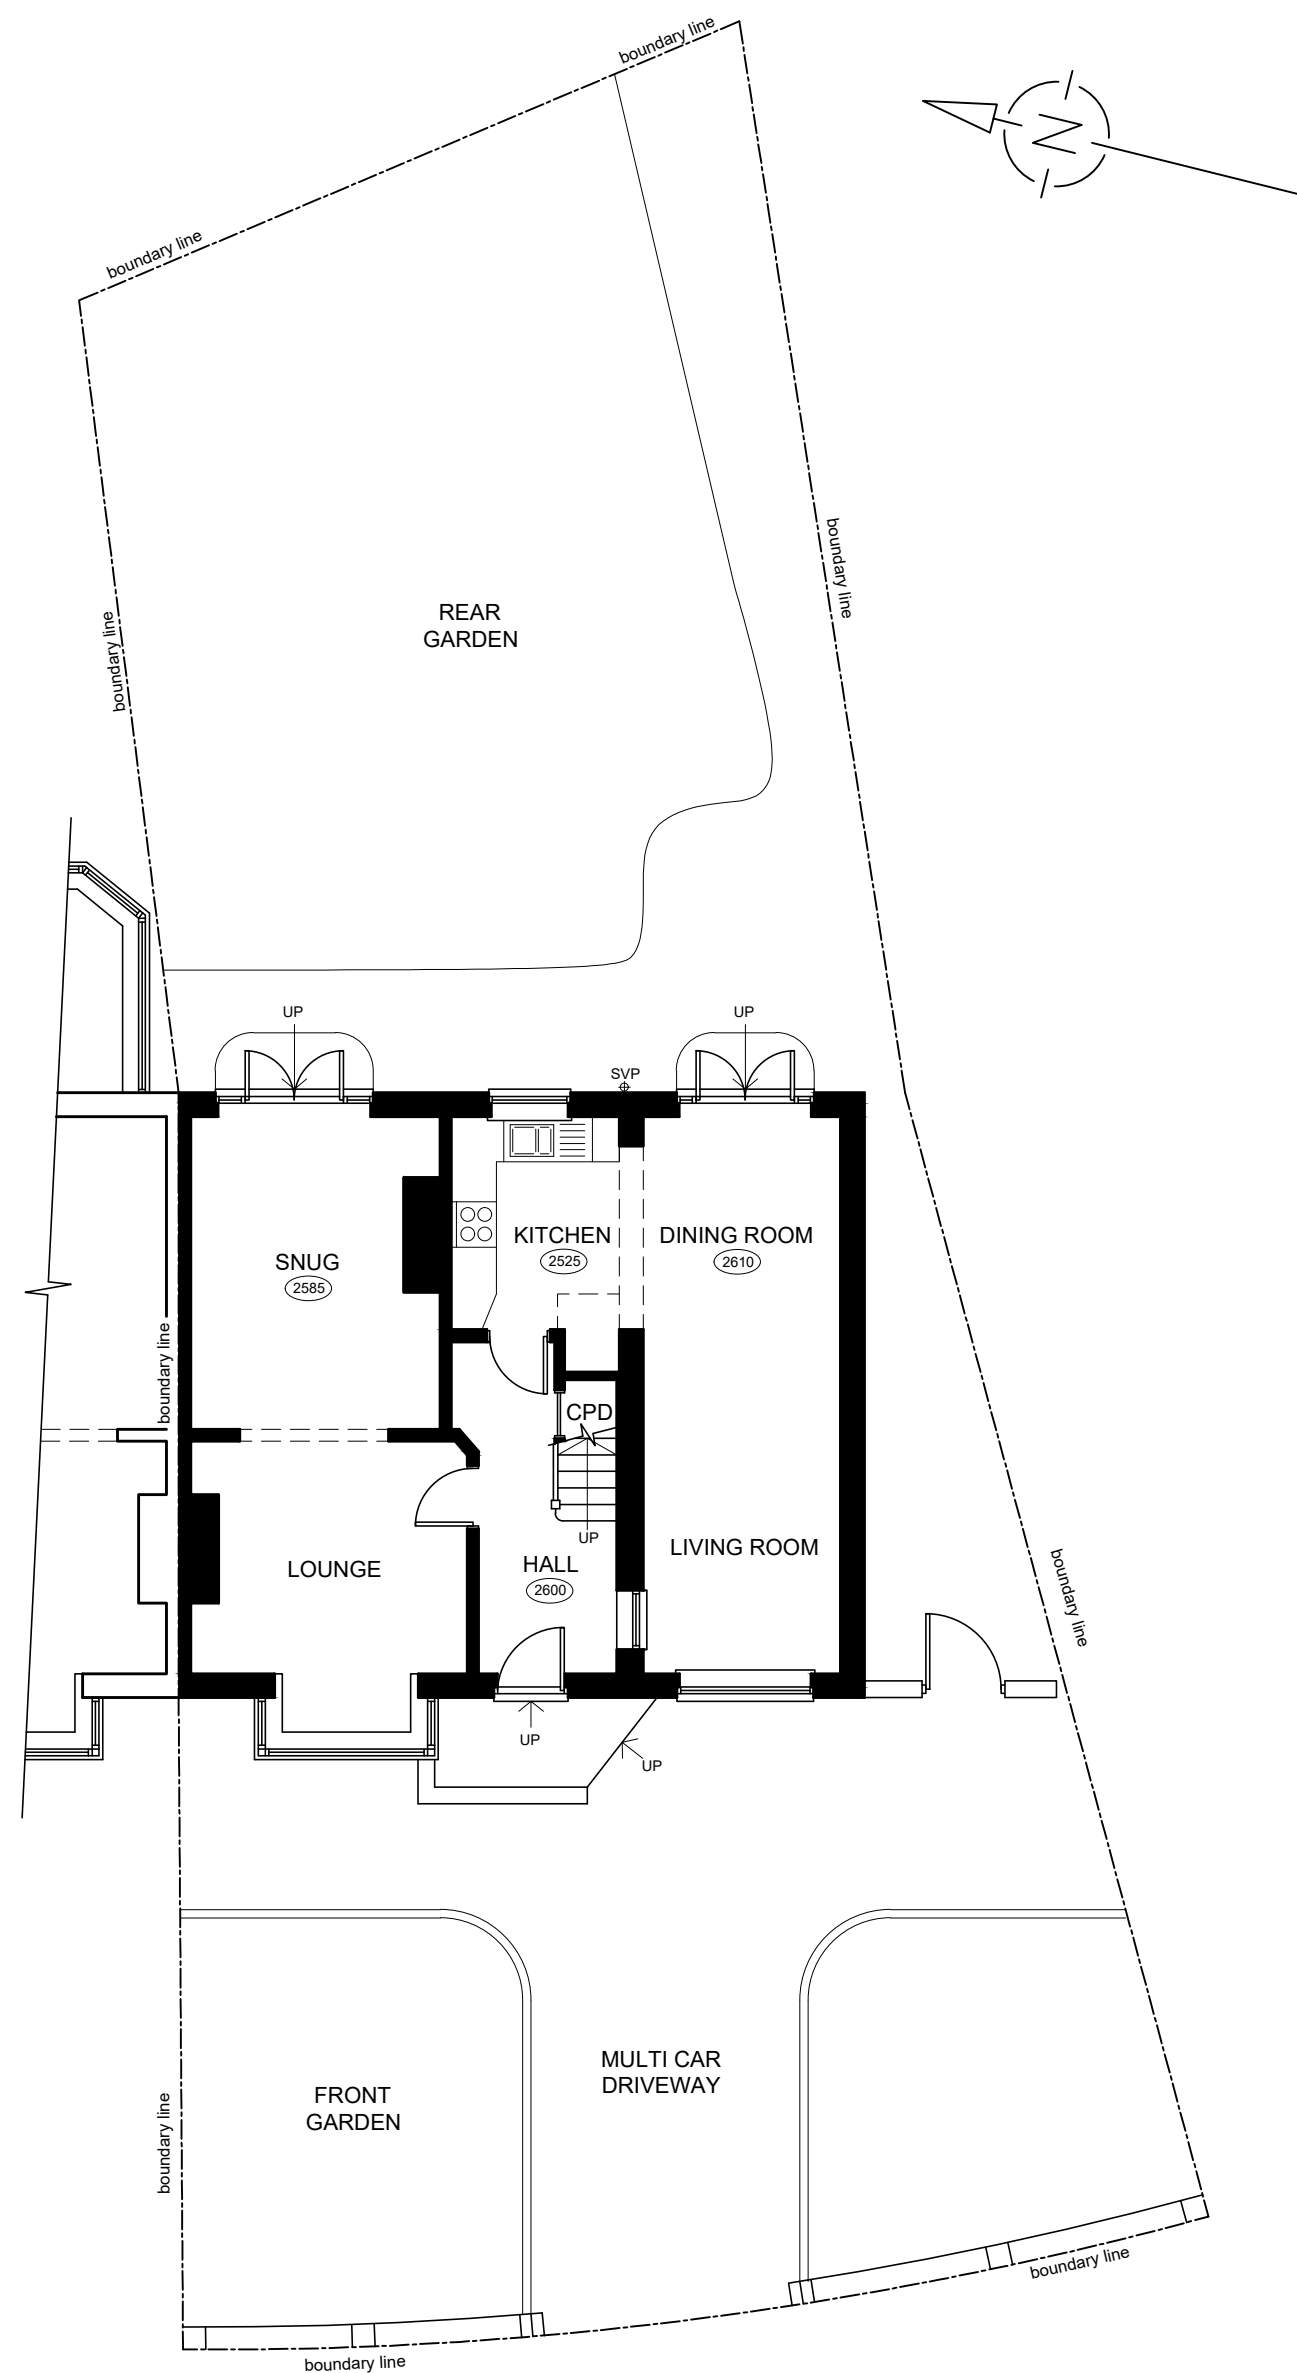

GROUND FLOOR /  
SITE BLOCK PLAN

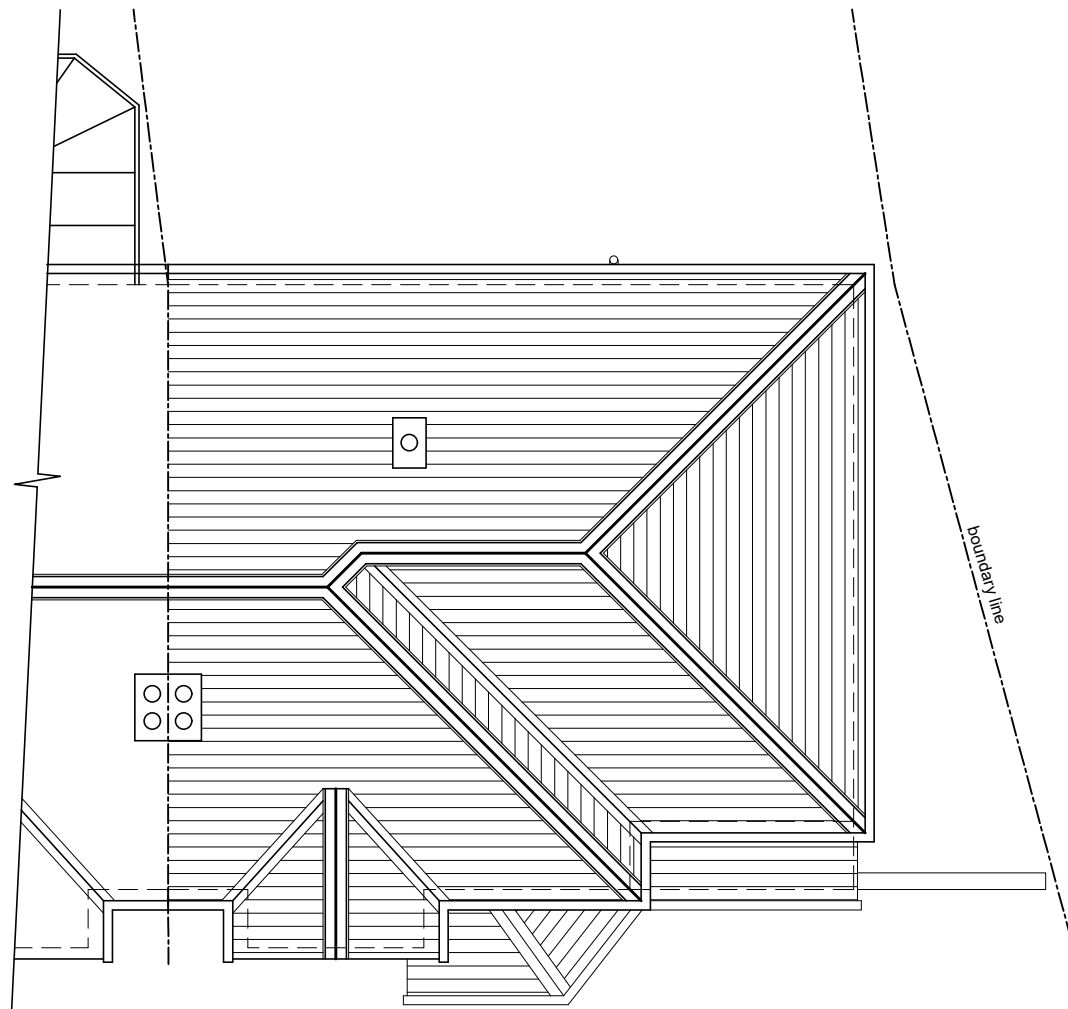


ROOF COVER PLAN

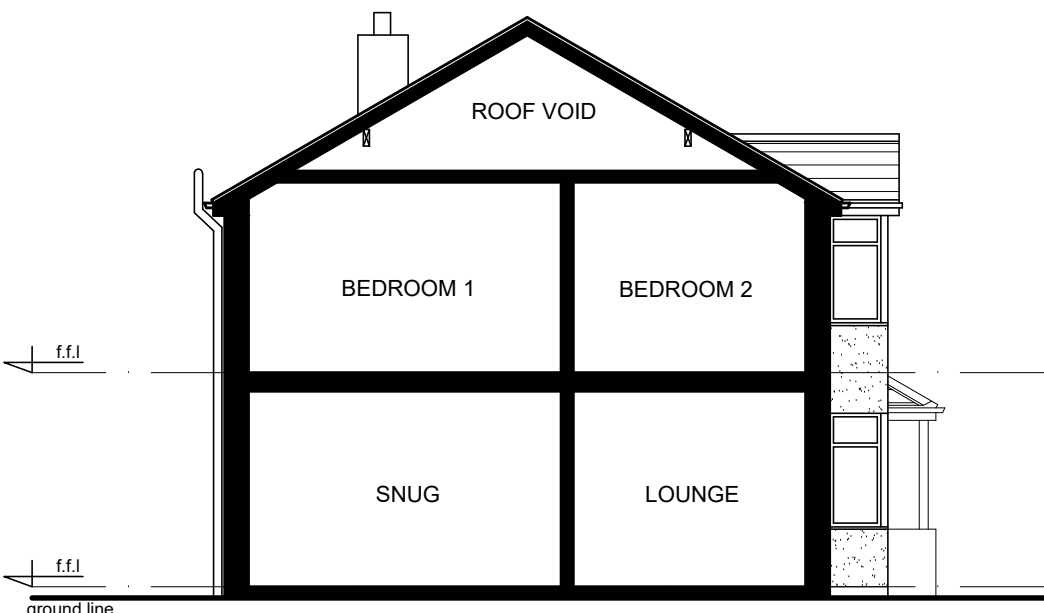

LEFT SIDE ELEVATION




REAR ELEVATION

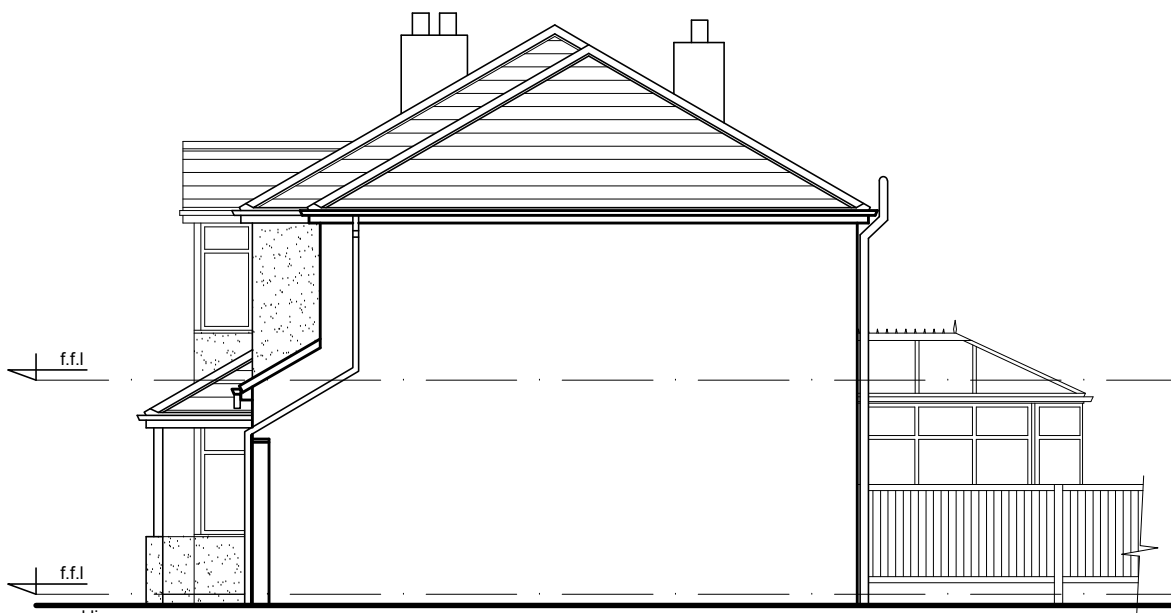


RIGHT SIDE ELEVATION

1:100 scale bar 0 1 2 3 4 metres


## EXISTING PLANS AND ELEVATIONS

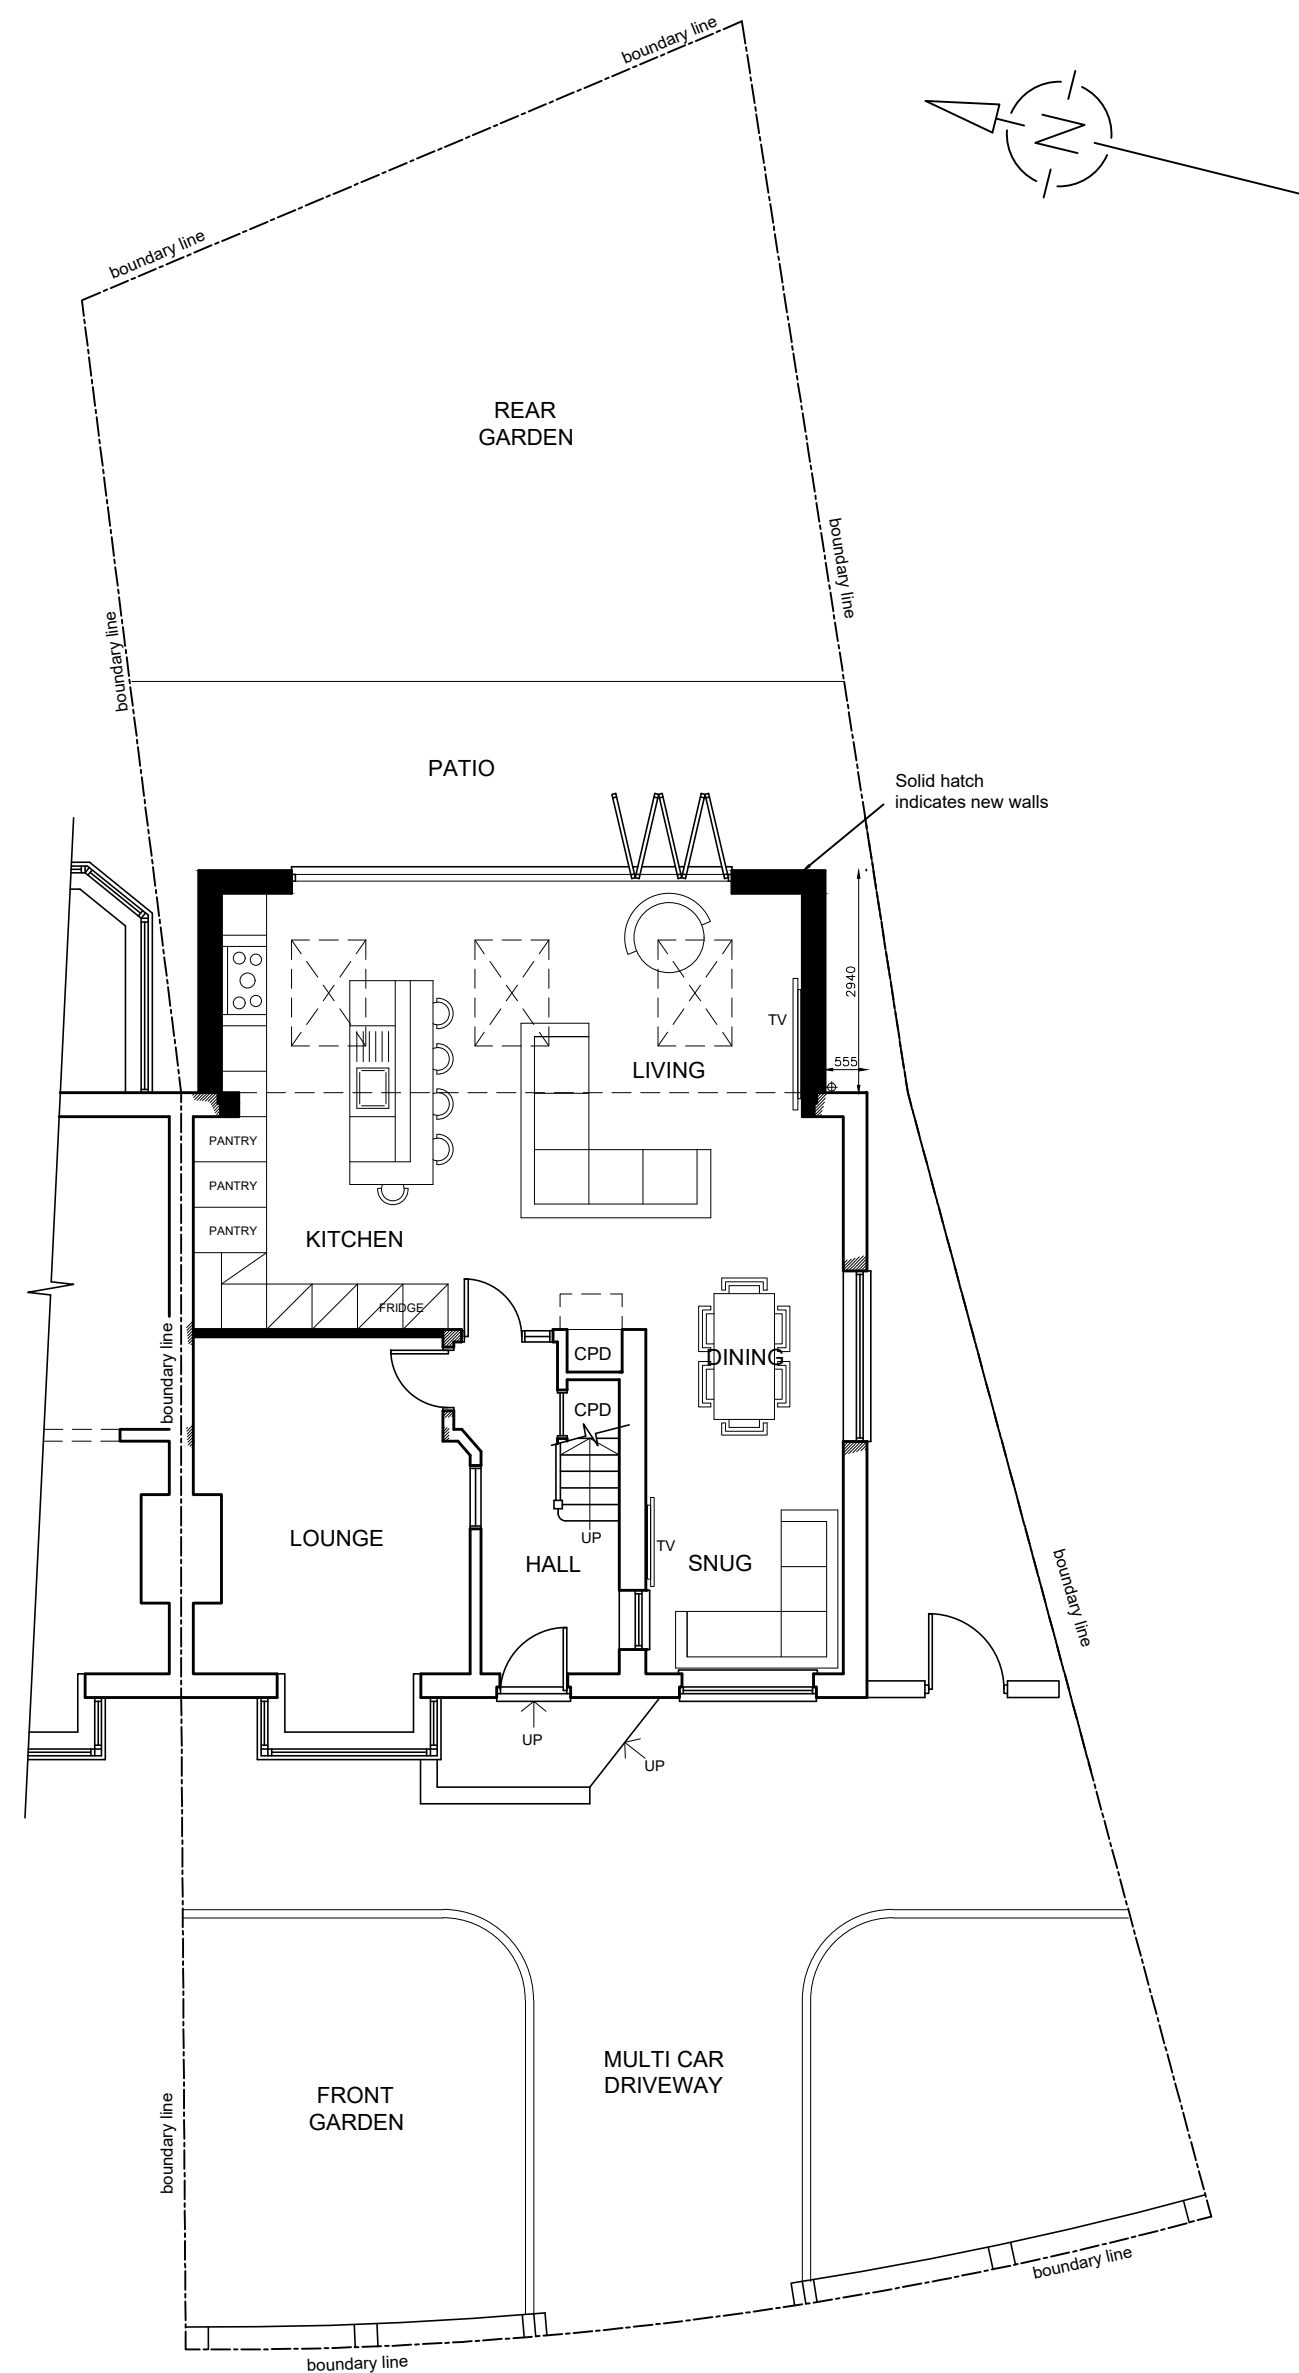


GROUND FLOOR /  
SITE BLOCK PLAN

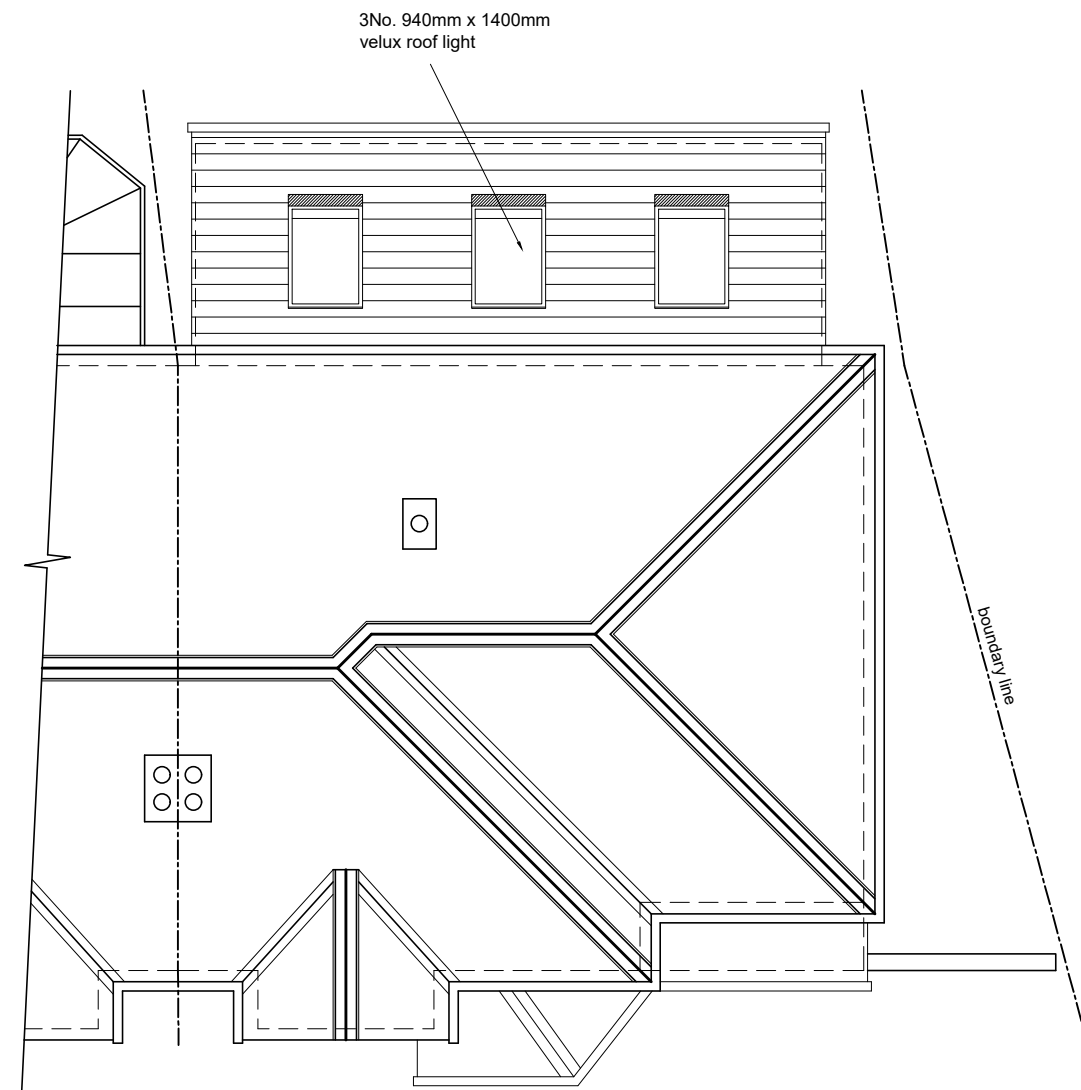


ROOF COVER PLAN

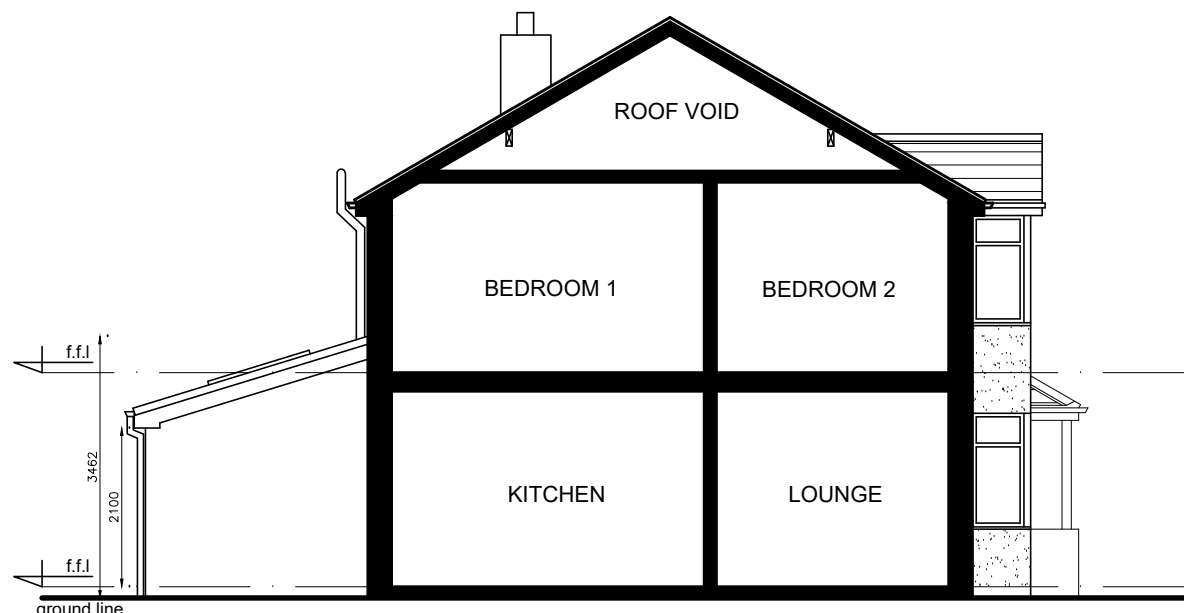

LEFT SIDE ELEVATION

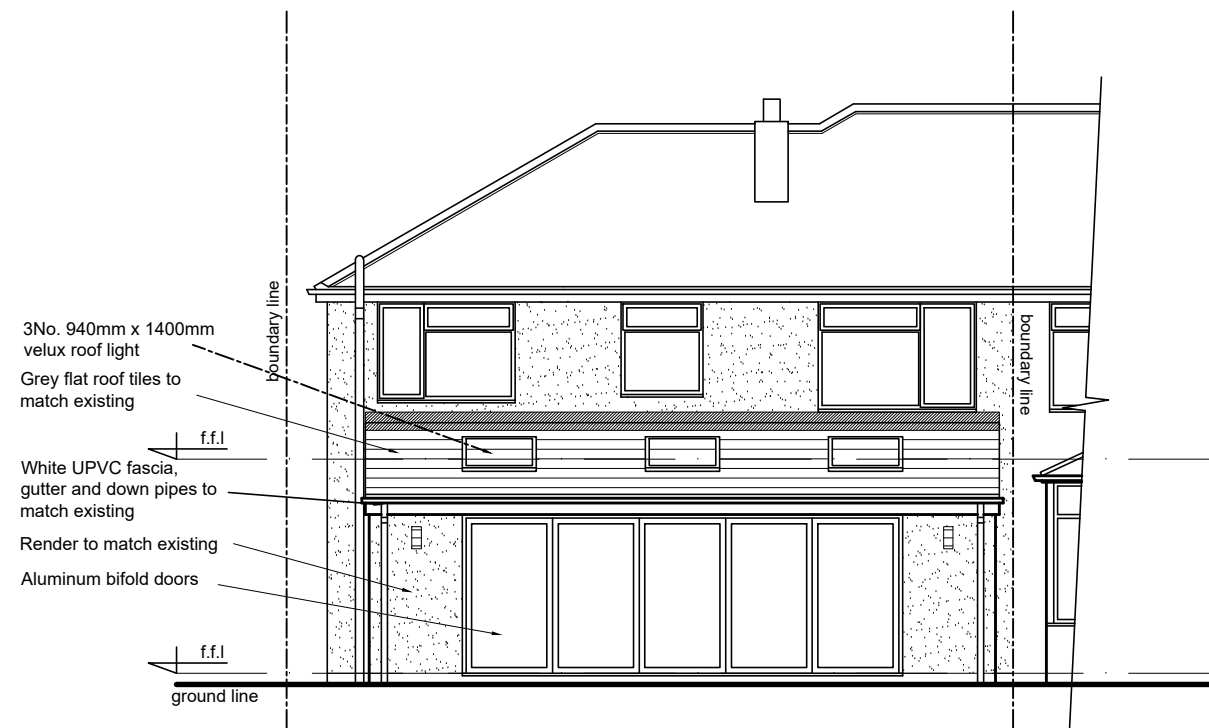

REAR ELEVATION

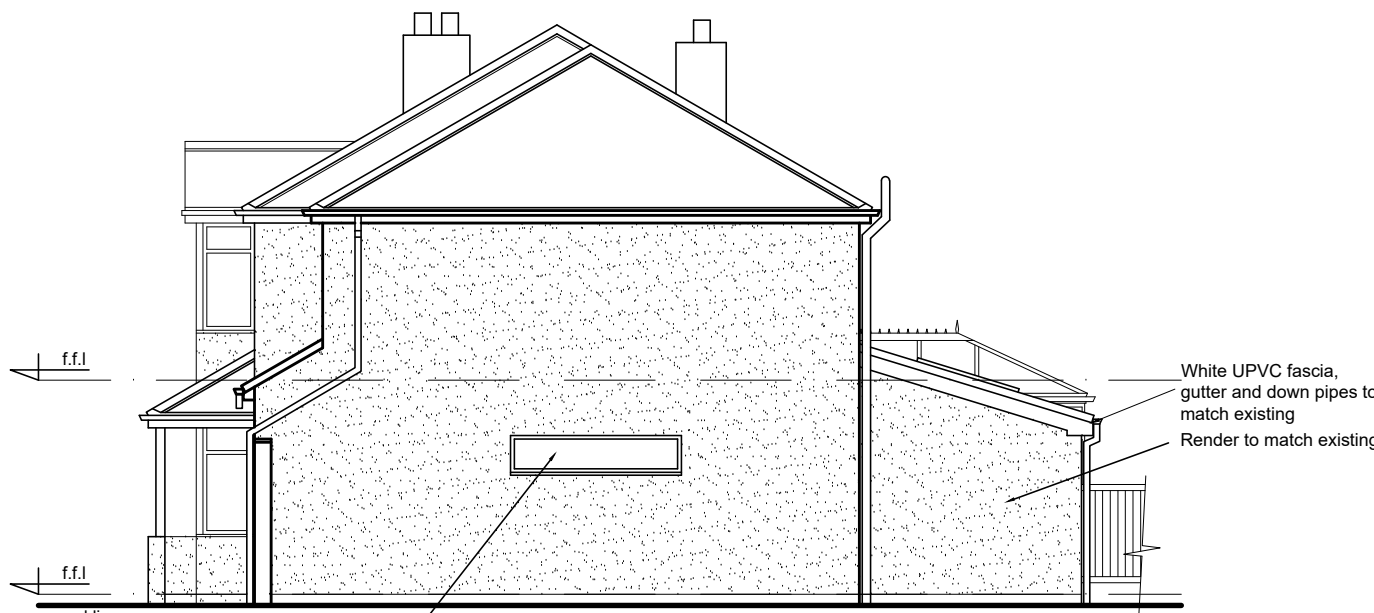

RIGHT SIDE ELEVATION

1:100 scale bar 0 1 2 3 4 metres

## PROPOSED PLANS AND ELEVATIONS

|                                                                             |                                                        |  |                 |
|-----------------------------------------------------------------------------|--------------------------------------------------------|--|-----------------|
| R J G<br>Architecture Ltd<br>For All Your Architectural Design Requirements | Project<br>23 The Avenue<br>Huyton<br>Knowsley         |  |                 |
|                                                                             | Dwg Title<br>Existing & Proposed<br>Plans & Elevations |  |                 |
| Tel : 01632 341 644<br>e-mail: rjg@rjgarchitects.com                        | Dwg No<br>01431/SK/01                                  |  | Rev             |
|                                                                             | C.S                                                    |  | Date<br>Jun.'21 |