



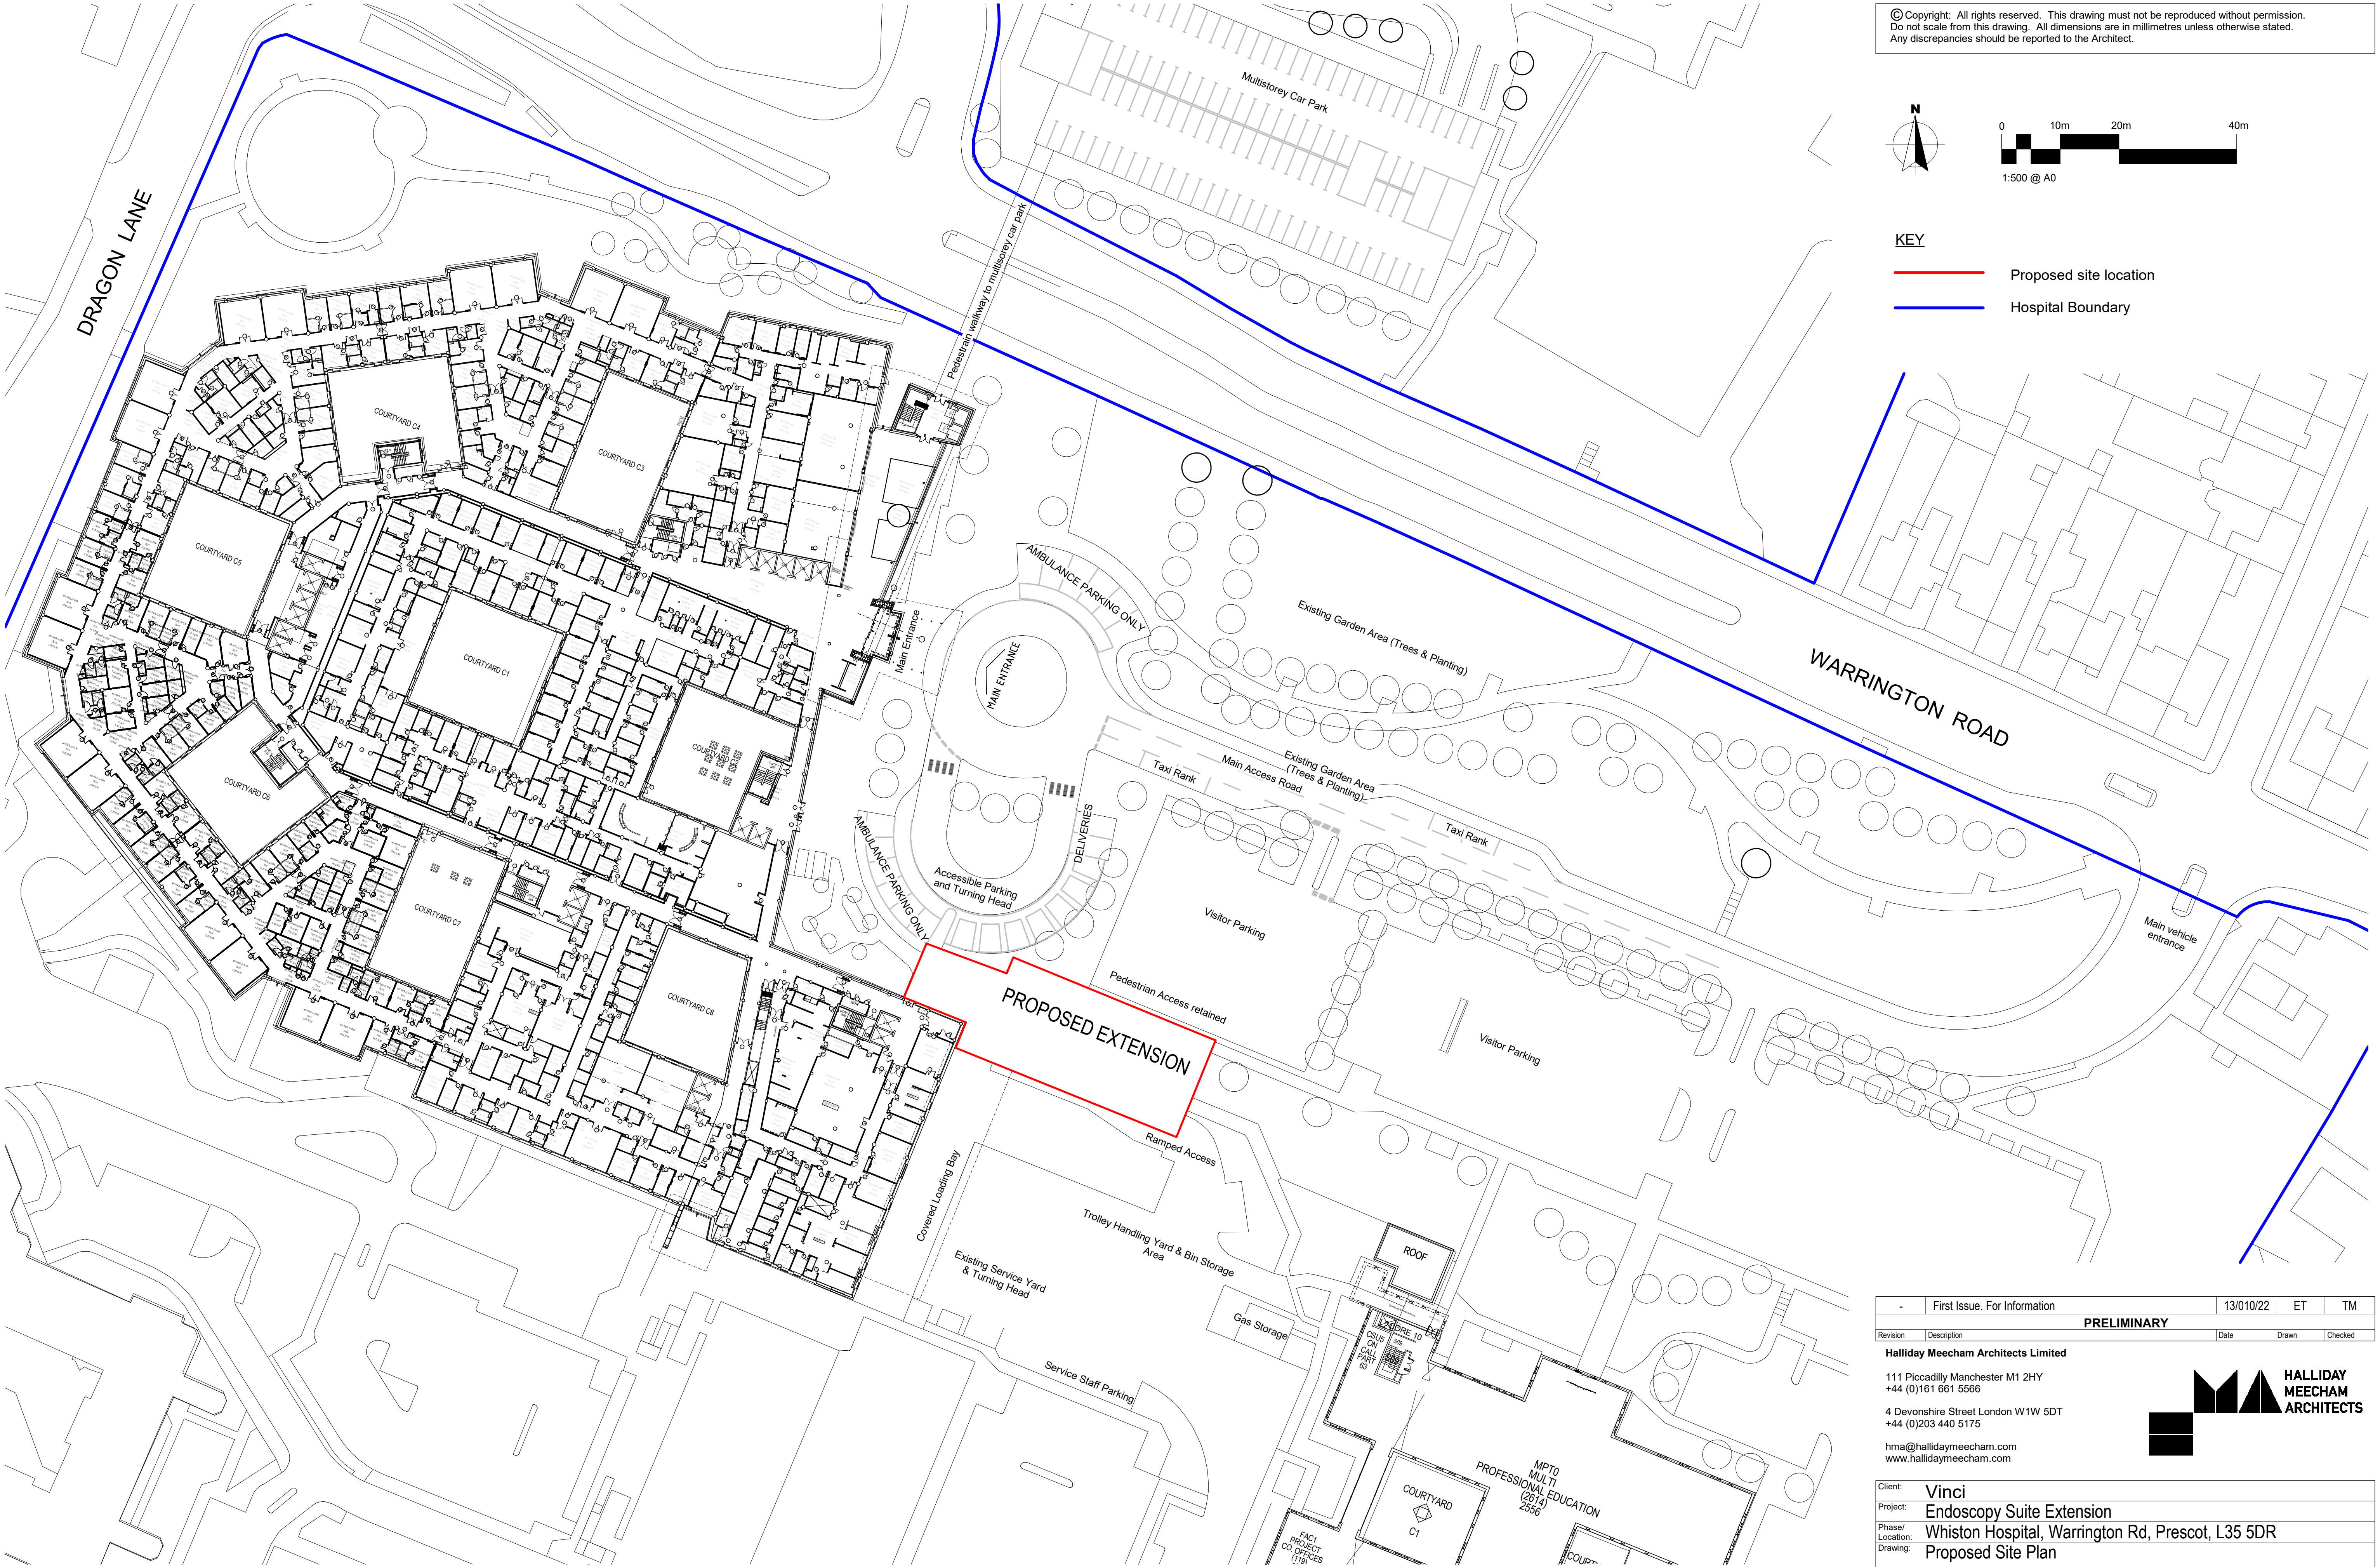

© Copyright: All rights reserved. This drawing must not be reproduced without permission. Do not scale from this drawing. All dimensions are in millimetres unless otherwise stated. Any discrepancies should be reported to the Architect.

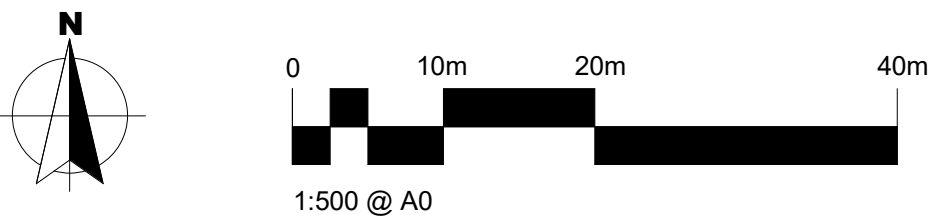

- KEY**
- Proposed site location
 - Hospital Boundary

Proposed Site Plan
1 : 500 @ A1

- First Issue. For Information		13/01/22	ET	TM
PRELIMINARY				
Revision	Description	Date	Drawn	Checked
Halliday Meecham Architects Limited				
111 Piccadilly Manchester M1 2HY +44 (0)161 661 5566				
4 Devonshire Street London W1W 5DT +44 (0)203 440 5175				
hma@hallidaymeecham.com www.hallidaymeecham.com				
Client: Vinci				
Project: Endoscopy Suite Extension				
Phase/ Location: Whiston Hospital, Warrington Rd, Prescott, L35 5DR				
Drawing: Proposed Site Plan				
Scale @ A1	Scale @ A3	Date:	Drawn:	Checked:
1:500	NTS	21/09/22	ET	TM
Drawing Ref.		Job No.	Drawing No.	Revision
		5293	ES-00001	-
5293-HMA-ES-L0-DR-A-00001				

