

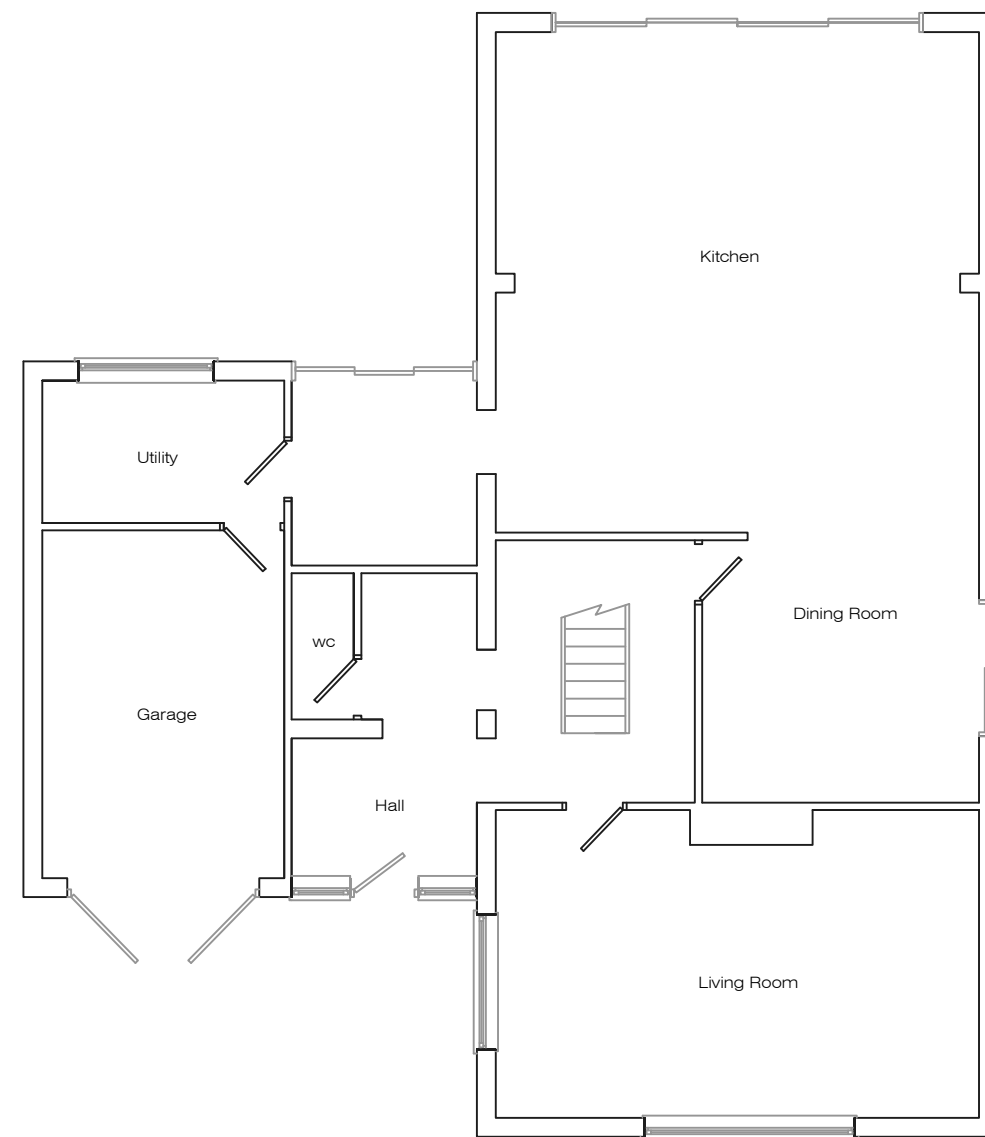


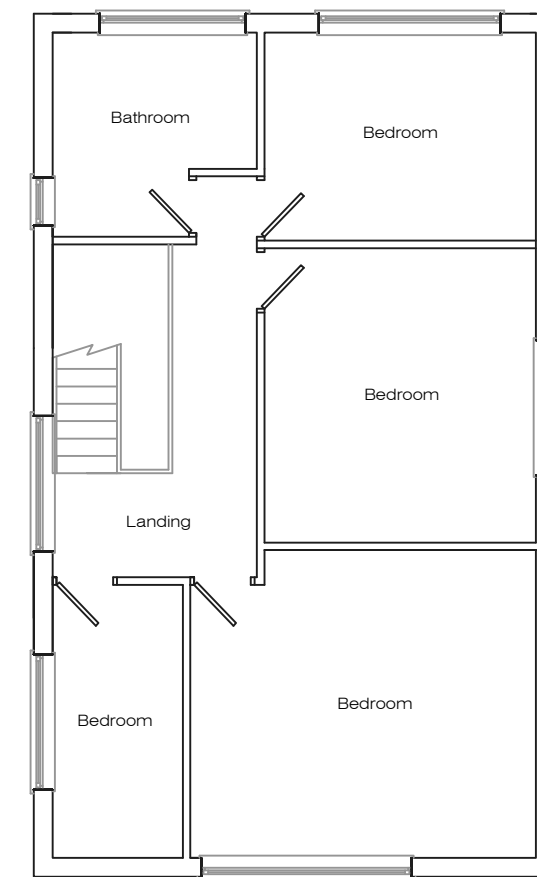

Existing Ground Floor Plan

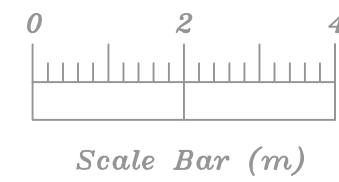

Existing First Floor Plan

Address 9 Northpark Road, L32				
Job Title Change of use from C3 into C2 (Children's care home)				
Drawing title Existing Plans				
Chkd	Appvd	date June '26	scale 1:100 @ A2	Dwg No. 001