





PROPOSED FRONT ELEVATION
1:50


PROPOSED REAR ELEVATION
1:50

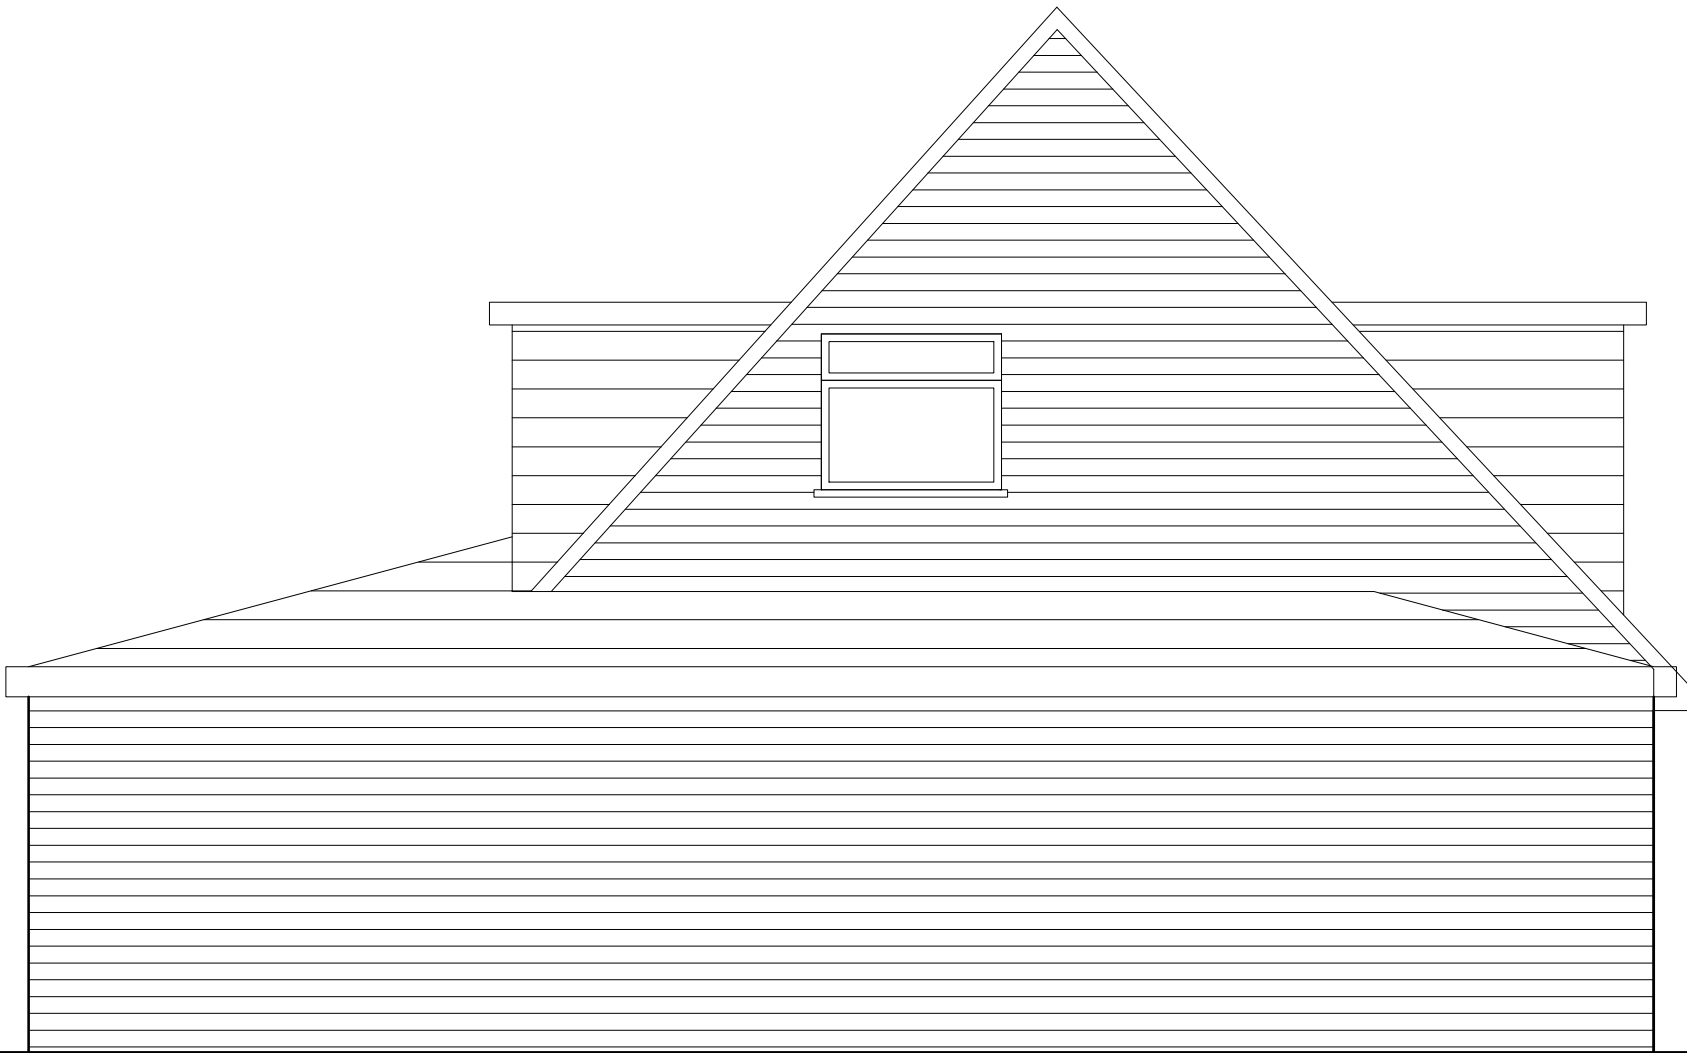


PROPOSED SIDE ELEVATION
1:50

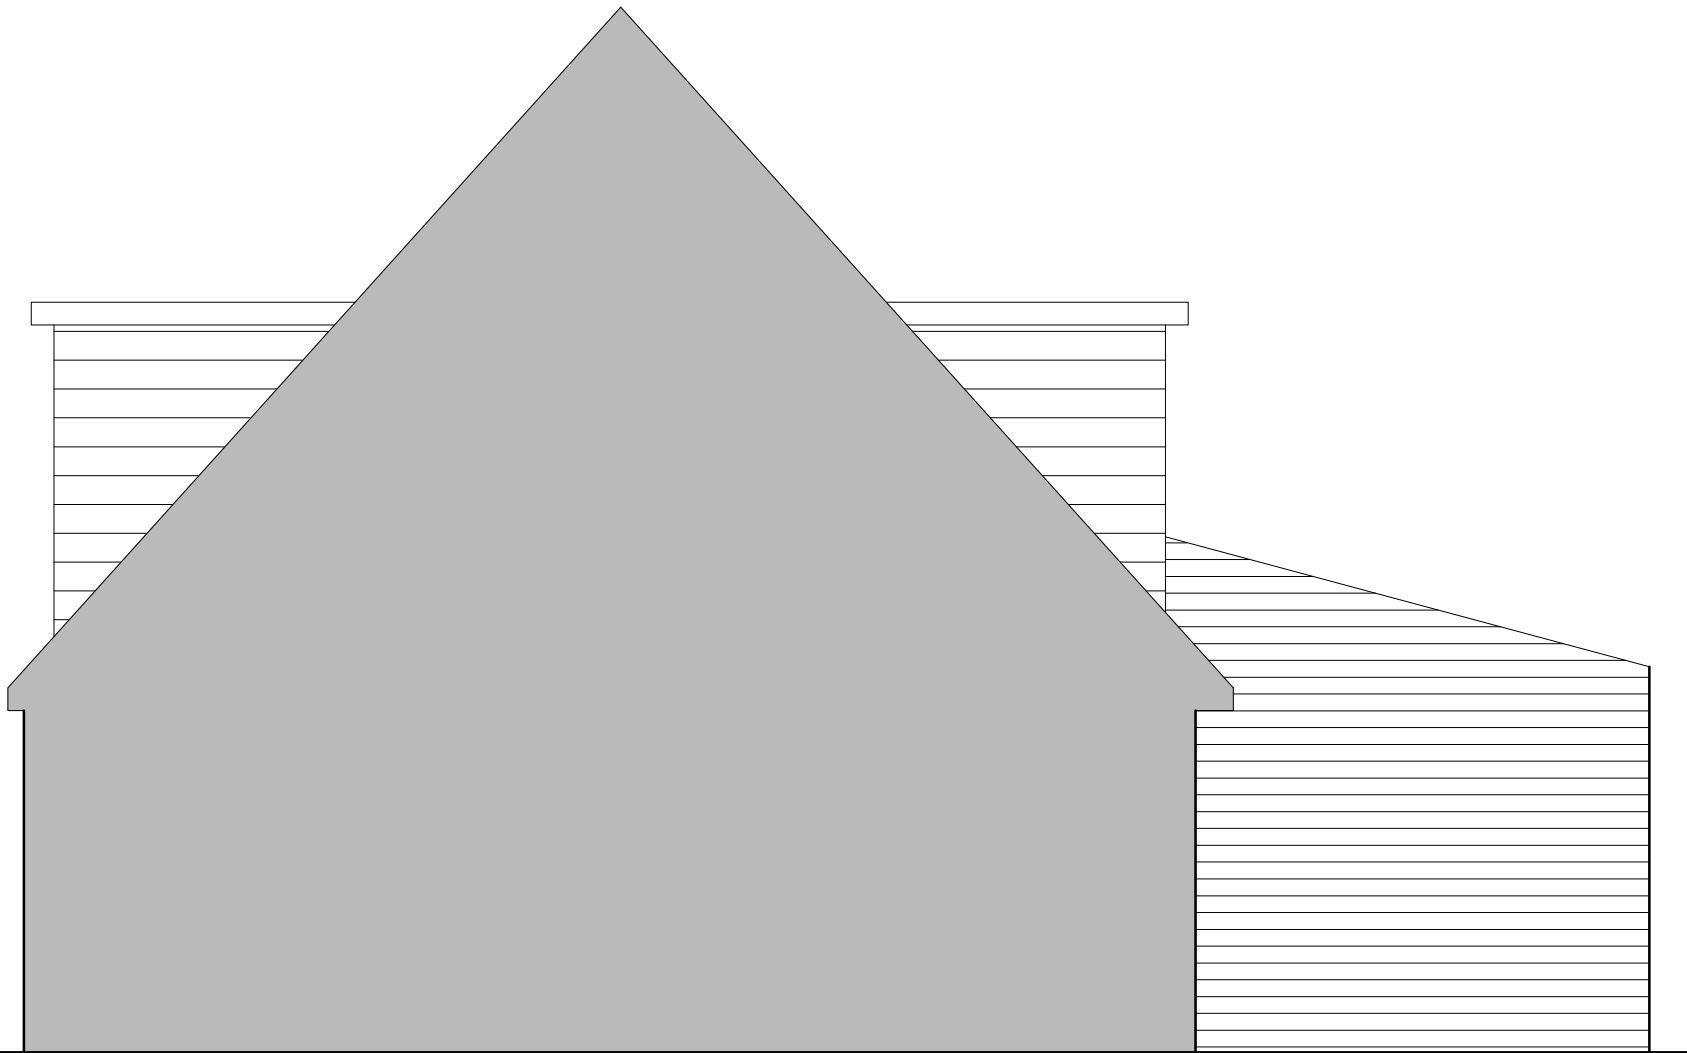


PROPOSED SIDE ELEVATION
1:50

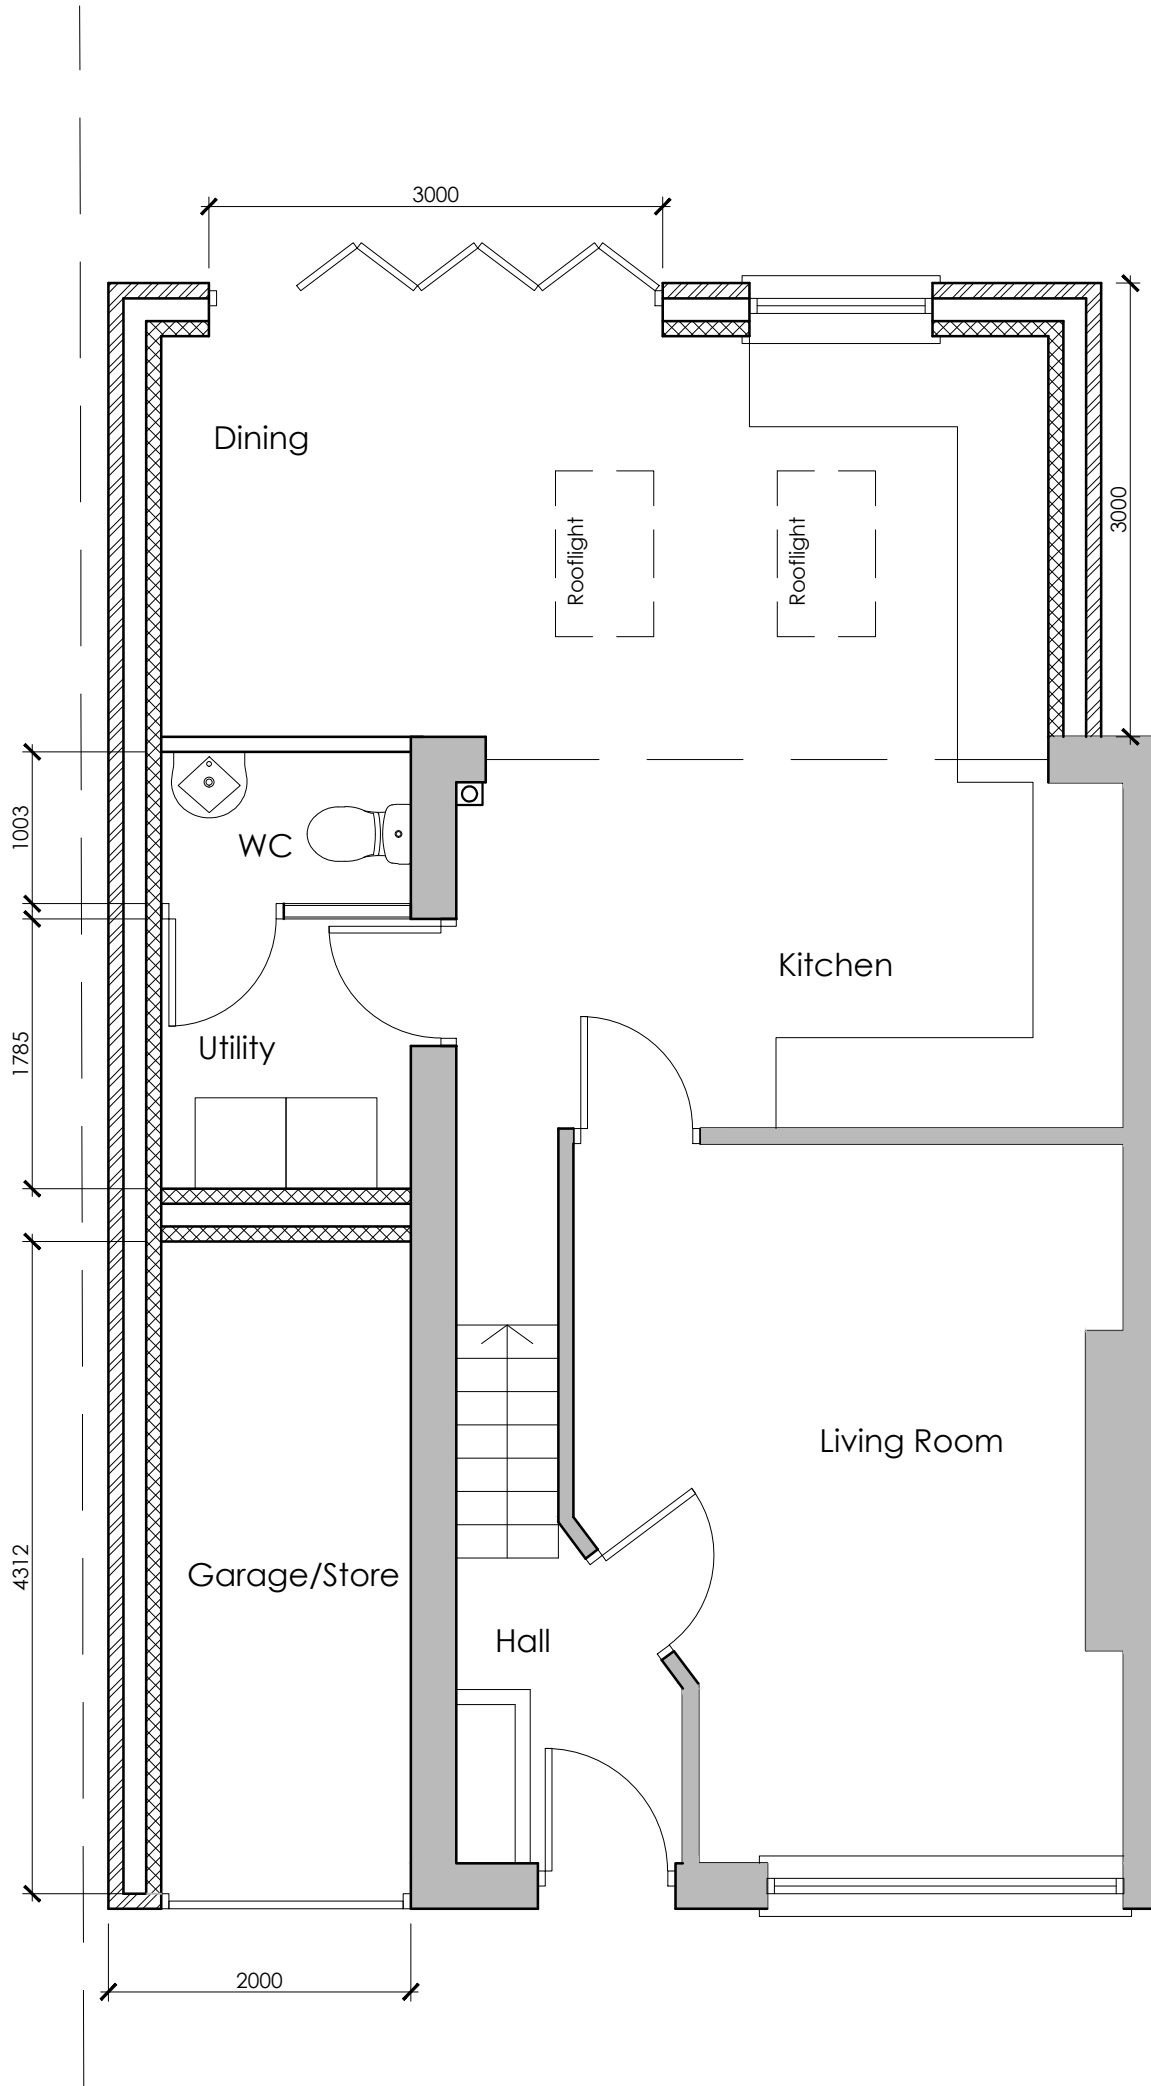

PROPOSED GROUND FLOOR PLAN
1:50

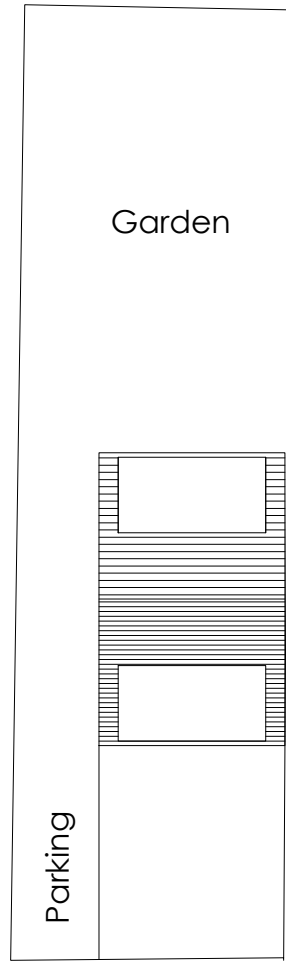

EXISTING SITE PLAN
1:200

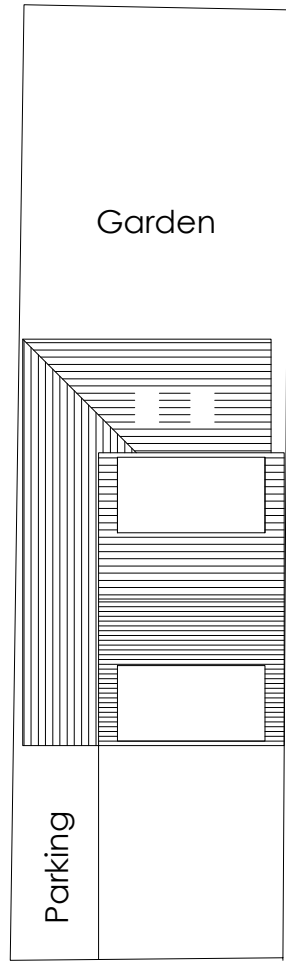

PROPOSED SITE PLAN
1:200



Client	Nicola Norris			
Job title	11 Long Hey, Whiston			
	Liverpool, L35 3JN			
Drawing title	PROPOSED PLANS AND ELEVATIONS PLANNING			
Scale	As shown @A1	Drawn	ST	Checked
				Date
				July 2022
Job number	HE01	Drawing number	02	Rev
				A