




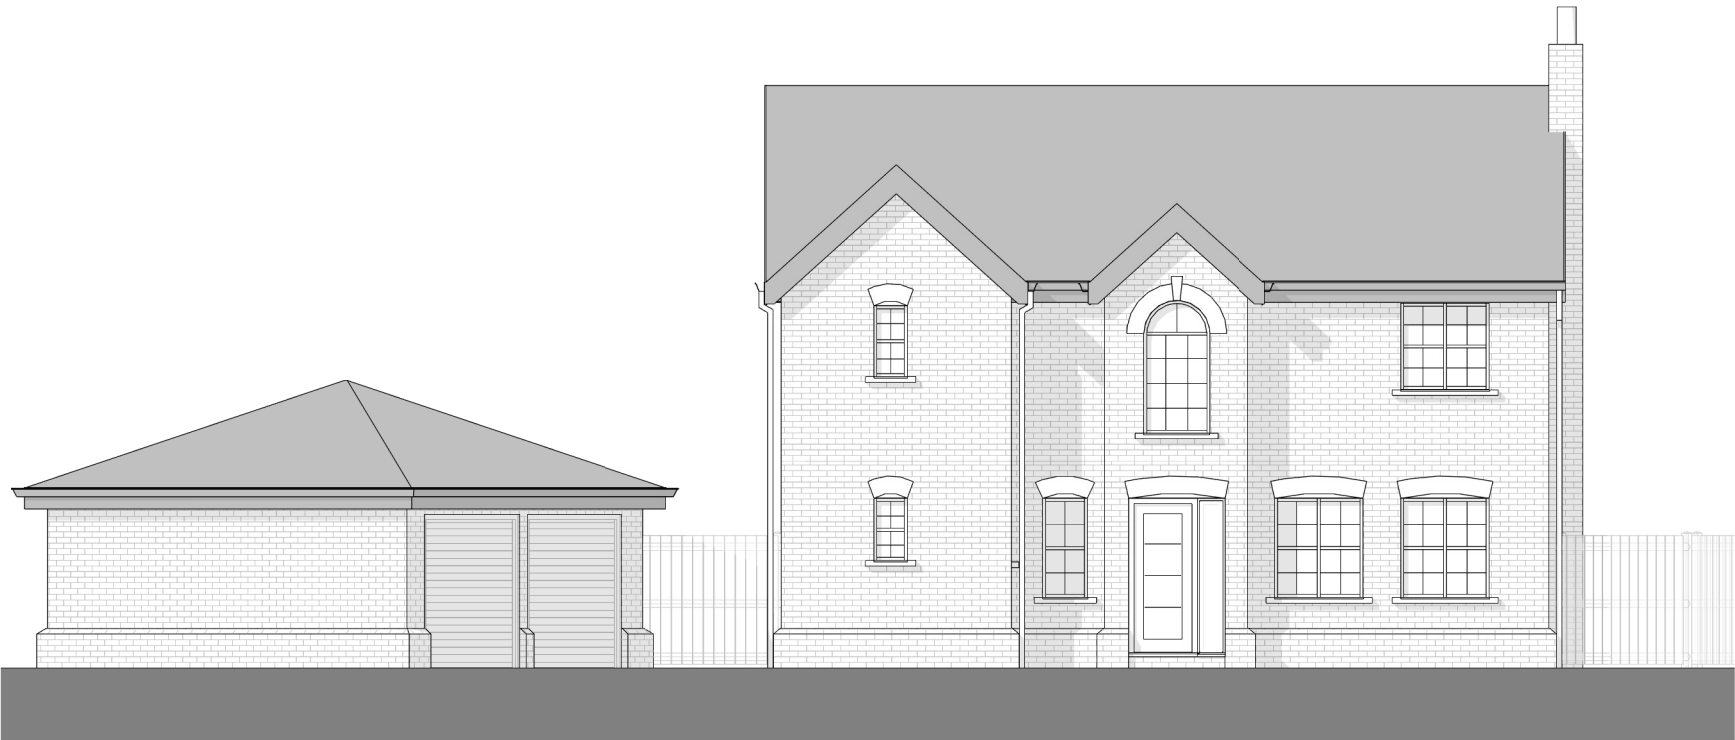


1 Existing Front Elevation
1 : 100

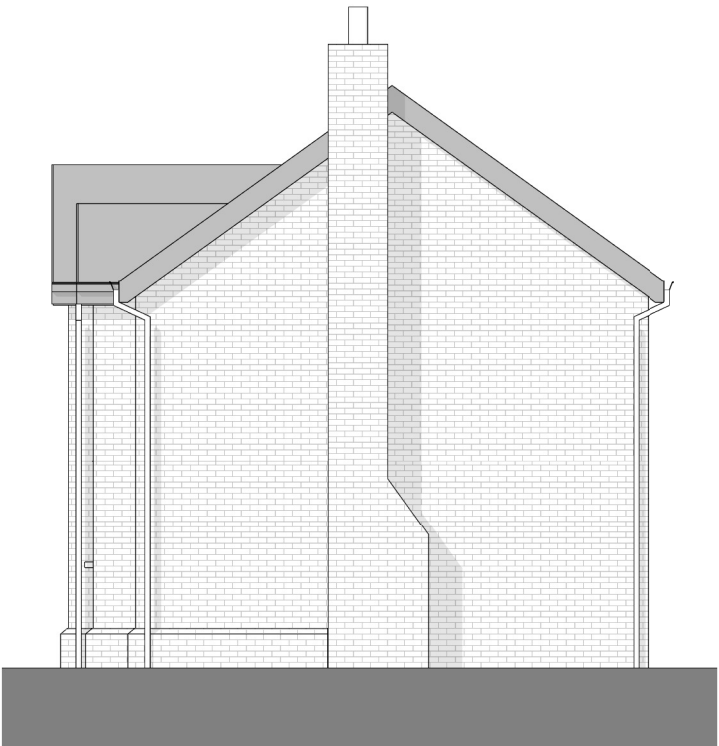


3 Existing Side Elevation
1 : 100

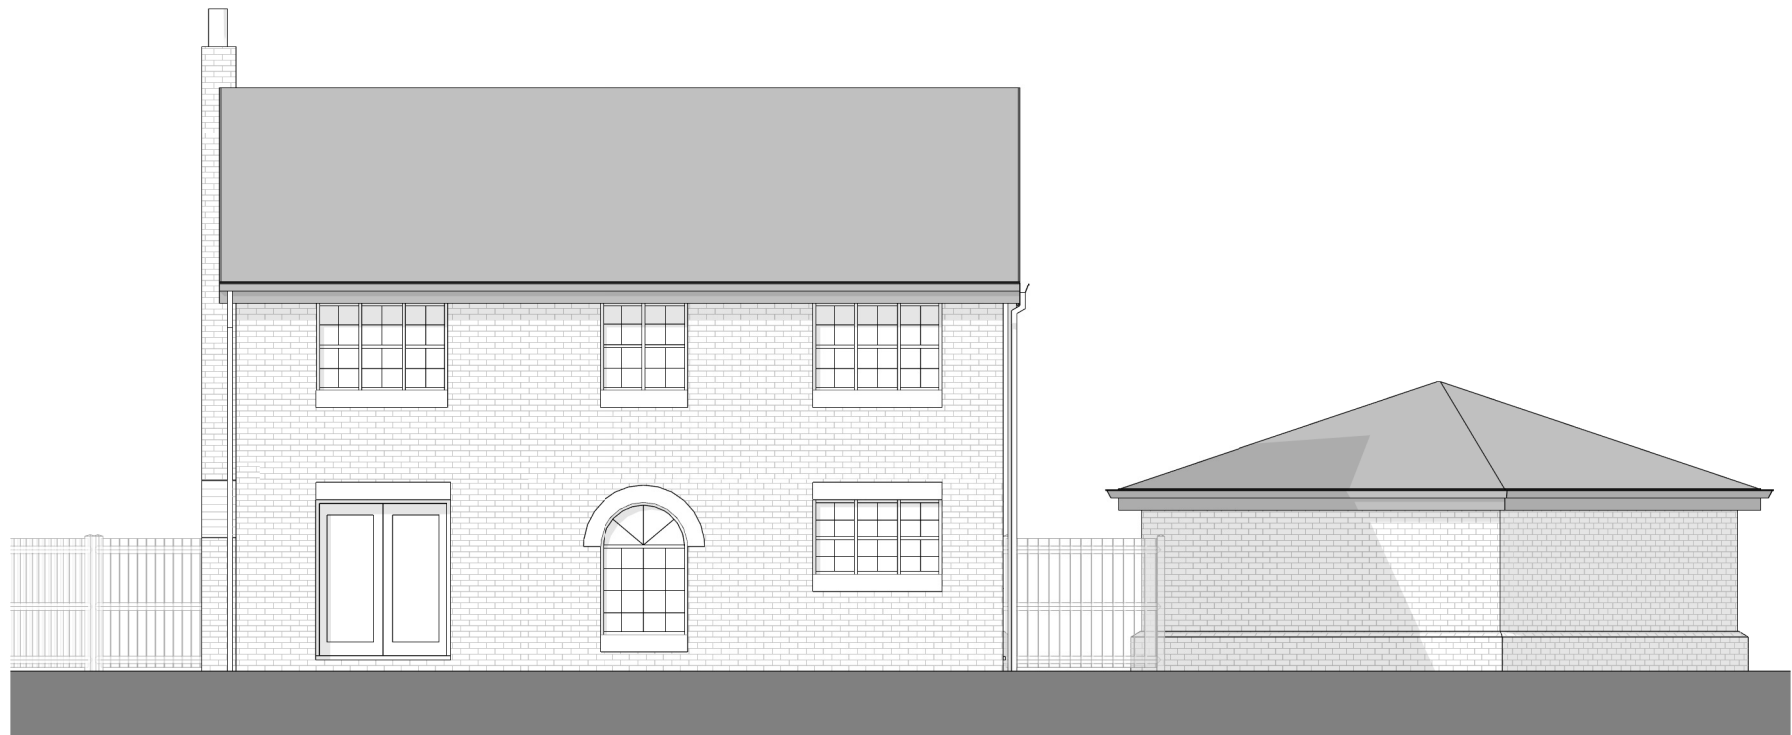

2 Existing Rear Elevation
1 : 100

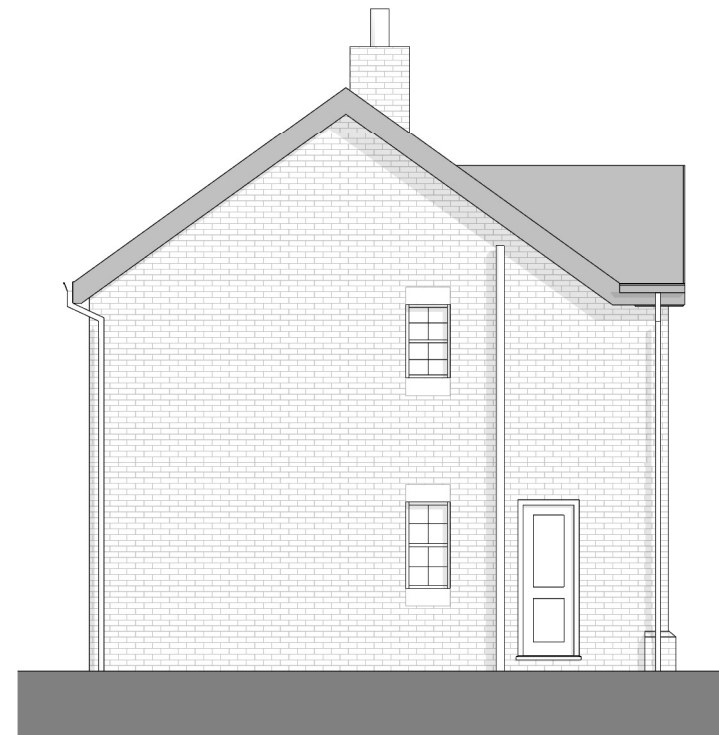

4 Existing Side Elevation
1 : 100

 

REV.	DATE	COMMENT
------	------	---------



The House Architect
1 St Andrews Drive, Liverpool, L23 7UX
e: lynn@thehousearchitect.co.uk
w: www.thehousearchitect.co.uk

PROJECT:
10 Heather Brae, L34 1PT

DRAWING: Existing Elevations	DRAWING N°: P-003
---------------------------------	----------------------

REV:	SCALE: 1 : 100	SHEET: A3	DATE: 07.12.21
------	-------------------	--------------	-------------------

This drawing (or part thereof) may not be copied, transmitted or disclosed to any third party or unauthorised person without the prior written permission of The House Architect.
This drawing is to be read in conjunction with all other relevant drawings prepared by consultants and sub-contractors. Do not scale from this drawing. Work only to printed dimensions and all dimensions to be checked on site. Report any discrepancies to the Architect or representatives thereof.