


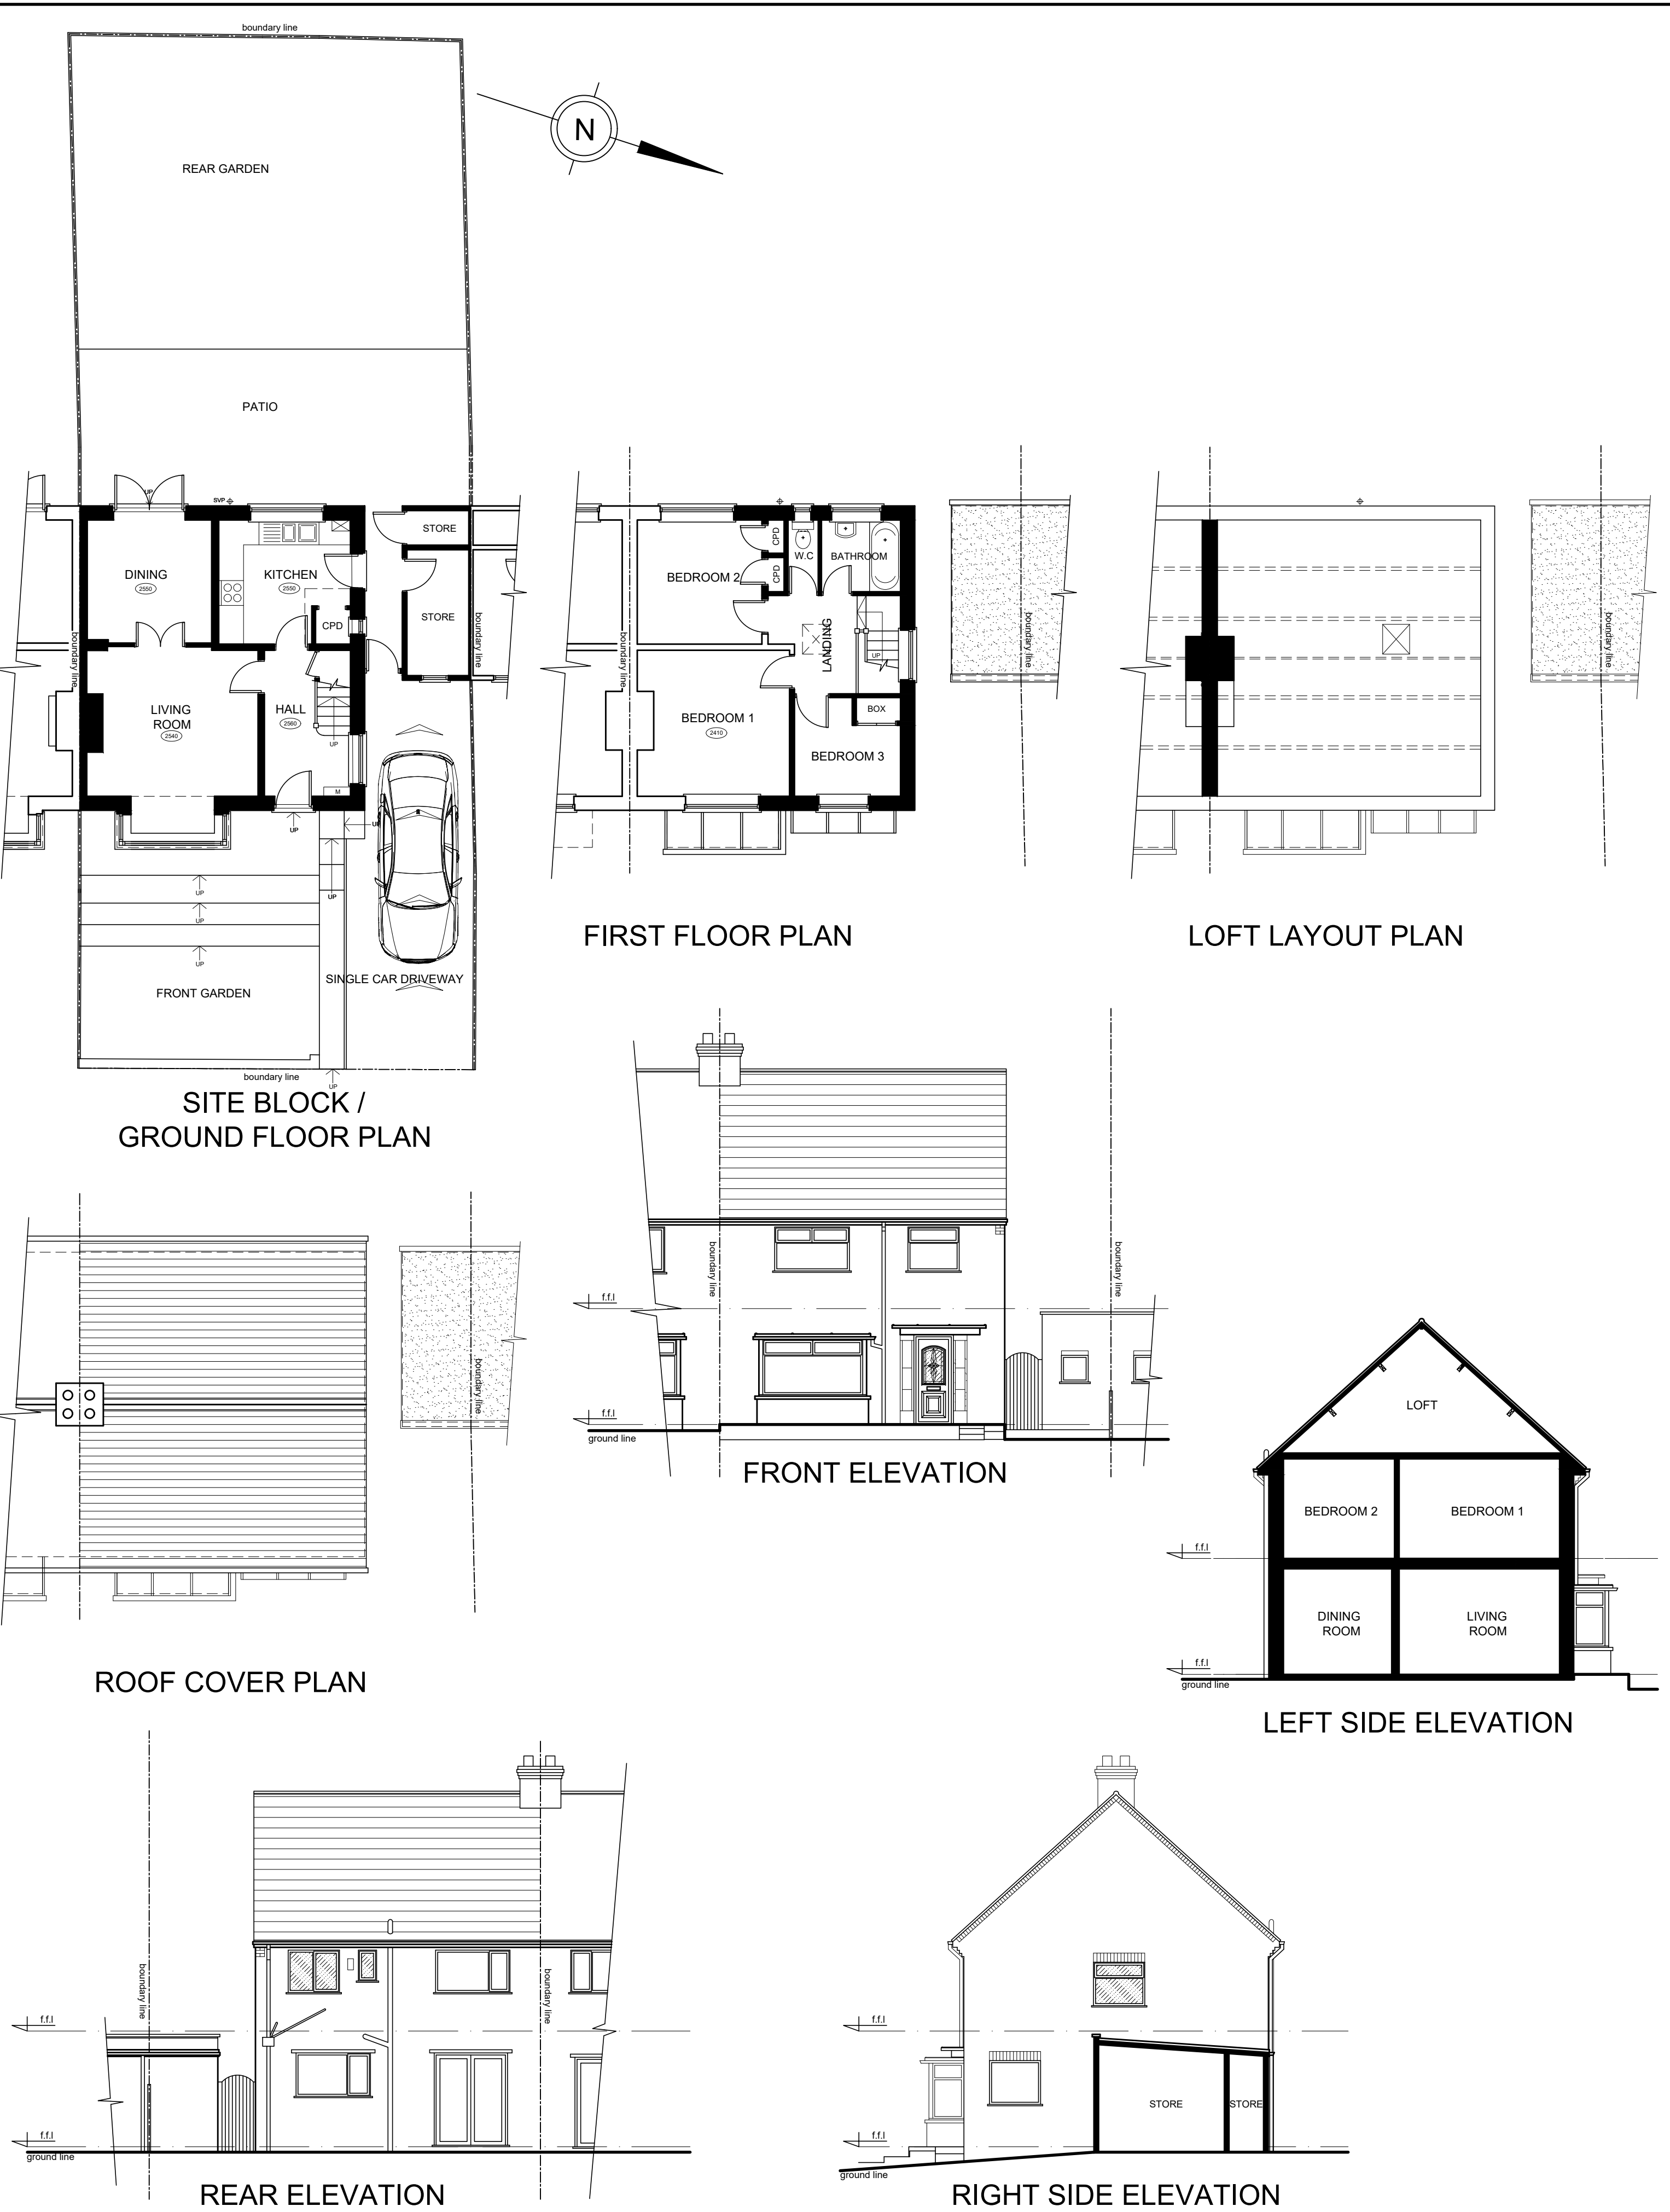

EXISTING FLOOR PLANS & ELEVATIONS



PROPOSED FLOOR PLANS & ELEVATIONS

RJG Architecture Ltd For All Your Architectural and Design Requirements		Project 10 Coniston Avenue Prescot Merseyside	
Drawing No 01677/SK/01		Drawing Title Existing and Proposed Plans and Elevations	
Tel : 01704 418 418 e-mail: info@rjgarch.co.uk		Drawn by C.S	
1. General description to be followed in preference to scale. 2. All dimensions to be checked on site. 3. Any and all errors shall remain the responsibility of the architect and not the client.		Scale: B6/1 1:100	Date Jan. '23