



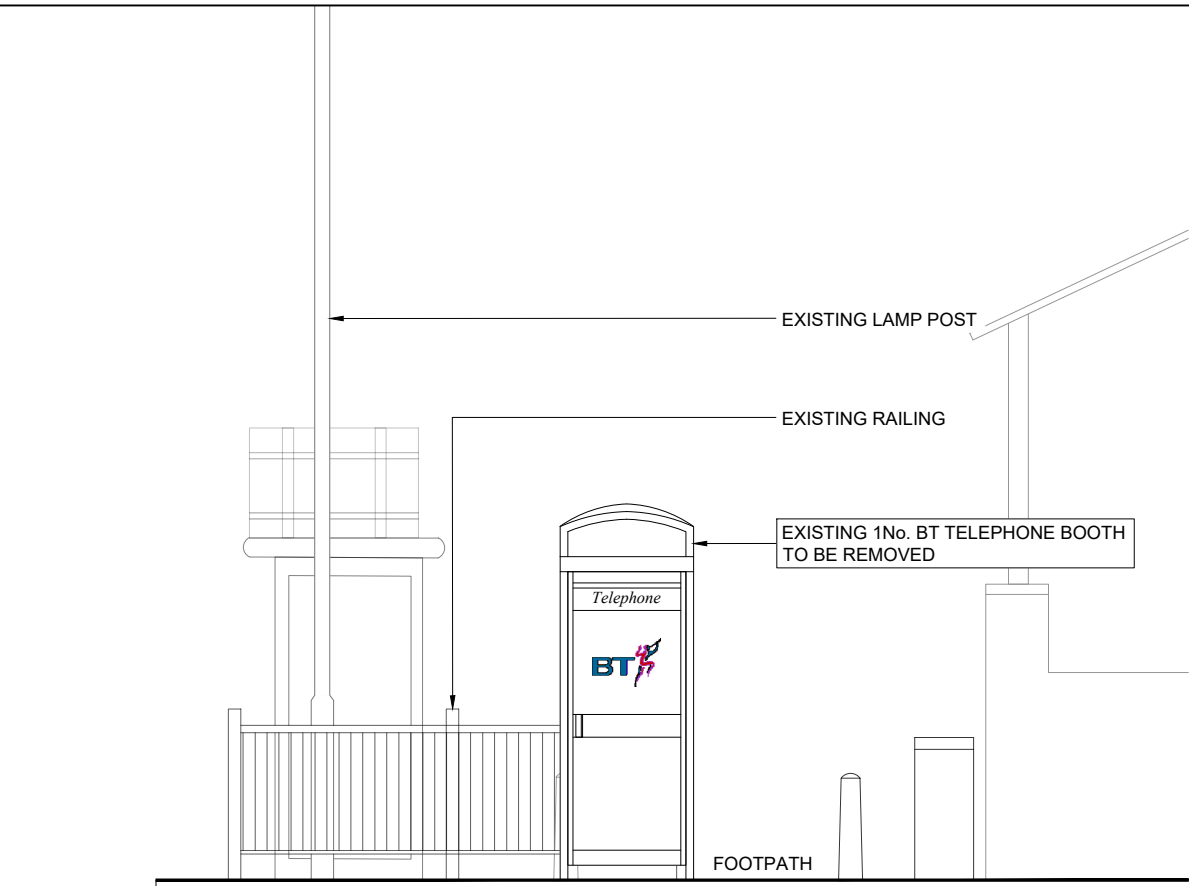

EXISTING FRONT ELEVATION
SCALE 1:50

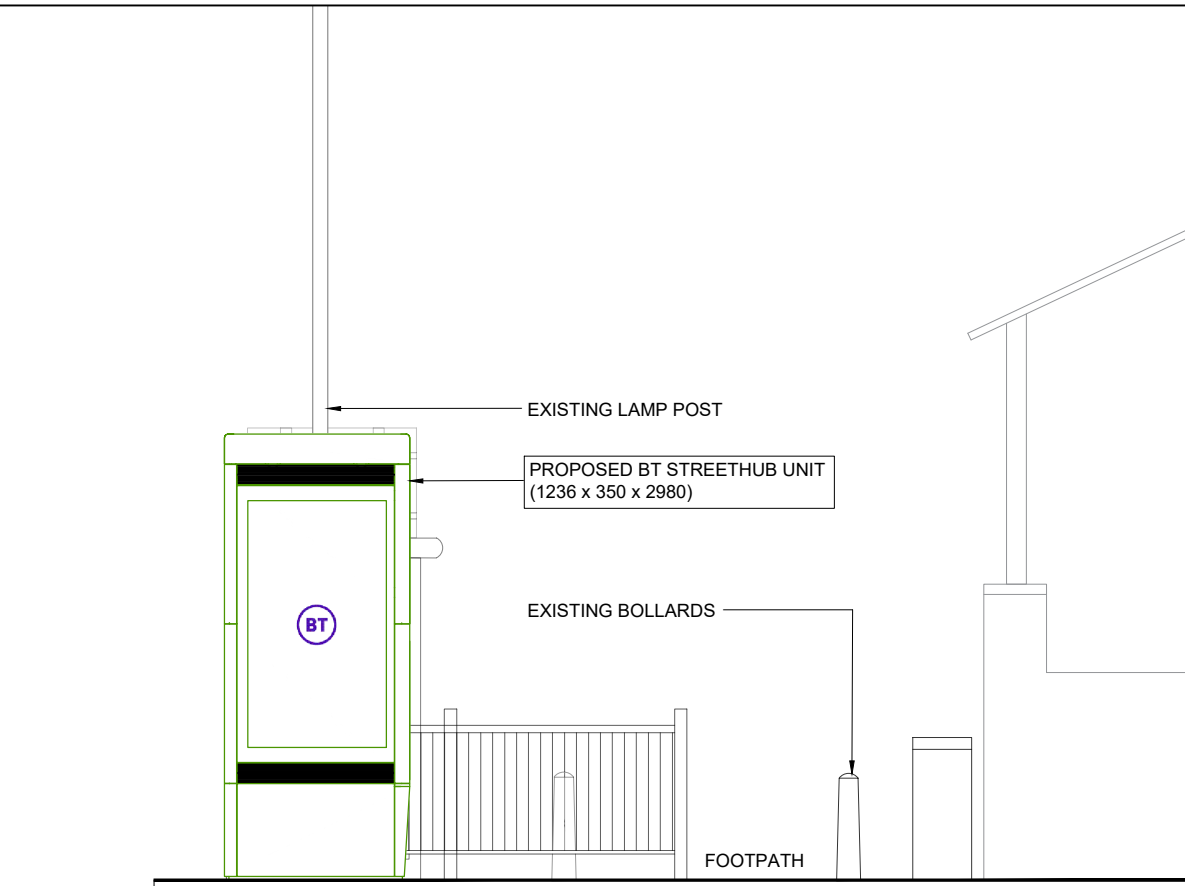

PROPOSED FRONT ELEVATION
SCALE 1:50



PROPOSED PHOTOMONTAGE
NTS



PROPOSED SIDE ELEVATION
SCALE 1:50

GENERAL NOTES

Use written dimensions only, do not scale from drawing. Use latest revision of all referenced information.

A	05.09.22	New BT Streethub Structure	MD	JE
Rev	Date	Description	Drawn	Chkd

Solutions30
Solutions for New Technologies

BT

Drg Status
PLANNING

Cell No. & Name
KNOW006

Site Name & Address
Pavement o/s Livv Housing Group, Princess Drive, Liverpool, L14 9ND

Drawing Title
EXISTING AND PROPOSED ELEVATIONS

Scale	1:50	Date	05.09.2022
Drawn By	MD	Checked By	JE

Drawing Number 003	Revision A
------------------------------	----------------------