



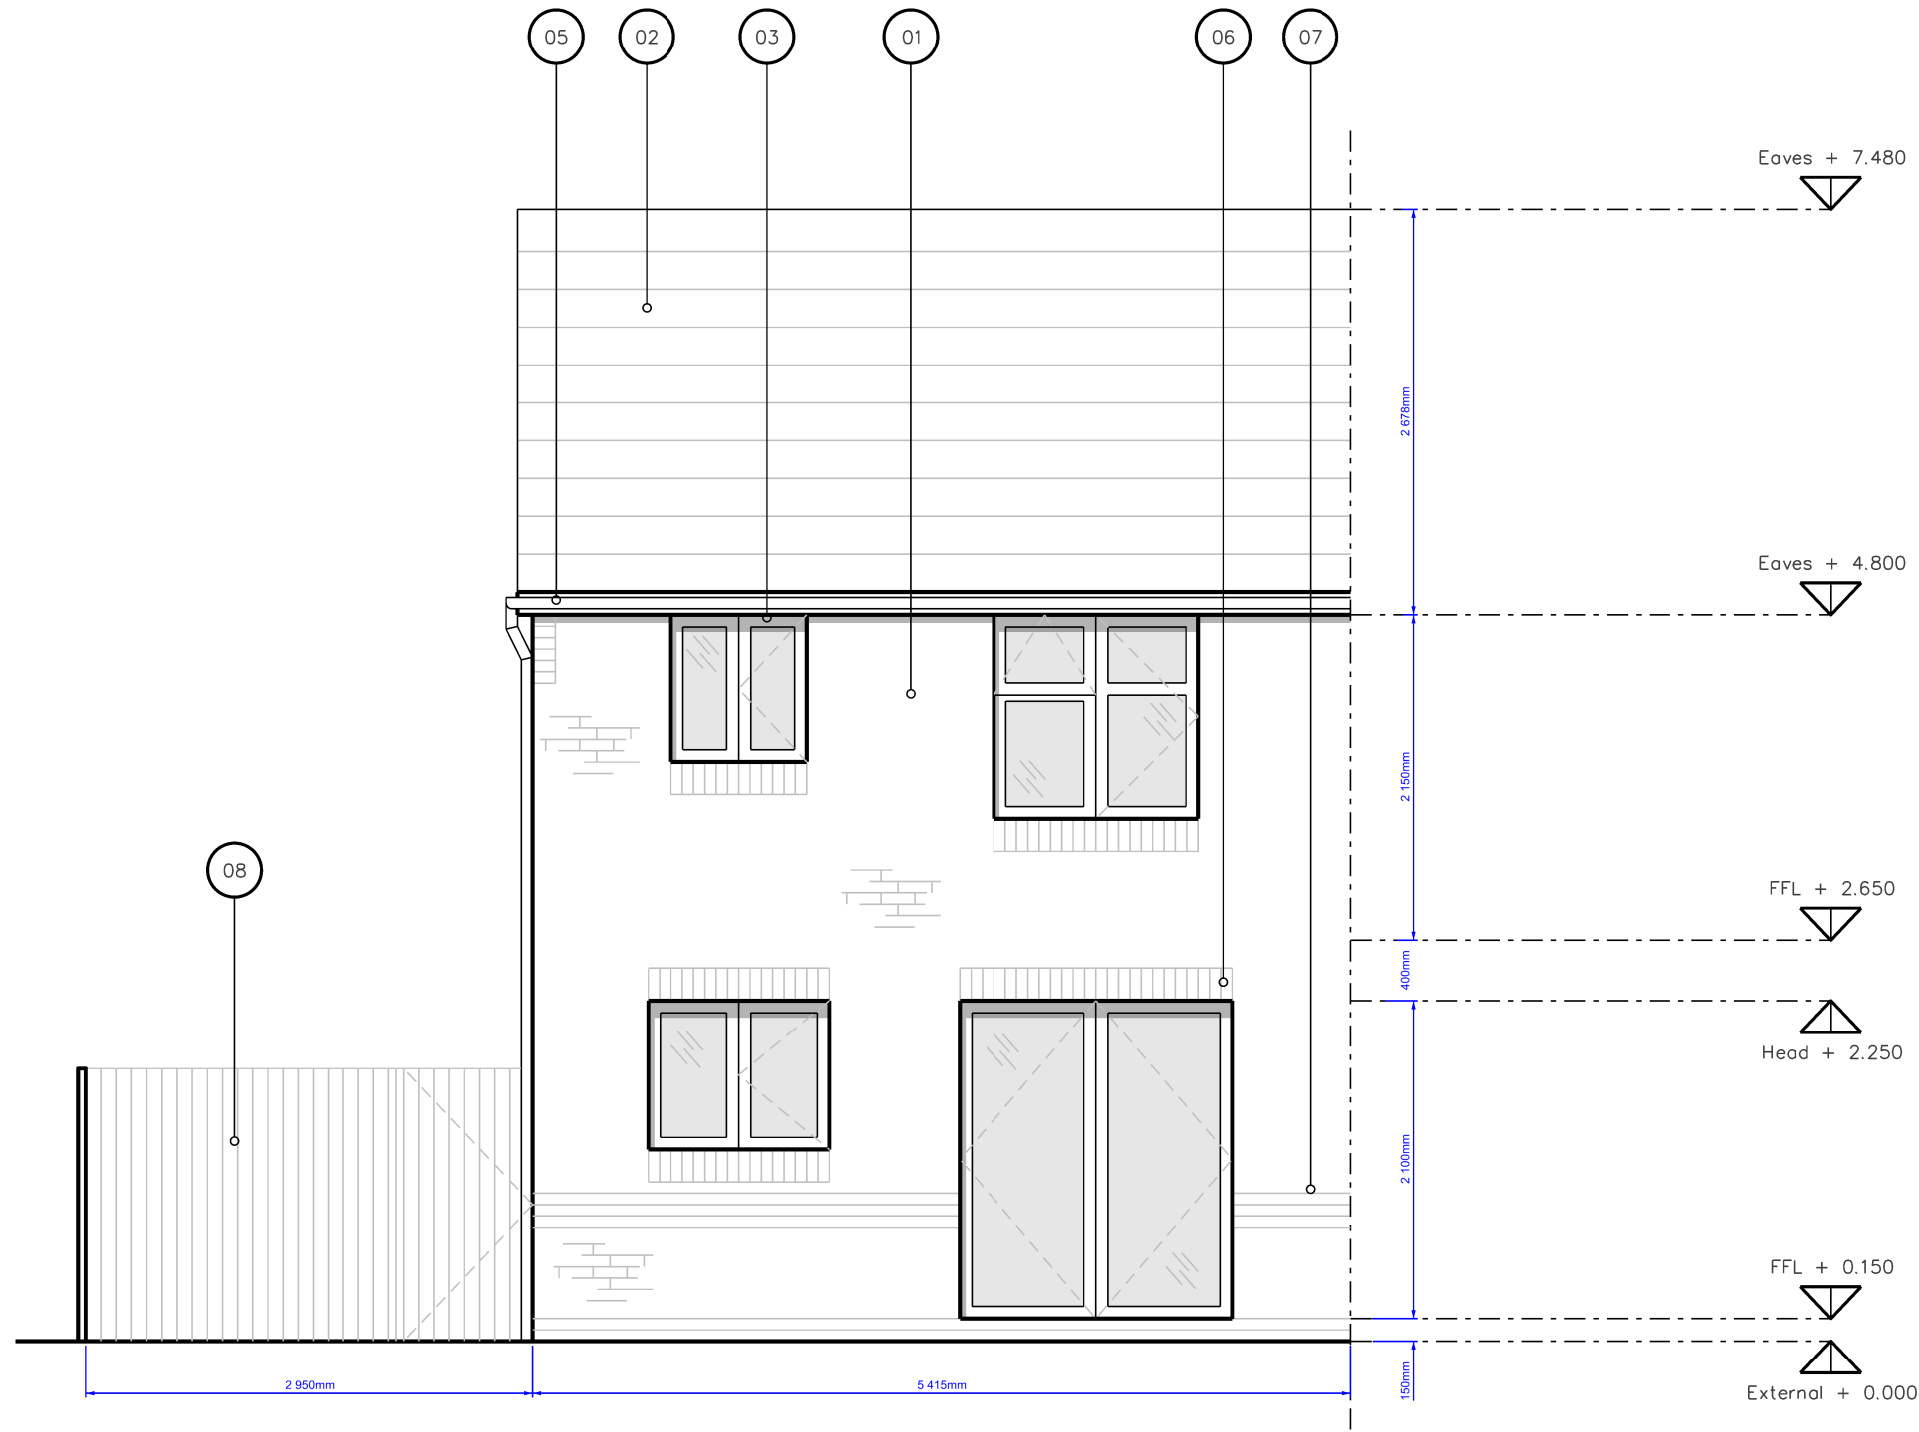

B-B REAR ELEVATION (EXISTING)

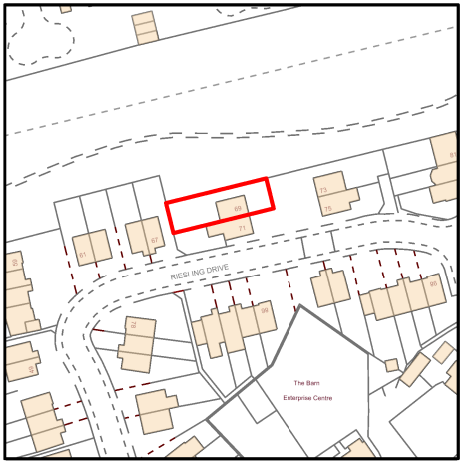

SITE PLAN 1:2000

- 01 Red / buff brick
- 02 Concrete profiled / tiled roof
- 03 White uPVC
- 04 White Painted Timber
- 05 Tan uPVC rainwater goods. Proposed rainwater goods to match existing (proposed to be fed into existing outlets)
- 06 Soldier course brick cill / head detail (red engineering brick)
- 07 Brick bonding detail (red engineering brick)
- 08 1.8m slotted tanalised timber fence with concrete posts
- 09 Existing porch to main entrance
- 10 Proposed porch to main entrance
- Existing level
- Proposed level
- Existing Entrance / Exit
- Proposed Entrance / Exit

All structural elements to be designed/ approved by SE

GENERAL NOTE:

Site survey information carried out using key on-site dimensions.

The contractor is required to check the accuracy of the drawing and dimensions before work is put in hand/ materials ordered and report any discrepancies to the architect/ client for rectification as soon as practically possible.

The contractor shall verify all openings/ structural opening widths and heights on site prior to ordering any doorset, sliding/ folding screen, glazed screen, window or masonry infill



REVISION	NOTES	DATE	REVISION	NOTES	DATE	DRAWN	CHECKED	APPROVED	PROJECT	SCALE
P01	Initial issue for client comment	28.02.2021				Jan 2021			69 Riesling Drive, Liverpool	1:50 @ A3
P02	Issued for Planning Approval	07.03.2021				Feb 2021			Existing Rear Elevation	PLANNING
						Feb 2021			J7_011_(20)_A004	P02