




16, Keswick Way, Roby, Knowsley, L16 2NP

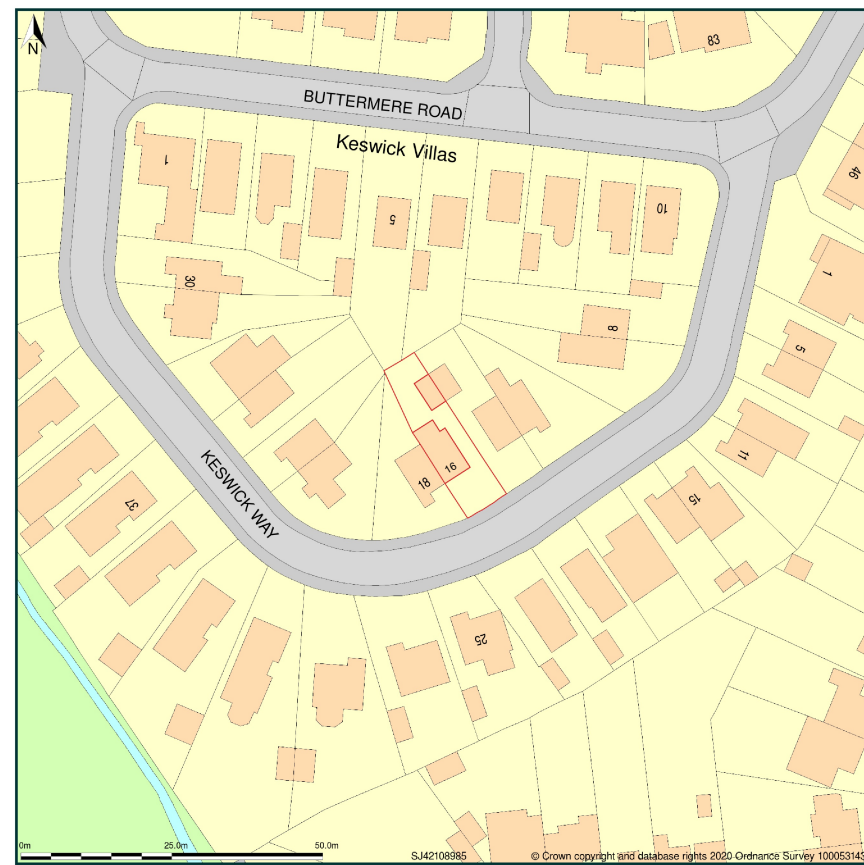

Site Plan shows area bounded by: 342034.36, 389765.82, 342175.78, 389927.25 (at a scale of 1:1250). OSGridRef: SJ42108985. The representation of a road, track or path is no evidence of a right of way. The representation of features as lines is no evidence of a property boundary.

BLOCK PLAN

1:1250



Existing
Front (SE) Elevation
1:100




Proposed
Front (SE) Elevation
1:100




Existing
Rear (NW) Elevation
1:100




Proposed
Rear (NW) Elevation
1:100

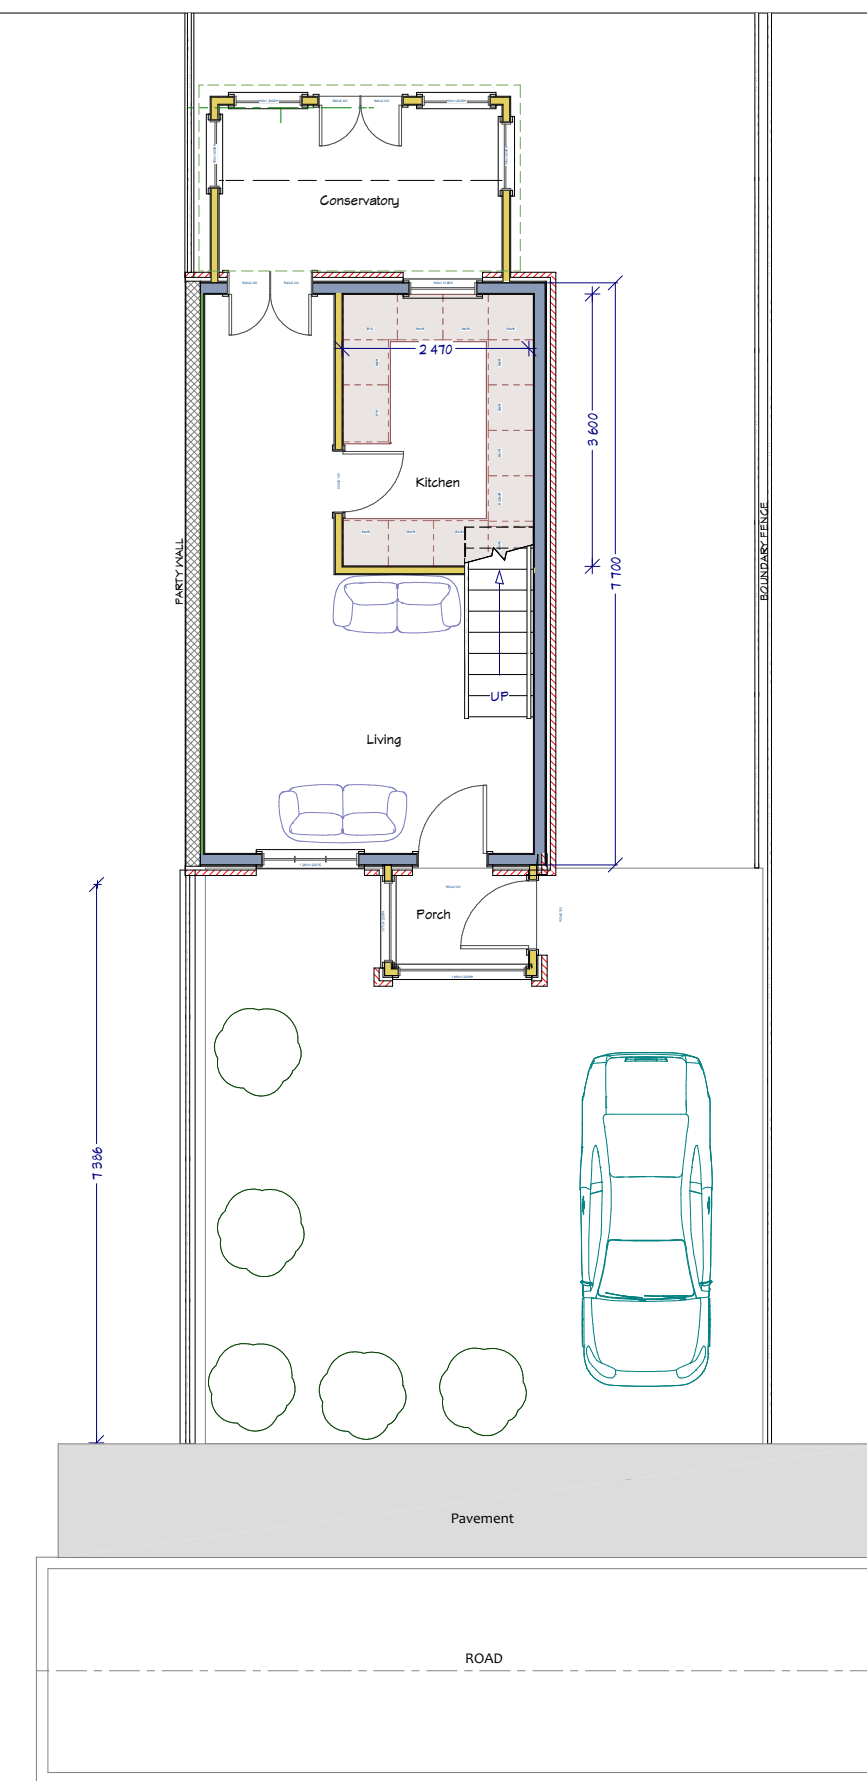


Existing
Ground Floor Plan
1:100

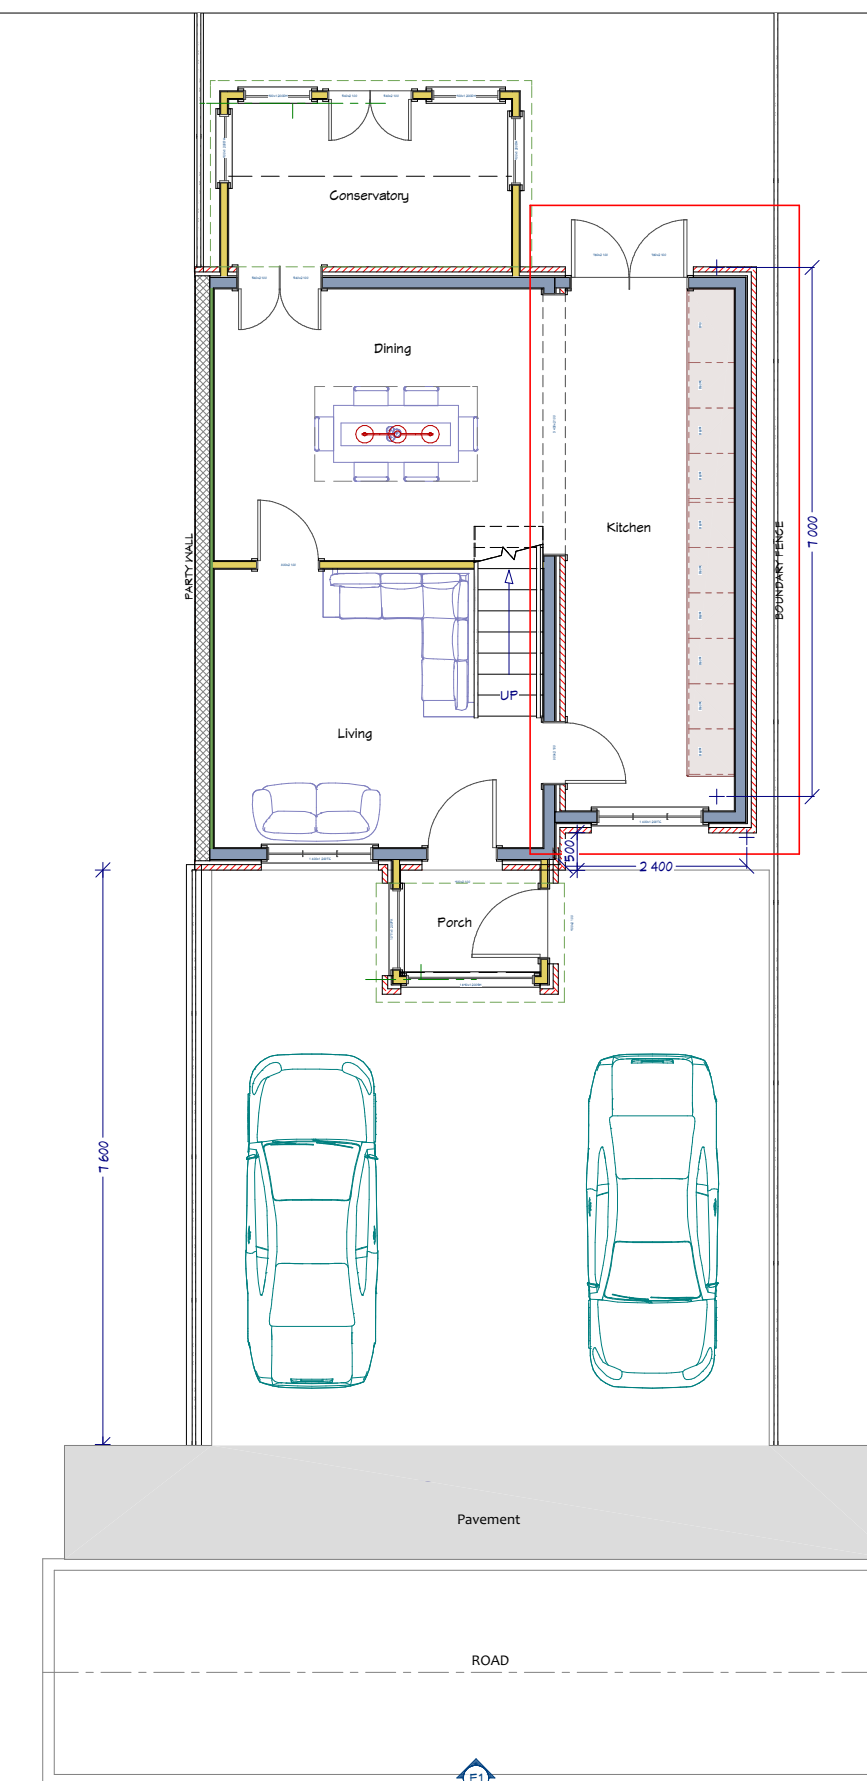

Proposed
Ground Floor Plan
1:100

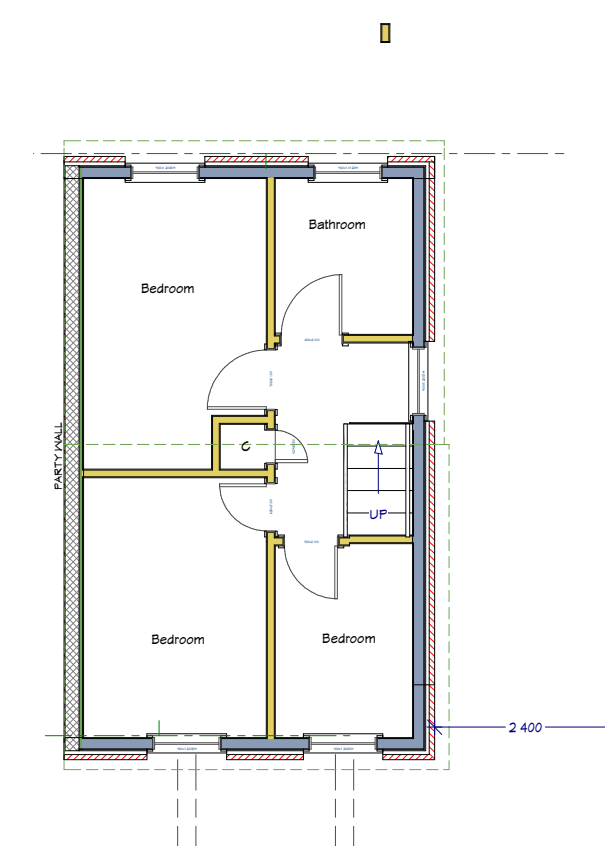


Existing
First Floor Plan
1:100

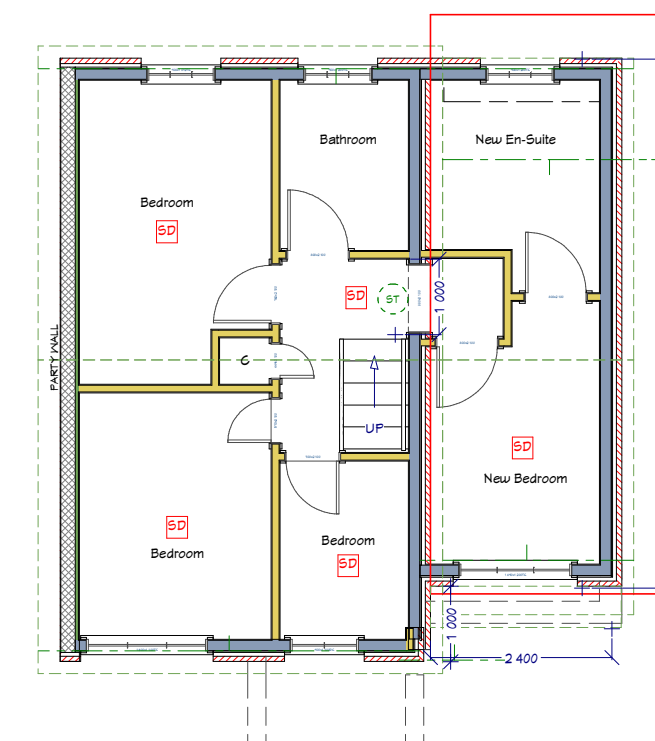

Proposed
First Floor Plan
1:100




16, Keswick Way, Roby, Knowsley, L16 2NP

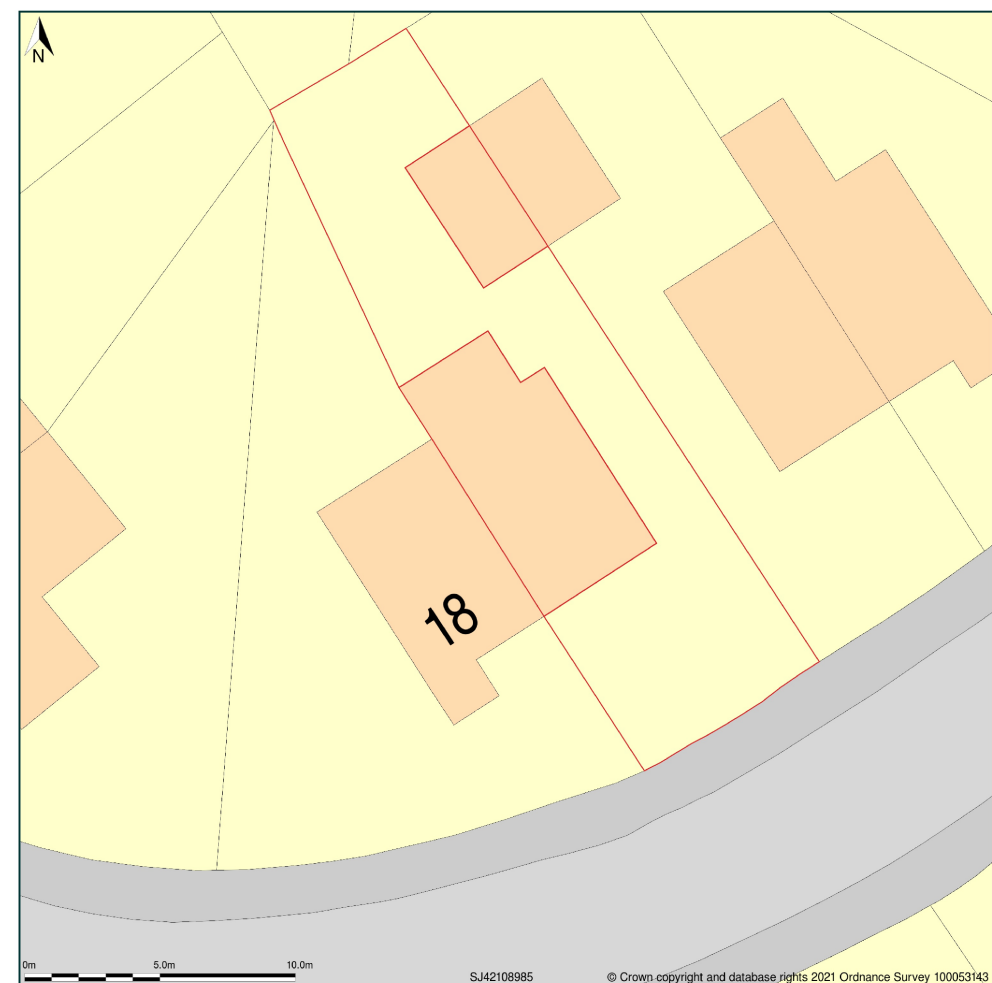


Block Plan shows area bounded by: 342034.36, 389765.82, 342175.78, 389927.25 (at a scale of 1:200). OSGridRef: SJ42108985. The representation of a road, track or path is no evidence of a right of way. The representation of features as lines is no evidence of a property boundary.

SITE PLAN


1:200

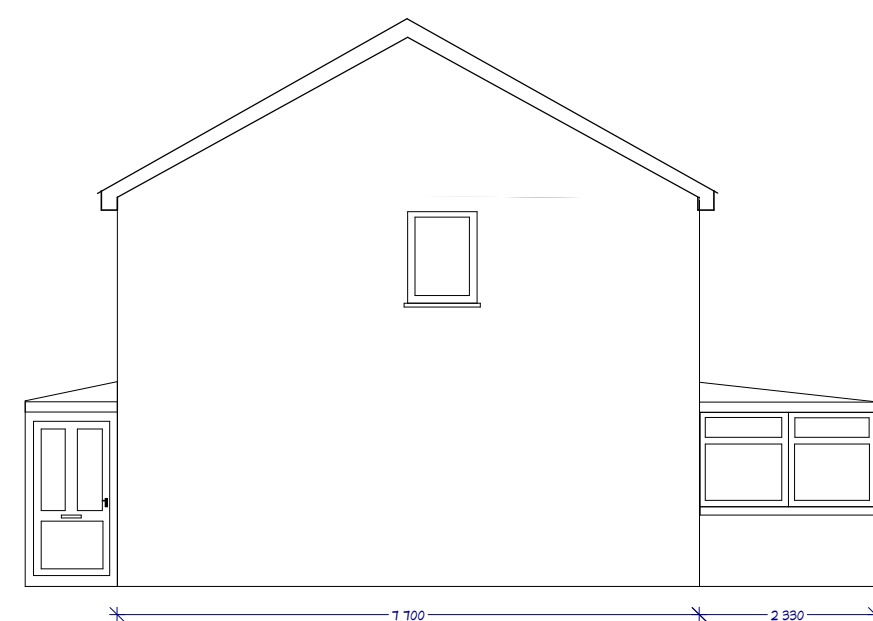


Existing
Side (NE) Elevation
1:100

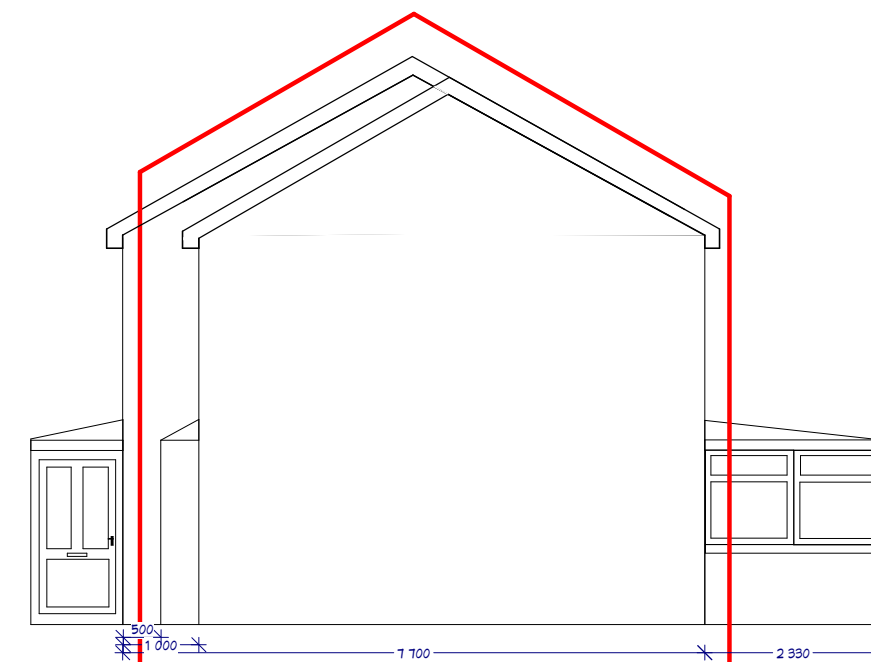

Proposed
Side (NE) Elevation
1:100

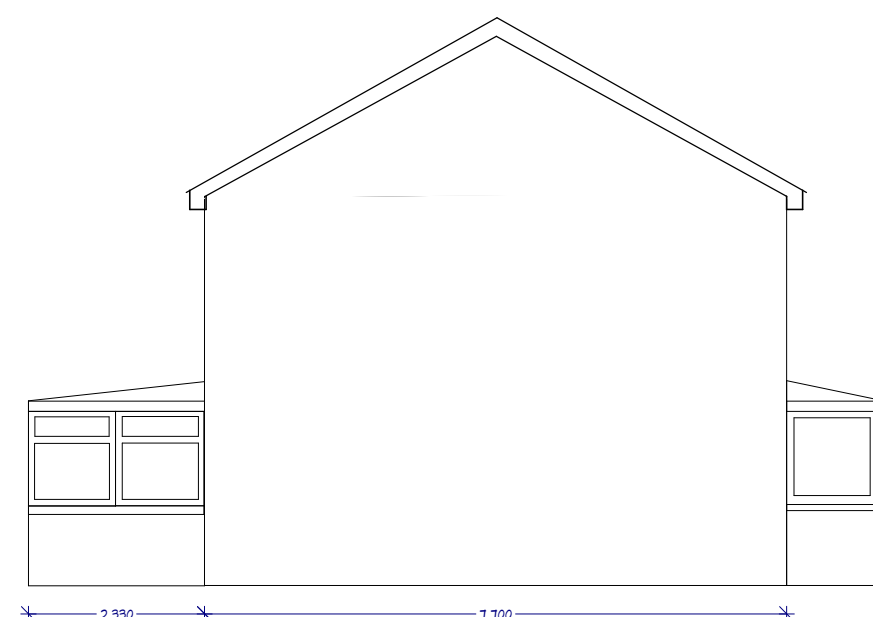

Existing
Side (SW) Elevation
1:100

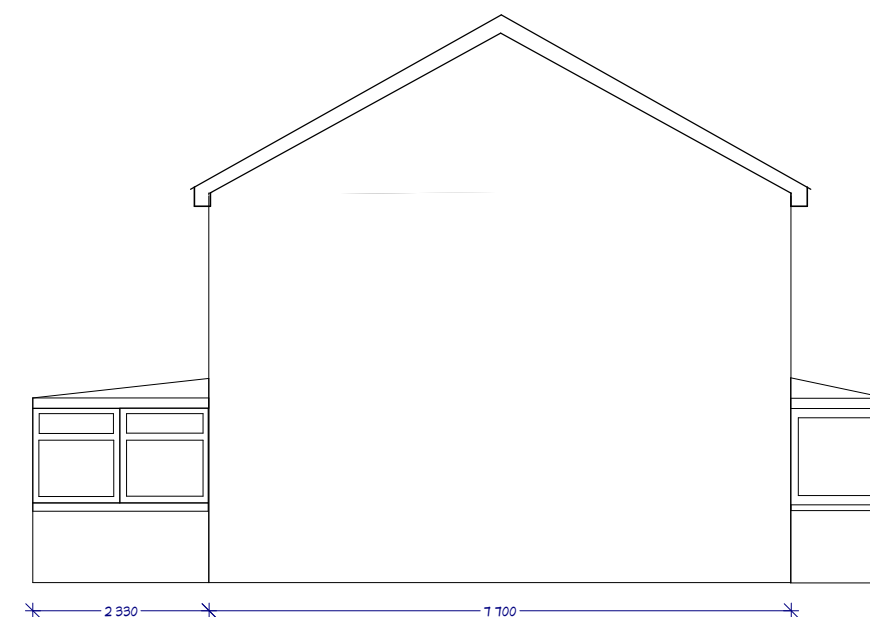


Proposed
Side (SW) Elevation
1:100

PARTY WALL SIDE ELEVATION
No Change

New Extension:

Roof Tiles: To match existing

Windows: To match existing White uPVC

 

DRAWINGS PROVIDED BY:		DATE:
 Architecture & Design Services ... CREATING AMAZING SPACES ... w. architectdesignonline		20/12/20
TITLE:	Design Drawings	SIZE: A1
PROJECT:	Proposed Alterations at: 16 Keswick Way, Roby, Knowsley, L16 2NP	REV: 1.3
CLIENT:	Mr Paul Tierney	SHEET:
DRAWN BY:	FD: JABI/LS 20/12/20	S-1
AMD:		