



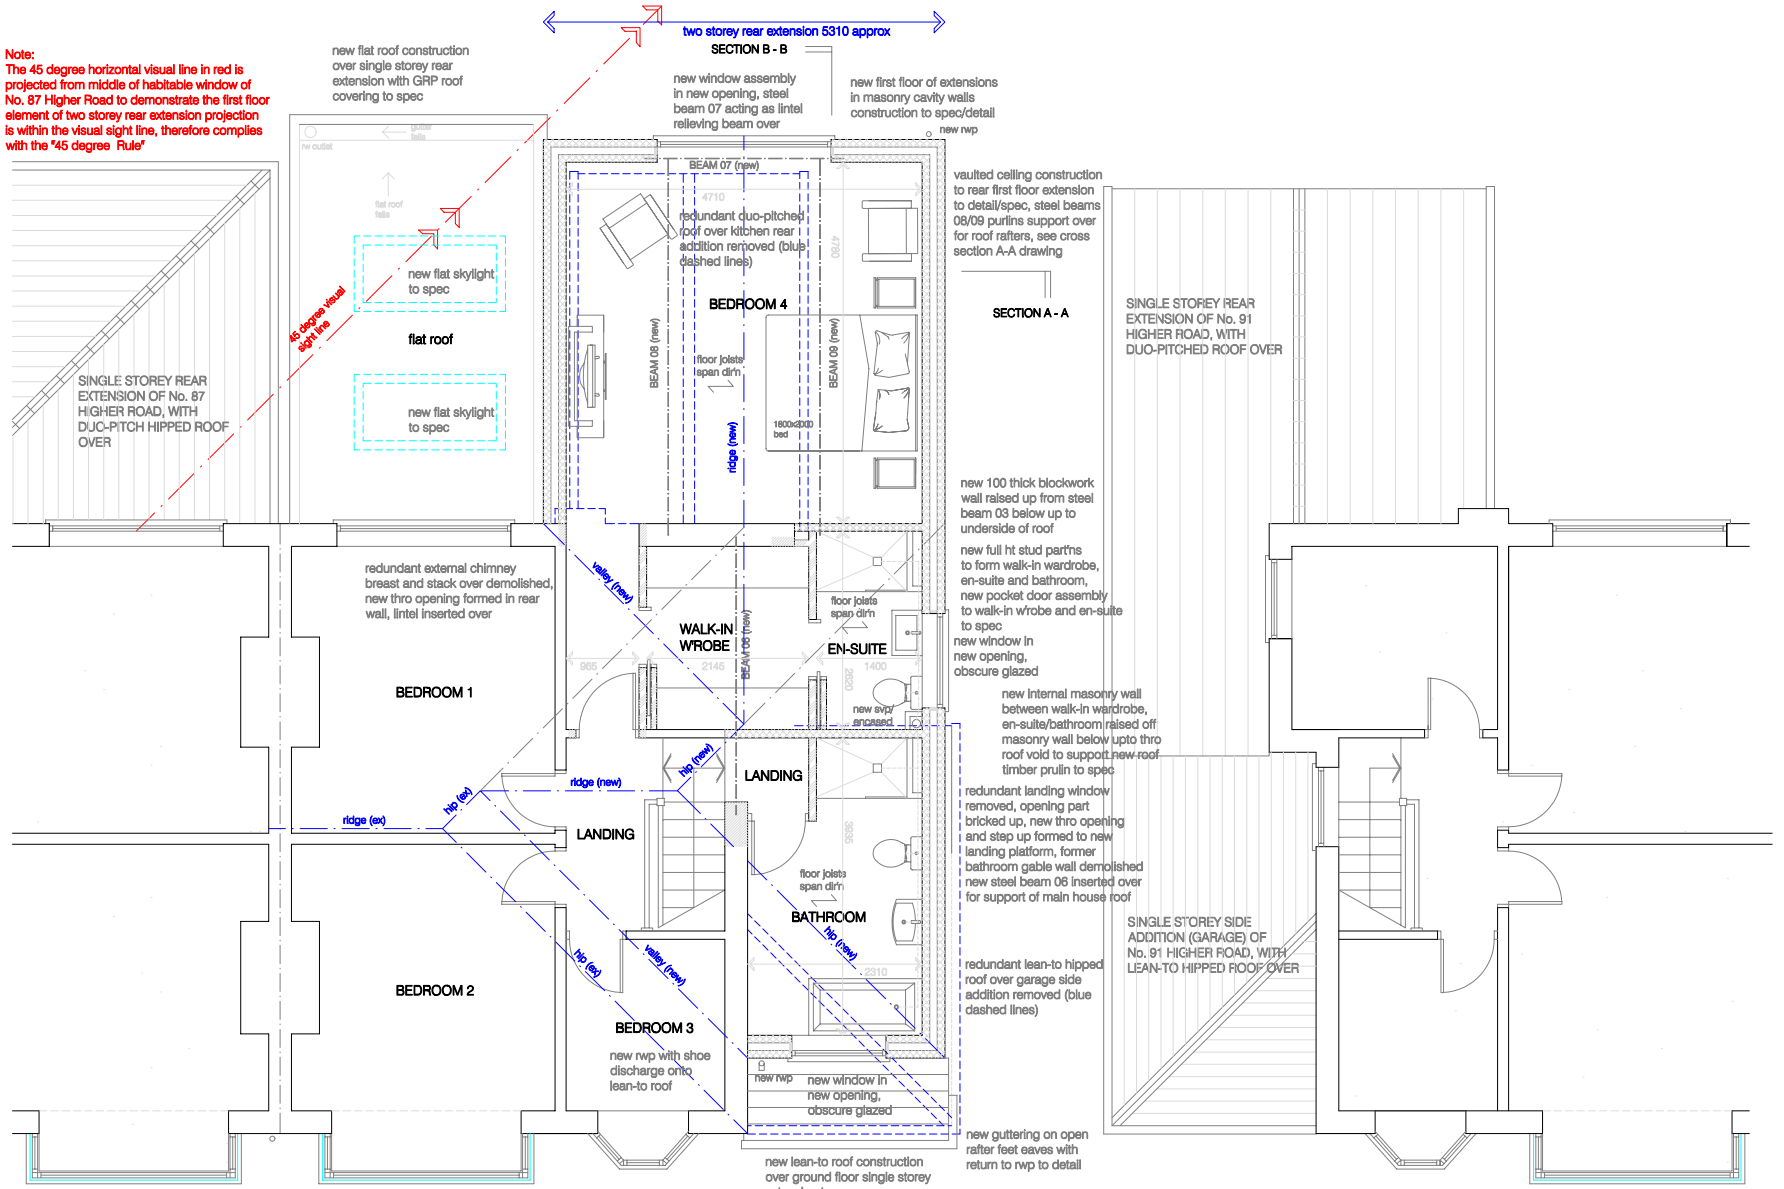

(No. 87 Higher Road) FIRST FLOOR PLAN (PROPOSED) (No. 89 Higher Road) (No. 91 Higher Road)

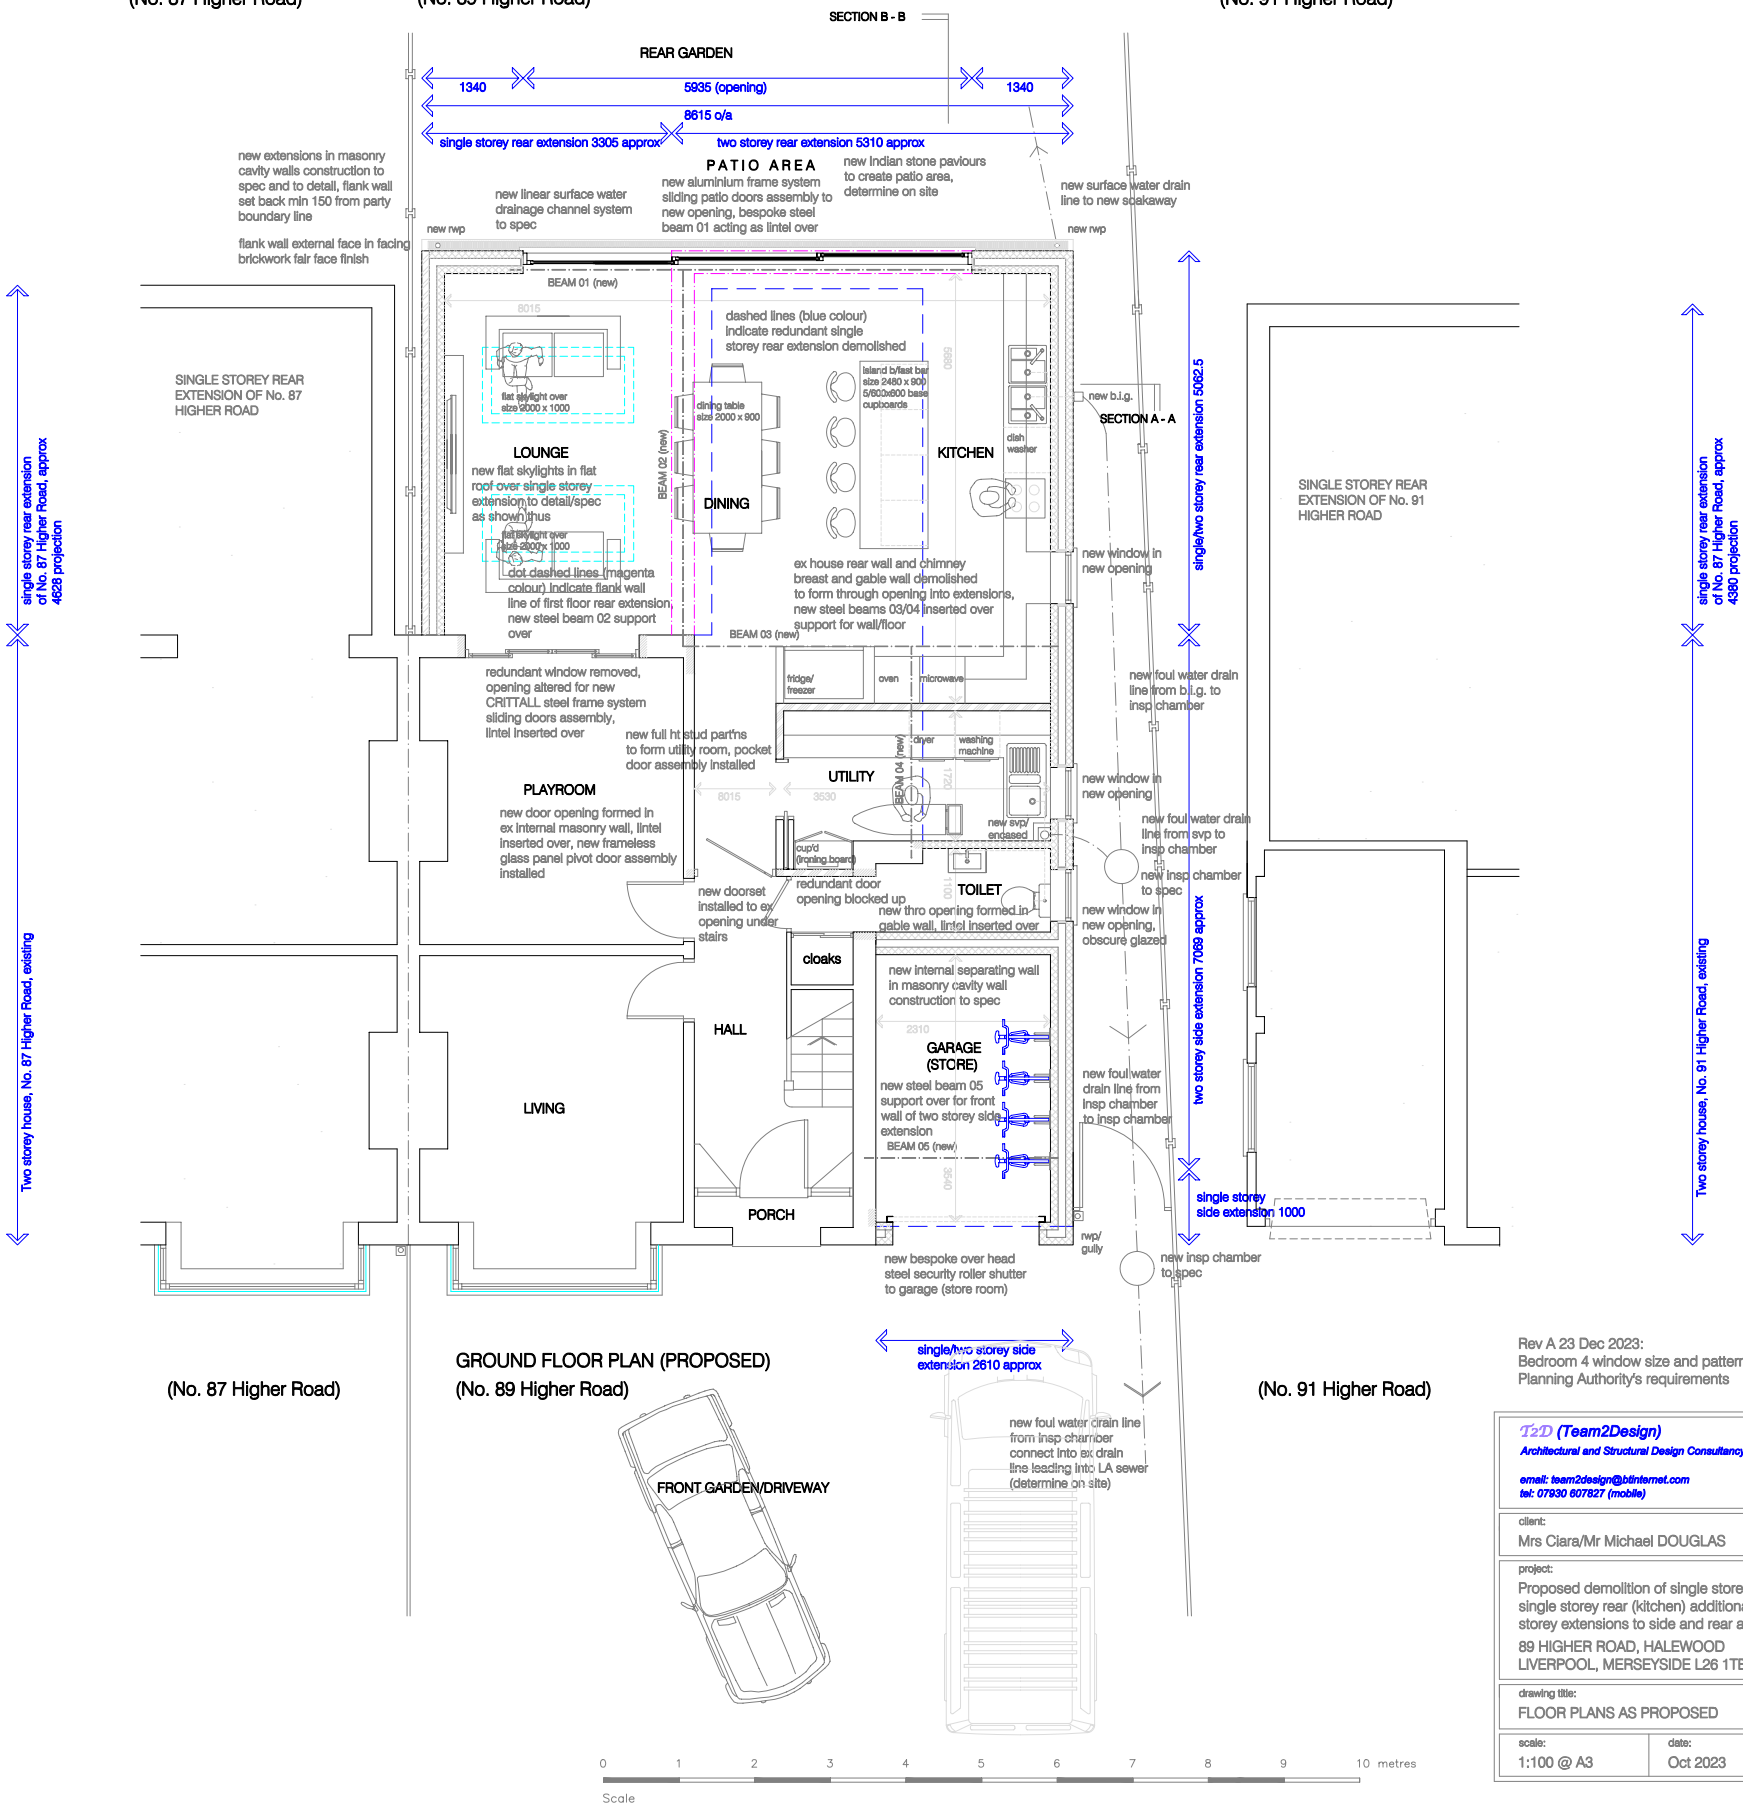

Rev A 23 Dec 2023:
Bedroom 4 window size and pattern amended to
Planning Authority's requirements

T2D (Team2Design)
Architectural and Structural Design Consultancy
email: team2design@btinternet.com
tel: 07930 807827 (mobile)

client:
Mrs Ciara/Mr Michael DOUGLAS

project:
Proposed demolition of single storey side (garage) and
single storey rear (kitchen) additions, erect single/two
storey extensions to side and rear at:
89 HIGHER ROAD, HALEWOOD
LIVERPOOL, MERSEYSIDE L26 1TB

drawing title:
FLOOR PLANS AS PROPOSED

scale:
1:100 @ A3

date:
Oct 2023

drawing number:
89HR/02A