



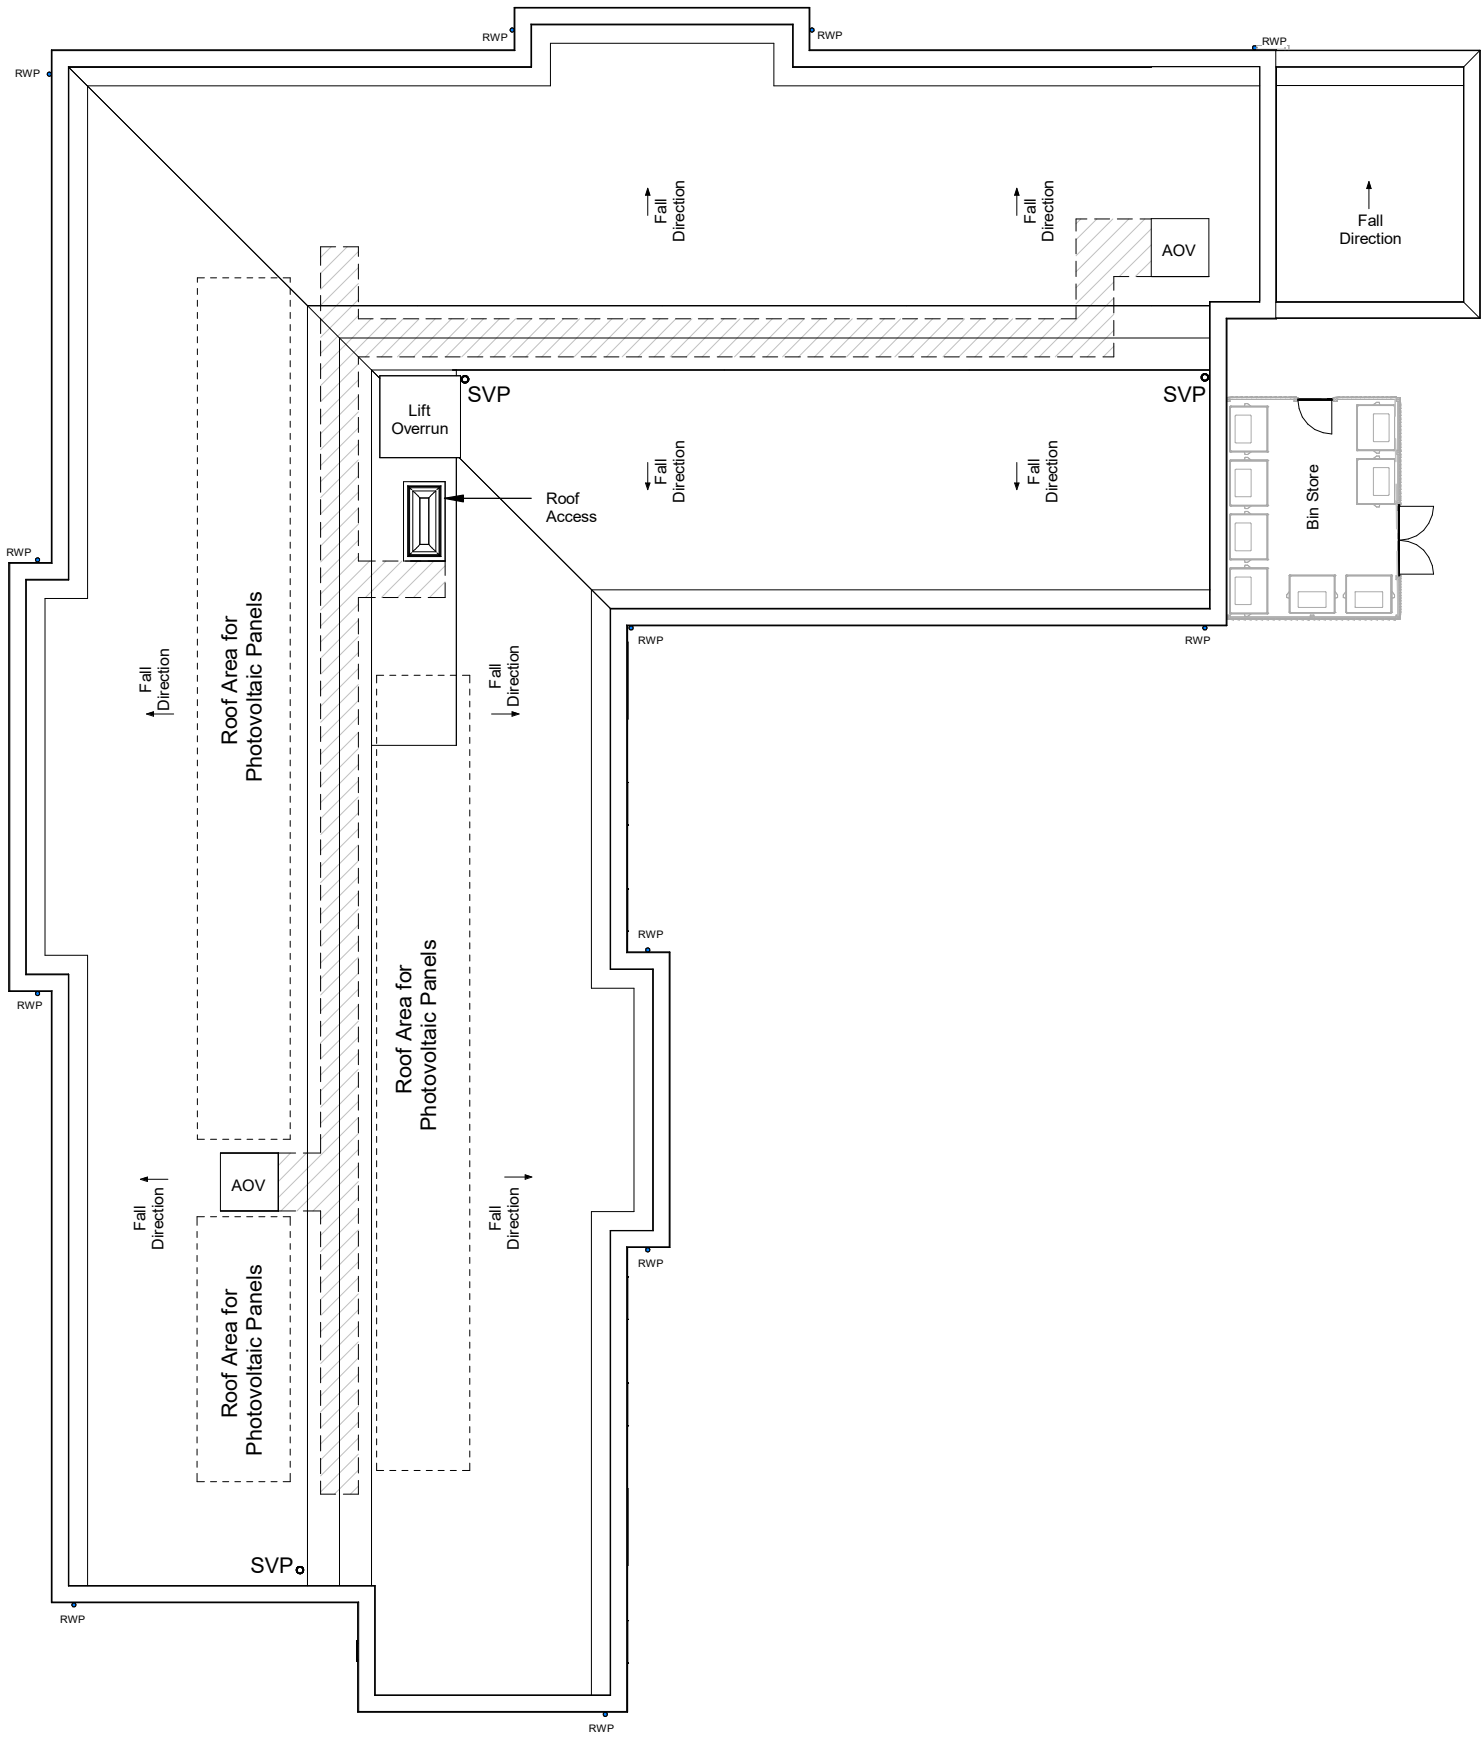

**1** Roof Plan  
1006 Scale - 1 : 200

 

Issued for: **PLANNING**

Project/Client: McCarthy Stone  
Project Evolve Huyton

Project Number: 22053  
Drawing: Proposed Roof Plan

**BrightSPACE**  
architects

|      |          |                                          |
|------|----------|------------------------------------------|
| P2   | 16.02.24 | Issued for Section 73 Planning Amendment |
| P1A  | 09.03.23 | Removed buggy store                      |
| P1   | 03.02.23 | Planning Issue                           |
| Rev. | Date     | Details                                  |

|       |      |
|-------|------|
| TT    | MA   |
| AL    | MA   |
| AL    | MA   |
| Drawn | Chkd |

Scale: 1 : 200@A3  
Dwg No: 1006  
Rev: P2

27 Glasshouse Studios, Fryem Court Road, Fordingbridge, Hampshire, SP6 1QX  
T: (01425) 655806/653639  
www.brightspacearchitects.com  
© BrightSpace Architects Ltd. Contractors must work only to fixed dimensions which are to be checked on site Registered Office  
-27 Glasshouse Studios, Fryem Court Road, Fordingbridge, Hampshire, SP6 1QX Registered Number - 07280028