
 


Drawing No. U4MC002 - Existing Site Plan

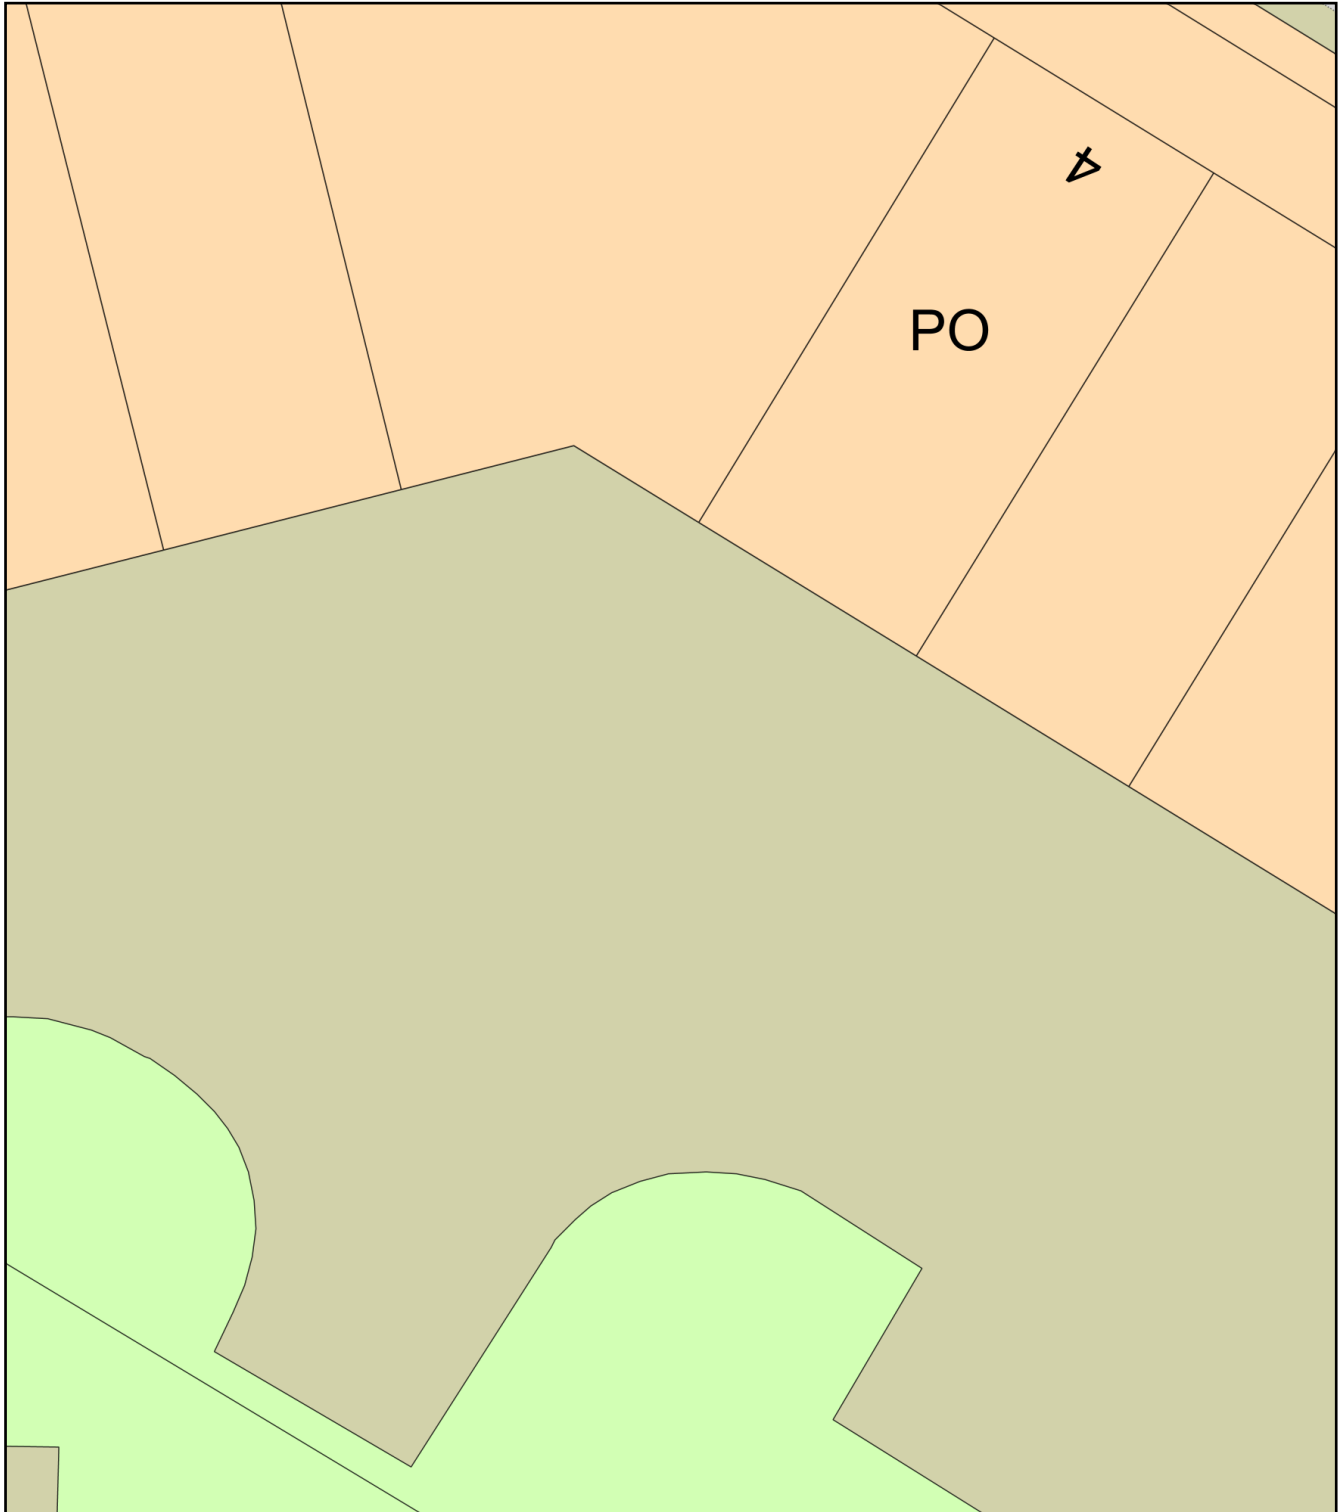

Plan Produced for: Faris Mohammed

Date Produced: 24 Jan 2025

Plan Reference Number: TQRQM25017145509186

Scale: 1:200 @ A4