



Shed Detail - 5 Awan Close

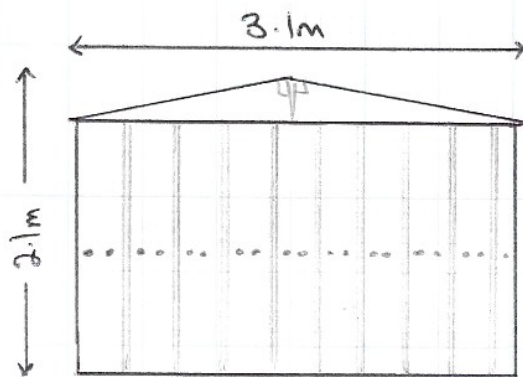

REAR ELEVATION

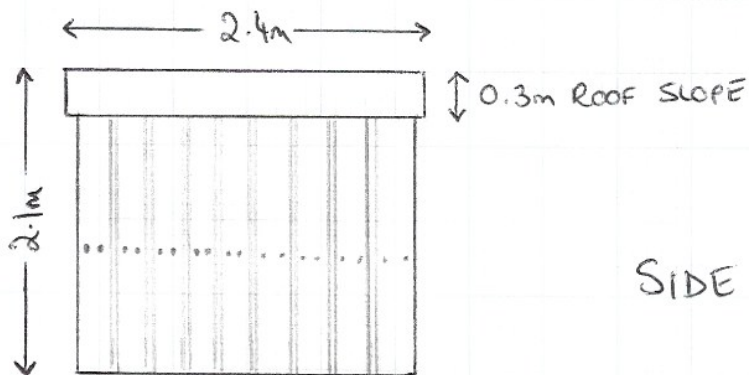

SIDE ELEVATION

Drawing No: 05
Scale: 1:50
0m 2m
METRES