




Shed Detail - 5 Avon Close

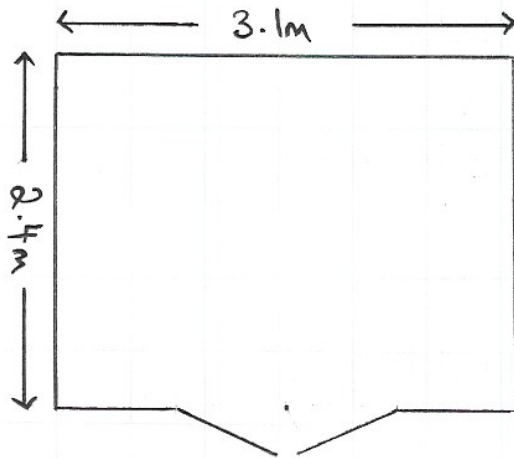

Floor Plan

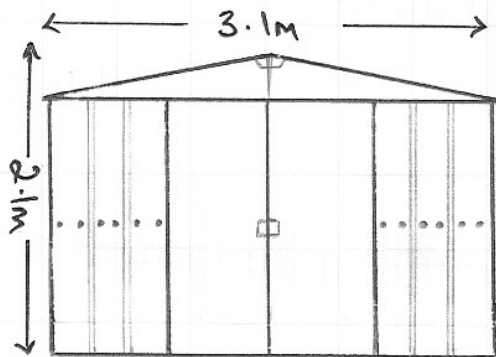

Front Elevation
(Rear Elevation Same with no doors)

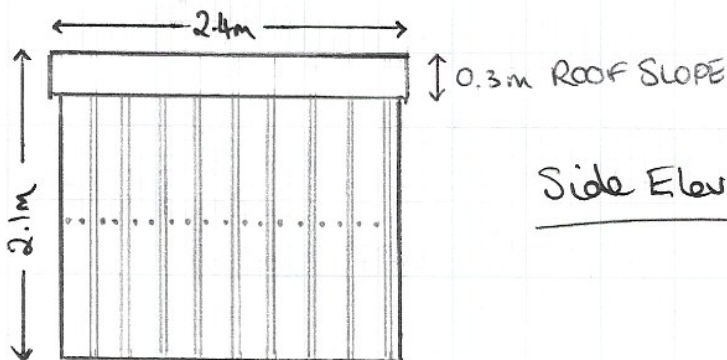

Side Elevations

Roof + Door - White Metal
Sides - Green Metal

Drawing No: 04

Scale : 1:50
0m 2m
METRES