


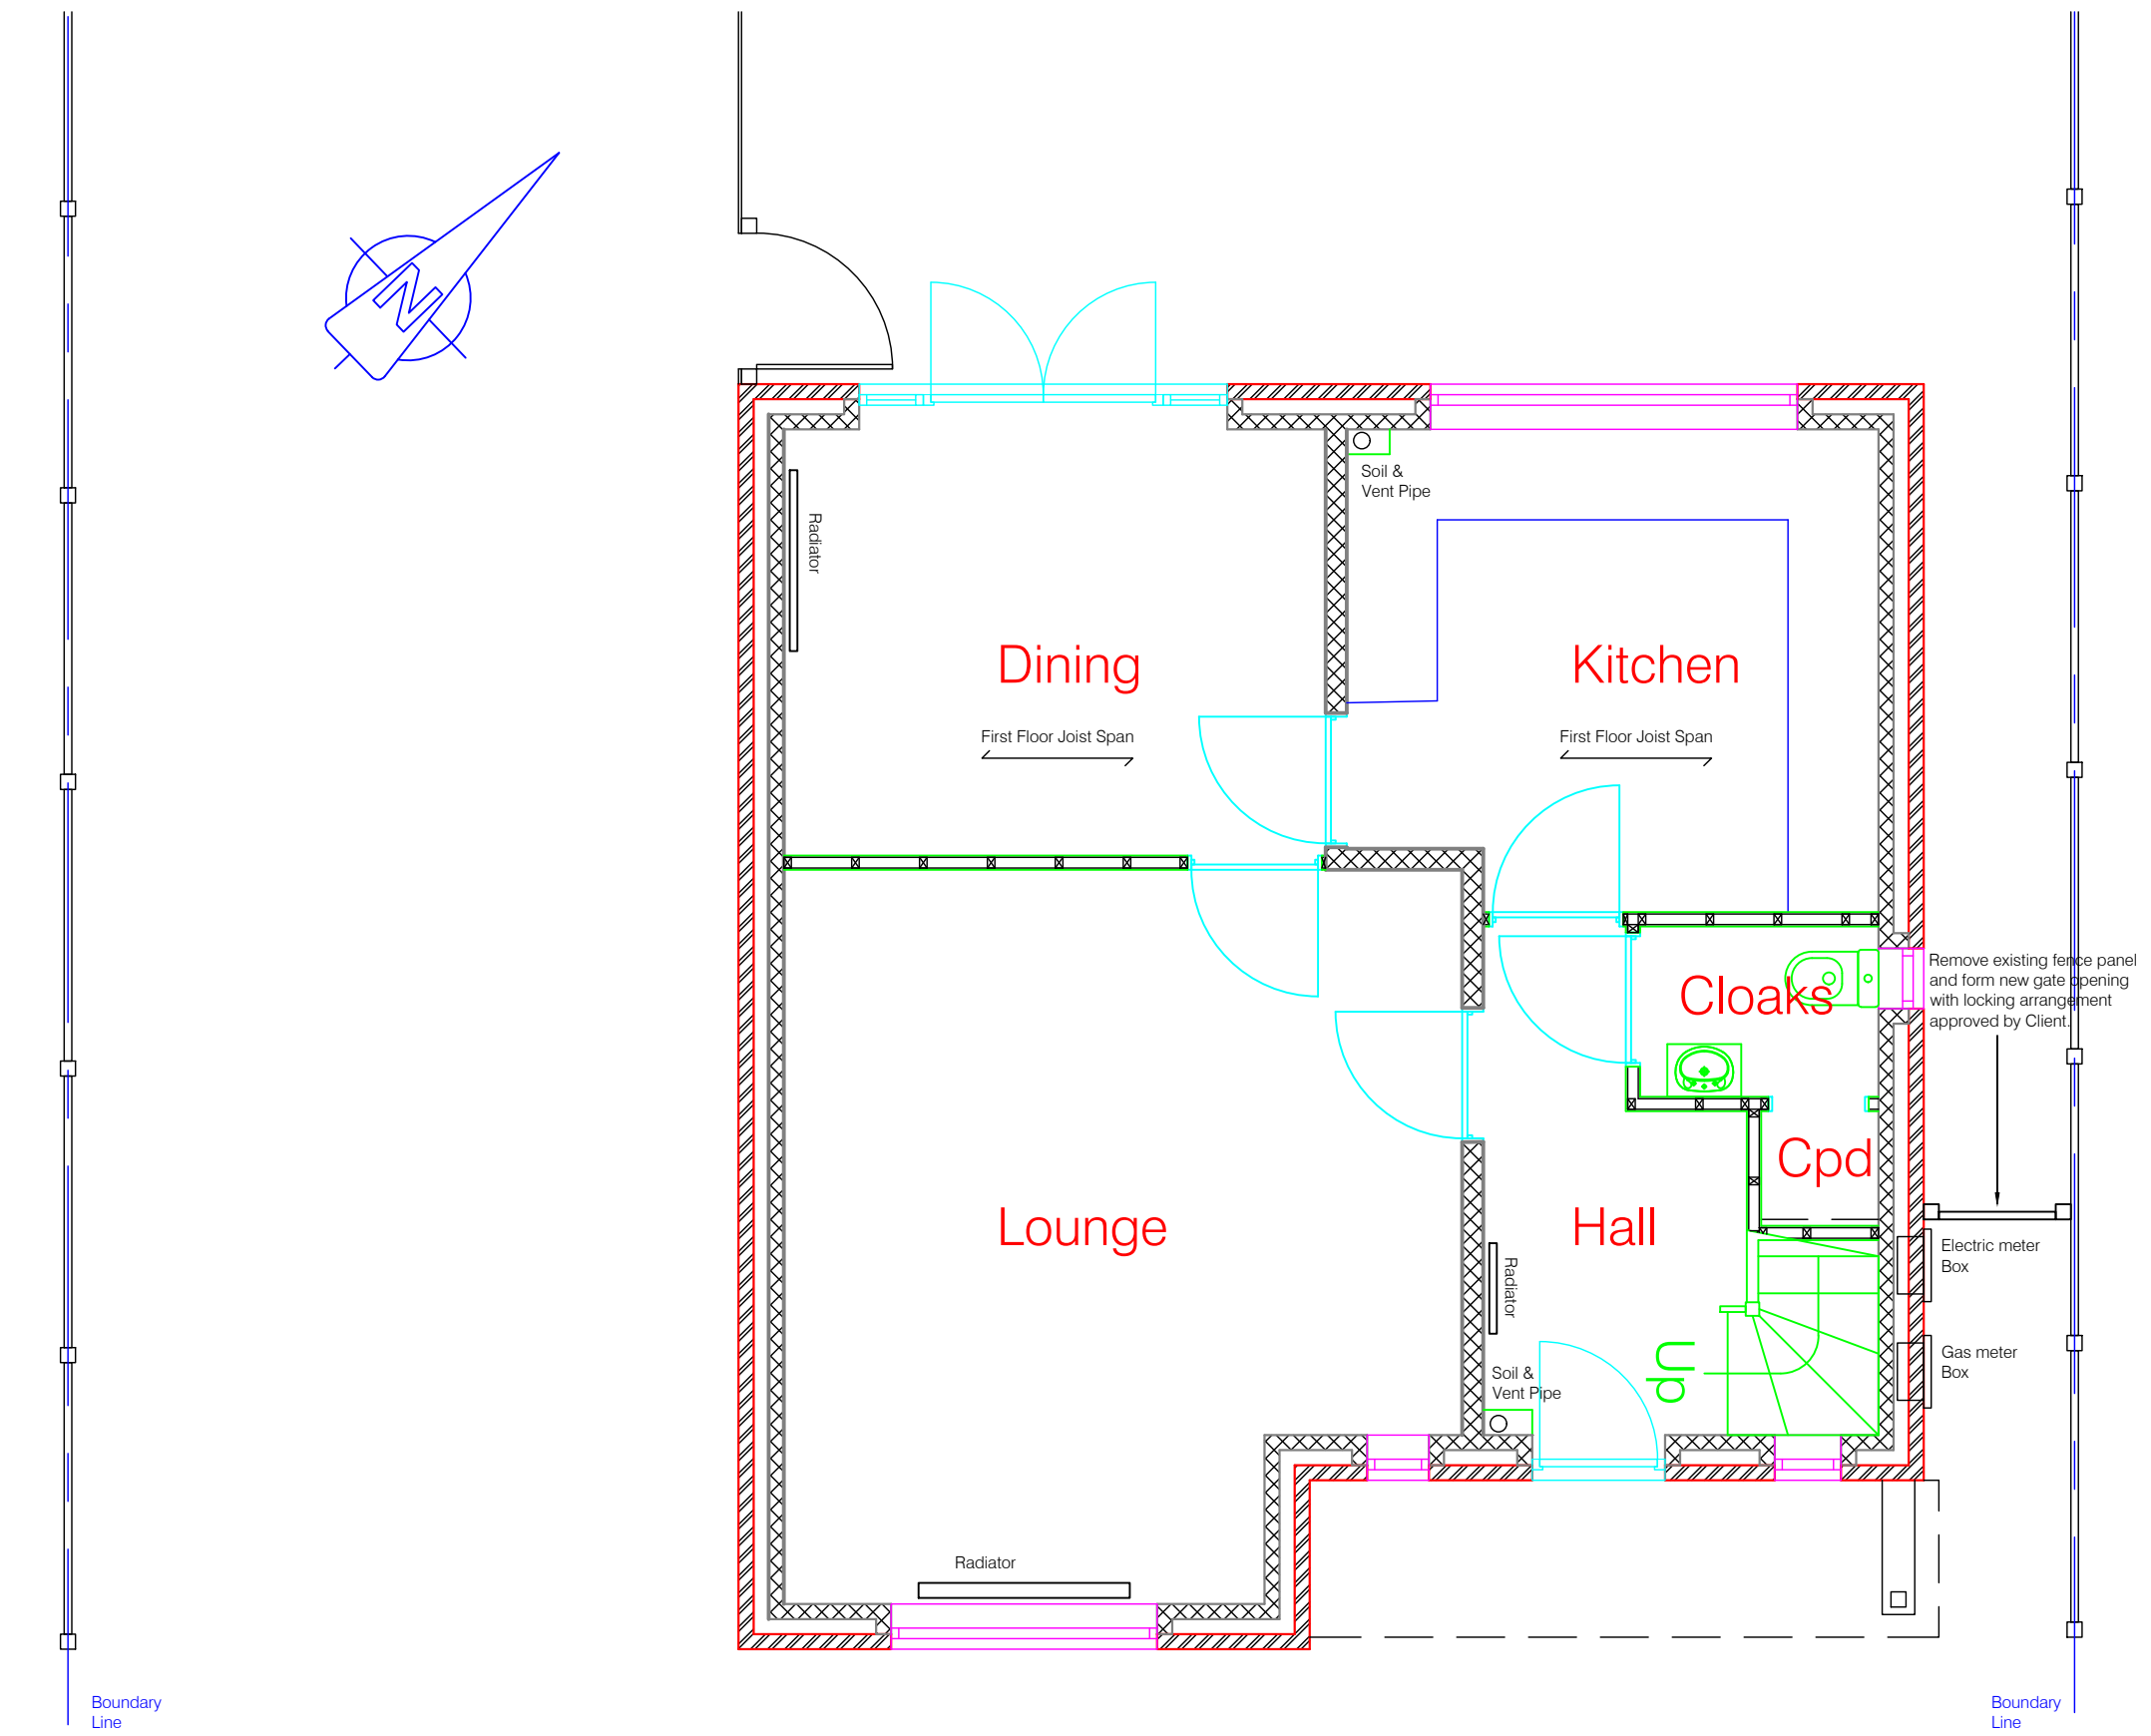


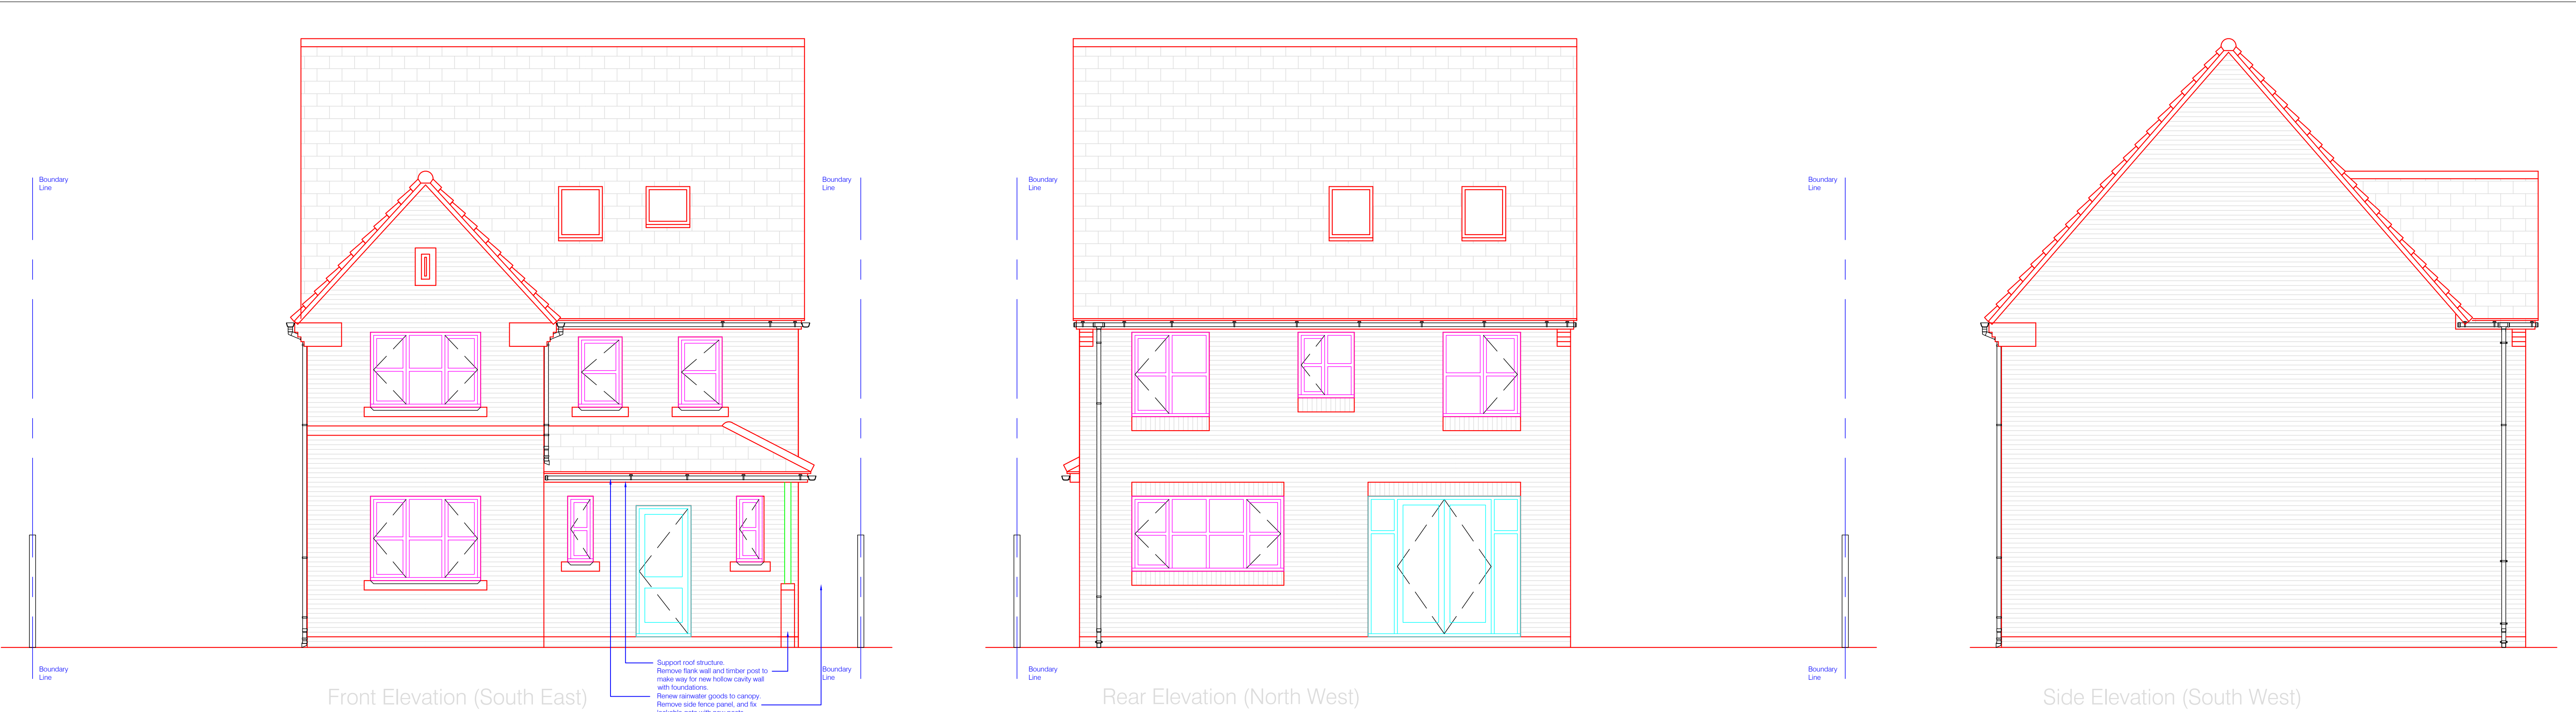



Ground Floor Plan

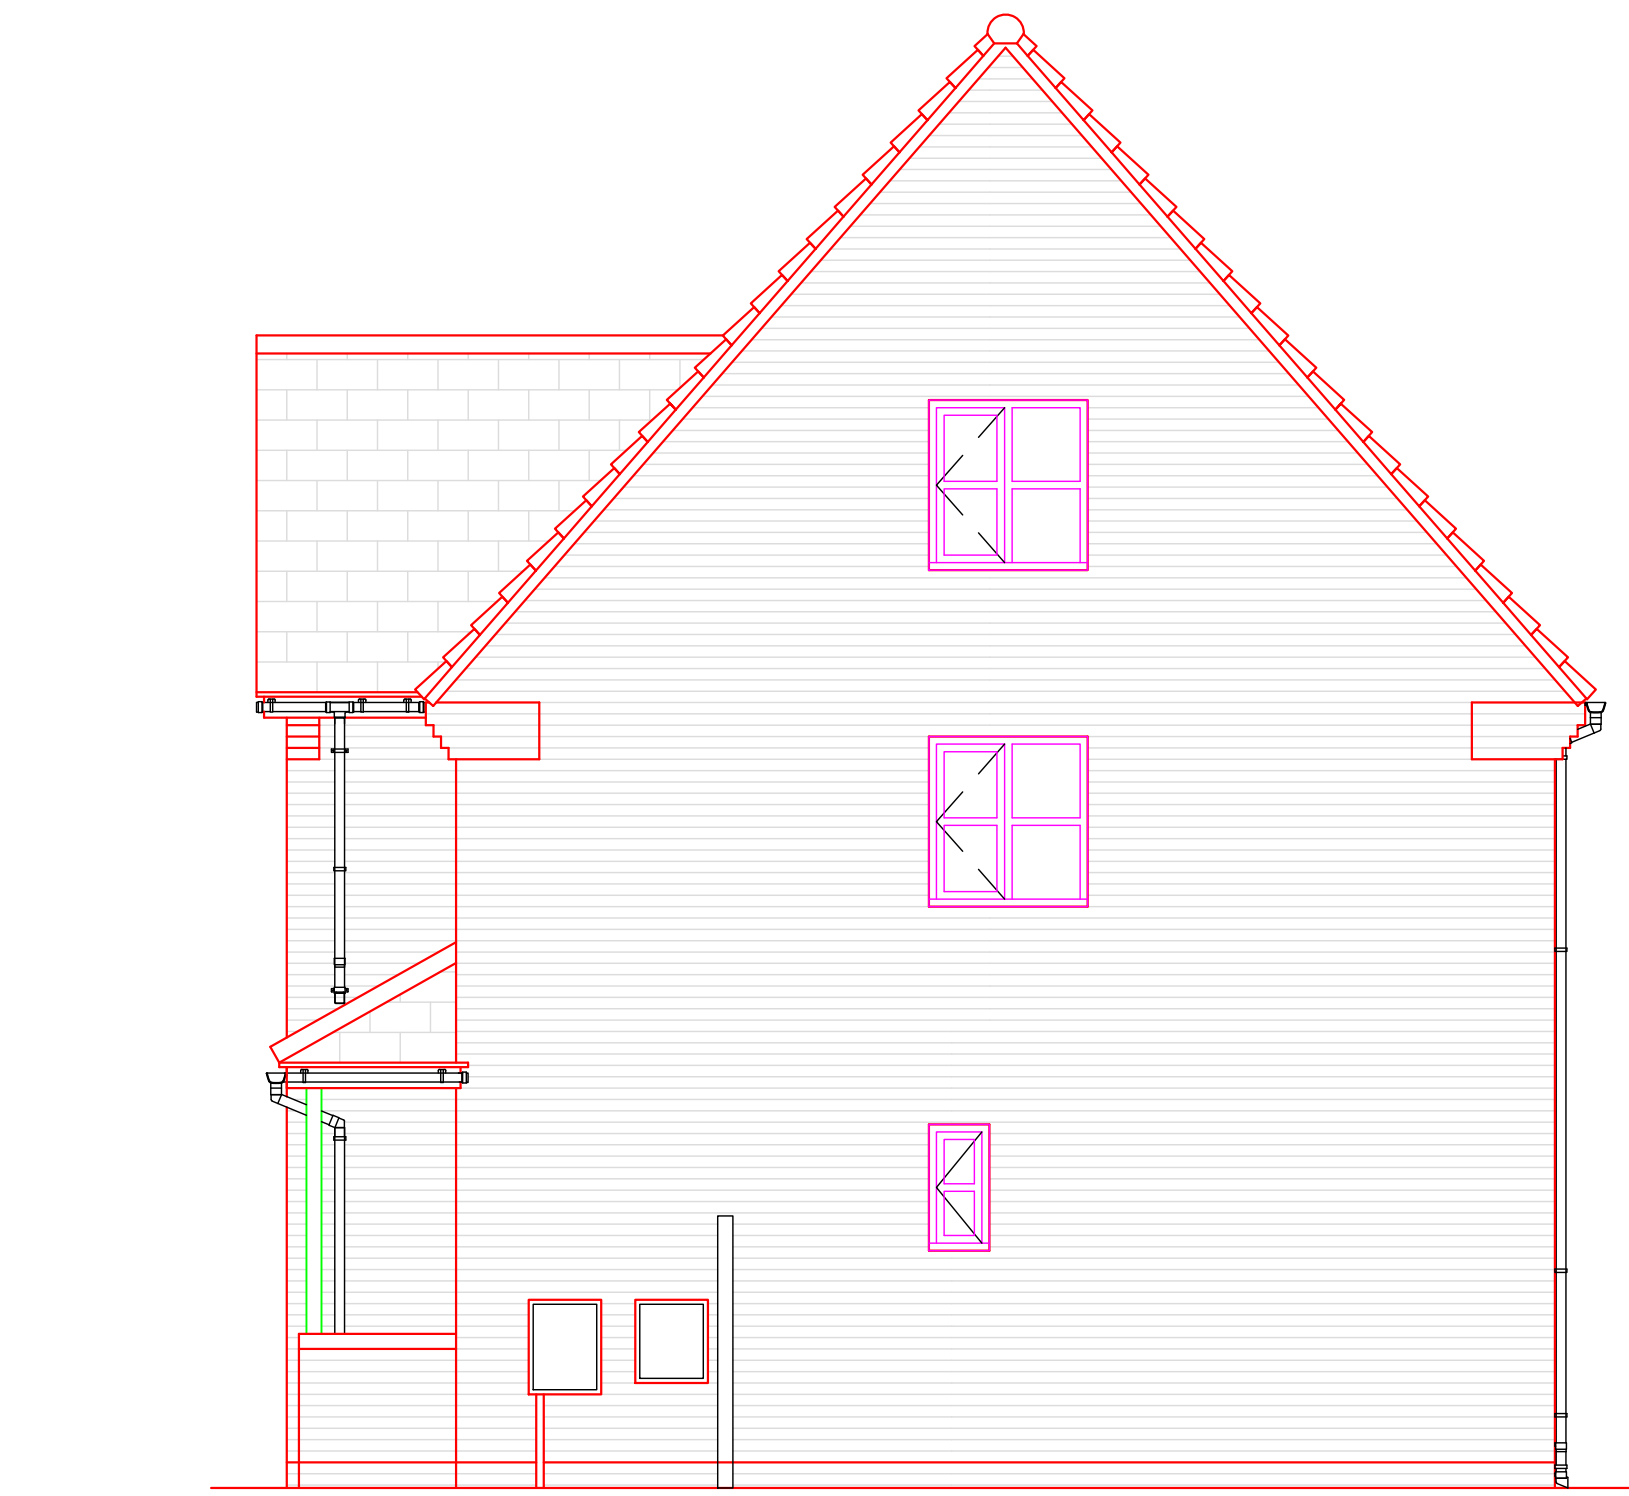

Side Elevation (North East)

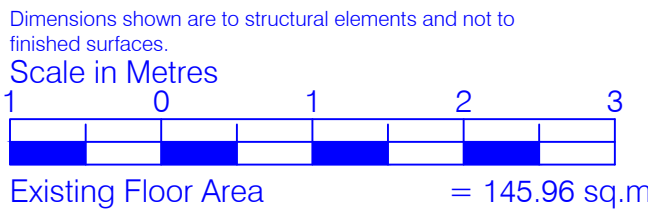

B	09/02/2026	Amended as email dated 09/02/2026
Rev.	Date	Amendments

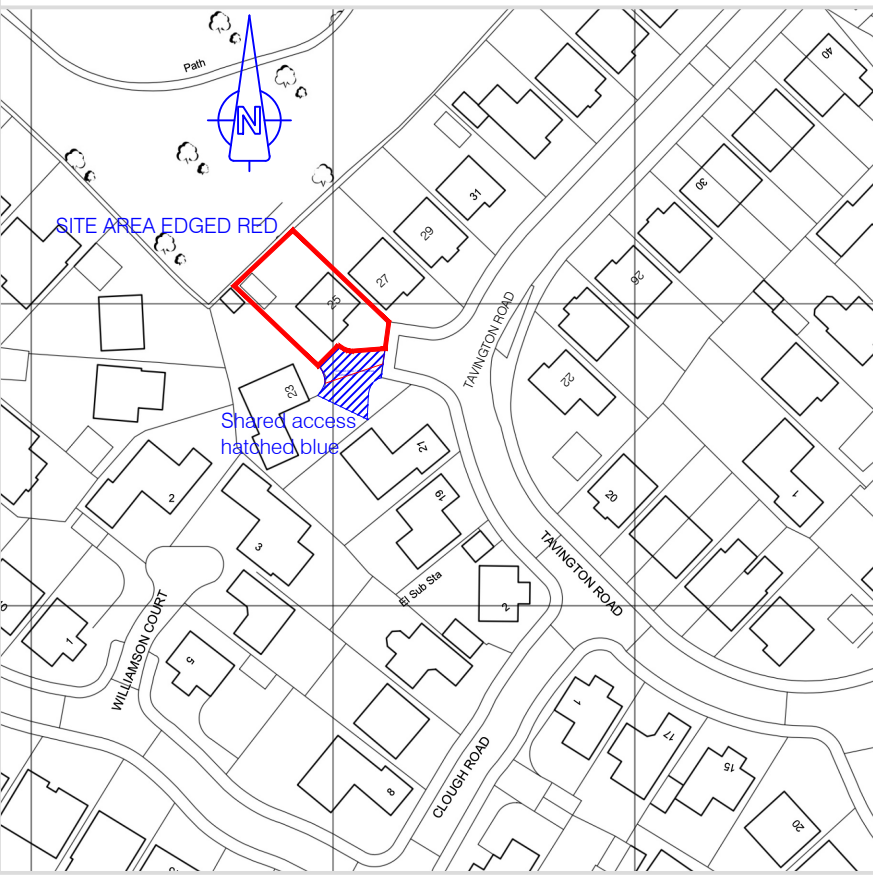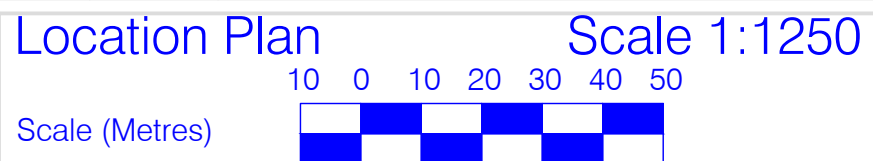

© This drawing is subject to Copyright, and must not be used or copied in part, or in whole, without the express permission of the Agent.
Work to figured dimensions only.
All dimensions relating to the setting out of the works are to be checked on site by the Contractor prior to commencement of the works on site.
Any discrepancies on figured dimensions on these drawings, other information relating to the construction of the works must be referred to the Agent immediately.

JM Building Design and Planning John McGee (MCIOB). Building Surveyor Mobile: 07905 749941. Tele: 0151 525 1242. Email: johnmcgee3@outlook.com	
Address:	25 Tavington Road Halewood Liverpool, L26 6BA
Drawing Title:	Existing plans and elevations
Dwg No: 01	Revision: B
Scale: 1:50 @ A1	Date: 12/01/2026