


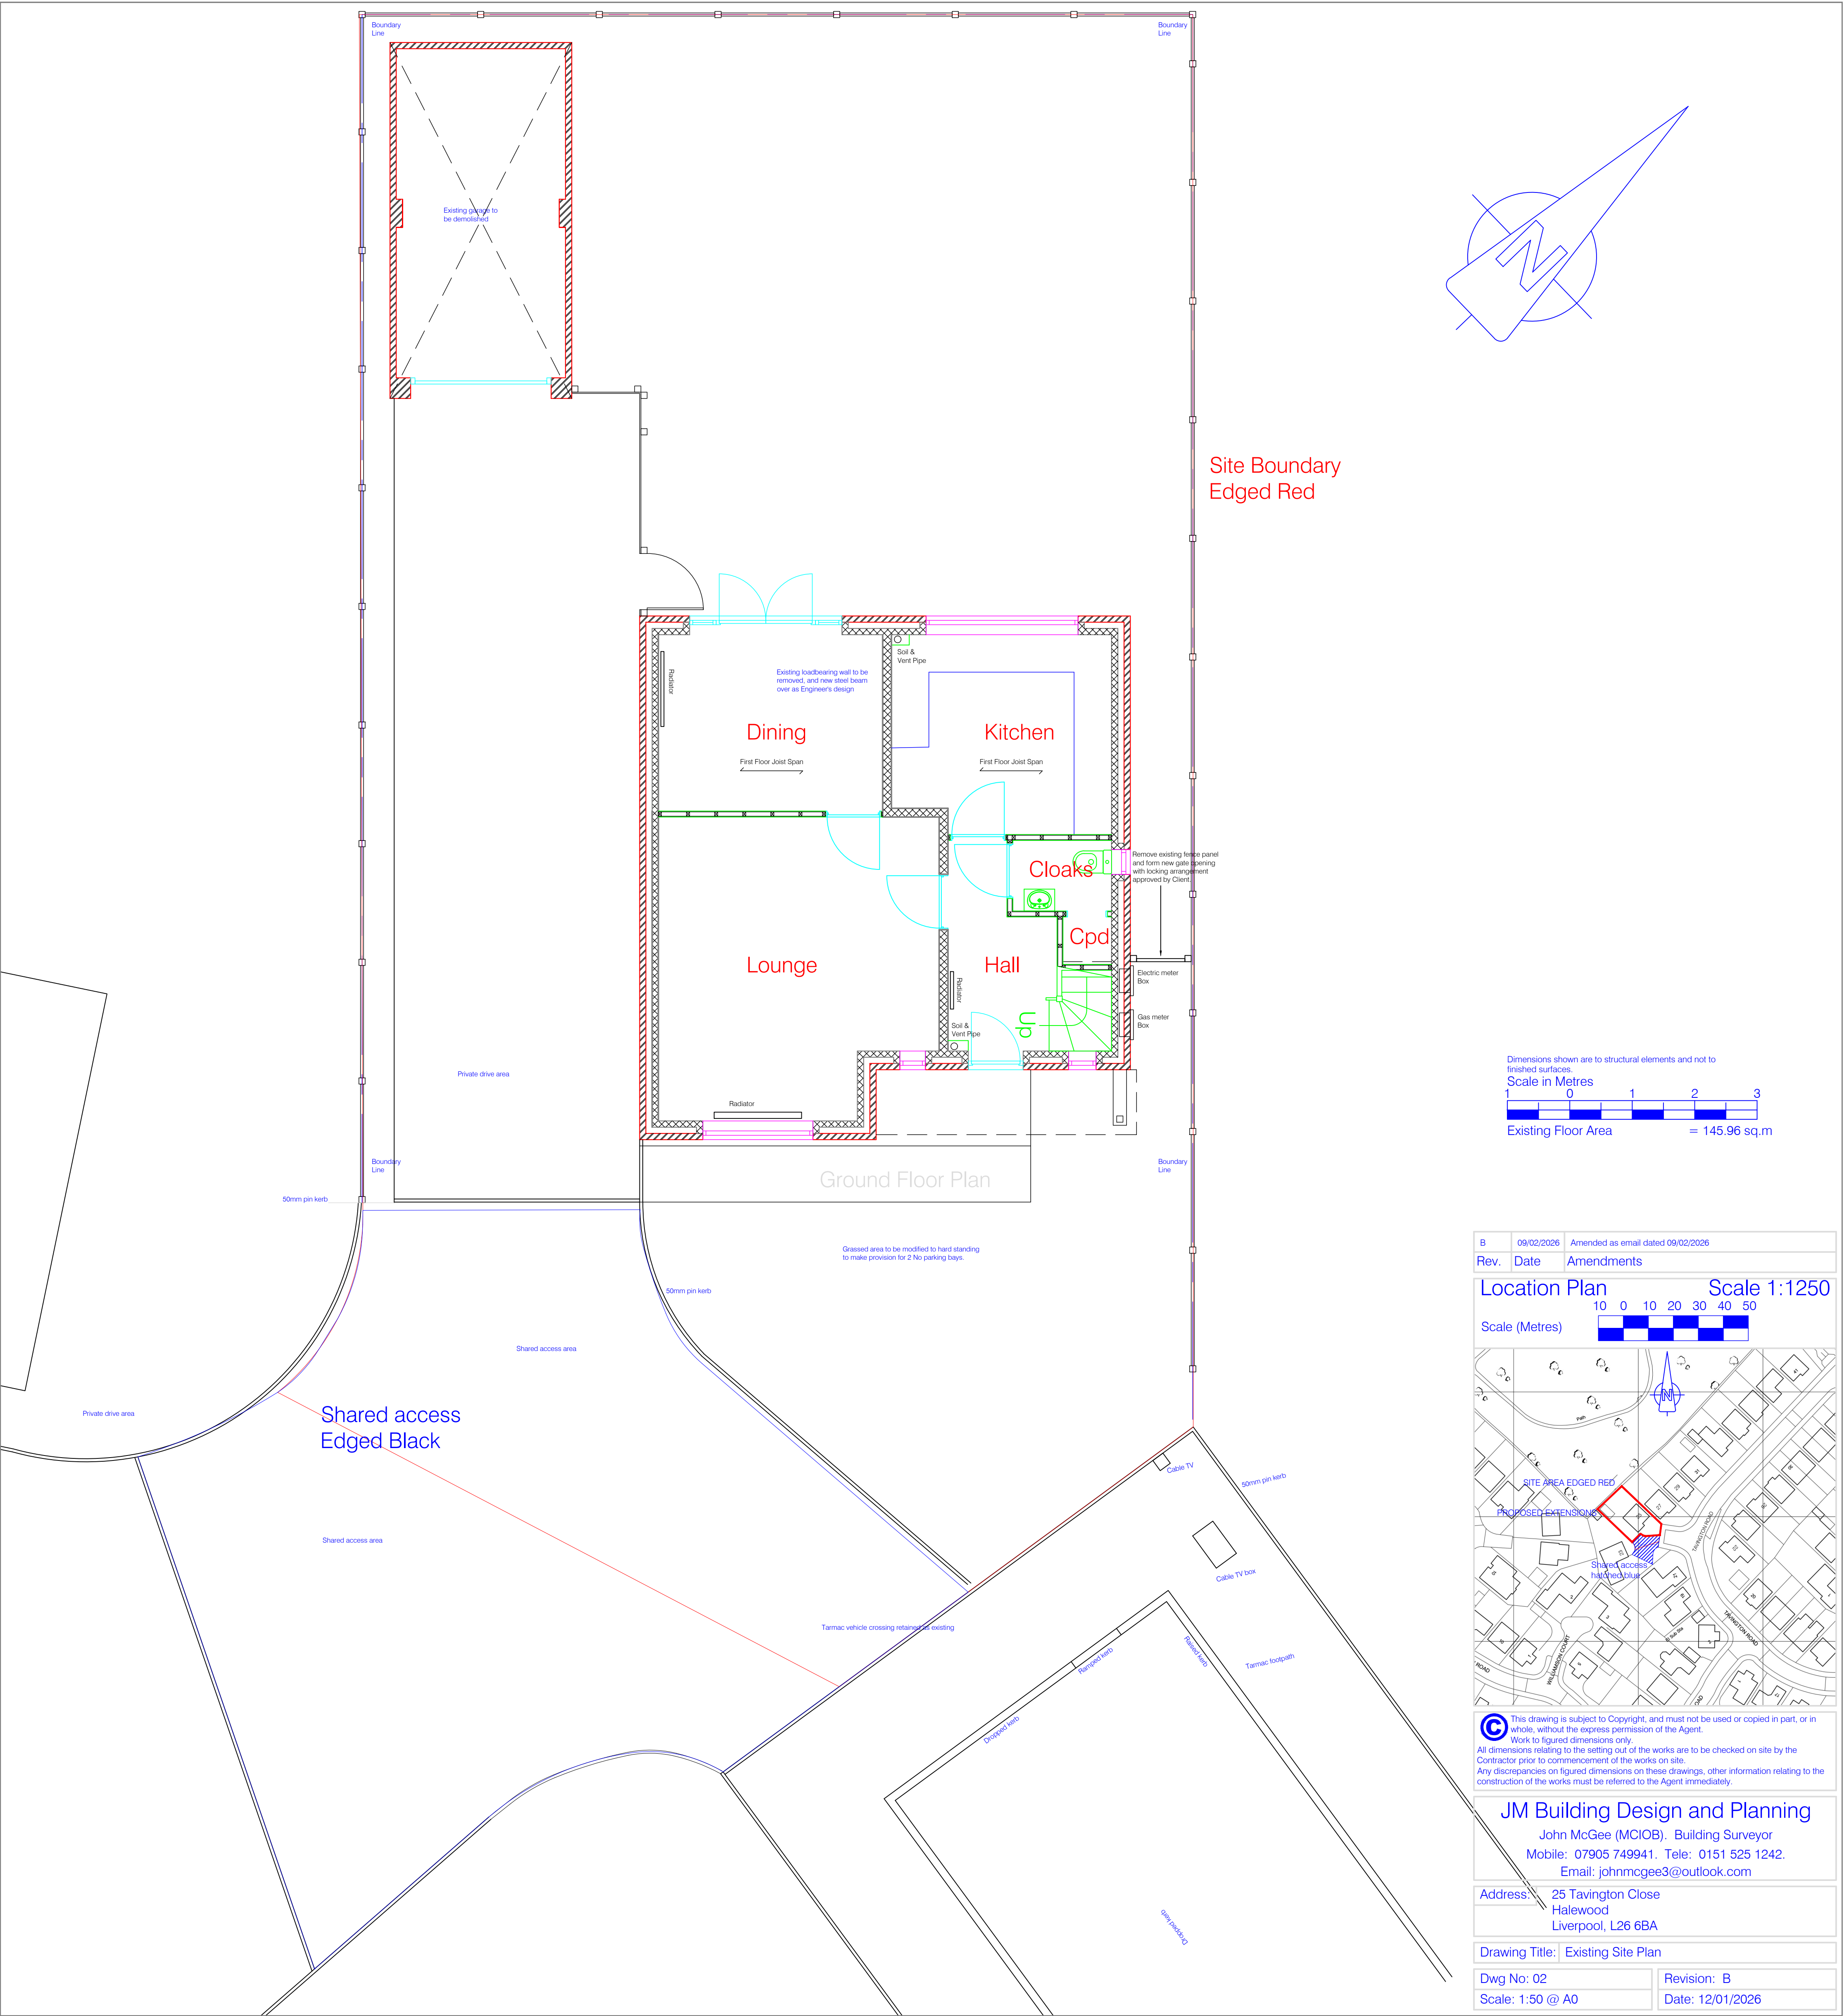

Dimensions shown are to structural elements and not to finished surfaces.  
Scale in Metres  
1 0 1 2 3  
Existing Floor Area = 145.96 sq.m

|      |            |                                   |
|------|------------|-----------------------------------|
| B    | 09/02/2026 | Amended as email dated 09/02/2026 |
| Rev. | Date       | Amendments                        |

**Location Plan** **Scale 1:1250**

Scale (Metres) 10 0 10 20 30 40 50

**Site Area Edged Red**  
**Proposed Extensions**  
**Shared Access hatched blue**

**JM Building Design and Planning**  
John McGee (MCIOB), Building Surveyor  
Mobile: 07905 749941, Tele: 0151 525 1242.  
Email: johnmcgee3@outlook.com

**Address:** 25 Tavington Close  
Halewood  
Liverpool, L26 6BA

**Drawing Title:** Existing Site Plan

**Dwg No:** 02 **Revision:** B  
**Scale:** 1:50 @ A0 **Date:** 12/01/2026