



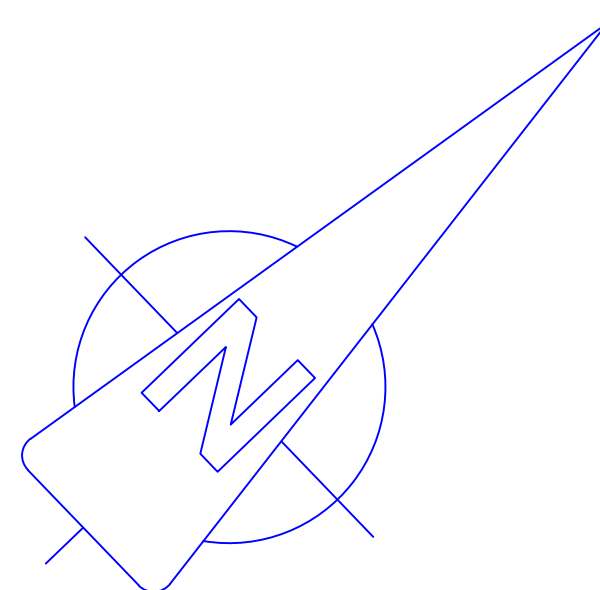

Site Boundary
Edged Red

Area of Extension = 18.41 sq.m
Total New Floor Area = 164.37 sq.m

Scale (Metres)

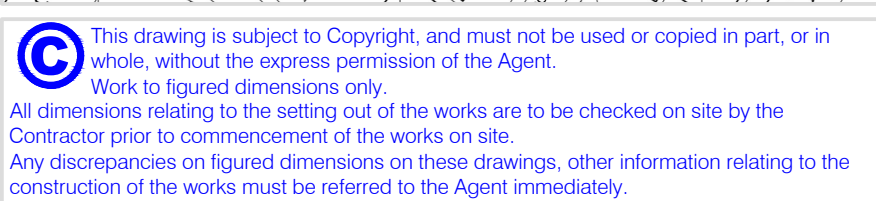

Email: johnmcgee3@outlook.com

Address: 25 Tavington Close
Halewood
Liverpool, L26 6BA

Drawing Title: Proposed Site Plan

Dwg No: 05

Scale: 1:50 @ A0

Revision: B

Date: 12/01/2026