


BOUNDARY FENCE

BOUNDARY FENCE

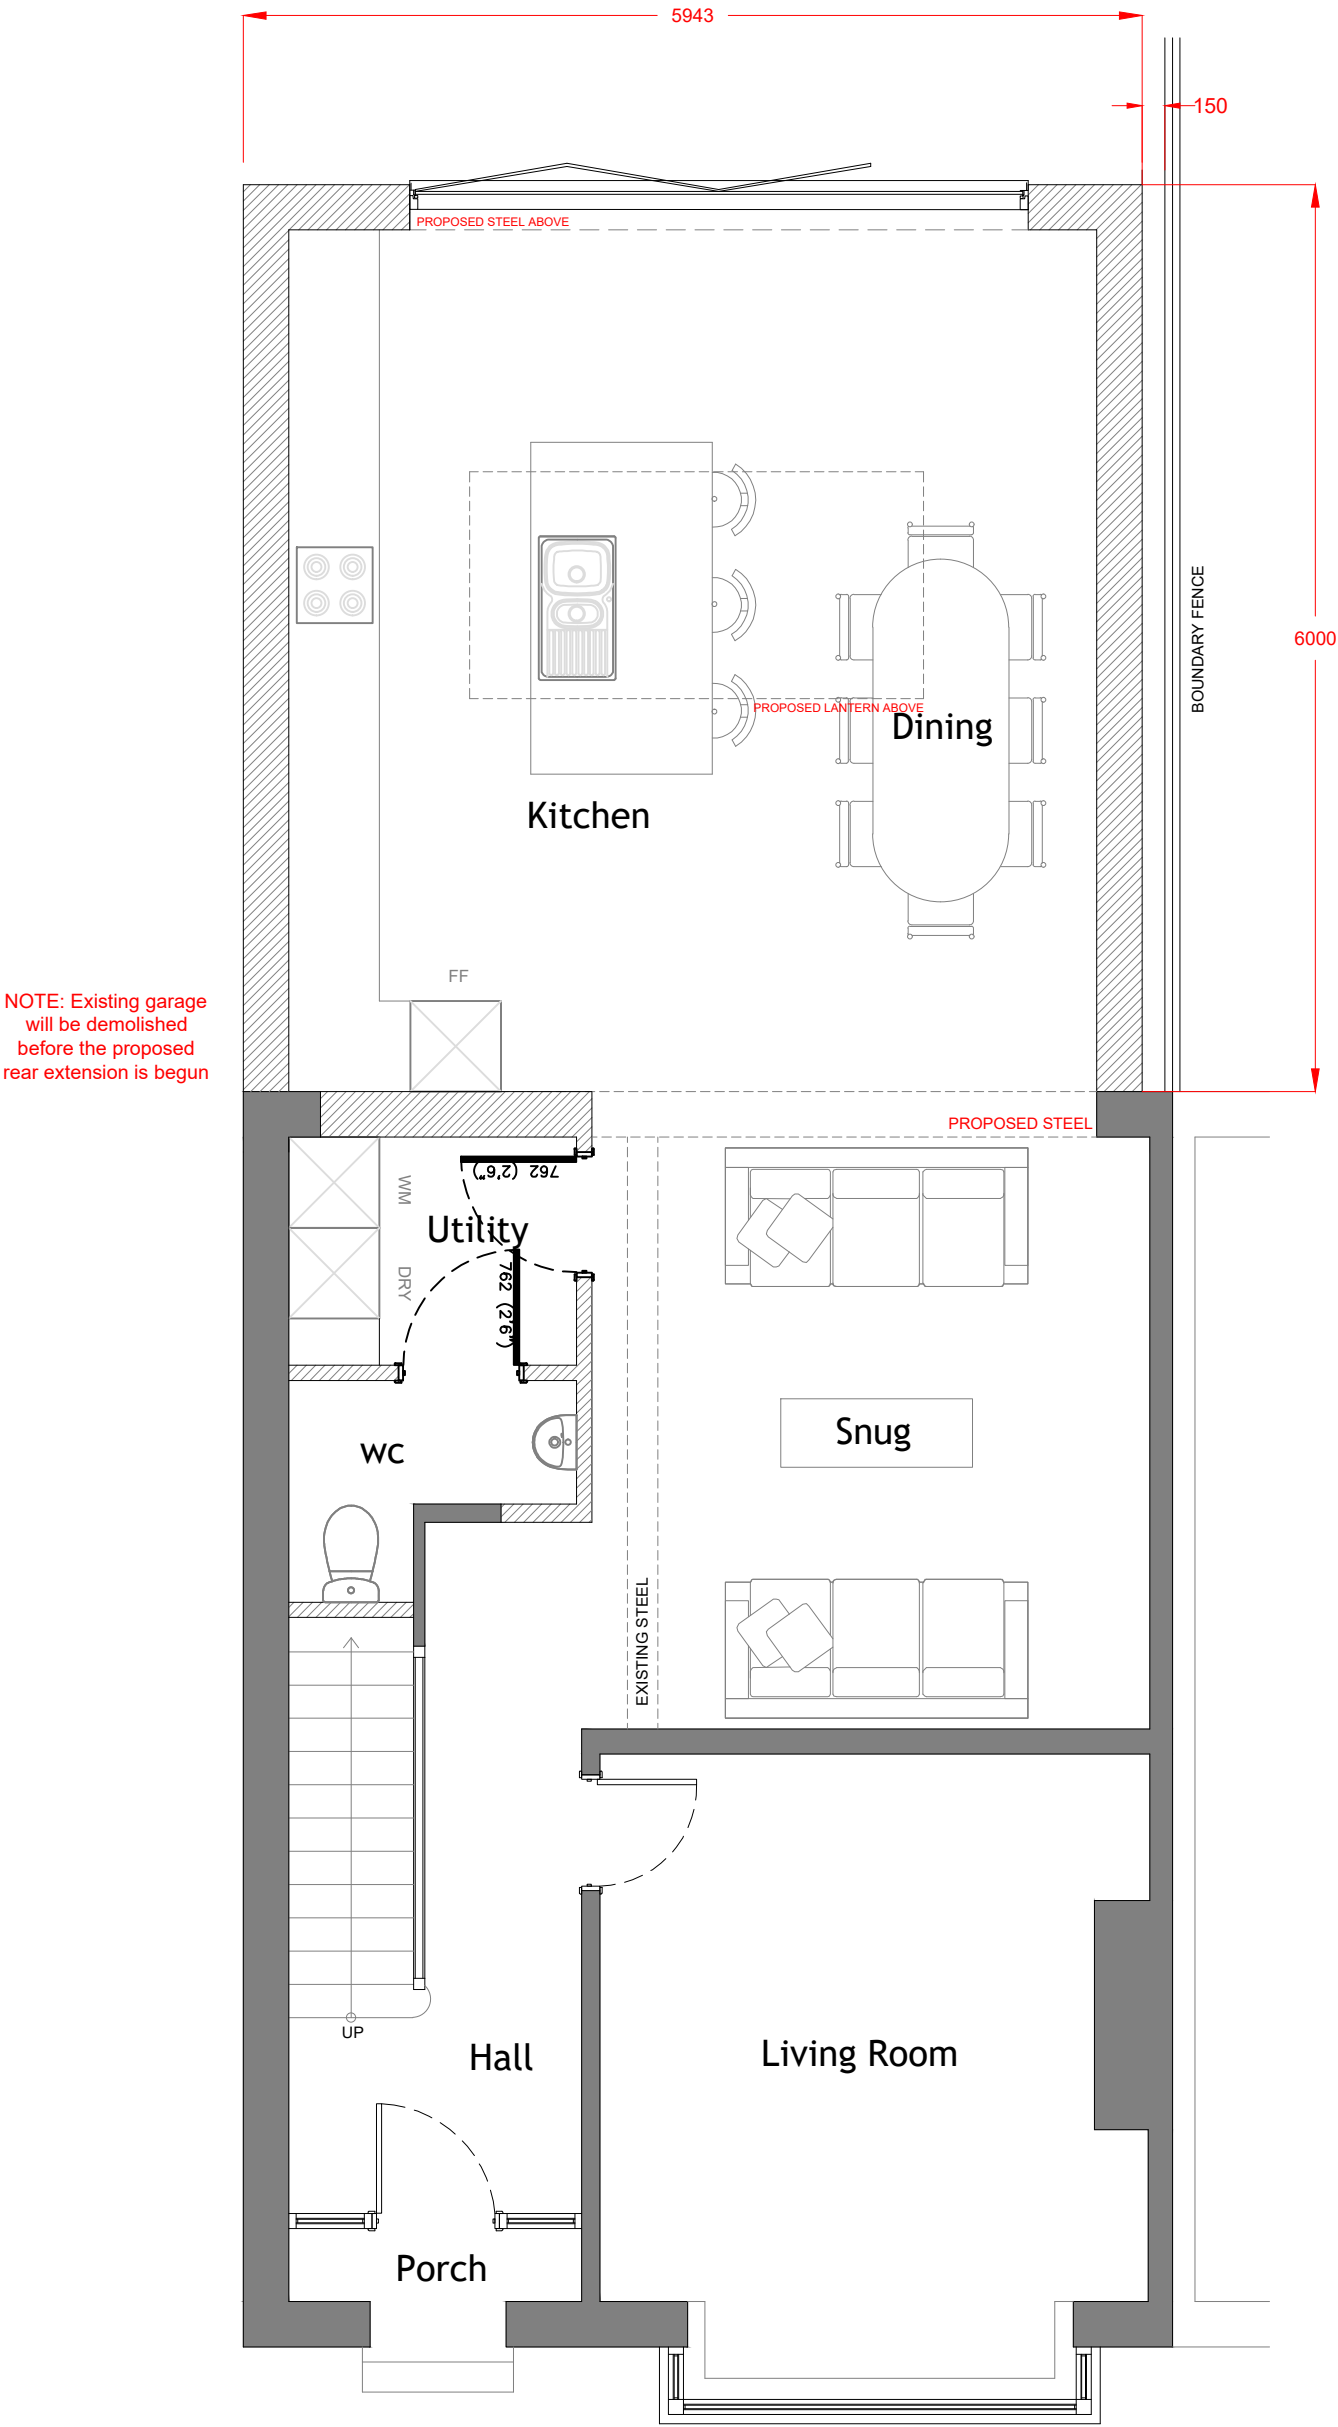

Proposed Ground Floor Plan 1:50

NOTES:

- Existing Walls
- Proposed Walls

CLIENT Roxanne

DRAWING NO + TITLE: Proposed Plan rev A

9 Hillcrest Avenue
Huyton
Liverpool
L36 6TD

SCALES:	1:50	PAGE SIZE:	A3
DRAWN BY:	LS	DATE:	08/04/2021