


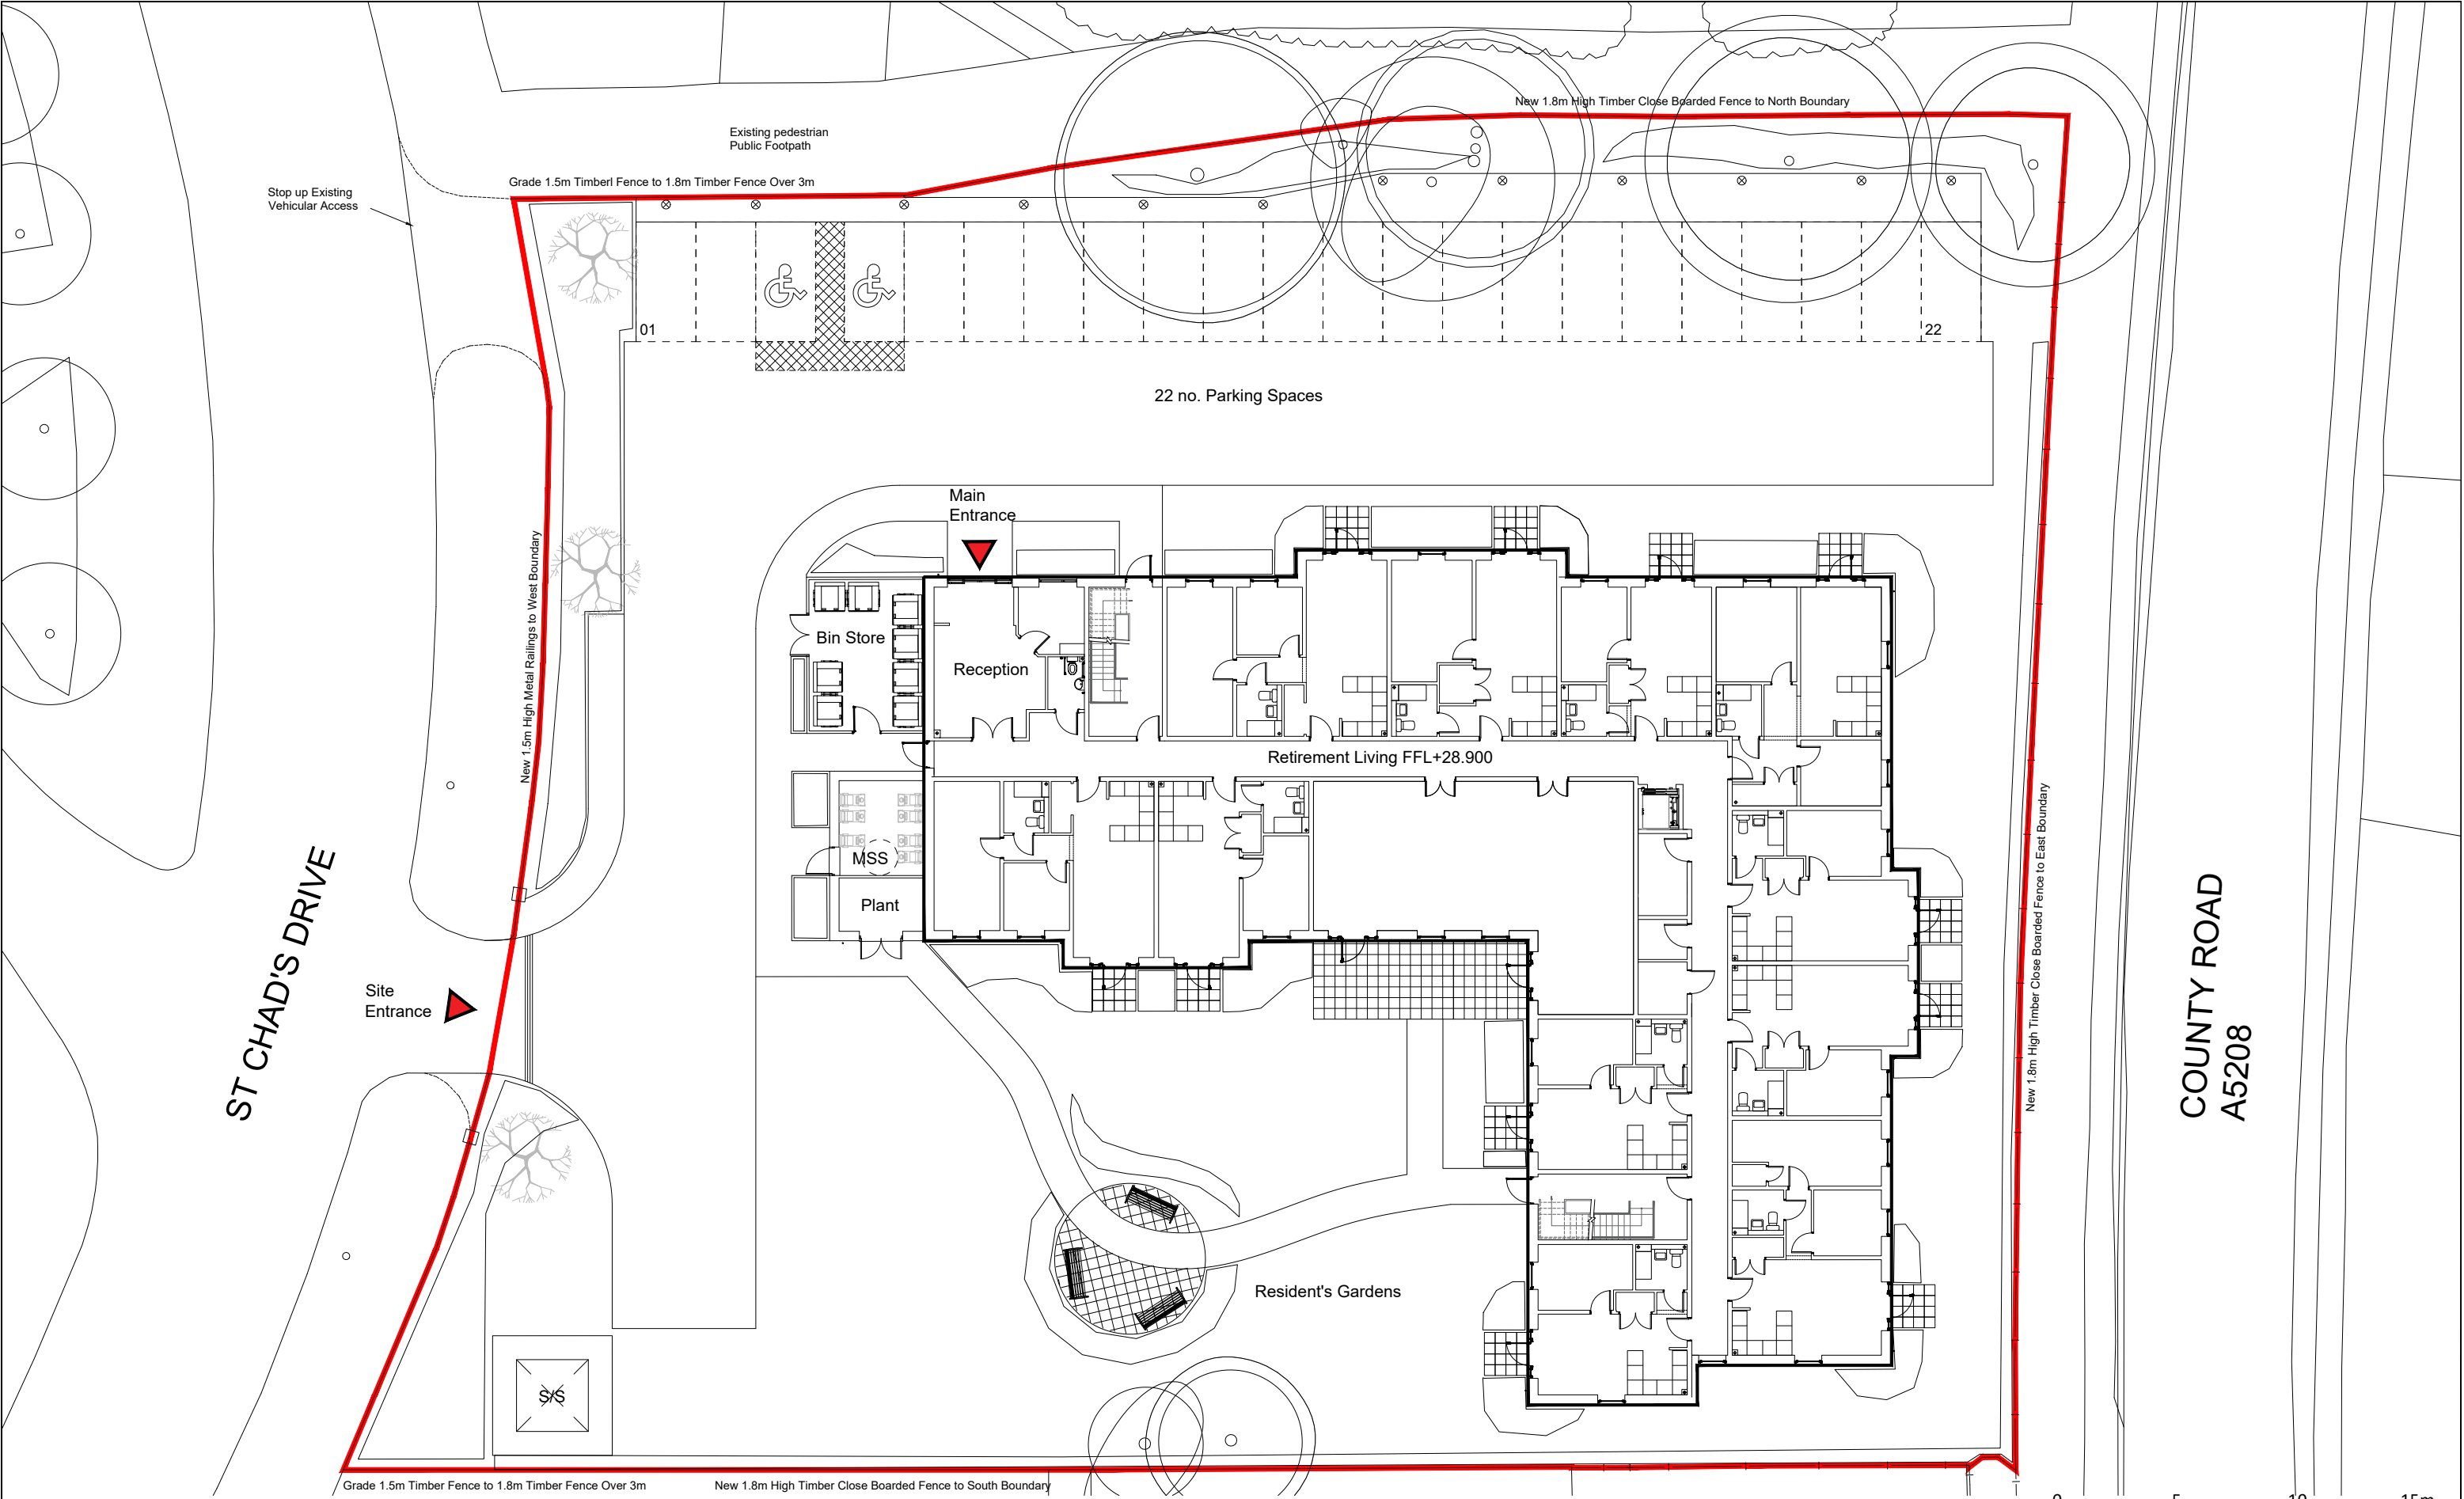

1002
01

Proposed Site Plan
Scale 1:250

- Notes:
- All drawings are subject to Planning and Building Control consent.
 - The details shown are for design intent purposes only and are subject to further design development with suppliers and sub-contractors
 - Proposals subject to consultation and approval from Local Authority Building Control or an Approved Inspector
 - All setting out dimensions should be checked on-site prior to construction and any discrepancies and/or omissions should be reported to the Architect immediately



Rev. Date Details

Drawn Chkd

Rev. Date Details

Drawn Chkd

Drawn By: MP
Date: 17.11.23
Checked By: MA
Date: 17.11.23
Project No: 23046
Scale: 1:250 @A3
Dwg No: 1002
Rev: P1

Issued for: **PLANNING ISSUE**
Project/Client: Project Evolve RL Scheme, St Chad's Drive
Drawing: Proposed Site Plan
Kirkby, McCarthy Stone

BrightSPACE
architects

27 Glasshouse Studios, Fryern Court Road, Fordingbridge, Hampshire, SP6 1QX
T: (01425) 655806
www.brightspacearchitects.com
© Brightspace Architects Ltd. Contractors must work only to figured dimensions which are to be checked on site.
Registered Office: 27 Glasshouse Studios, Fryern Court Road, Fordingbridge, Hants, SP6 1QX. Registered Number: 07399038