


NOTES

ALL DIMENSIONS ARE TO BE CHECKED ON SITE. ANY DISCREPANCIES ARE TO BE REPORTED TO THE ARCHITECT BEFORE ANY WORK COMMENCES. THIS DRAWING SHALL NOT BE SCALED TO ASCERTAIN ANY DIMENSIONS WORK TO FIGURED DIMS ONLY. READ IN CONJUNCTION WITH ALL RELEVANT DETAILS, SPECIFICATIONS, CONSULTANTS , SPECIALISTS AND SUBCONTRACTORS DRAWINGS / SPECIFICATIONS. THIS DRAWING IS THE SUBJECT OF COPYRIGHT WHICH VESTS IN UNIT 3 DESIGN STUDIO LIMITED. IT IS AN INFRINGEMENT OF COPYRIGHT TO REPRODUCE THIS DRAWING, BY WHATEVER MEANS, INCLUDING ELECTRONIC, WITHOUT THE EXPRESS WRITTEN CONSENT OF UNIT 3 DESIGN STUDIO LIMITED WHICH RESERVES ALL RIGHTS

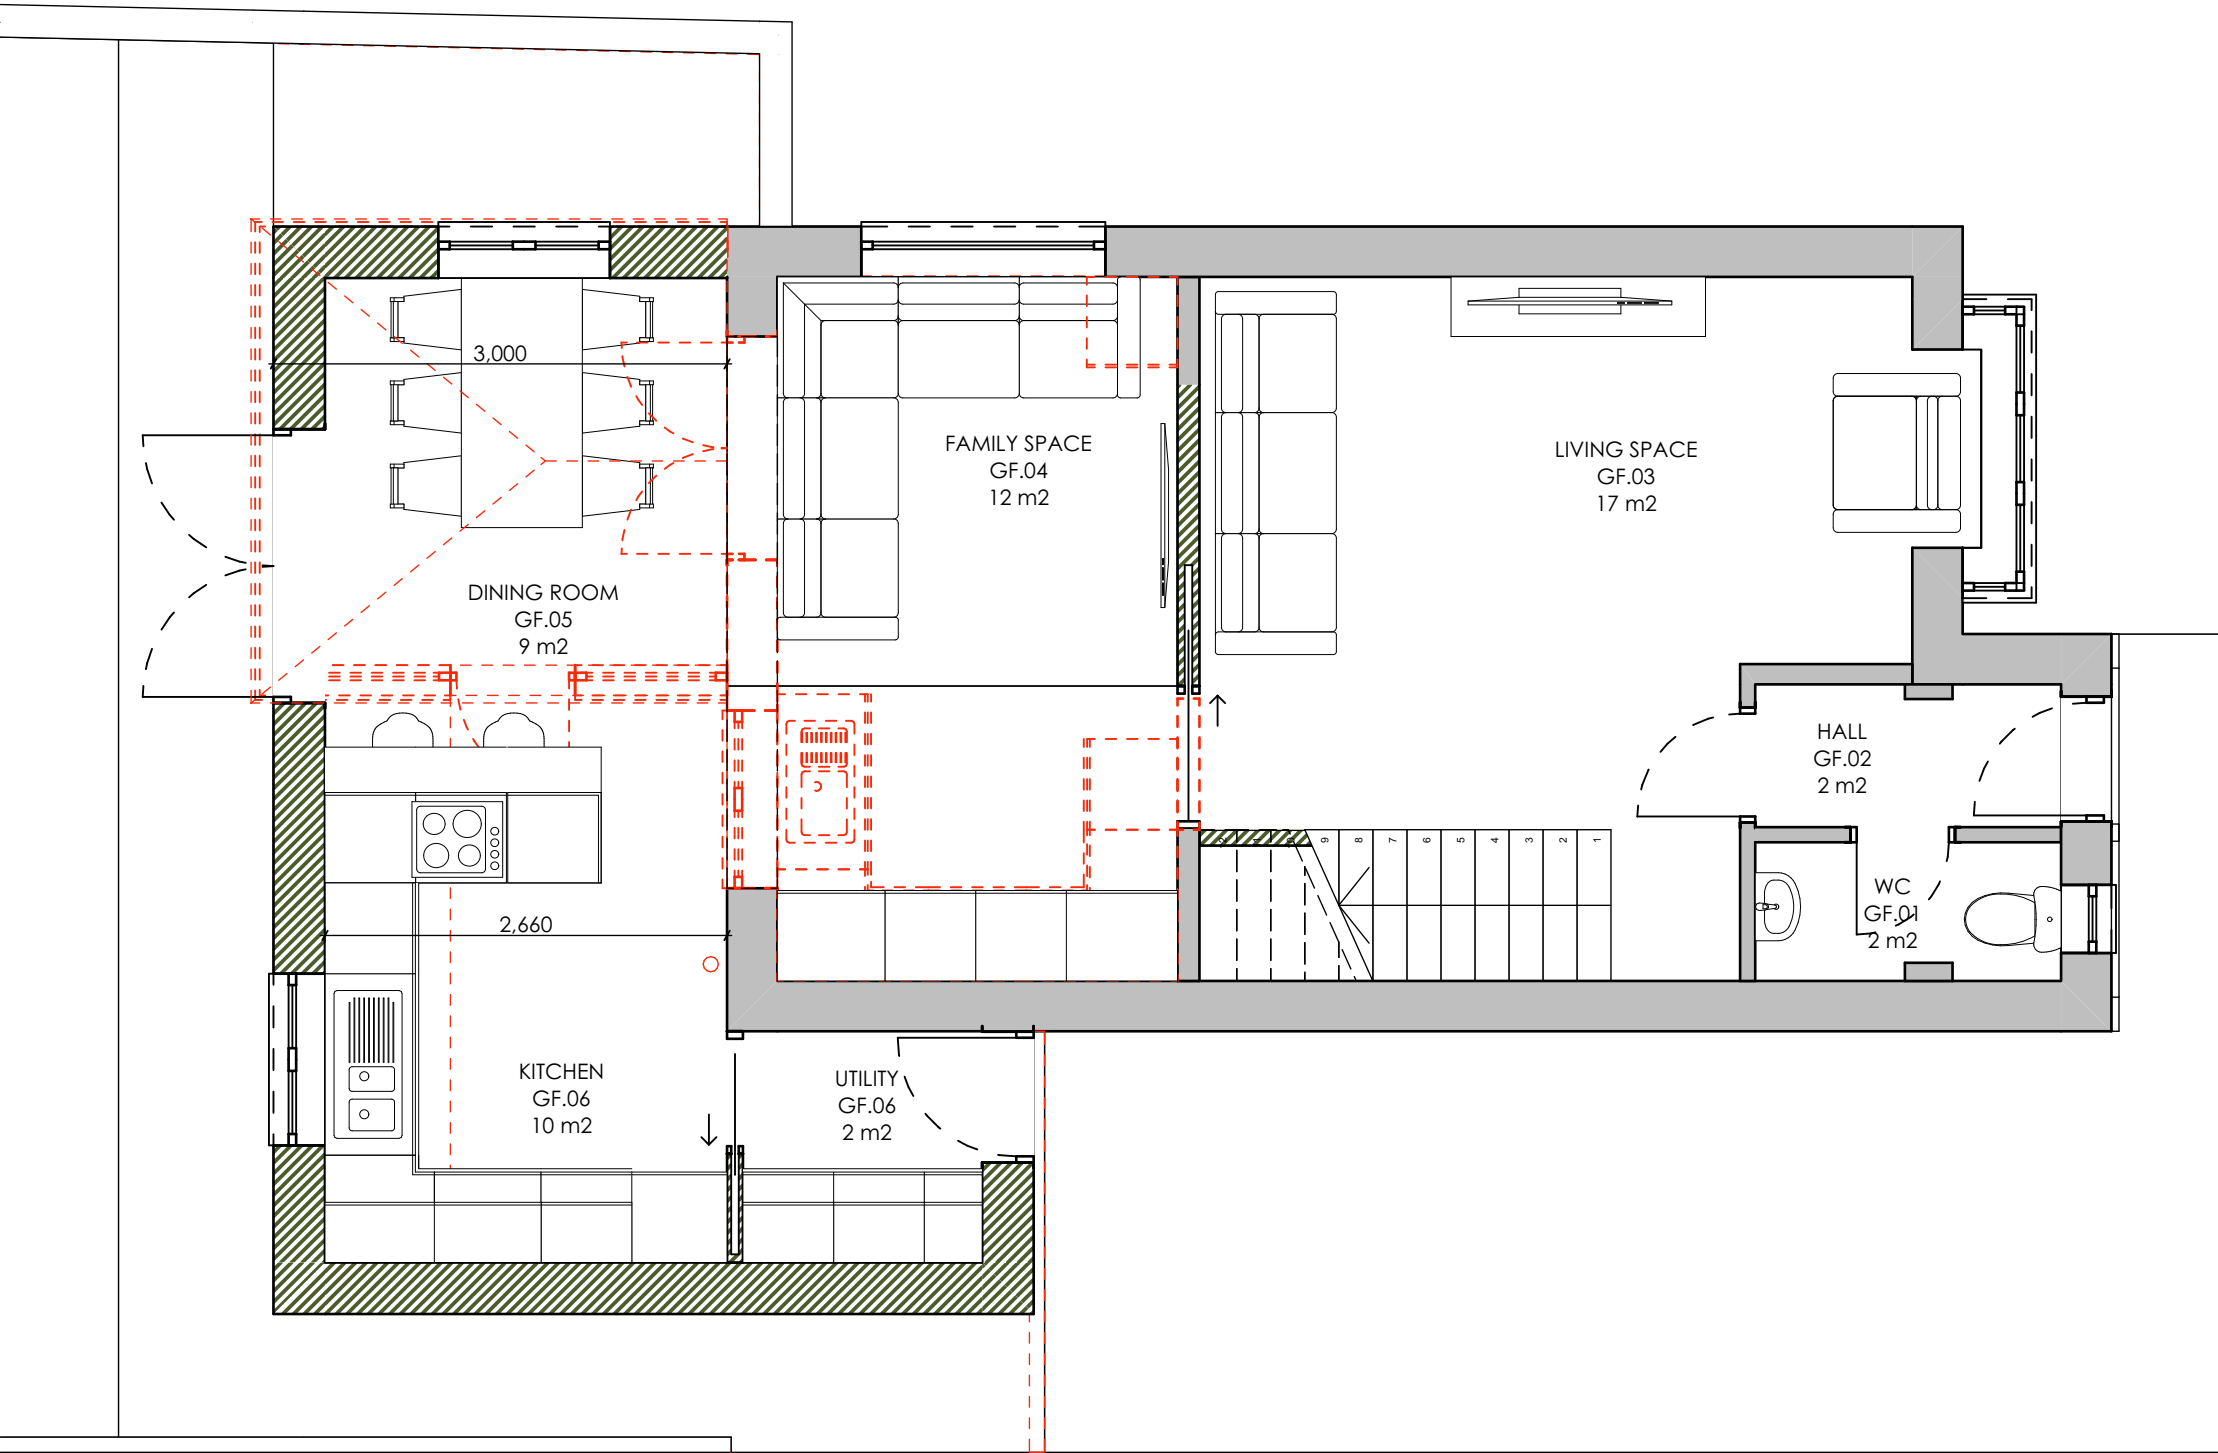

01 Proposed Ground Floor Plan
1:50

KEY

	EXISTING WALL
	PROPOSED WALL
	DEMOLISHED

P1	02/10/2023		Proposed Layouts - First Issue
P2	11/10/2023	GH	Additional Window to Living Room
P3	16/10/2023	GH	Issued For Planning
P4	02/01/2024	GH	Changes Post Planning Feedback
REV	DATE	DRN	

STATUS	STAGE 3 - PLANNING
--------	--------------------



CLIENT	MR & MRS WALKER
--------	-----------------

PROJECT NUMBER	237018
PROJECT	Foxleigh
SITE LOCATION	21 FOXLEIGH, LIVERPOOL, L26 7ZT

22A Jordan Street,
Liverpool,
L1 0BP

T: 0151 203 1117
E: mail@unit3-designstudio.com
w: www.unit3-designstudio.com

DRAWING No.	AL-20-010		
DRAWING NAME	Proposed Ground Floor Plan		
REVISION	P4	SCALE - 1:50	SHEET SIZE - A3
DATE - 02/01/2024		DRAWN - CA	CHECKED - AF