



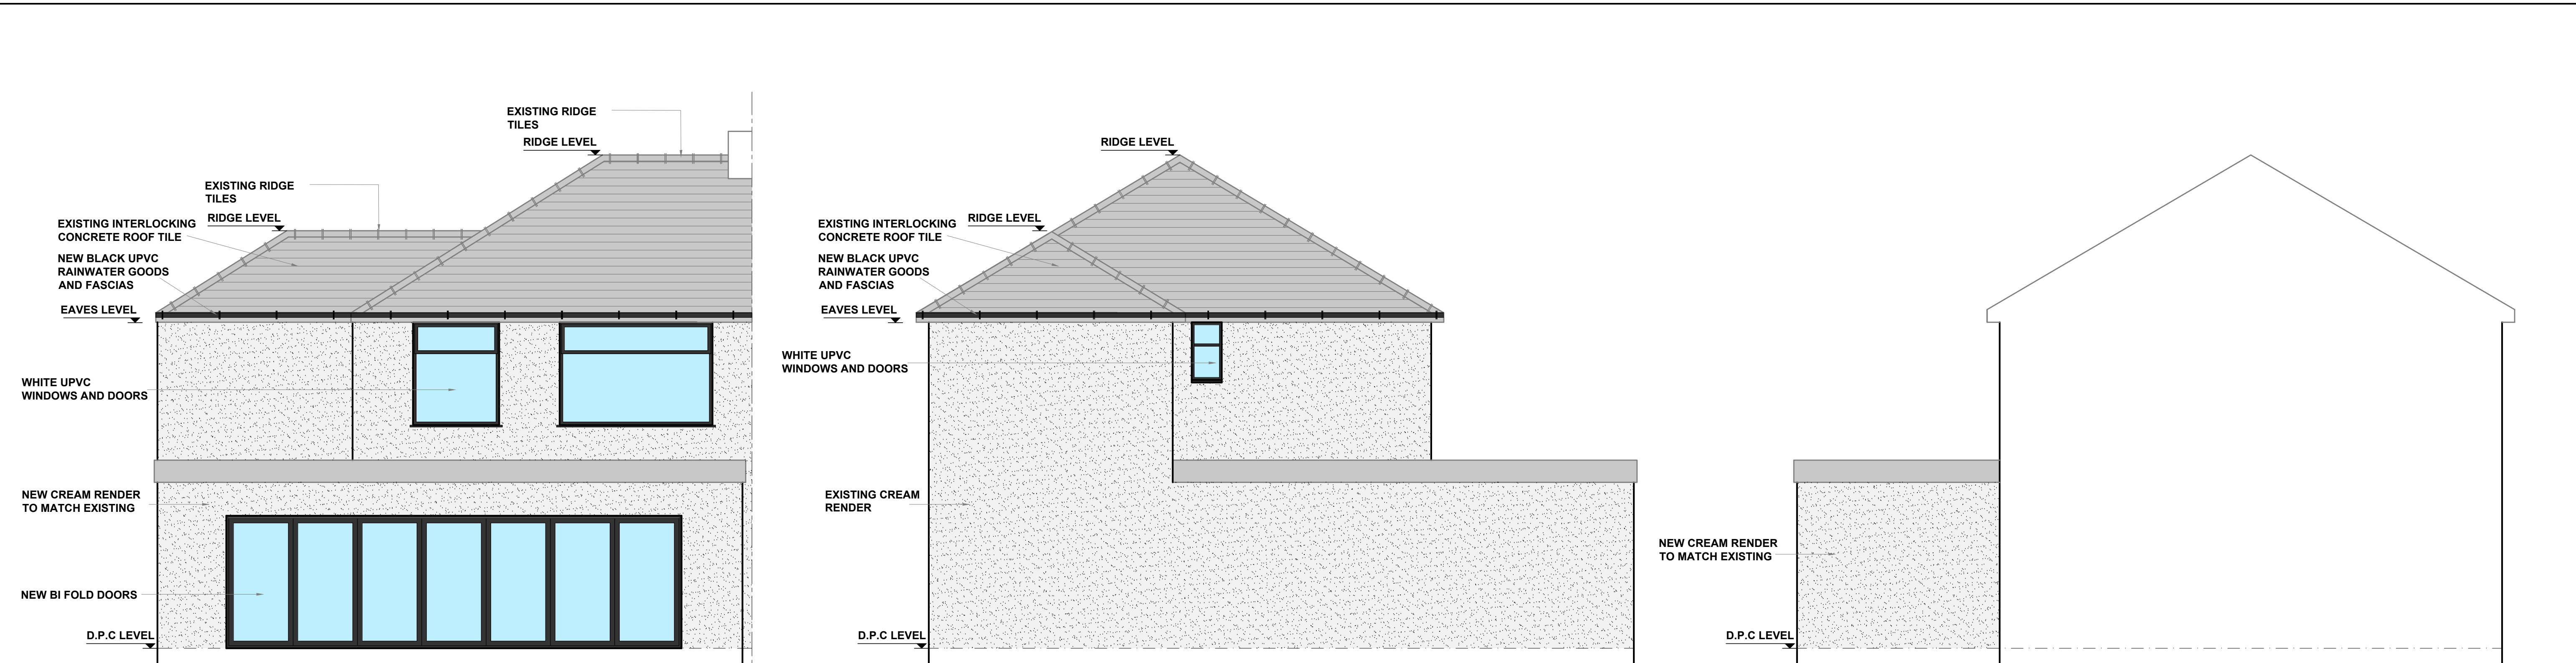


PROPOSED REAR ELEVATION 1 : 50

PROPOSED SIDE ELEVATION 1 : 50

PROPOSED SIDE ELEVATION 1 : 50

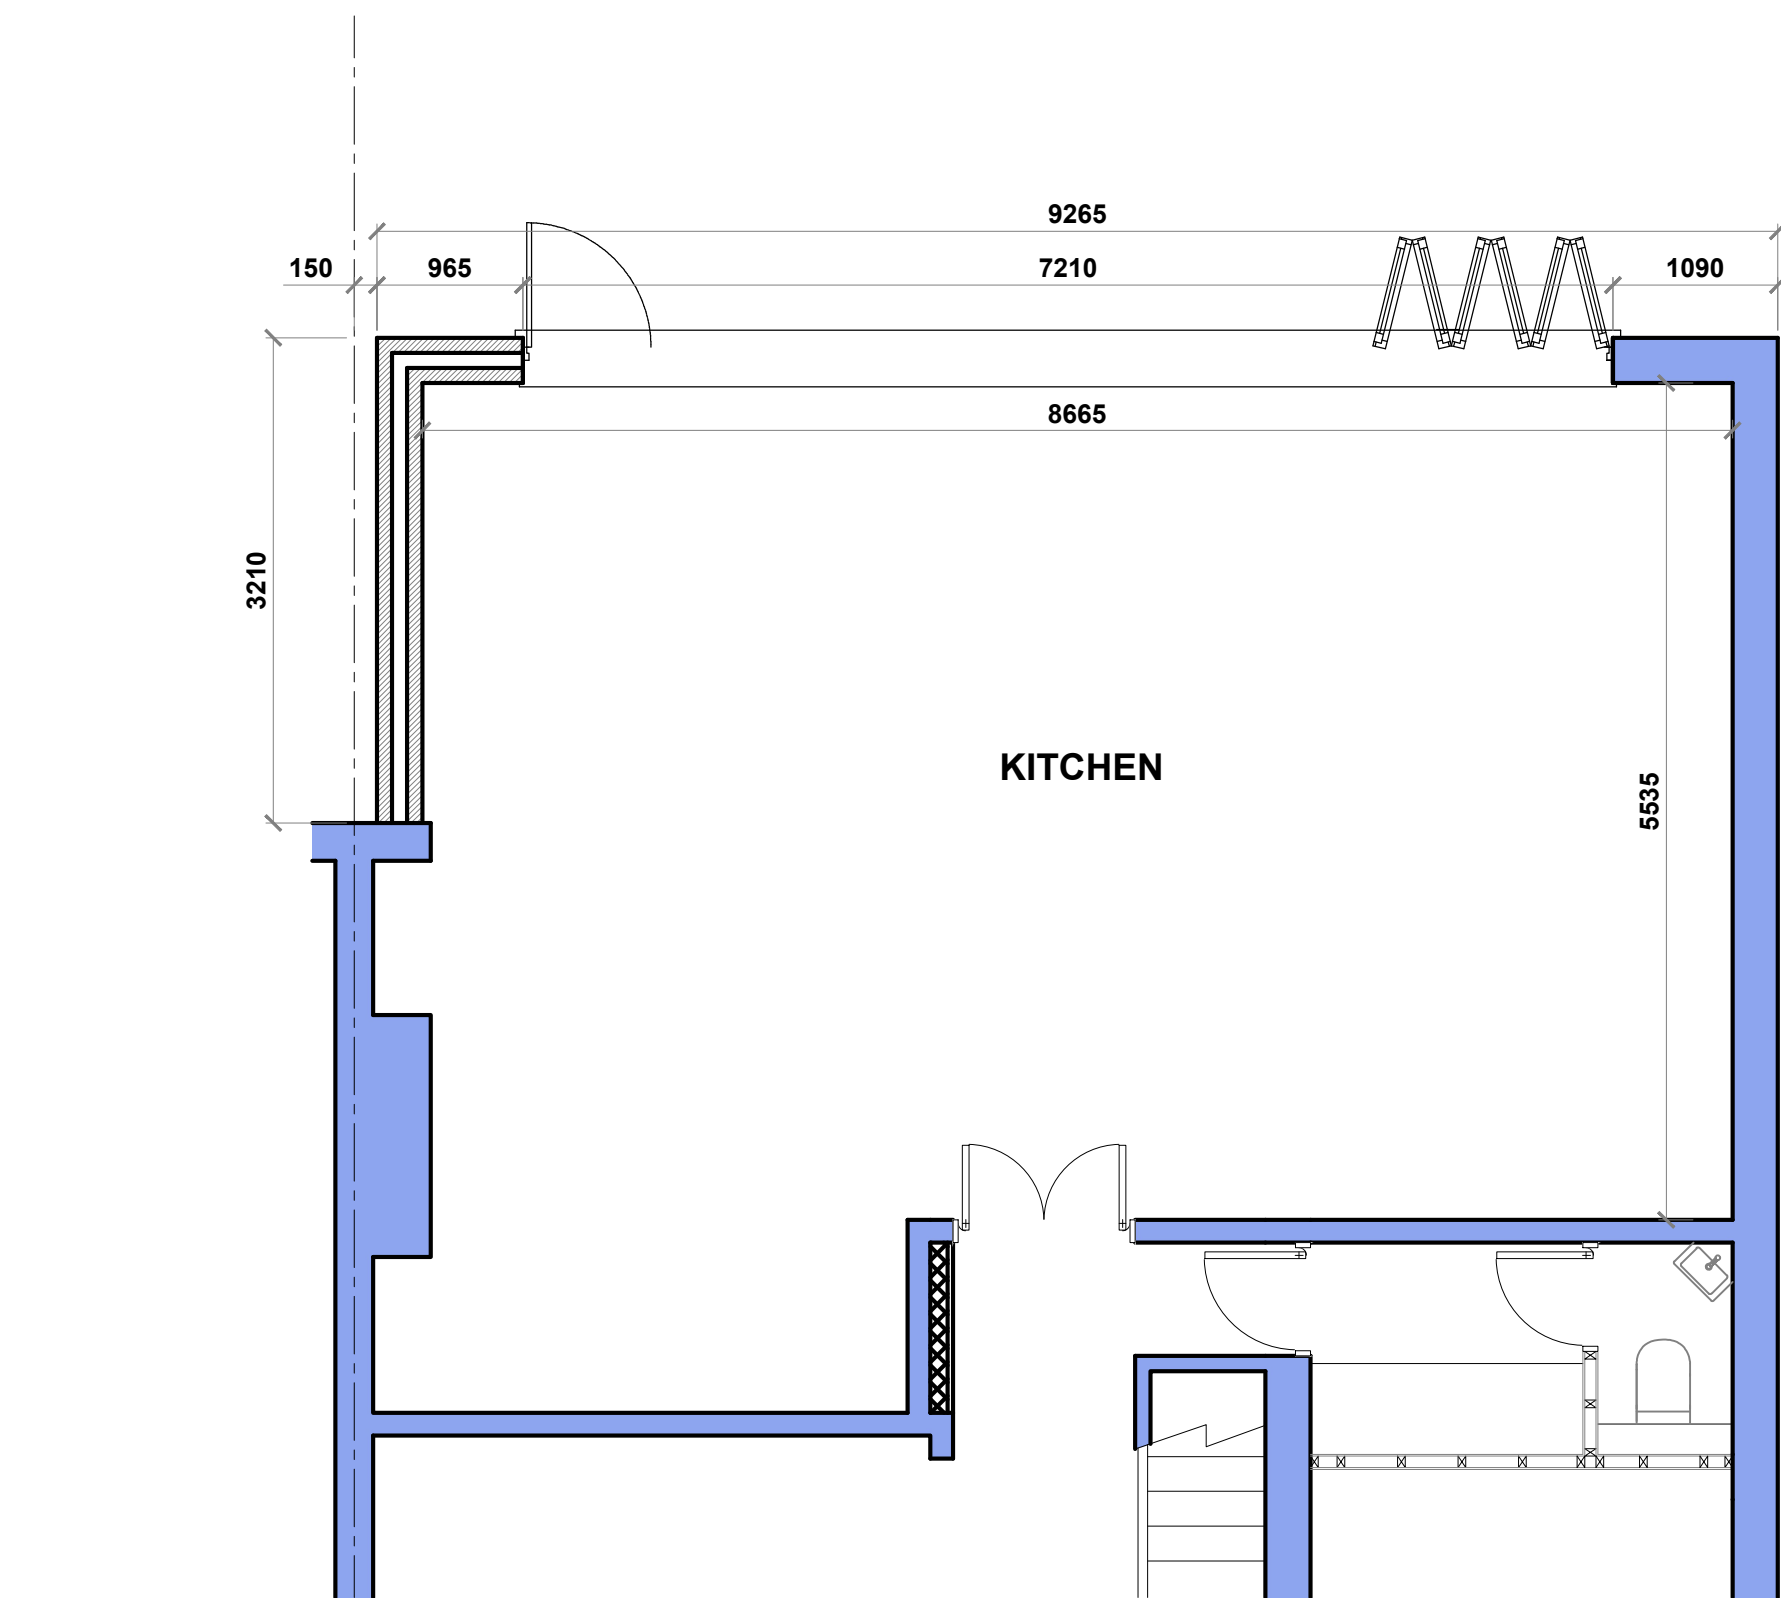


PROPOSED GROUND FLOOR PLAN 1 : 50

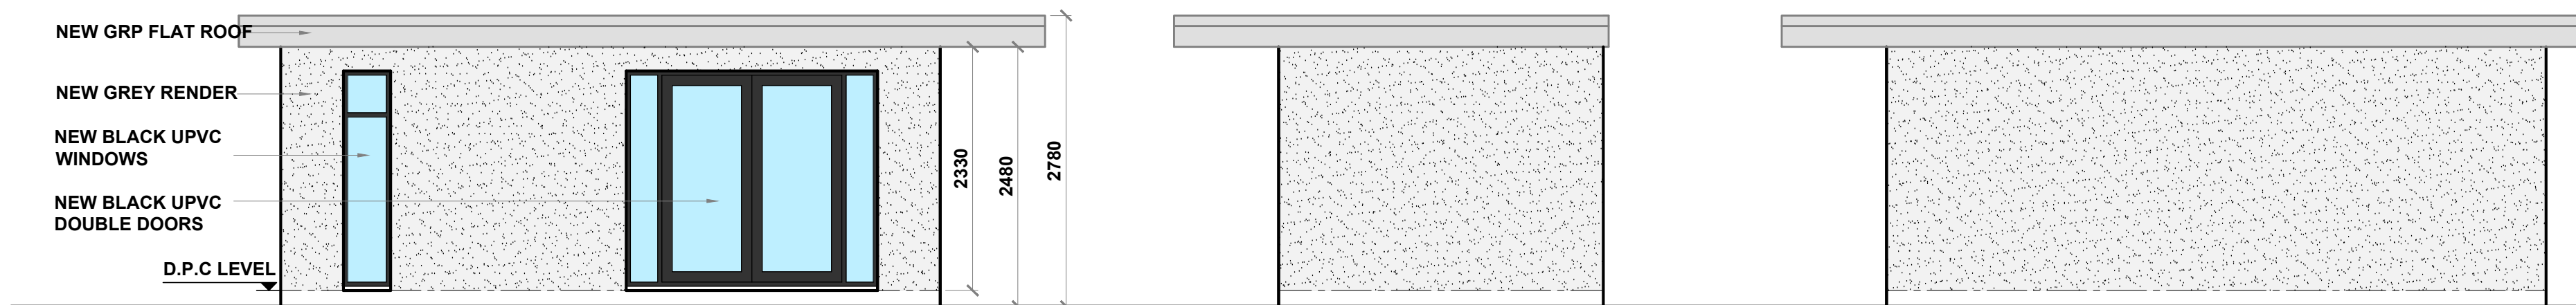


PROPOSED FRONT ELEVATION 1 : 50

PROPOSED SIDE ELEVATION 1 : 50


PROPOSED REAR ELEVATION 1 : 50

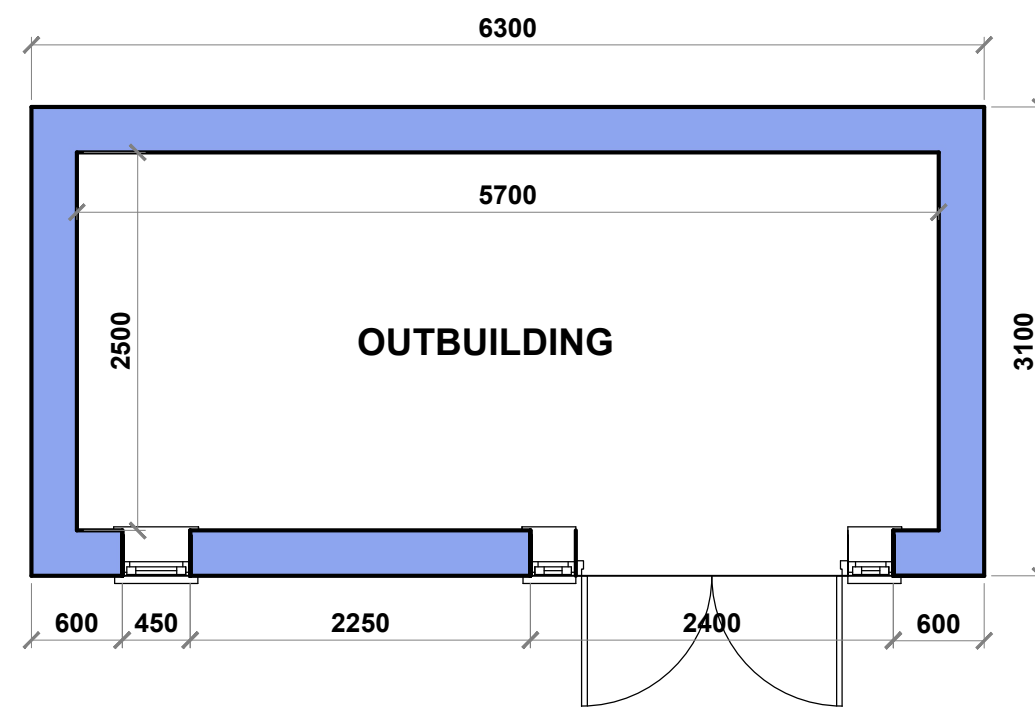

PROPOSED GROUND FLOOR PLAN 1 : 50

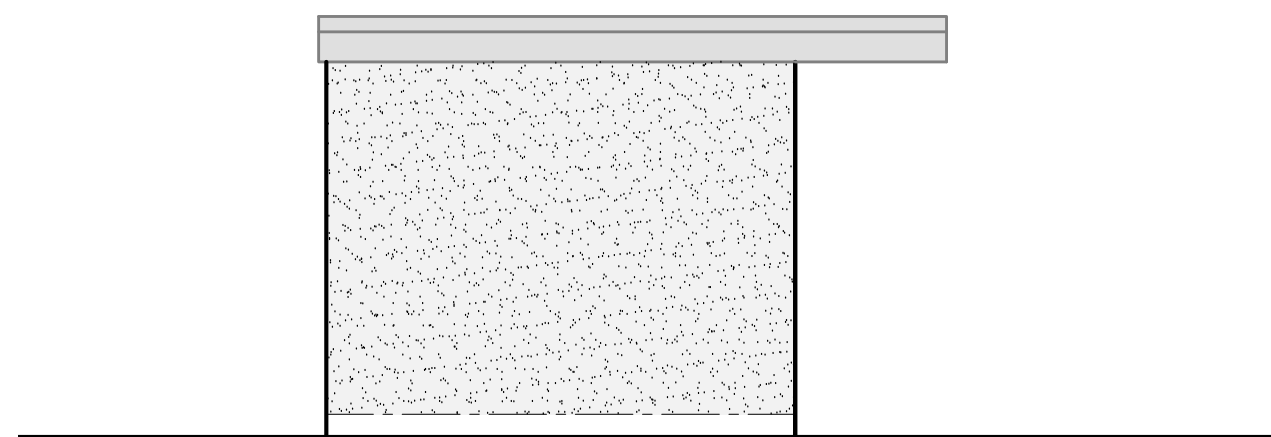

PROPOSED SIDE ELEVATION 1 : 50

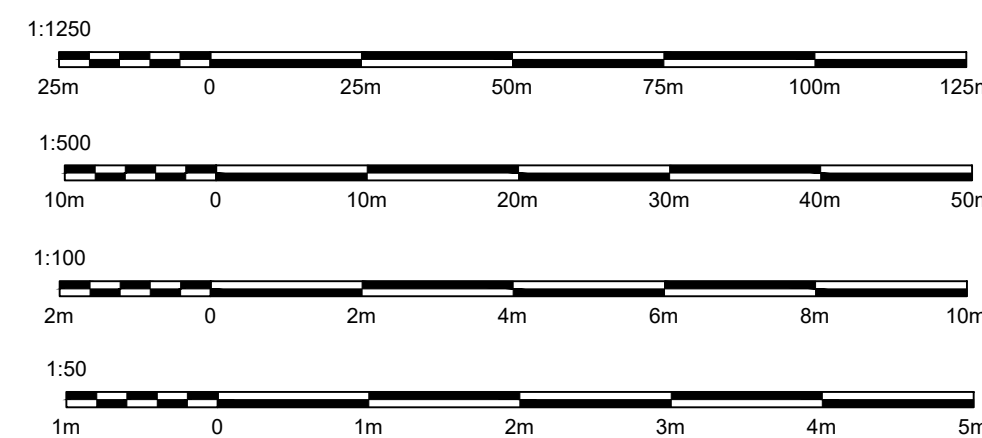

R+R DESIGN

- STRUCTURAL ENGINEERS
- SURVEYORS
- PROJECT MANAGERS
- ARCHITECTURAL DESIGNERS

CHURCH LODGE, WINDY ARBOR RD, MERSEYSIDE, L35 3SE
TEL : 0151 493 2729 EMAIL : info@randrdesign.co.uk

Title
224 HIGHER ROAD
HALEWOOD

Title
PROPOSED PLAN AND
ELEVATIONS

Scale AS SHOWN A1 SHEET

Drawing No.
E2528/02