





Conc roof tiles to closely match existing.

Double glazed PVCu windows & doors to closely match existing.

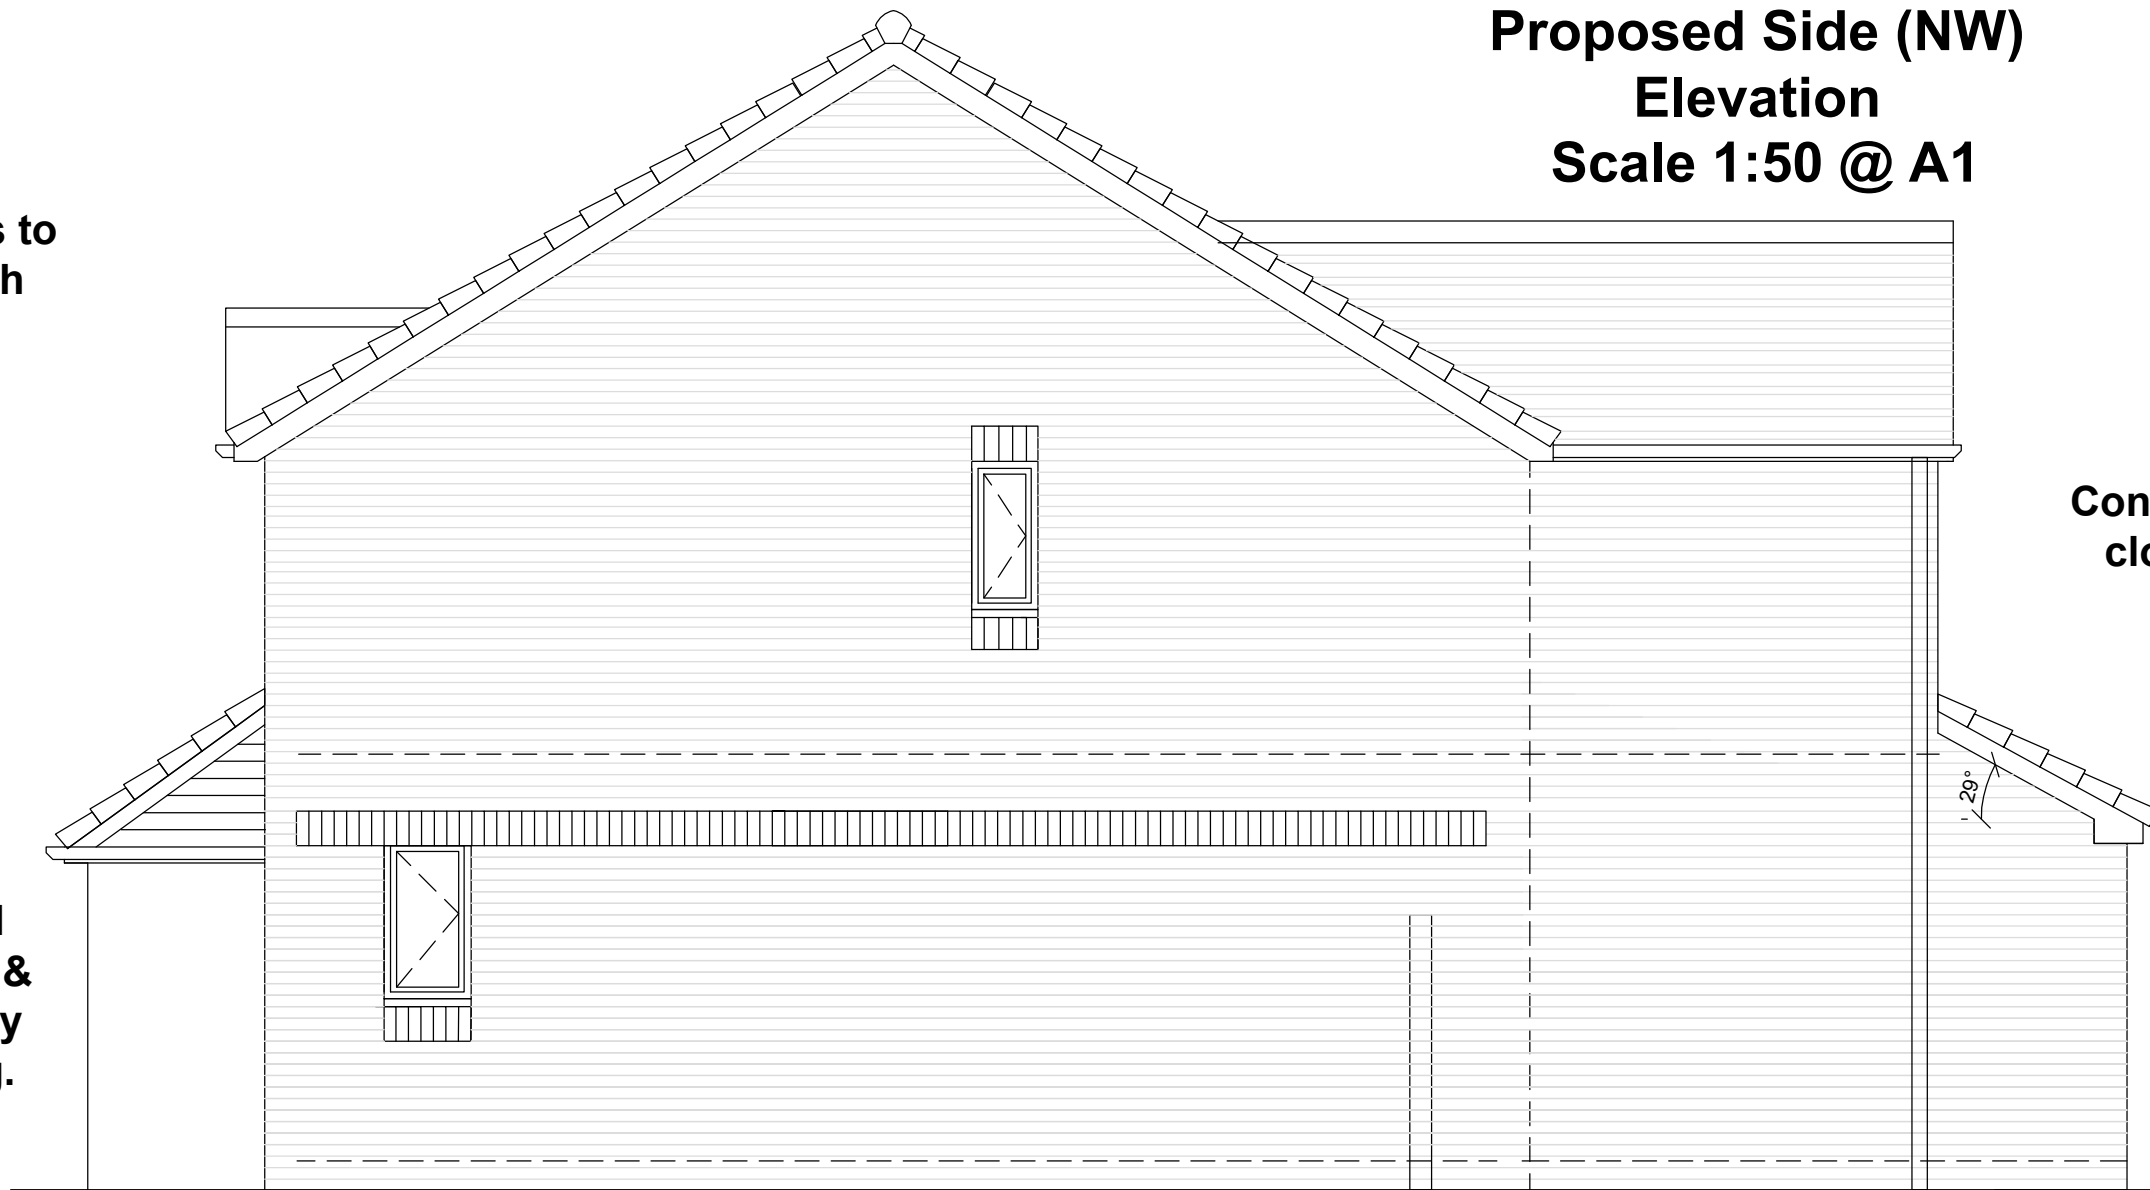

Proposed Side (NW)
Elevation
Scale 1:50 @ A1

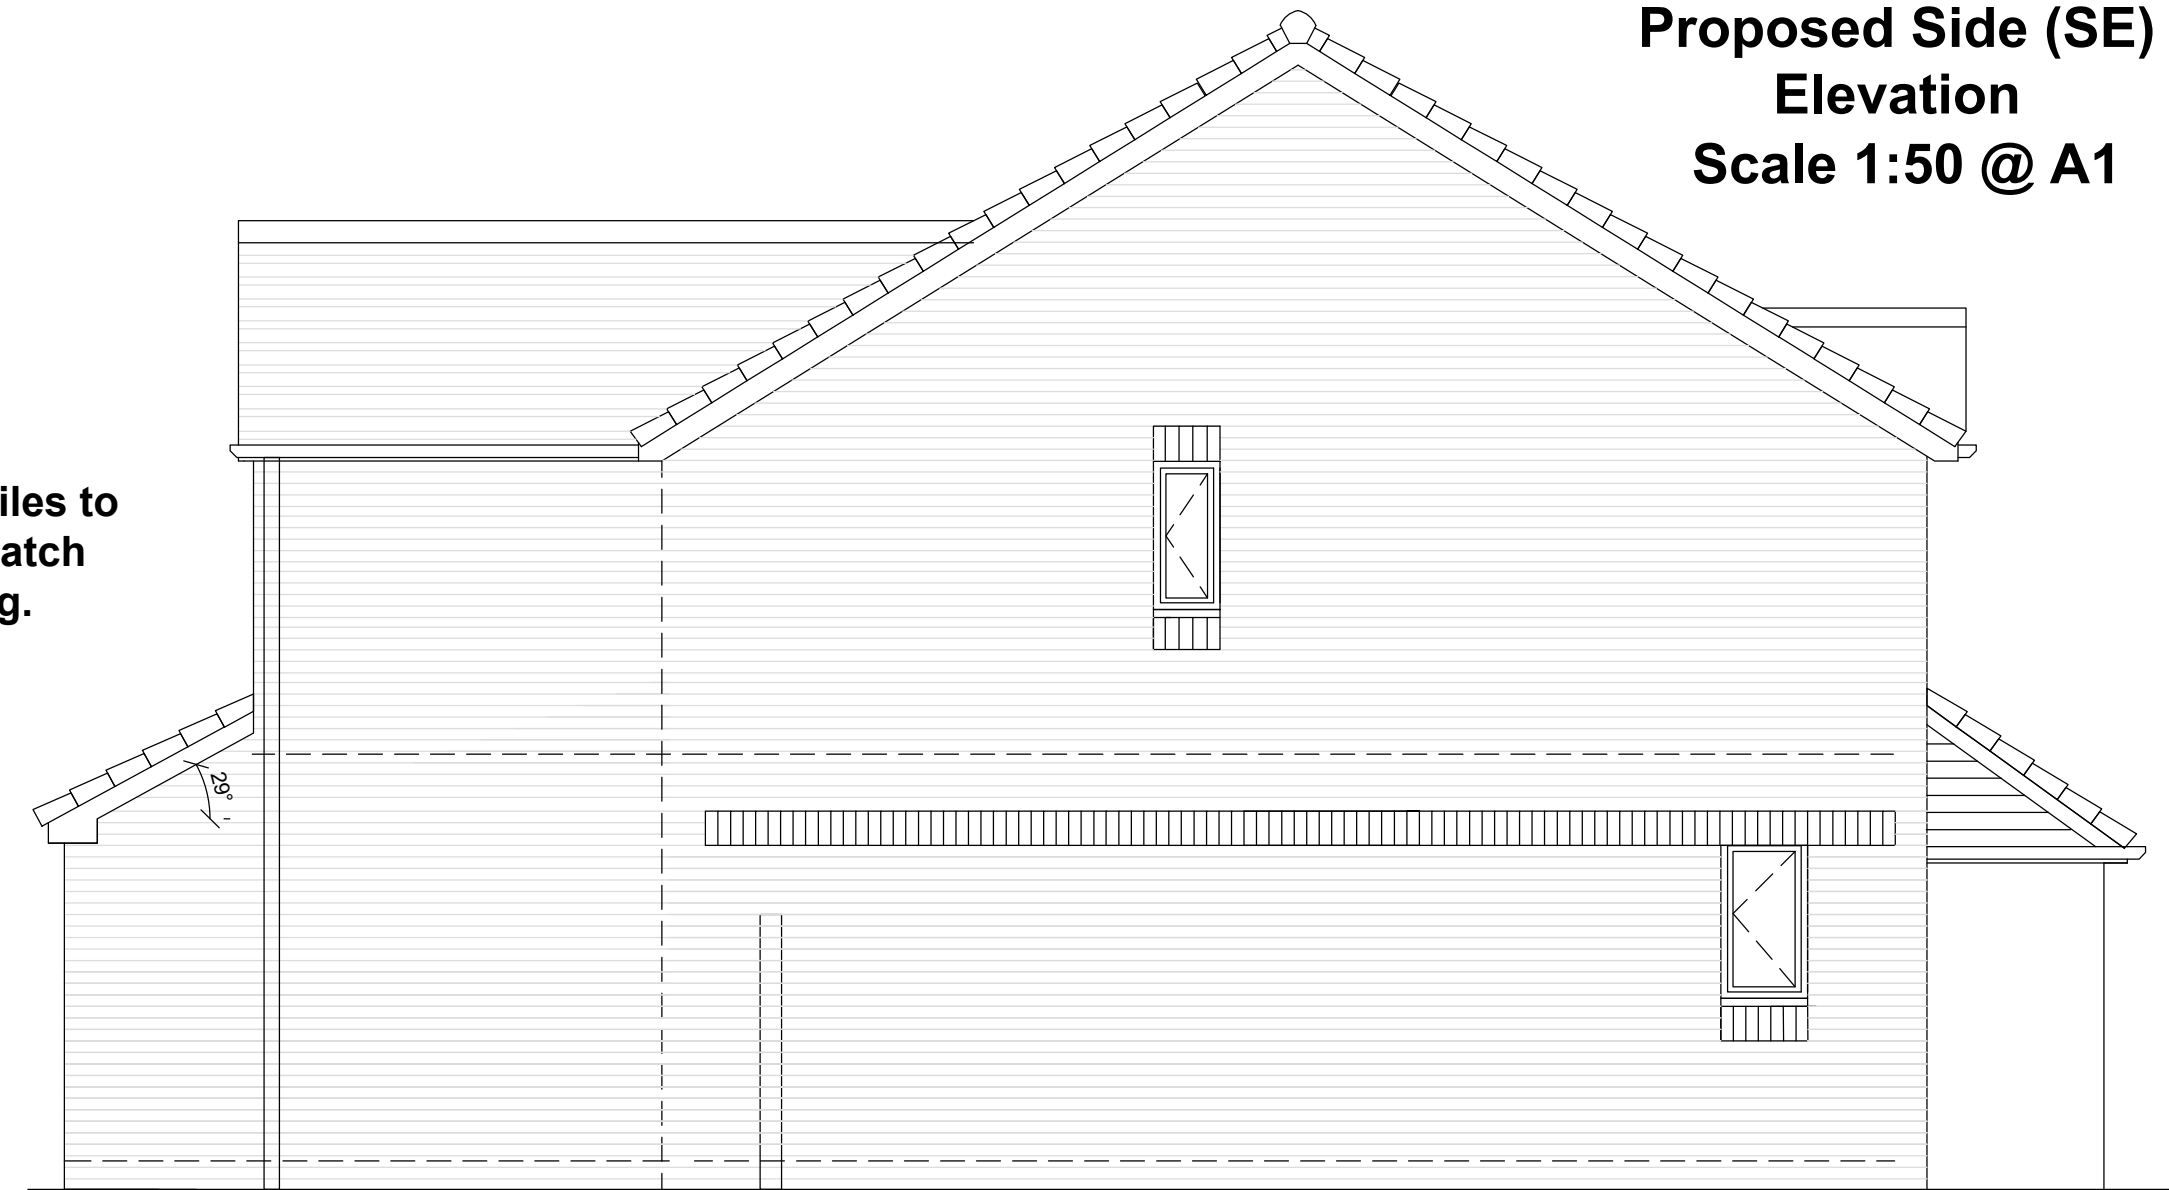


Proposed Side (SE)
Elevation
Scale 1:50 @ A1

Proposed Rear (SW) Elevation
Scale 1:50 @ A1



Proposed Ground Floor Plan
Scale 1:50 @ A1



Proposed First Floor Plan
Scale 1:50 @ A1

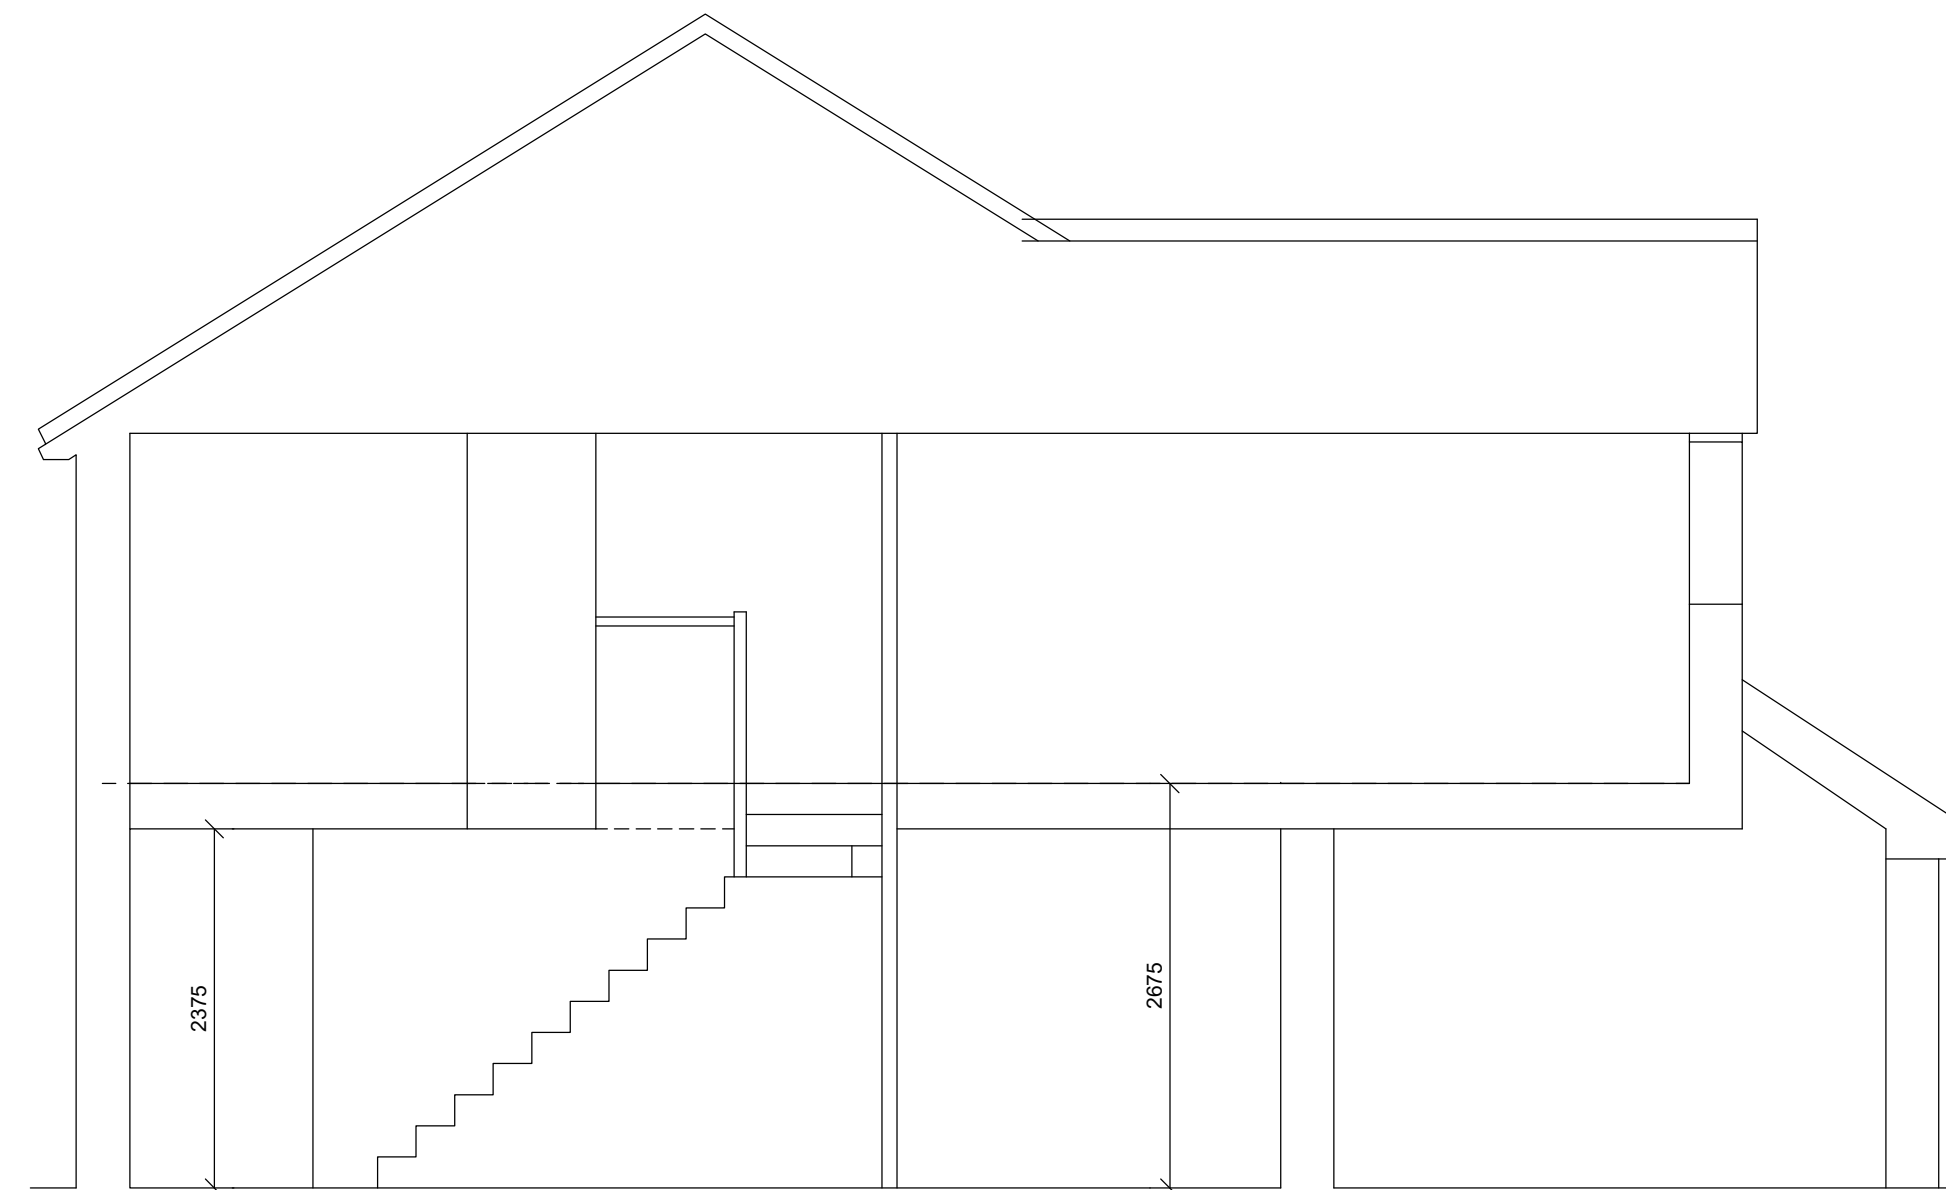



Proposed General
Section A-A
Scale 1:50 @ A1



Proposed Location Plan
Scale 1:1250 @ A1

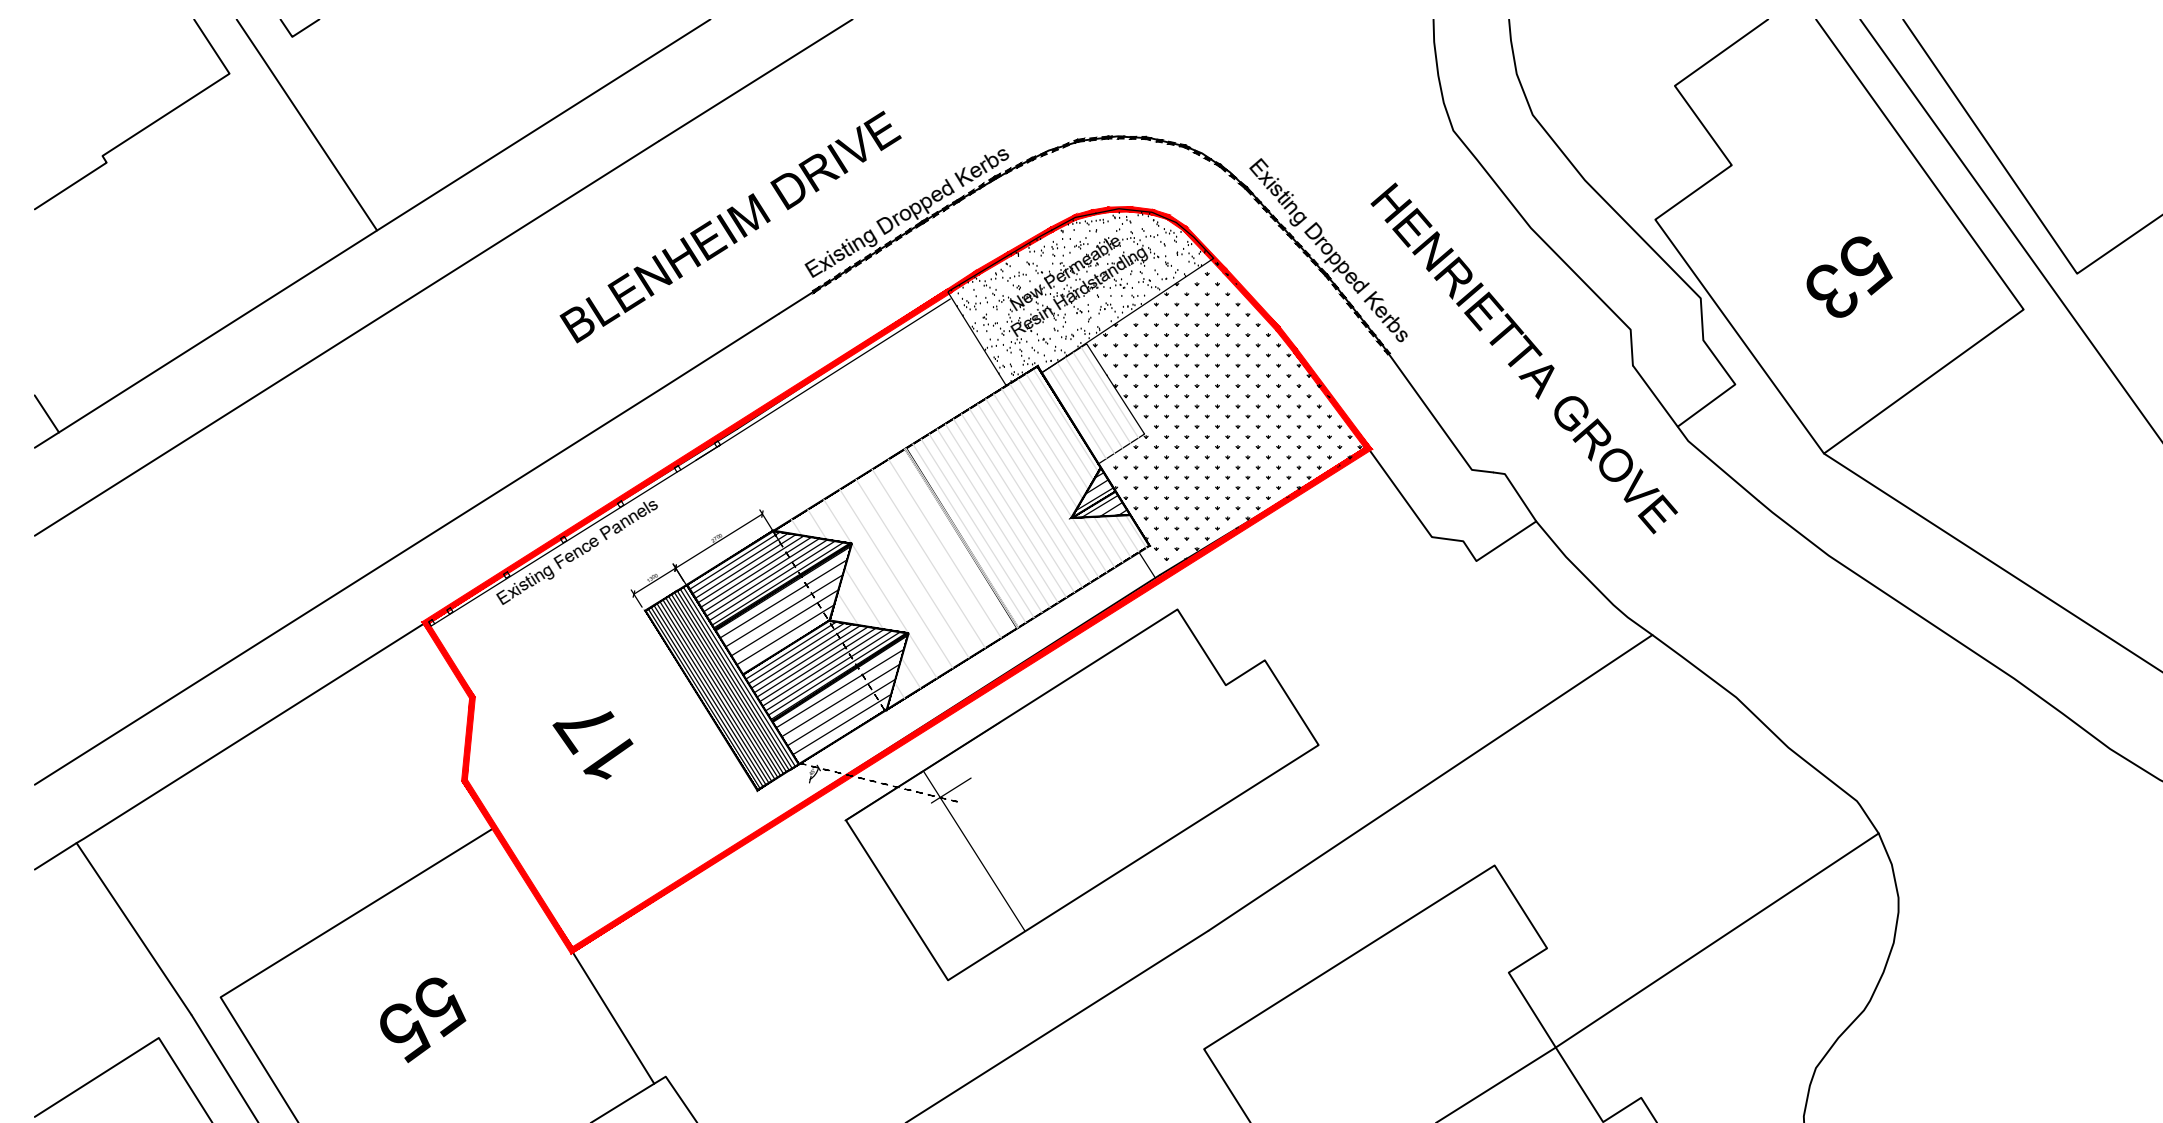 

Proposed Block Plan
Scale 1:200 @ A1

 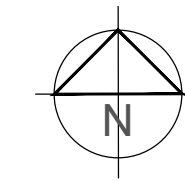

Planning

Project	Project	Contract. No.	Drg. No.	Revision	Scale 1:50,200,1250 @ A1
17 Henrietta Grove Prescot Merseyside L34 1PZ	Proposed Two Storey Side And Rear Extension	HR1	06	C	Date Oct 25
		Drawing Title Proposed Plans & Elevations			