


PLEASE NOTE:
Drawings subject to relevant statutory approvals.
All dimensions to be checked on site. Do not scale from this drawing. Work to figured dimensions only.
© This drawing is copyright of ABF DESIGN & CONSULTANCY LTD and may not be reproduced in any way without their specific permission.

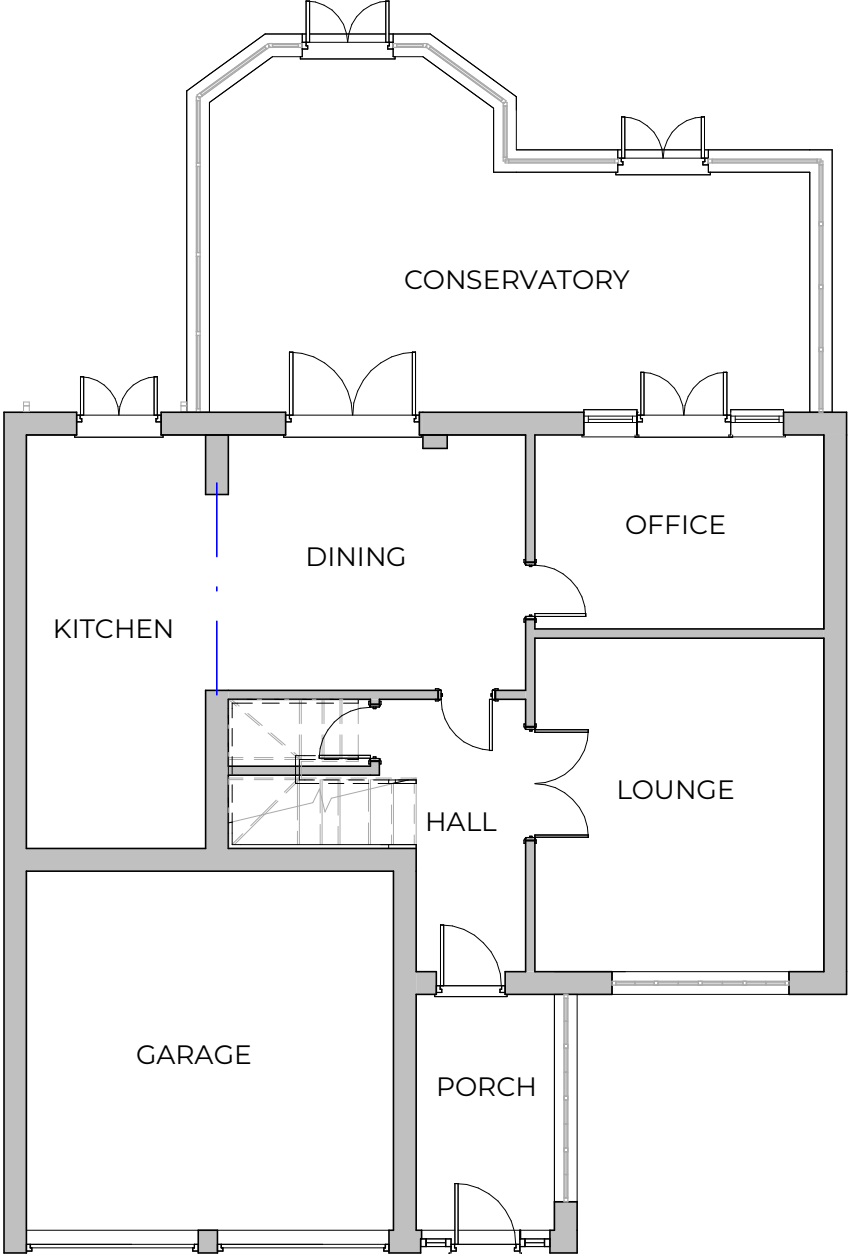


Existing Ground Floor Plan



Existing Front Elevation



Existing Rear Elevation

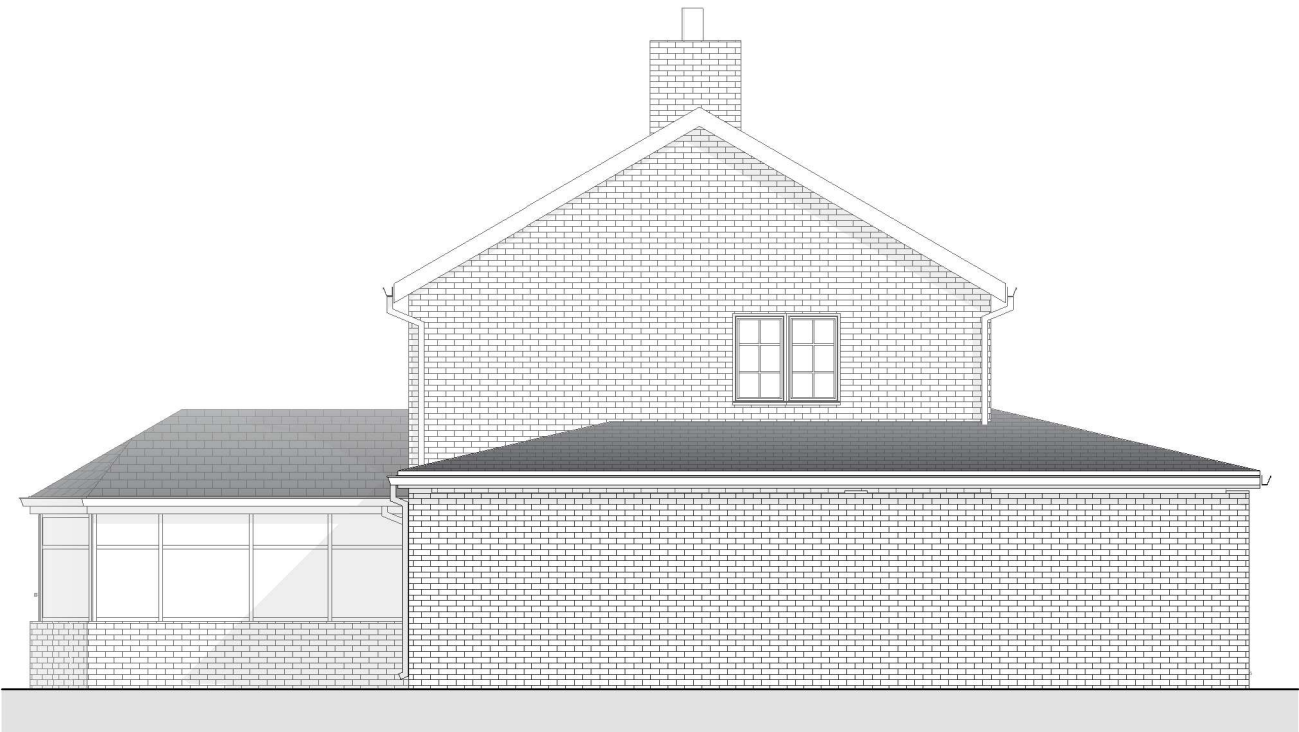

Existing Side Elevation (no. 6)



Existing Side Elevation (no. 2)

1 0 1 2 3 4 5
SCALE 1: 100 m

ABF DESIGN CONSULTANCY http://abfdesign.co.uk	
☐ Preliminary ☒ Planning	☐ Tender ☐ Construction
Client > Richy Davies	
Project > 4 Blaking Drive L34 0JE	
Drawing Title > Existing Floor Plan and Elevations	
Scale > 1:50 @ A2	Date > Dec 25'
Drawing No. > ABF-1203-XX-XX-DR-A-001	Rev > A