


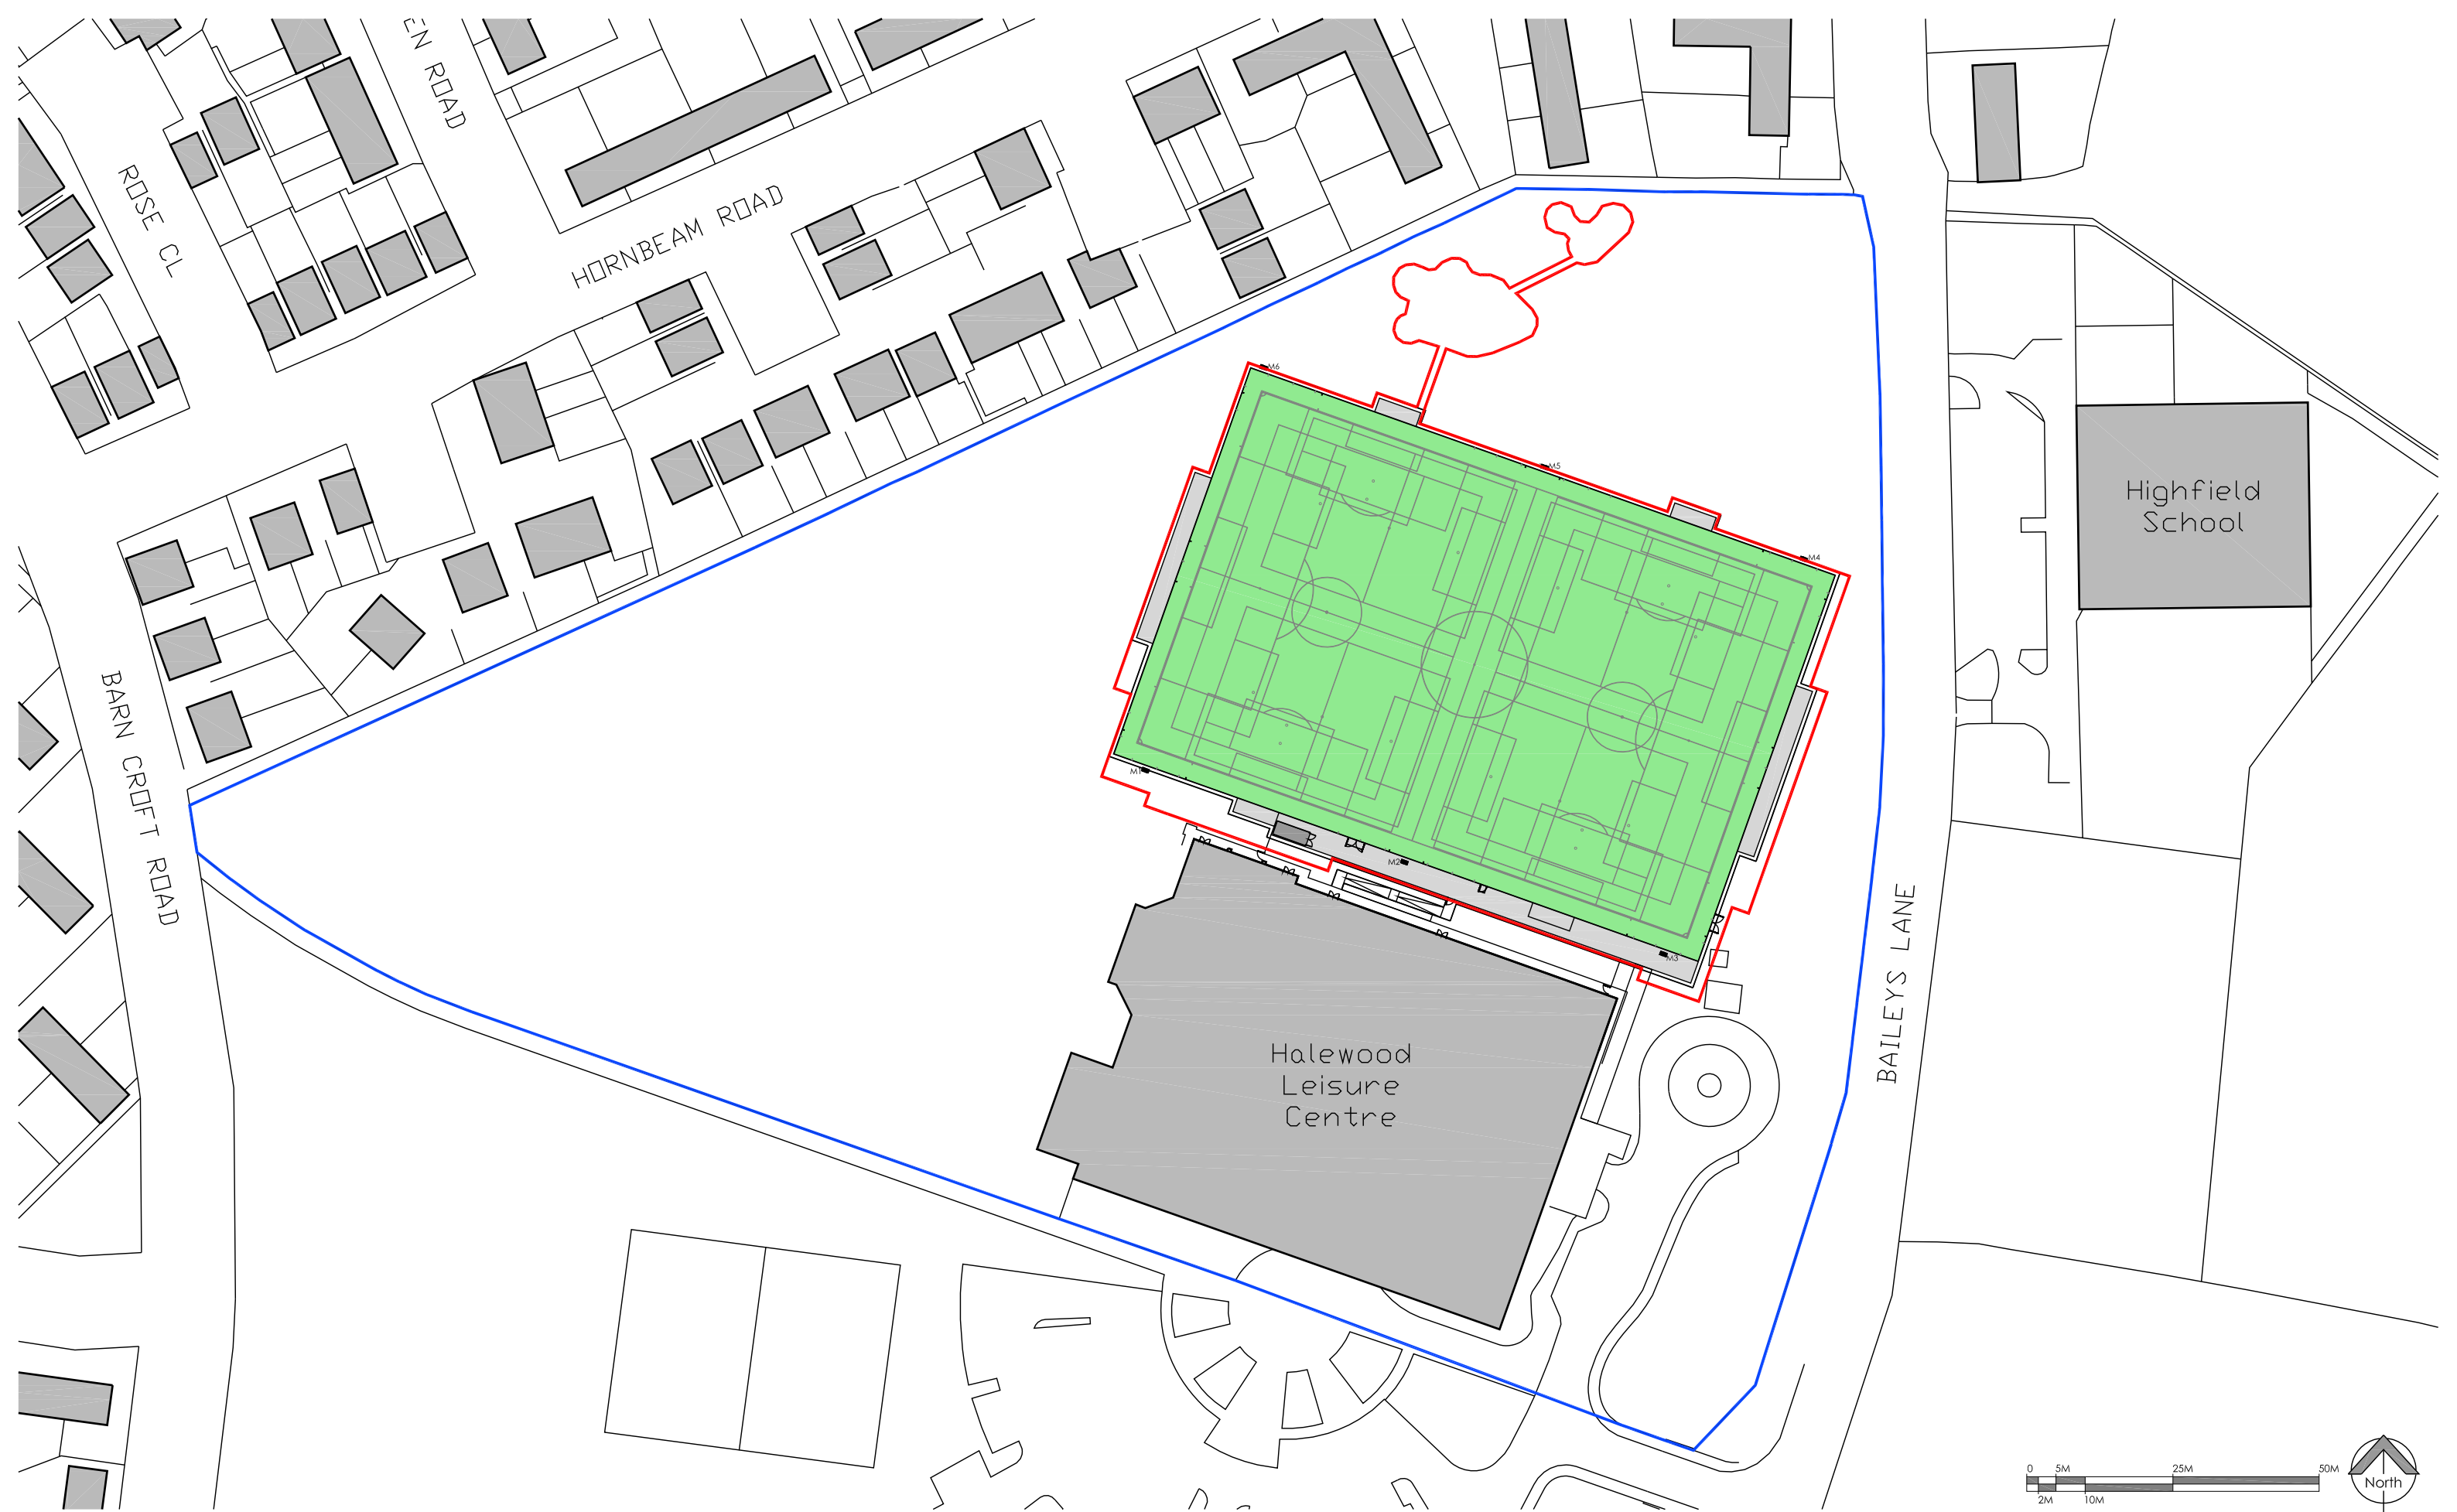

Copyright Notice:
This drawing is the copyright of Steve Wells Associates
and shall not be reproduced without permission. © 2024

Dwg. Purpose **Planning**

No.	Revision / Issue	Date

Project
**AGP Infrastructure Improvements
Halewood Apollo FC
Baileys Lane, Halewood
Liverpool, L26 0TY**

Client
Knowsley Council

Dwg. Title
Existing Site Plan



STEVE WELLS
ASSOCIATES
making sport happen

Churchill House, Mill Hill, Pontefract, West Yorkshire,
WF8 4HY t: 01977 797258 e: mail@stevewells-associates.com

Dwg. No. 205-104-1001		Rev.
Scale 1:1000 @ A3	Date October 2024	
Drawn by GSB	Checked DKW	