



SITE LOCATION


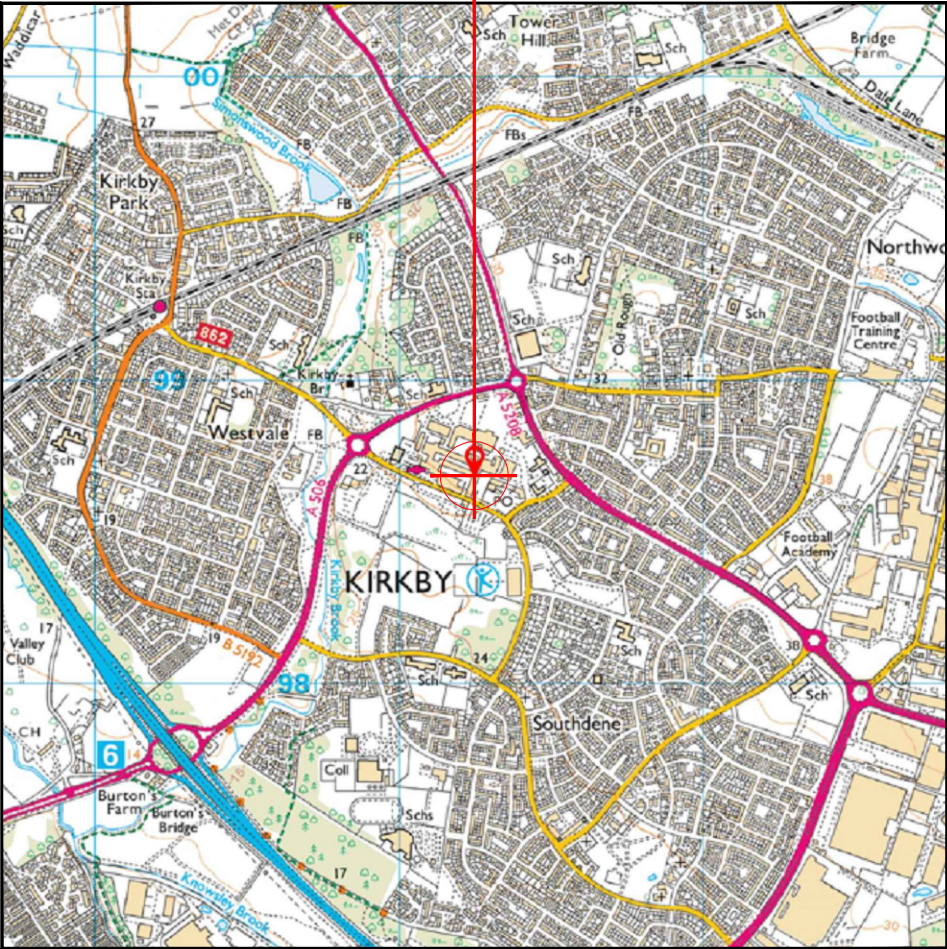


Reproduced by permission of Ordnance Survey on behalf of the Controller of Her Majesty's Stationary Office
All rights reserved. © Crown Copyright licence no. 100022432

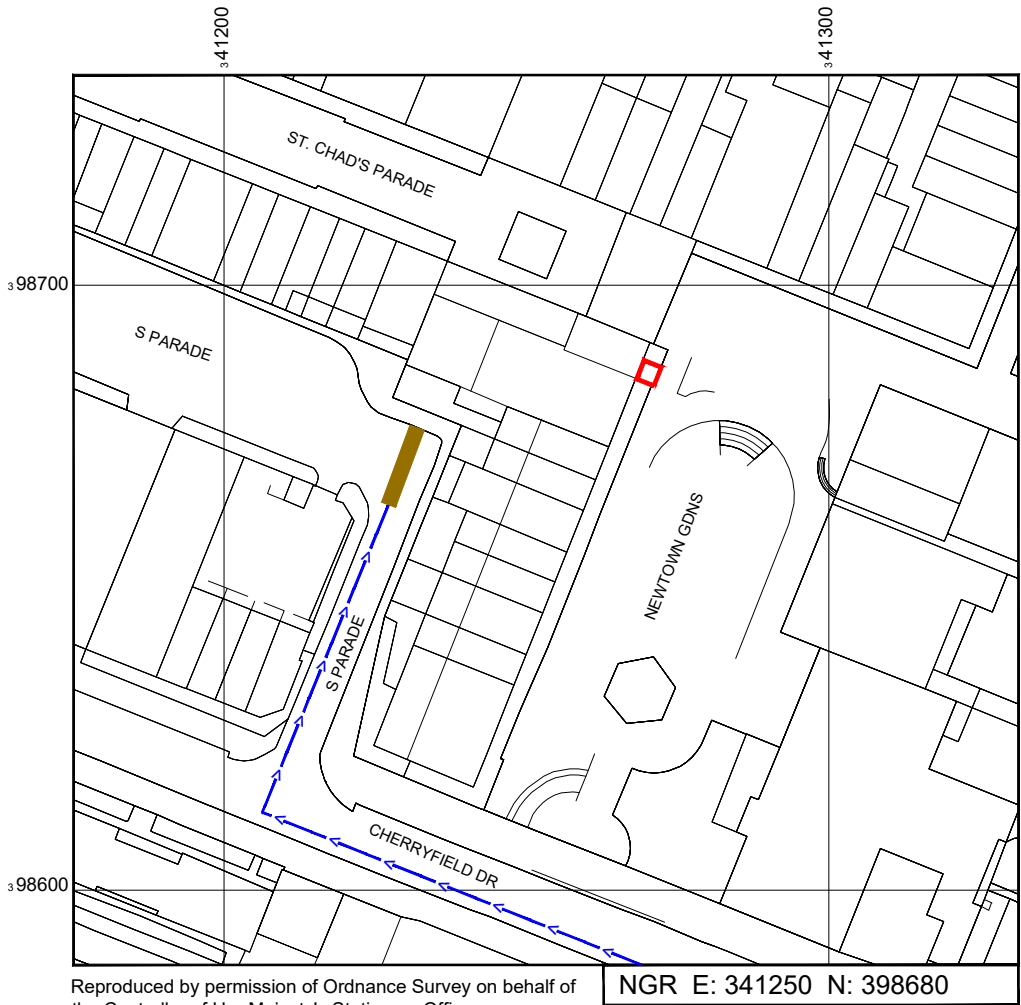


Reproduced by permission of Ordnance Survey on behalf of
the Controller of Her Majesty's Stationary Office
All rights reserved. © Crown Copyright licence no.100022432

SITE AREA PLAN

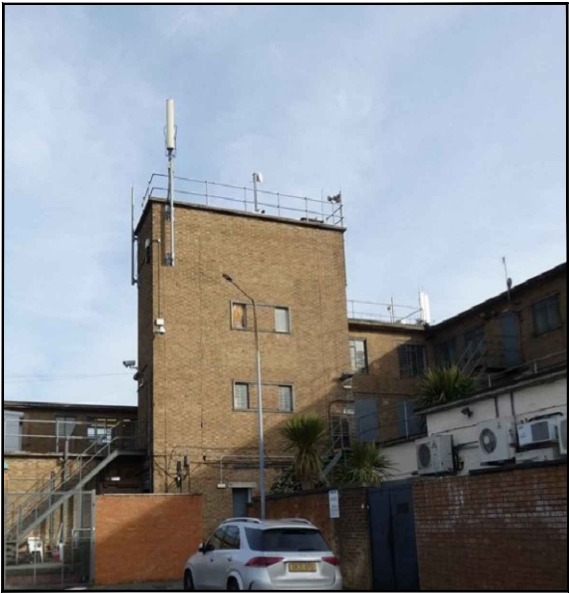 

SITE PHOTOGRAPH

SITE LOCATION PLAN

 

GOOGLE MAPS QR CODE

GOOGLE MAPS - <https://goo.gl/maps/kDQfK4XvqRfTdPDN9>

GOOGLE STREET VIEW - <https://goo.gl/maps/6zyTuBuDX6fZrqqCA>

NOTES:

1. ALL DIMENSIONS IN MM UNLESS OTHERWISE NOTED.

DIRECTIONS TO SITE: From M57 head southeast on M57, After 0.3 miles at junction 6, take the A506 exit to fazakerley/kirkby, After 0.7 miles at the roundabout, Take the 1st exit onto valley RD/A506, After 0.3 miles at the roundabout, Take the 3rd exit onto cherryfield dr, Turn left onto s parade. Your destination will be on the right.

Demise:



Access Route To Site:



Access Route:



Master:	MBNL / EE / H3G:	Project:	Purpose of Issue:	Issue:
M002	EE	VENDOR SWAP	General Arrangement	B
Date:	14/08/2023	Revision / Upgrade Description:		
Drawn:	CF	E/// Rejection Comments Addressed - Antenna name revised, FL		
Checked:	CF	FIXIT raised, BBU weight revised		
Approved:	CF			
Master:	MBNL / EE / H3G:	Project:	Purpose of Issue:	Issue:
M001	EE	VENDOR SWAP	General Arrangement	A
Date:	31/07/2023	Revision / Upgrade Description:		
Drawn:	GS	First Issue		
Checked:	JC			
Approved:	CF			



Hatfield Business Park
Hatfield
Hertfordshire
AL10 9BW

Tel: 01707 315000
Fax: 01707 319001

Design Consultant:& Principal Contractor:



Unit 27F-G
Hartlebury Trading Estate
Crown Lane
Hartlebury
Worcestershire
DY10 4JD

Site Name: KIRKBY SHOPPING CENTRE

Site ID: 1167420

Address: ST CHADS PARADE
KIRKBY
LIVERPOOL
MERSEYSIDE
L32 8RD


Title: 002 SITE LOCATION PLAN

Project: VENDOR SWAP

Purpose of Issue: GENERAL ARRANGEMENT

EE Cell ID:	MBNL Cell ID:	3UK Cell ID:
28002	KSY046	L0306

Master Drawing No:	Issue:
1167420_KSY046_28002_L0306_M002	B

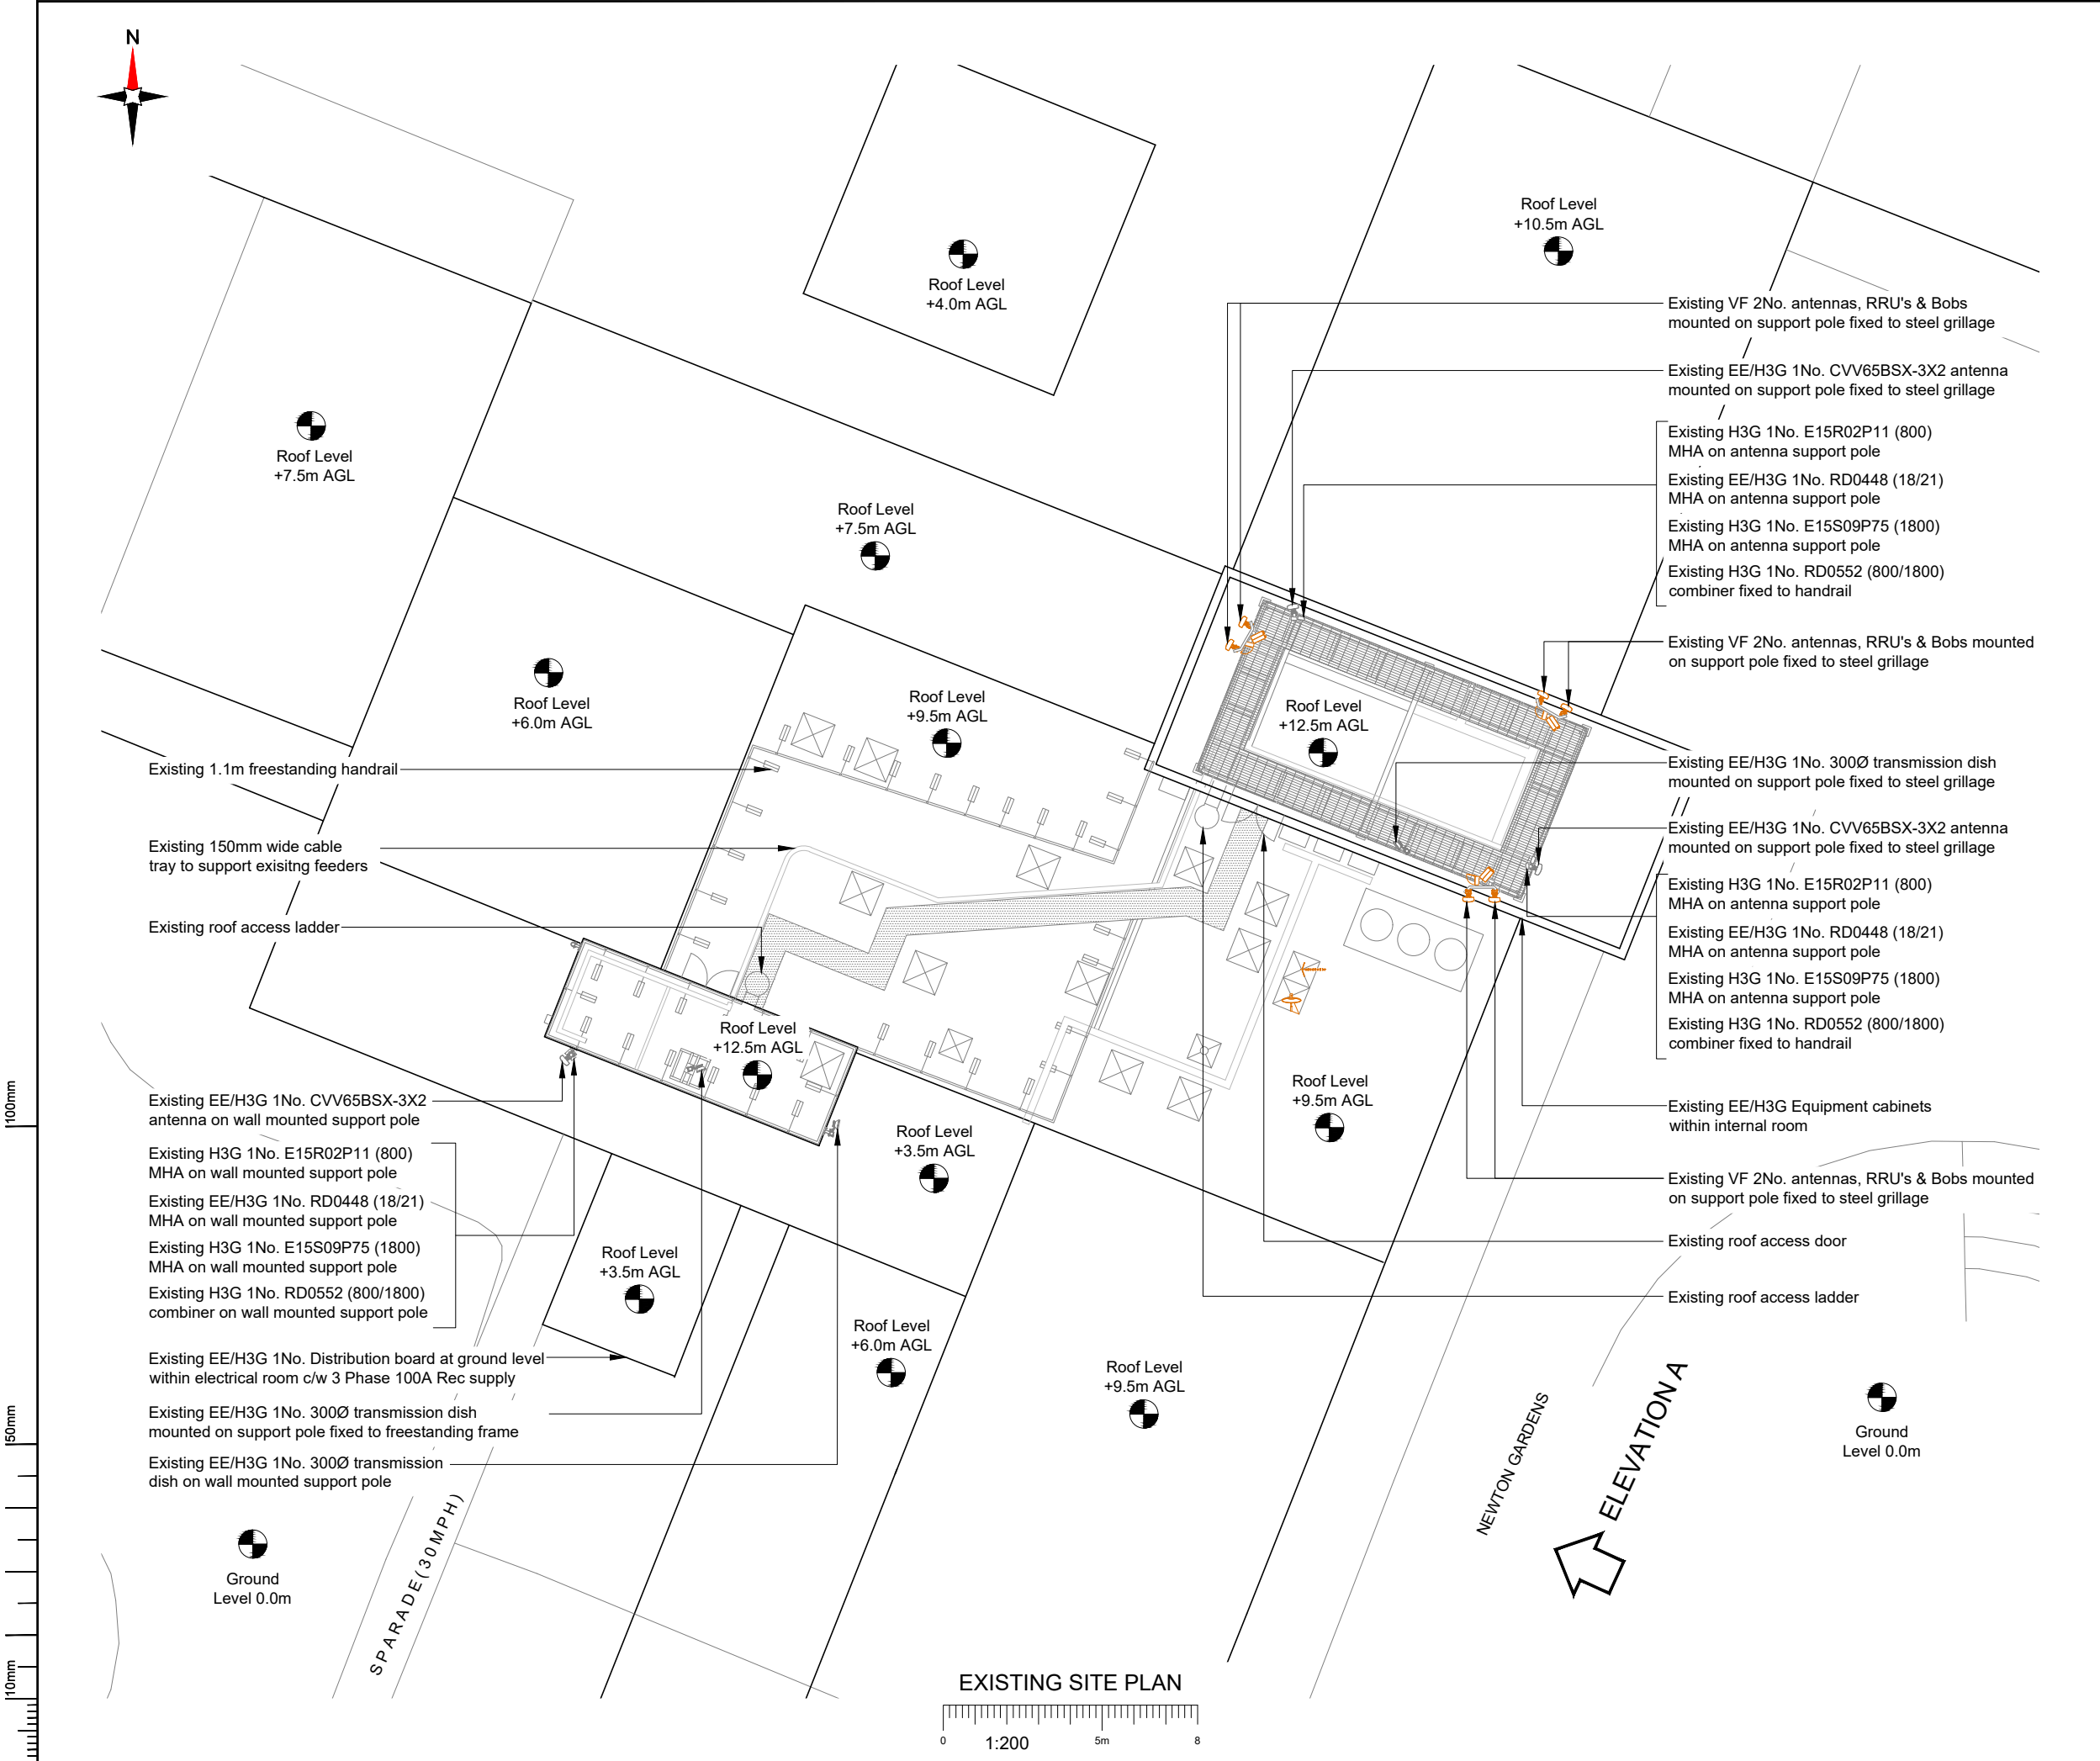

- NOTES:
- ALL DIMENSIONS IN MM UNLESS OTHERWISE NOTED.

Master:	MBNL / EE / H3G:	Project:	Purpose of Issue:	Issue:
M002	EE	VENDOR SWAP	General Arrangement	B
Date:	14/08/2023	Revision / Upgrade Description:		
Drawn:	CF	E/// Rejection Comments Addressed - Antenna name revised, FL		
Checked:	CF	FIXIT raised, BBU weight revised		
Approved:	CF			
Master:	MBNL / EE / H3G:	Project:	Purpose of Issue:	Issue:
M001	EE	VENDOR SWAP	General Arrangement	A
Date:	31/07/2023	Revision / Upgrade Description:		
Drawn:	GS	First Issue		
Checked:	JC			
Approved:	CF			



Hatfield Business Park
Hatfield
Hertfordshire
AL10 9BW

Tel: 01707 315000
Fax: 01707 319001

Design Consultant & Principal Contractor:



Unit 27F-G
Hartlebury Trading Estate
Crown Lane
Hartlebury
Worcestershire
DY10 4JD

Site Name: KIRKBY SHOPPING CENTRE

Site ID: 1167420

Address: ST CHADS PARADE
KIRKBY
LIVERPOOL
MERSEYSIDE
L32 8RD


Title: 100 EXISTING SITE PLAN

Project: VENDOR SWAP

Purpose of Issue: GENERAL ARRANGEMENT

EE Cell ID:	MBNL Cell ID:	3UK Cell ID:
28002	KSY046	L0306

Master Drawing No:	Issue:
1167420_KSY046_28002_L0306_M002	B

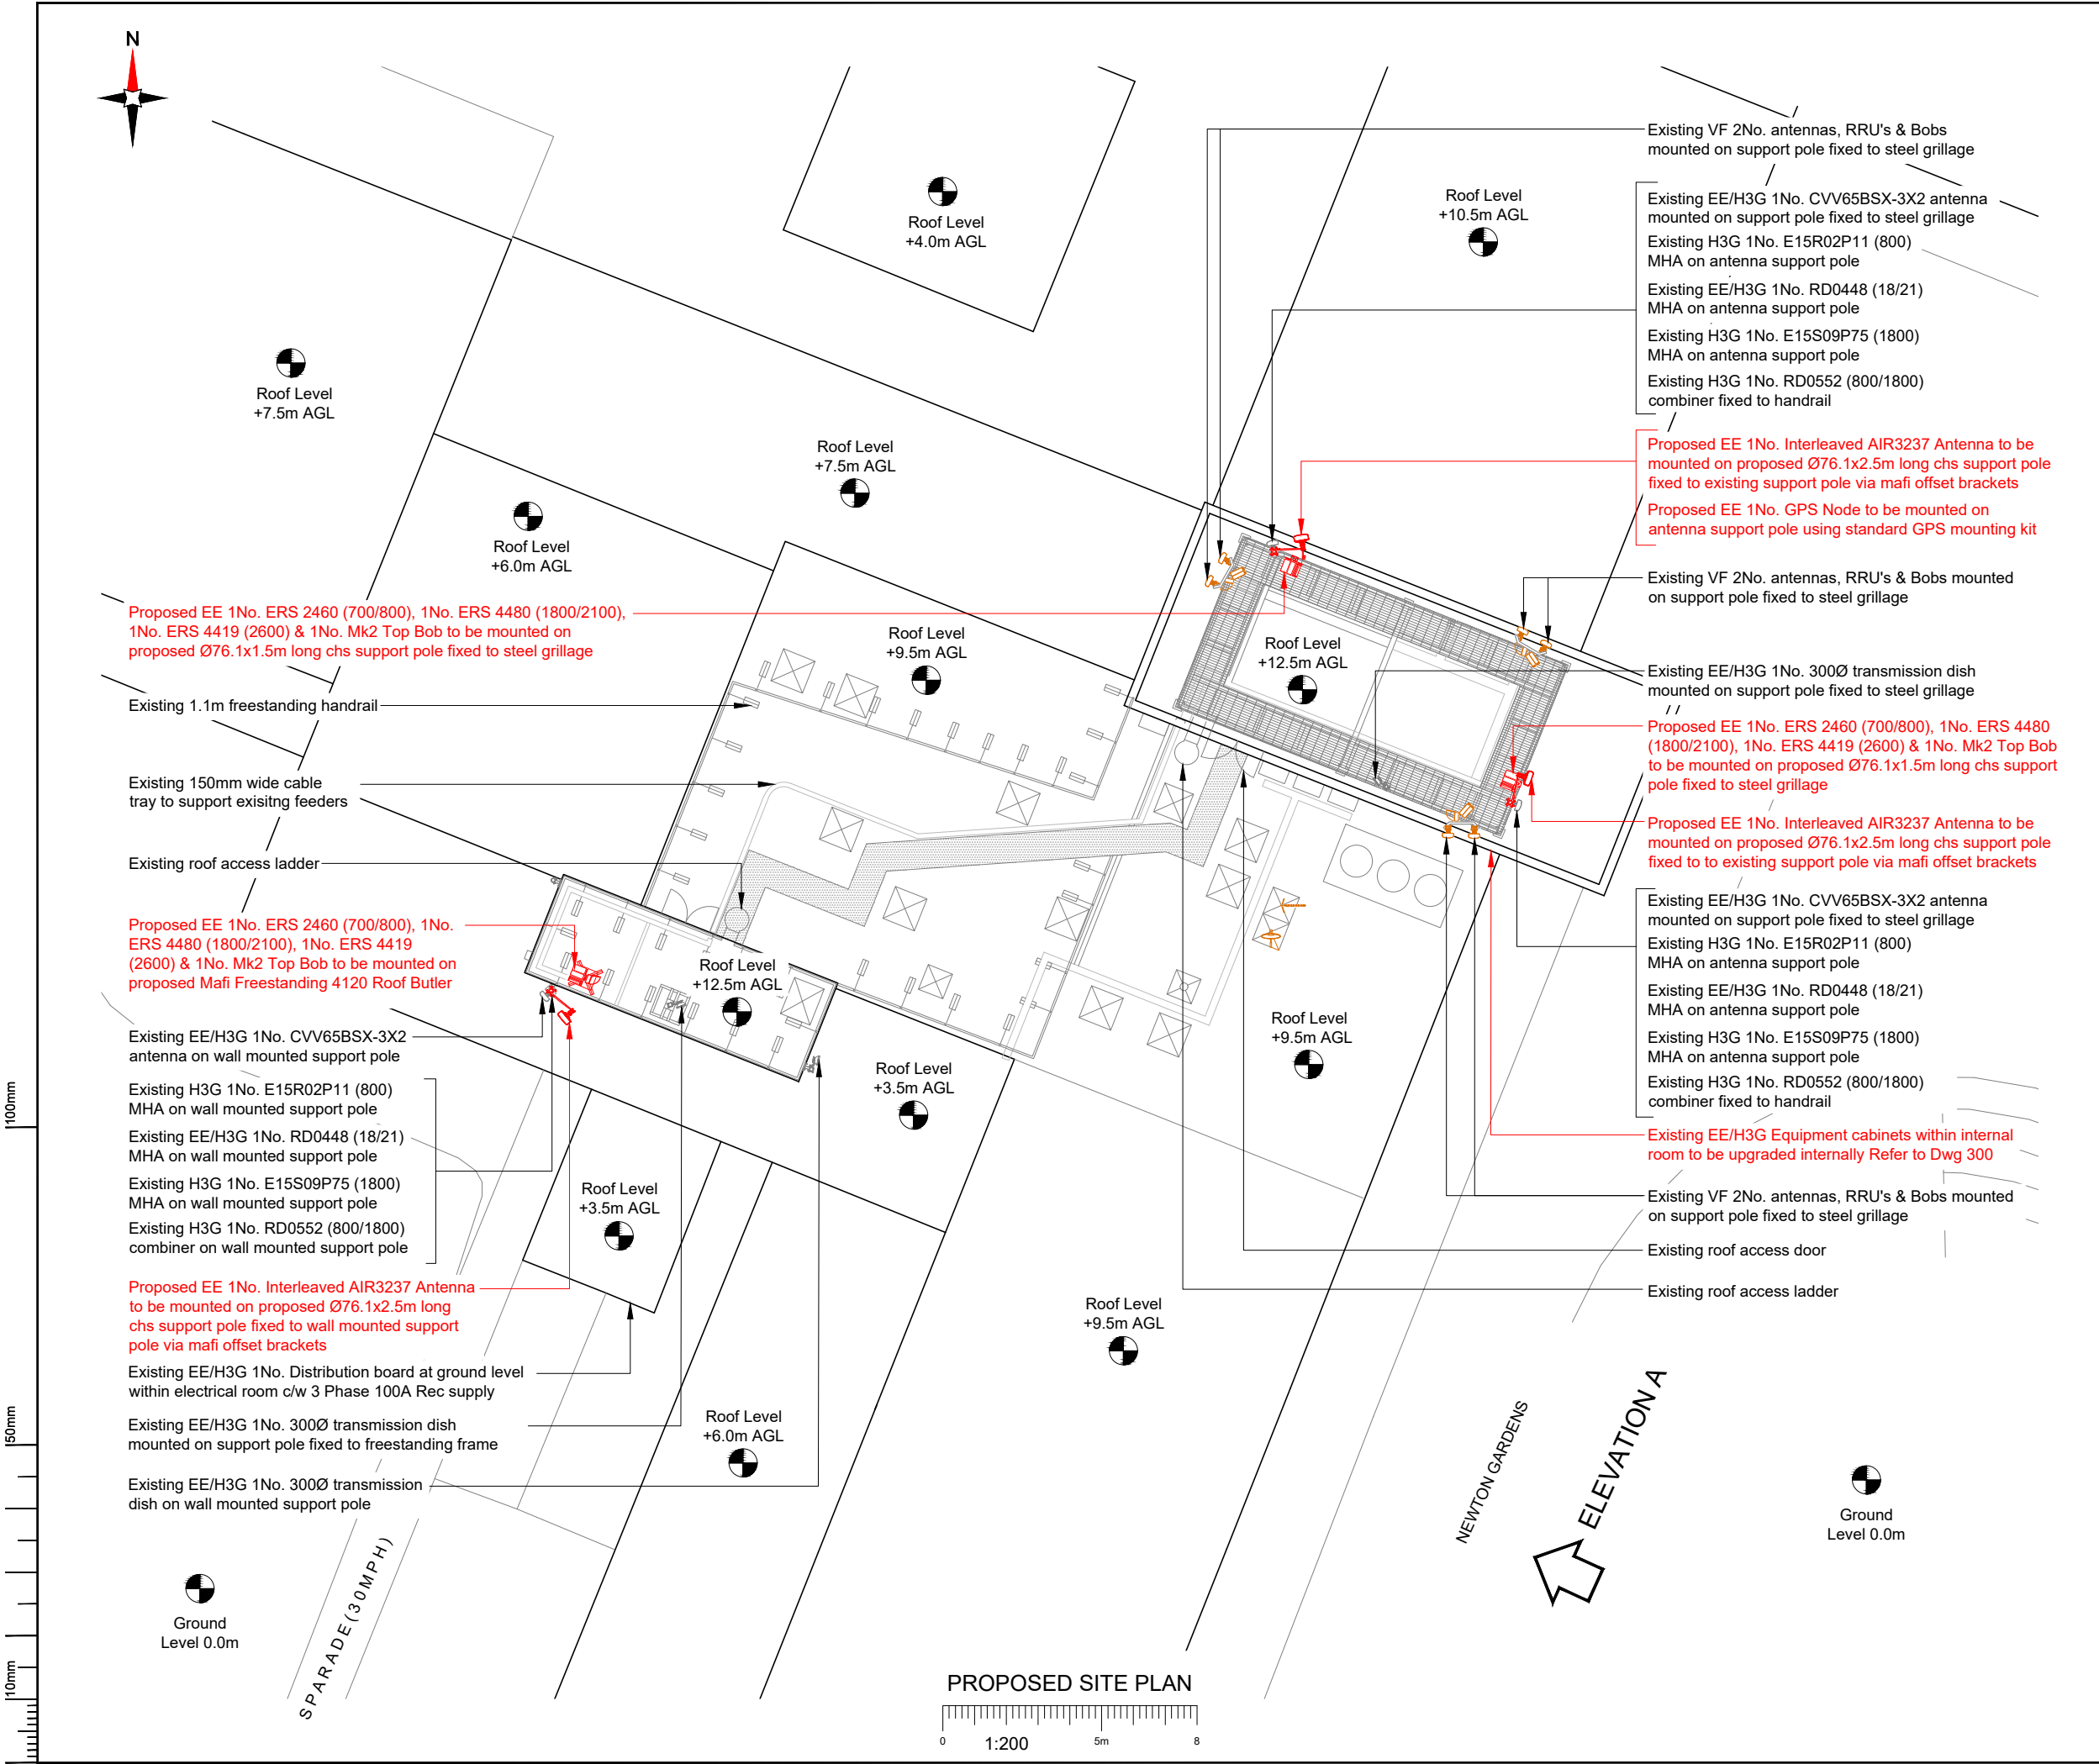

- NOTES:
1. ALL DIMENSIONS IN MM UNLESS OTHERWISE NOTED.

Note;
All existing fibre / feeder cables to be re-used. Subject to testing. Un-used feeder cables to be removed

Master:	MBNL / EE / H3G:	Project:	Purpose of Issue:	Issue:
M002	EE	VENDOR SWAP	General Arrangement	B
Date:	14/08/2023	Revision / Upgrade Description:		
Drawn:	CF	E/// Rejection Comments Addressed - Antenna name revised, FL		
Checked:	CF	FIXIT raised, BBU weight revised		
Approved:	CF			
Master:	MBNL / EE / H3G:	Project:	Purpose of Issue:	Issue:
M001	EE	VENDOR SWAP	General Arrangement	A
Date:	31/07/2023	Revision / Upgrade Description:		
Drawn:	GS	First Issue		
Checked:	JC			
Approved:	CF			



Hatfield Business Park
Hatfield
Hertfordshire
AL10 9BW

Tel: 01707 315000
Fax: 01707 319001

Design Consultant & Principal Contractor:



Unit 27F-G
Hartlebury Trading Estate
Crown Lane
Hartlebury
Worcestershire
DY10 4JD

Site Name: KIRKBY SHOPPING CENTRE

Site ID: 1167420

Address: ST CHADS PARADE
KIRKBY
LIVERPOOL
MERSEYSIDE
L32 8RD

Title: 150 PROPOSED SITE PLAN

Project: VENDOR SWAP

Purpose of Issue: GENERAL ARRANGEMENT


EE Cell ID:	MBNL Cell ID:	3UK Cell ID:
28002	KSY046	L0306

Master Drawing No:	Issue:
1167420_KSY046_28002_L0306_M002	B


100mm

150mm

10mm

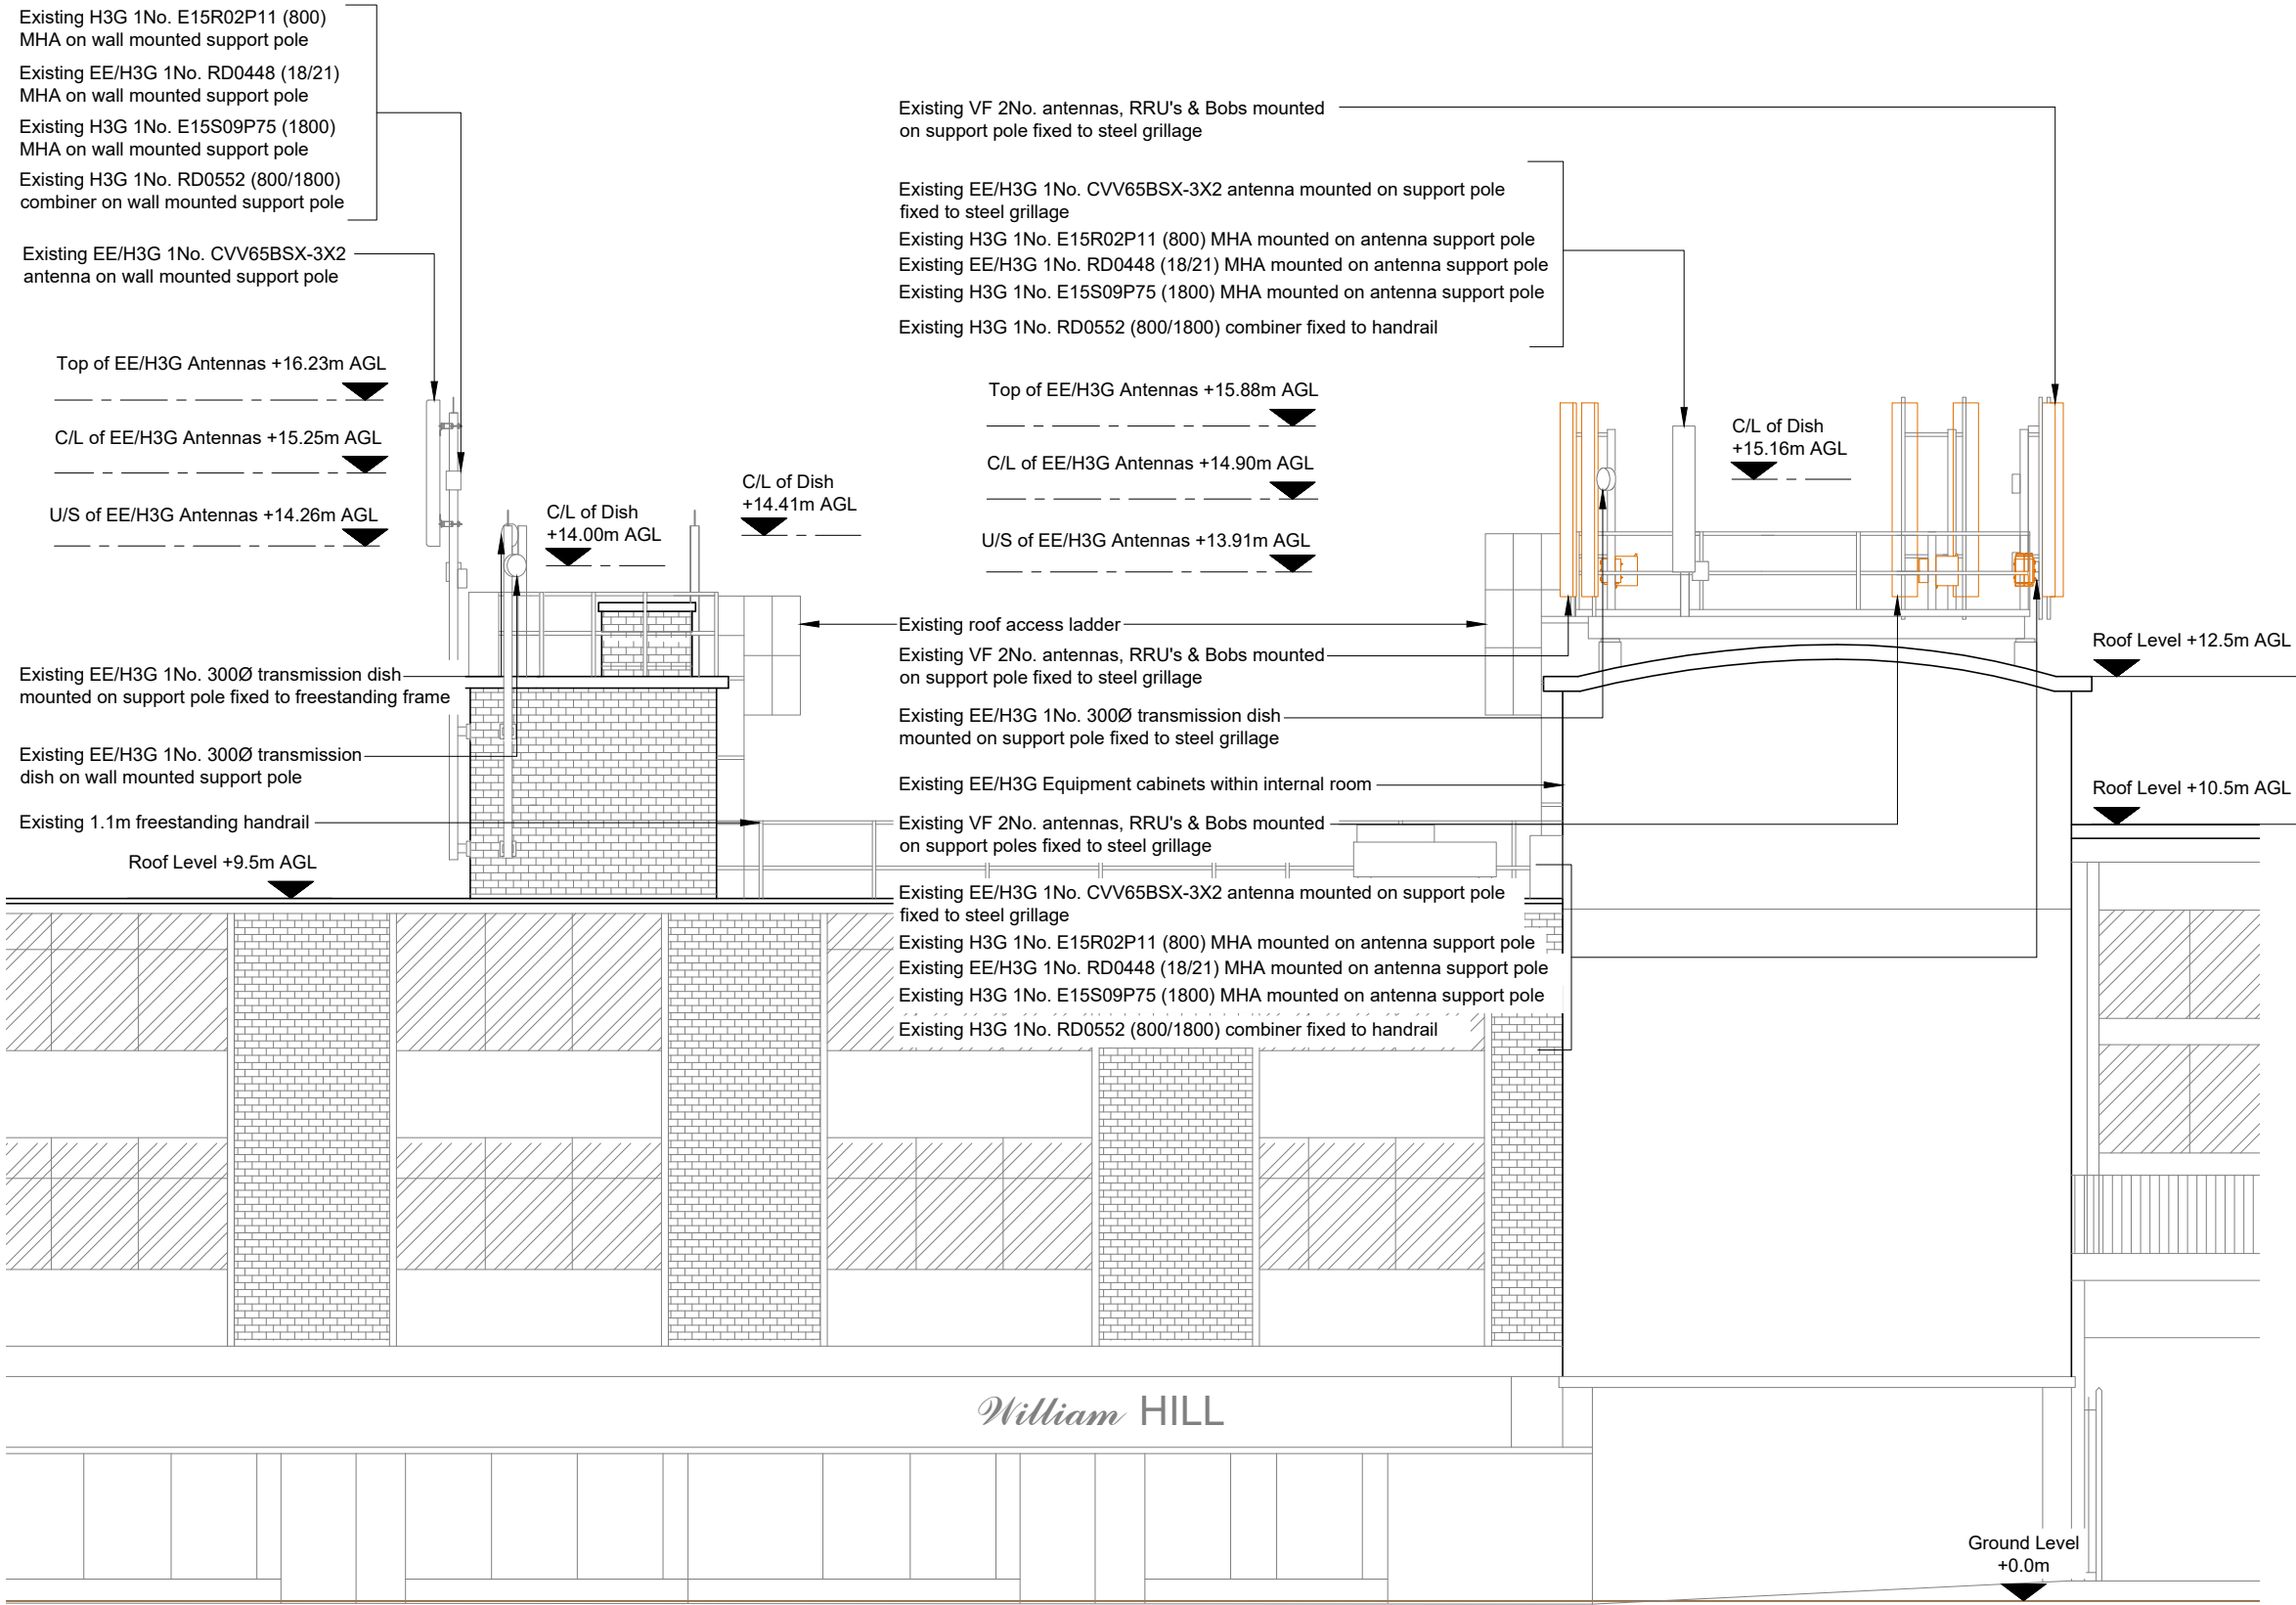

EXISTING SITE ELEVATION

 

NOTES:

1. ALL DIMENSIONS IN MM UNLESS OTHERWISE NOTED.

Master:	MBNL / EE / H3G:	Project:	Purpose of Issue:	Issue:
M002	EE	VENDOR SWAP	General Arrangement	B
Date:	14/08/2023	Revision / Upgrade Description:		
Drawn:	CF	E/// Rejection Comments Addressed - Antenna name revised, FL		
Checked:	CF	FIXIT raised, BBU weight revised		
Approved:	CF			
Master:	MBNL / EE / H3G:	Project:	Purpose of Issue:	Issue:
M001	EE	VENDOR SWAP	General Arrangement	A
Date:	31/07/2023	Revision / Upgrade Description:		
Drawn:	GS	First Issue		
Checked:	JC			
Approved:	CF			



Hatfield Business Park
Hatfield
Hertfordshire
AL10 9BW

Tel: 01707 315000
Fax: 01707 319001

Design Consultant:& Principal Contractor:



Unit 27F-G
Hartlebury Trading Estate
Crown Lane
Hartlebury
Worcestershire
DY10 4JD

Site Name:
KIRKBY SHOPPING CENTRE

Site ID:
1167420

Address:
ST CHADS PARADE
KIRKBY
LIVERPOOL
MERSEYSIDE
L32 8RD

Title:
200 EXISTING SITE ELEVATION

Project:
VENDOR SWAP

Purpose of Issue:
GENERAL ARRANGEMENT

EE Cell ID: 28002	MBNL Cell ID: KSY046	3UK Cell ID: L0306
----------------------	-------------------------	-----------------------

Master Drawing No: 1167420_KSY046_28002_L0306_M002	Issue: B
---	-------------

Existing H3G 1No. E15R02P11 (800) MHA on wall mounted support pole
Existing EE/H3G 1No. RD0448 (18/21) MHA on wall mounted support pole
Existing H3G 1No. E15S09P75 (1800) MHA on wall mounted support pole
Existing H3G 1No. RD0552 (800/1800) combiner on wall mounted support pole

Existing EE/H3G 1No. CVV65BSX-3X2 antenna on wall mounted support pole

Proposed EE 1No. Interleaved AIR3237 Antenna to be mounted on proposed Ø76.1x2.5m long chs support pole fixed to wall mounted support pole via mafi offset brackets

Top of EE Antennas +16.30m AGL

C/L of EE Antennas +15.25m AGL

U/S of EE Antennas +14.20m AGL

Proposed EE 1No. ERS 2460 (700/800), 1No. ERS 4480 (1800/2100), 1No. ERS 4419 (2600) & 1No. Mk2 Top Bob to be mounted on proposed Mafi Freestanding 4120 Roof Butler

Existing EE/H3G 1No. 300Ø transmission dish on wall mounted support pole

Existing 1.1m freestanding handrail

Roof Level +9.5m AGL

Existing VF 2No. antennas, RRU's & Bobs mounted on support poles fixed to steel grillage

Proposed EE 1No. GPS Node to be mounted on antenna support pole using standard GPS mounting kit

Existing EE/H3G 1No. 300Ø transmission dish mounted on support pole fixed to freestanding frame

Proposed EE 1No. ERS 2460 (700/800), 1No. ERS 4480 (1800/2100), 1No. ERS 4419 (2600) & 1No. Mk2 Top Bob to be mounted on proposed Ø76.1x1.5m long chs support pole fixed to steel grillage

Proposed EE 1No. Interleaved AIR3237 Antenna to be mounted on proposed Ø76.1x2.5m long chs support pole fixed to to existing support pole via mafi offset brackets

Existing EE/H3G 1No. CVV65BSX-3X2 antenna mounted on support pole fixed to steel grillage

Existing H3G 1No. E15R02P11 (800) MHA mounted on antenna support pole

Existing EE/H3G 1No. RD0448 (18/21) MHA mounted on antenna support pole

Existing H3G 1No. E15S09P75 (1800) MHA mounted on antenna support pole

Existing H3G 1No. RD0552 (800/1800) combiner fixed to handrail

Top of EE/H3G Antennas +16.23m AGL

C/L of EE/H3G Antennas +15.25m AGL

U/S of EE/H3G Antennas +14.26m AGL

C/L of Dish +14.41m AGL

C/L of Dish +14.00m AGL

Top of EE Antennas +15.95m AGL

C/L of EE Antennas +14.90m AGL

U/S of EE Antennas +13.85m AGL

C/L of EE GPS 16.22m AGL

C/L of Dish +15.16m AGL

Top of EE/H3G Antennas +15.88m AGL

C/L of EE/H3G Antennas +14.90m AGL


U/S of EE/H3G Antennas +13.91m AGL

Roof Level +12.5m AGL

Roof Level +10.5m AGL

Ground Level +0.0m

PROPOSED SITE ELEVATION

 

NOTES:

1. ALL DIMENSIONS IN MM UNLESS OTHERWISE NOTED.

Note;
All existing fibre / feeder cables to be re-used. Subject to testing. Un-used feeder cables to be removed

Master:	MBNL / EE / H3G:	Project:	Purpose of Issue:	Issue:
M002	EE	VENDOR SWAP	General Arrangement	B
Date:	14/06/2023	Revision / Upgrade Description:		
Drawn:	CF	E/// Rejection Comments Addressed - Antenna name revised, FL		
Checked:	CF	FIXIT raised, BBU weight revised		
Approved:	CF			
Master:	MBNL / EE / H3G:	Project:	Purpose of Issue:	Issue:
M001	EE	VENDOR SWAP	General Arrangement	A
Date:	31/07/2023	Revision / Upgrade Description:		
Drawn:	GS	First Issue		
Checked:	JC			
Approved:	CF			



Hatfield Business Park
Hatfield
Hertfordshire
AL10 9BW

Tel: 01707 315000
Fax: 01707 319001

Design Consultant:& Principal Contractor:



Unit 27F-G
Hartlebury Trading Estate
Crown Lane
Hartlebury
Worcestershire
DY10 4JD

Site Name: KIRKBY SHOPPING CENTRE

Site ID: 1167420

Address: ST CHADS PARADE
KIRKBY
LIVERPOOL
MERSEYSIDE
L32 8RD

Title: 250 PROPOSED SITE ELEVATION

Project: VENDOR SWAP

Purpose of Issue: GENERAL ARRANGEMENT

EE Cell ID:	MBNL Cell ID:	3UK Cell ID:
28002	KSY046	L0306

Master Drawing No:	Issue:
1167420_KSY046_28002_L0306_M002	B