


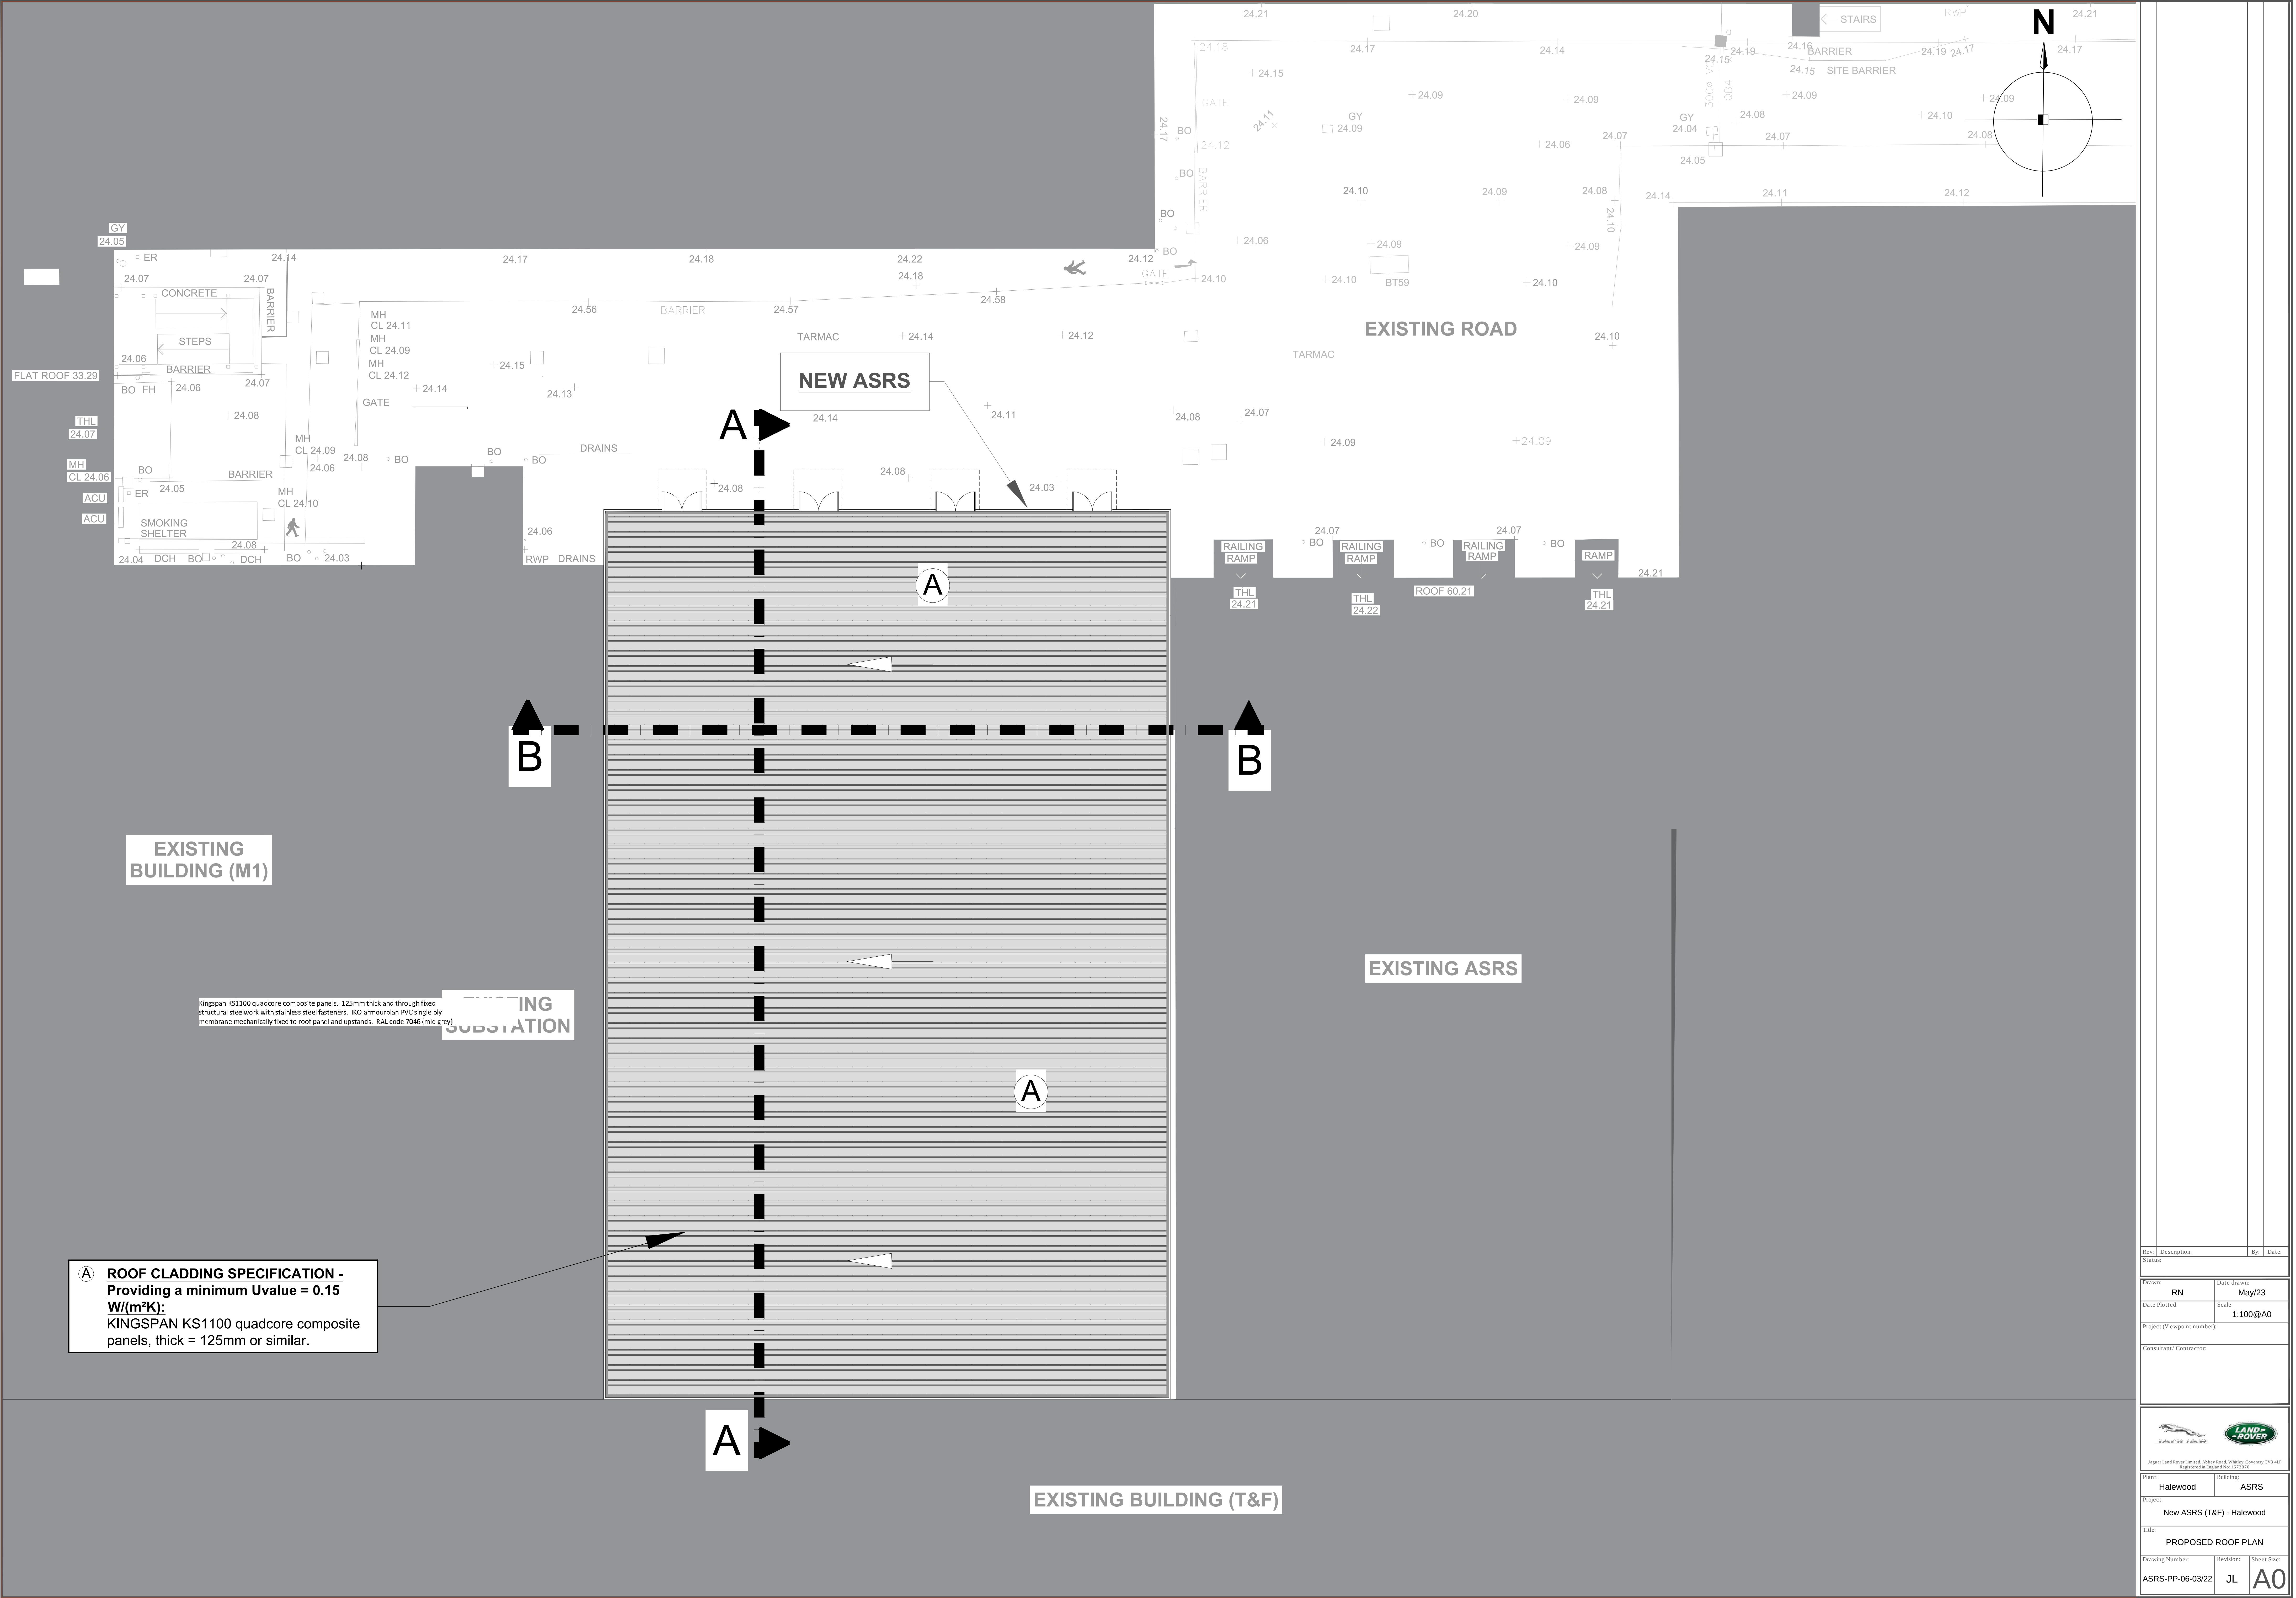

A ROOF CLADDING SPECIFICATION -
Providing a minimum Uvalue = 0.15
W/(m²K):
KINGSPAN KS1100 quadcore composite
panels, thick = 125mm or similar.

Rev.	Description	By	Date
1	Initial		
Drawn	RN	Date drawn	May/23
Date Plotted:		Scale	1:100@A0
Project (Viewpoint numbers)			
Consultant/ Contractor			
Jaguar Land Rover Limited, Abbey Road, Whitley, Coventry CV3 4JF Registered in England No. 1422079			
Plant	Halewood	Building	ASRS
Project	New ASRS (T&F) - Halewood		
Title	PROPOSED ROOF PLAN		
Drawing Number	ASRS-PP-06-03/22	Revision	JL
Sheet Size	A0		