
 


EXISTING SITE PLAN
SCALE 1:100

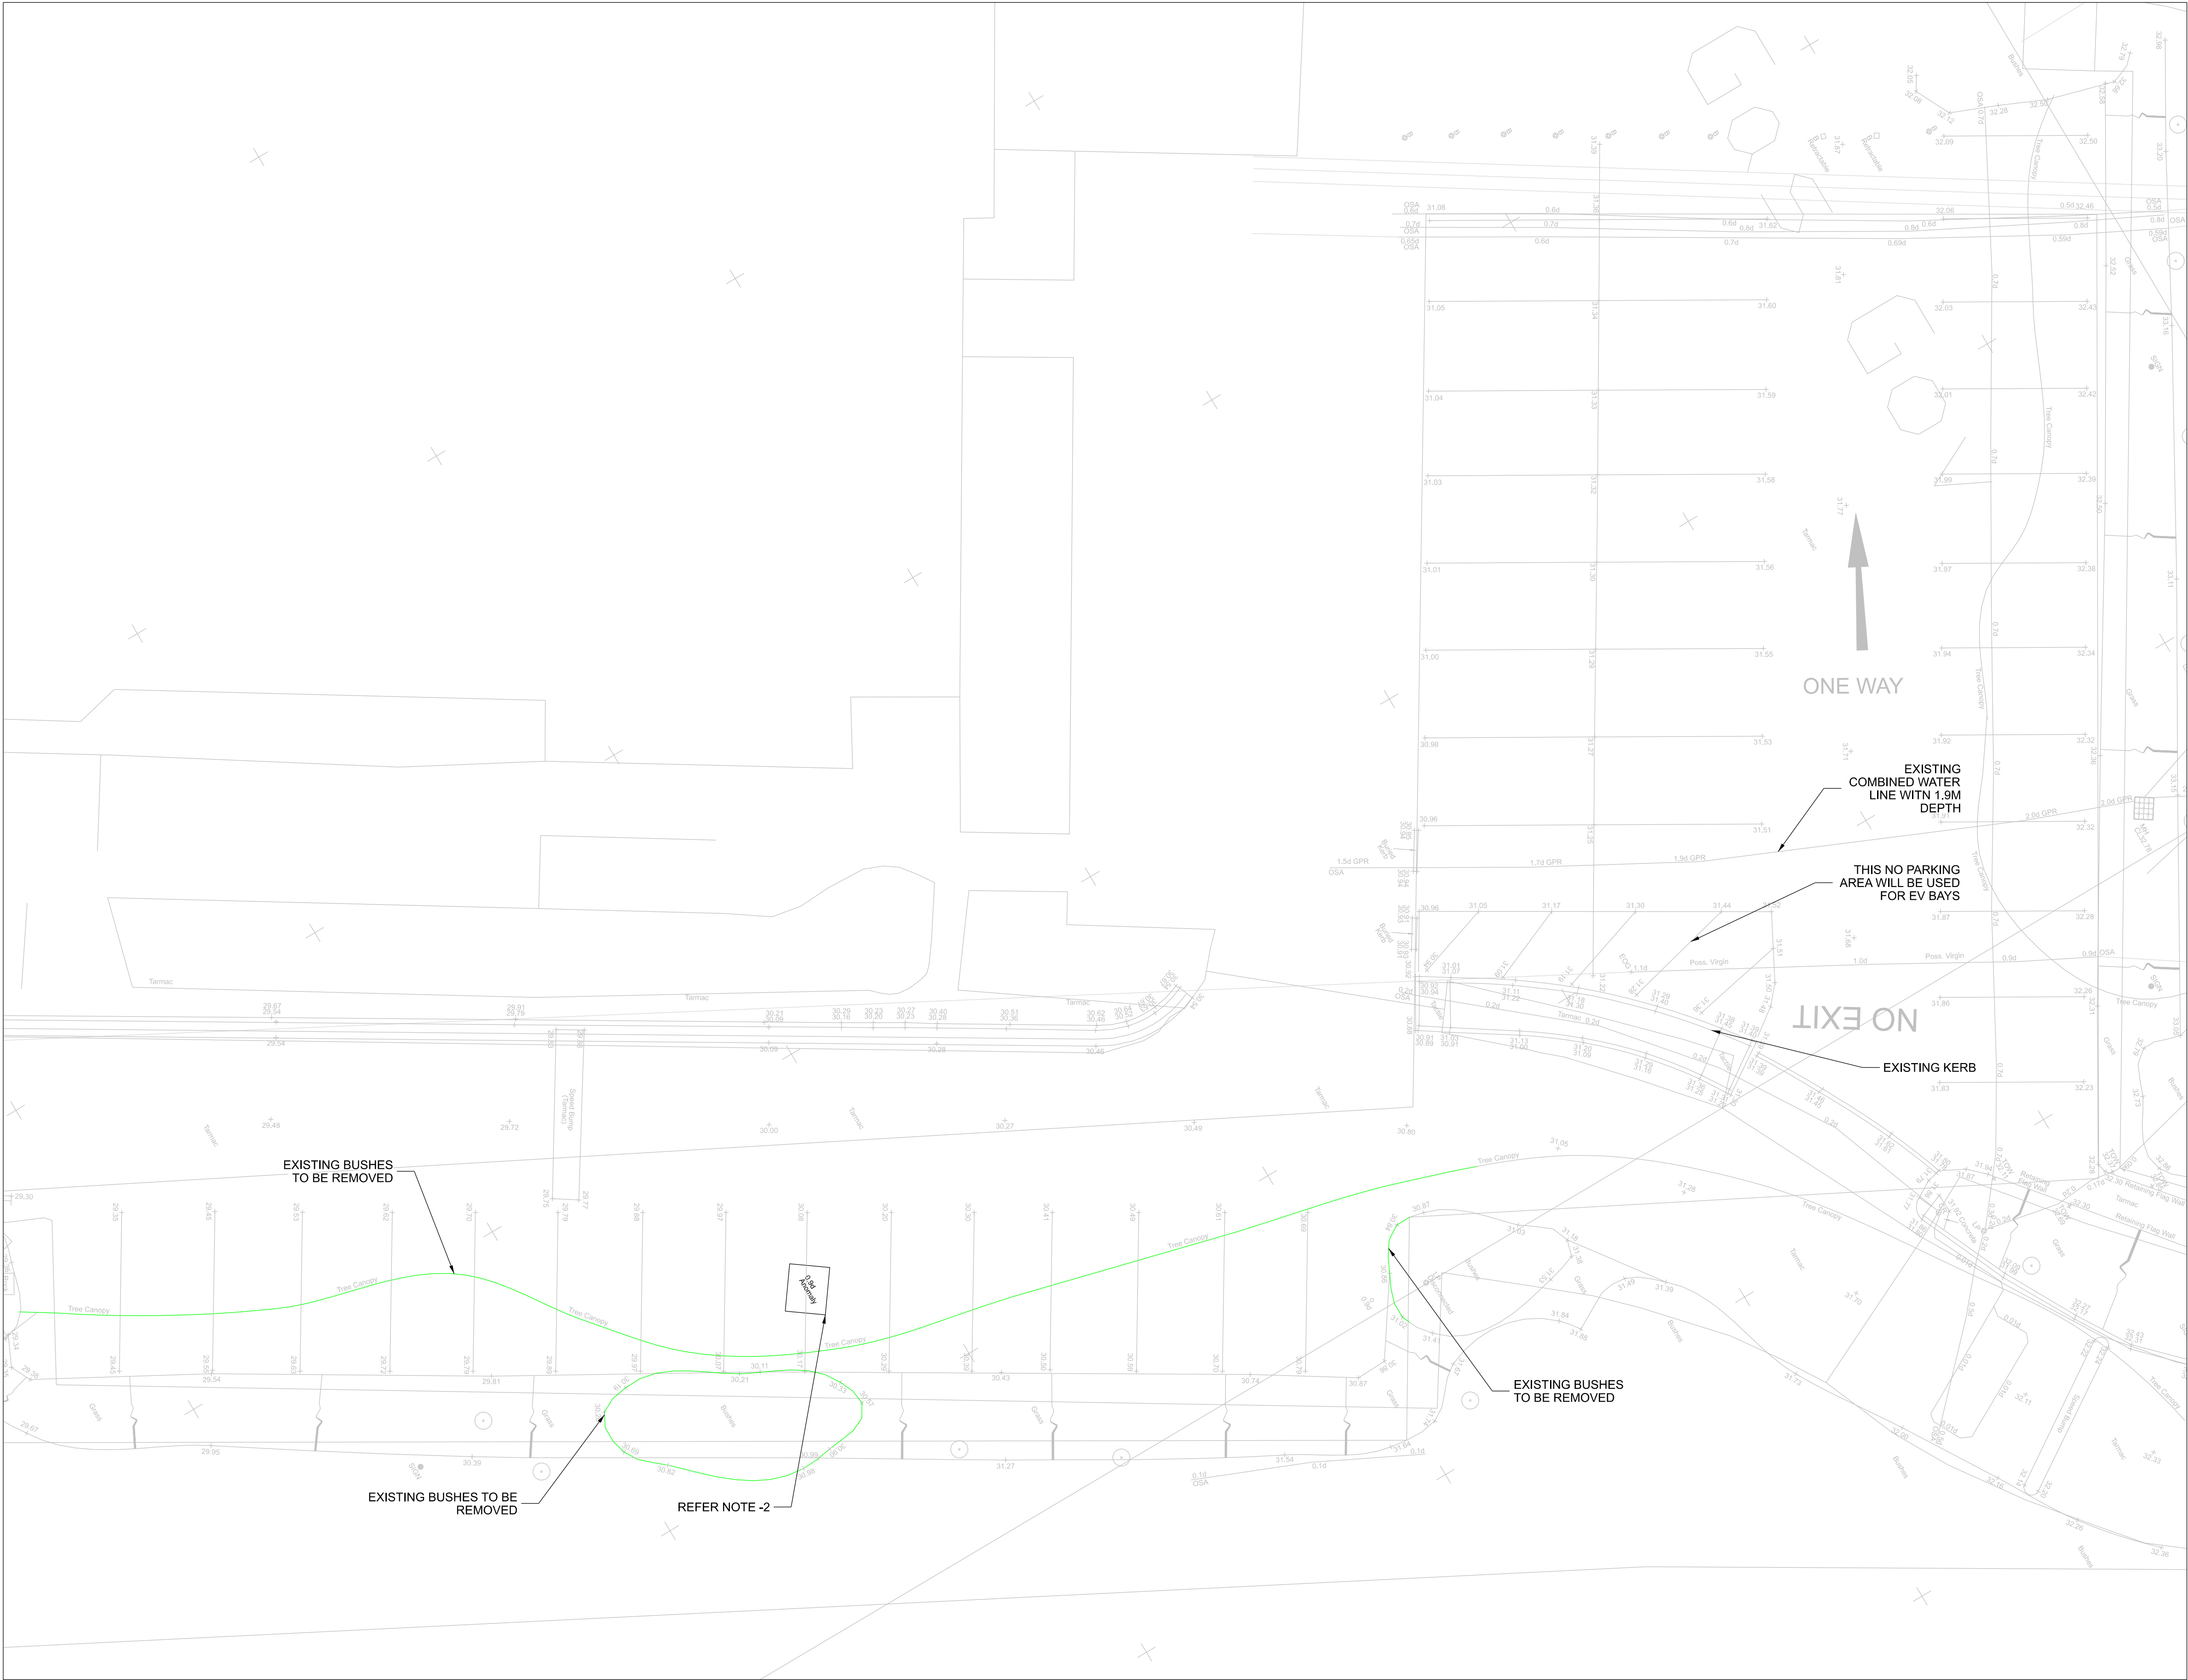

- NOTES:
1. ALL DIMENSIONS ARE IN MILLIMETRES (MM) AND LEVELS ARE IN METRES (M) UNLESS STATED OTHERWISE.
 2. A GPR SURVEY COULD NOT CAPTURE THE ROUTE OF THE BURIED LINES; THEREFORE, INTRUSIVE SURVEYS SUCH AS TRIAL PITS ARE RECOMMENDED AT THE SITE BEFORE CONSTRUCTION COMMENCES IN ORDER TO IDENTIFY THE ROUTE. ANY CLASHES WITH THE PROPOSED CABLES OR DUCTS NEED TO BE HIGHLIGHTED AND DIVERTED AS NECESSARY.

COLOUR CONVENTIONS		
BLACK	- EXISTING OR UNCHANGED	
BLUE	- MODIFIED OR TO BE MOVED	
GREEN	- REDUNDANT OR TO BE REMOVED	
RED	- PROPOSED OR ADDITIONAL	
PURPLE	- WORKS FOR FUTURE	

P02	07/06/24	ISSUED FOR REVIEW	MB	Chk	App
P01	29/02/24	ISSUED FOR REVIEW	ADI	Chk	App
Rev	Date	Description of Revisions	Drawn	Chkd	Appr

Suitability

S0 - WORK IN PROGRESS



Poise Group Ltd
No 5, C - D Bear Lane
London
SE1 0UH

Contractor(s)



Ionity GmbH
Moosacher Strasse 84,
D-80809 Munich
Germany

Project

IONITY
VILLAGE HOTEL
LIVERPOOL

Drawing Title

EXISTING SITE PLAN

Designed	ADITYA	Signed		Date	27/02/24
Drawn	ADITYA	Signed		Date	28/02/24
Checked	Checked	Signed		Date	06/06/24
Approved	Approved	Signed		Date	07/06/24
Scale(s)	1:100	ELR & Mileage	ELR&Mileage		
Alternative Reference				Sheet	01 of 01
Drawing Number	8314-POI-DRG-CIV-500011			Revision	P02