



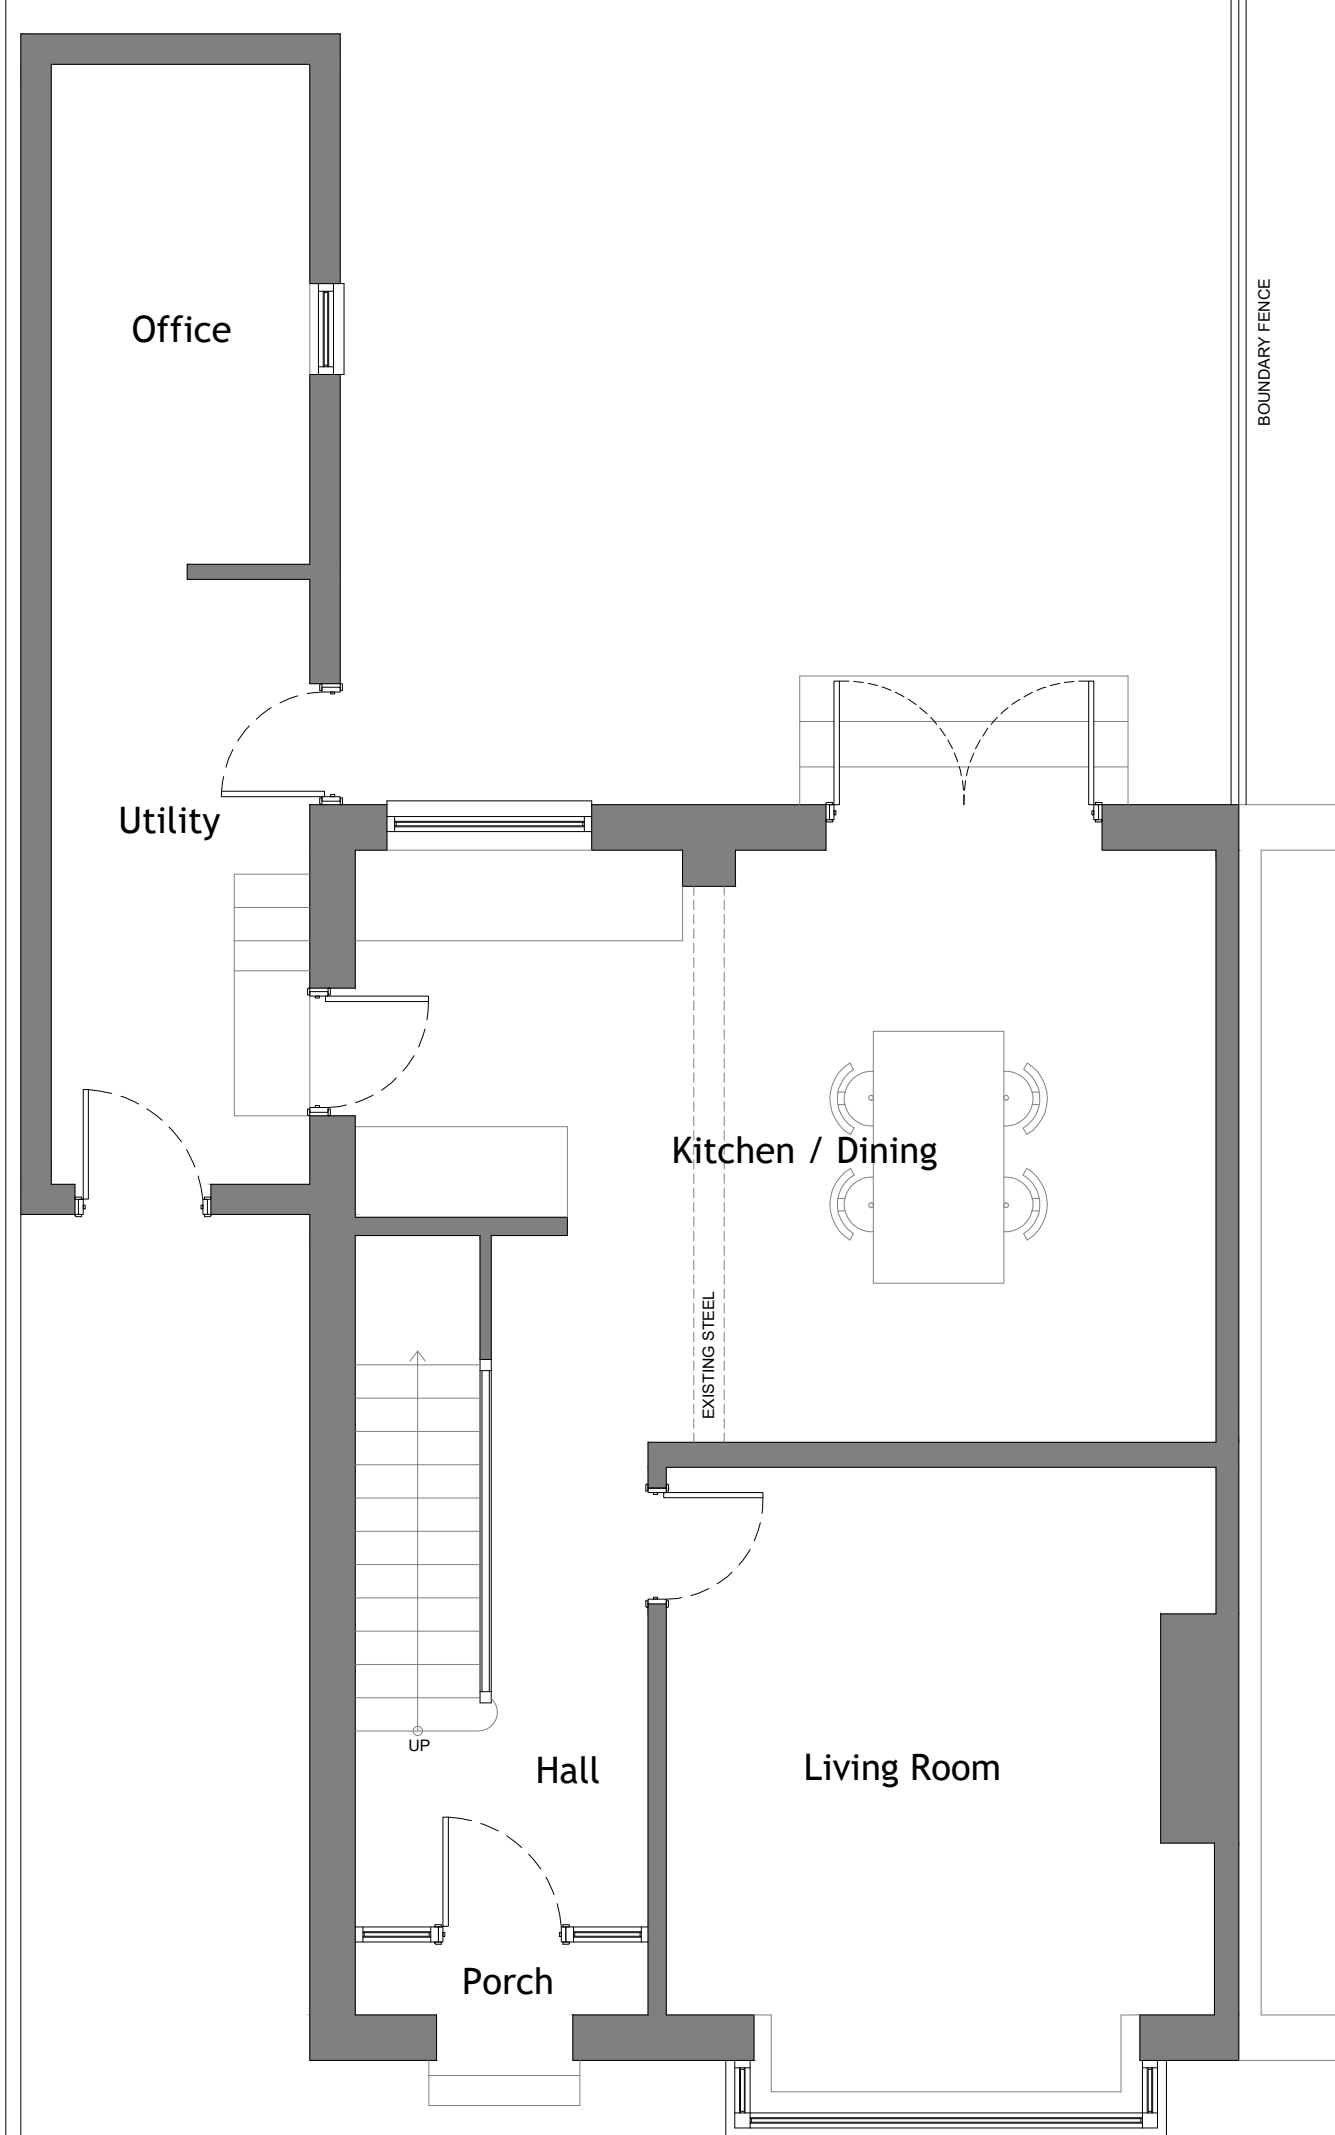


Existing Ground Floor Plan 1:50



Existing Front Elevation 1:100

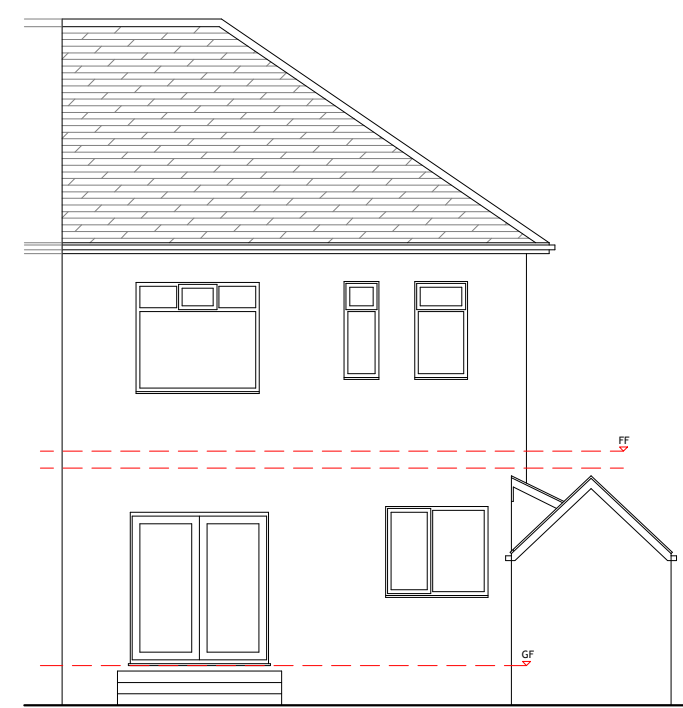

Existing Rear Elevation 1:100

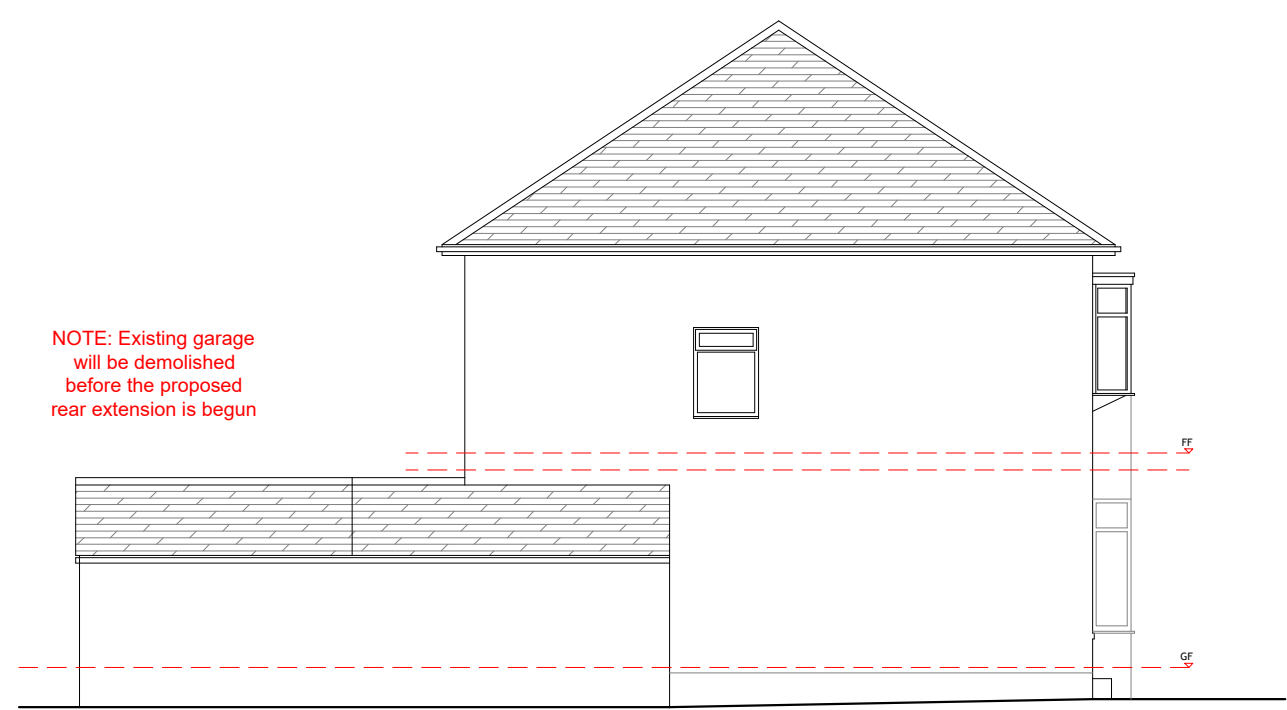

Existing Side Elevation 1:100

NOTES:

- Existing Walls
- Proposed Walls

CLIENT Roxanne

DRAWING NO + TITLE:
Existing Plans

9 Hillcrest Avenue
Huyton
Liverpool
L36 6TD

SCALES: 1:50 & 1:100 PAGE SIZE: A3

DRAWN BY: LS DATE: 08/04/2021