



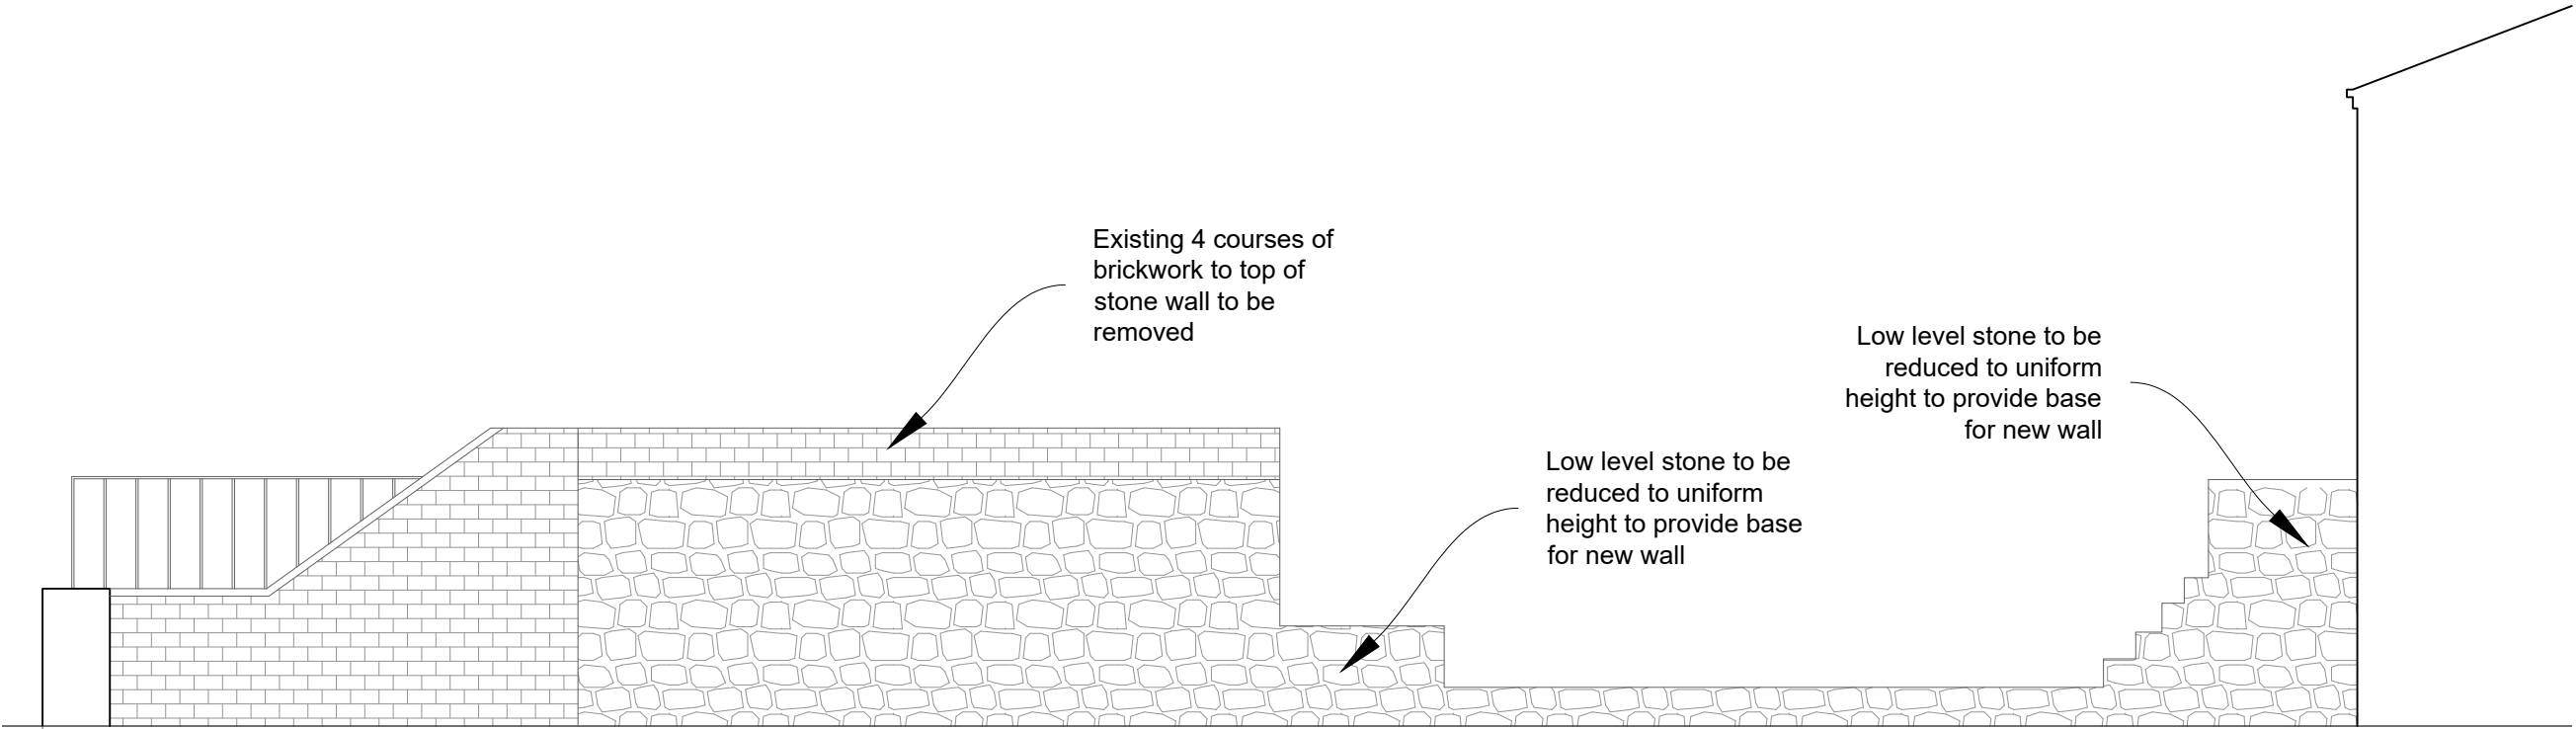


EXISTING

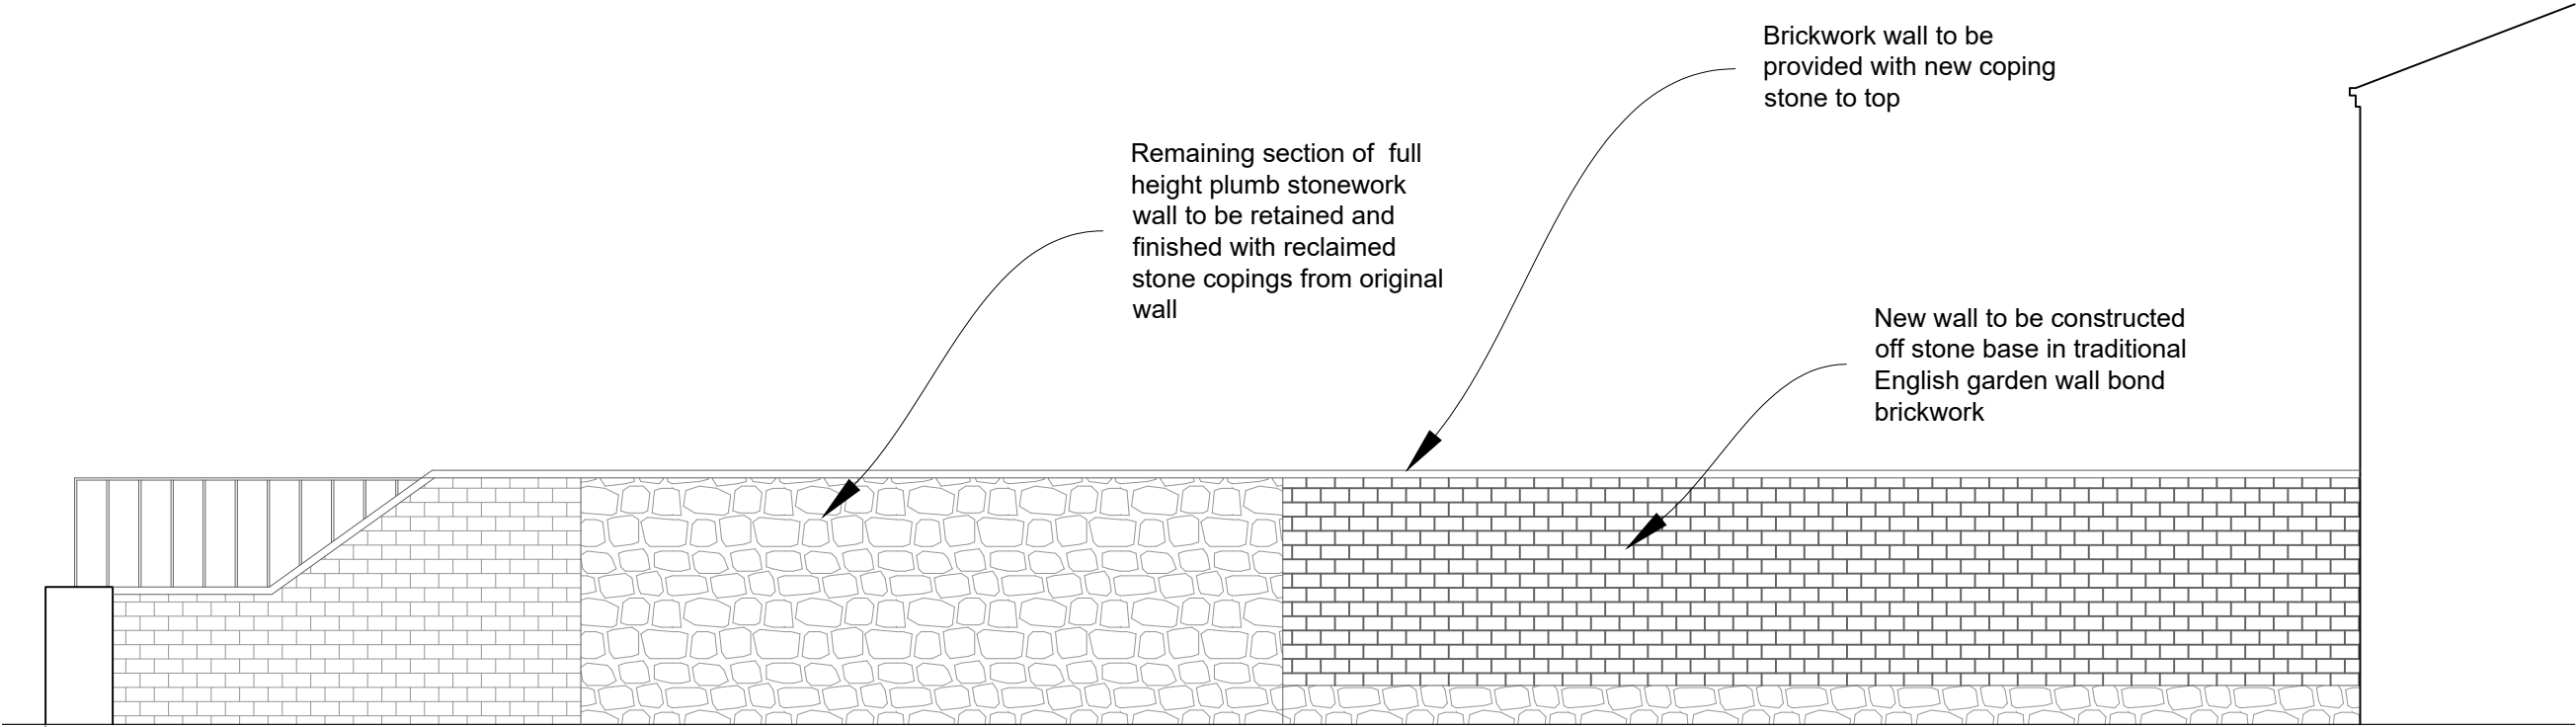

PROPOSED

INDICATIVE WEST ELEVATION

SCALE : 1:50

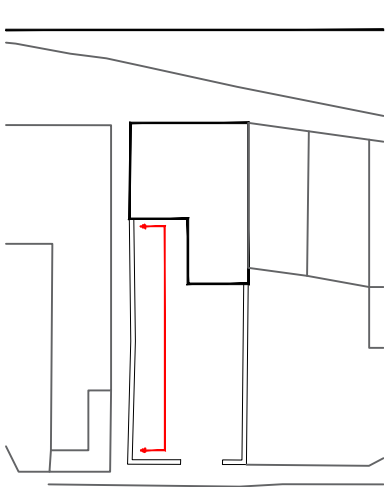

Rev	Description	Date

Client:
CO-OP

Project Title:
CO-OP PRESCOTT

Project Number: 0018968008	Drawing Number: 05
-------------------------------	-----------------------

Drawing Title:
05 - WEST EXISTING & PROPOSED ELEVATIONS

Stage: PLANNING	Status: -	Revision: A
--------------------	--------------	----------------

Date: 05/05/2022	Size: A3	Scale: 1:50
---------------------	-------------	----------------




- 1 King Street, Manchester, UK, M2 6AW
- +44 (0) 161 868 7700
- RLB_UK
- RLB.com
-
-
-

This drawing is to be read in conjunction with all other associated specifications, schedules, drawings and information issued.
Do **NOT** scale this drawing. Check and verify **ALL** dimensions and levels and on site before work commences. For discrepancies or omissions contact Rider Levett Bucknall.
All work and materials to conform with current applicable statutory legislation and regulations.
All work to comply with Construction Design Management (CDM) 2015.
Drawings to be printed in colour, to the scale stated in the title block:
Print colour check (CMYK) Print size check 9mm
This information is not to be shared or replicated without permission from RLB. Copyright © 2021 Rider Levett Bucknall UK Limited.
0 1m 2m 2.5m
1:50



EXISTING

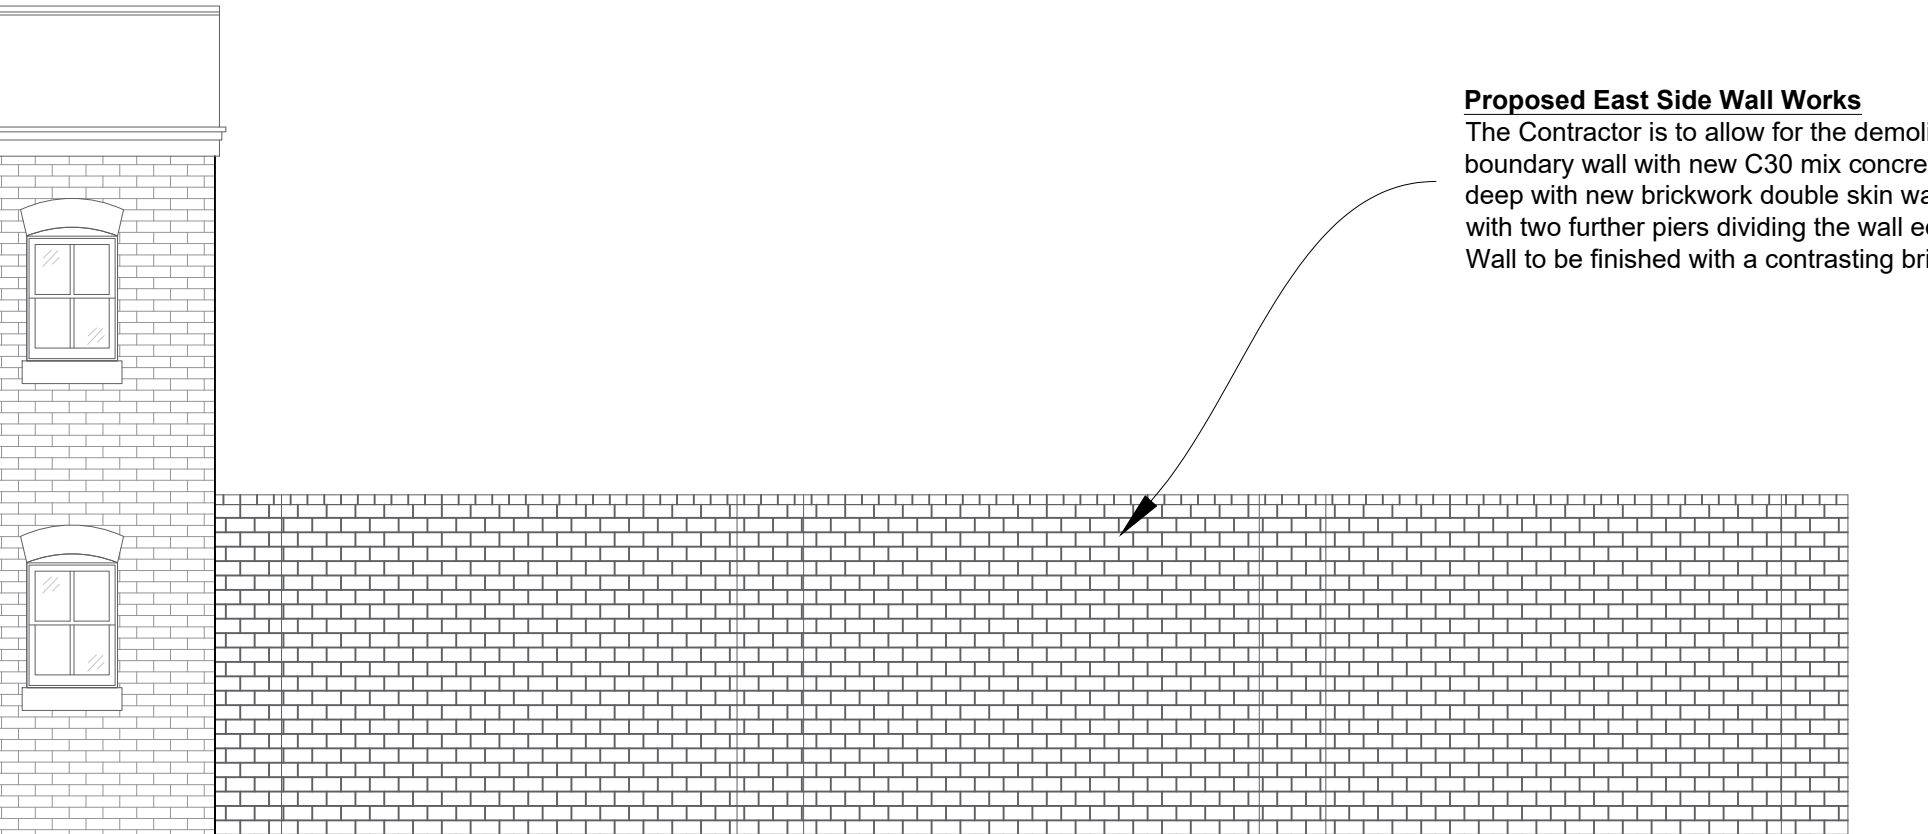

PROPOSED

Proposed East Side Wall Works

The Contractor is to allow for the demolition and reconstruction of the exiting boundary wall with new C30 mix concrete strip footing 450mm by min.300mm deep with new brickwork double skin wall including 440x440mm piers at ends with two further piers dividing the wall equally.
Wall to be finished with a contrasting brick on edge coping.



Rev	Description	Date

Client:
CO-OP

Project Title:
CO-OP PRESCOTT

Project Number: 0018968008	Drawing Number: 07
--------------------------------------	------------------------------

Drawing Title:
07 - EAST EXISTING & PROPOSED ELEVATIONS

Stage: PLANNING	Status: -	Revision: -
---------------------------	---------------------	-----------------------

Date: 05/05/2022	Size: A3	Scale: 1:50
----------------------------	--------------------	-----------------------



- 1 King Street, Manchester, UK, M2 6AW
- +44 (0) 161 868 7700
- RLB_UK
- RLB.com
- ✉
- 📍
- 🔍

This drawing is to be read in conjunction with all other associated specifications, schedules, drawings and information issued.
Do **NOT** scale this drawing. Check and verify **ALL** dimensions and levels and on site before work commences. For discrepancies or omissions contact Rider Levett Bucknall.
All work and materials to conform with current applicable statutory legislation and regulations.
All work to comply with Construction Design Management (CDM) 2015.
Drawings to be printed in colour, to the scale stated in the title block:
Print colour check (CMYK) Print size check 9mm
This information is not to be shared or replicated without permission from RLB. Copyright © 2021 Rider Levett Bucknall UK Limited.

1:50

INDICATIVE EAST ELEVATION

SCALE : 1:50