



eStar Truck & Van Ltd Knowsley (Unit 3)



Mercedes-Benz




Section Drawing
Scale 1:50




Item A - 380
1no. Sets individual white internally illuminated letters with black runner bars.
Scale 1:50



Item B - 380-D
1no. Sets individual white internally illuminated letters with black runner bars.
Scale 1:50

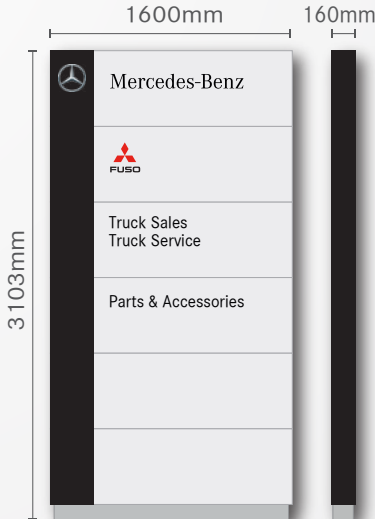

Item D - Gateway Sign 420
1no. Free standing single sided internally illuminated entry sign.
Size: 1600mm x 3103mm
Scale 1:50

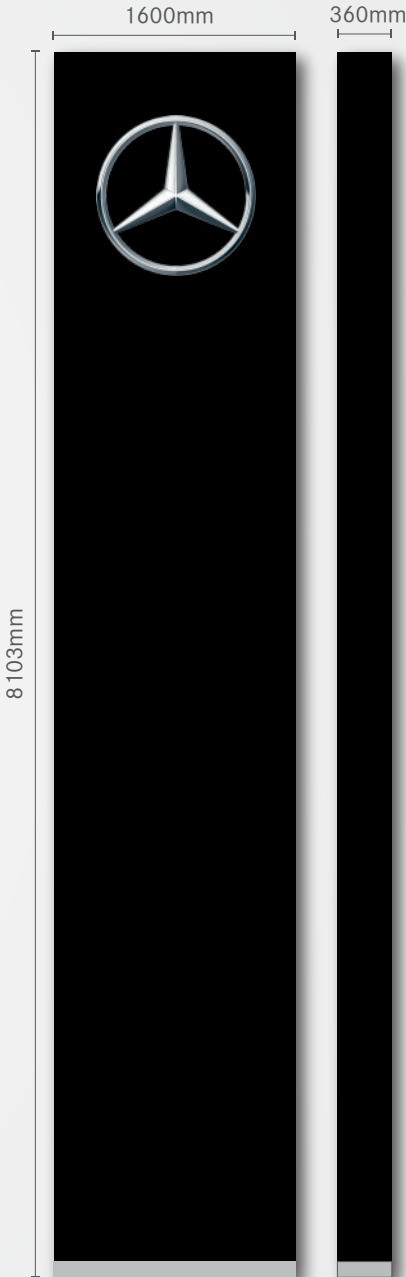


Item C - MB Large Pylon Sign 130
1no. Double sided internally illuminated pylon sign.
Size: 1600mm x 8103mm
Scale 1:50



Signage List




Item H
1no. Single sided
internally illuminated sign.
Size: 1200mm x 2406mm
Scale 1:50

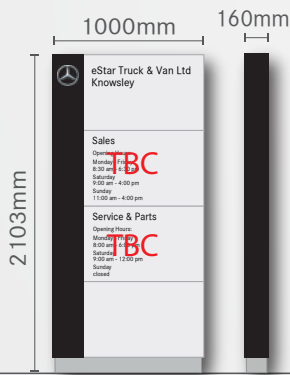


Item E - Entrance Sign 540
1no. Free standing single
sided non-illuminated entry sign.
Size: 1000mm x 2103mm
Scale 1:50



Item F1, F2 and F3
3no. 8m high flag poles.
Size: 3800 x 1100 x 50mm
Scale 1:100

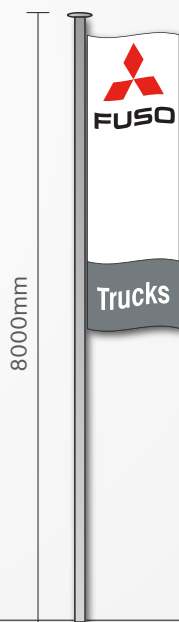




Item F4-
1no. 8m high flag poles.
Size: 3800 x 1100 x 50mm
Scale 1:100

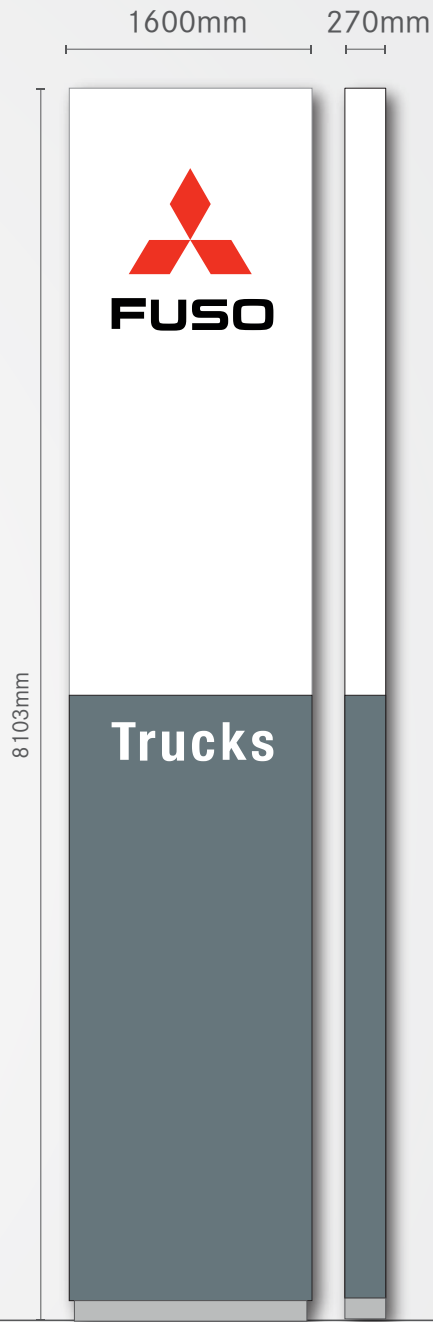

Item G - 130 FUSO
1no. Fuso totem sign
Size: 1600mm x 8103mm
Scale 1:50





Mercedes-Benz

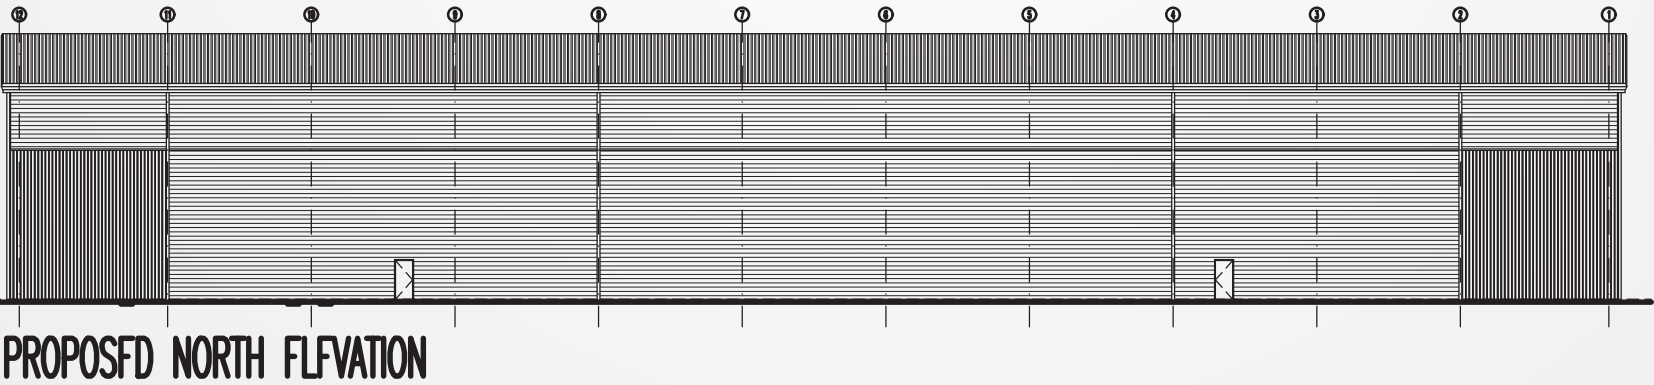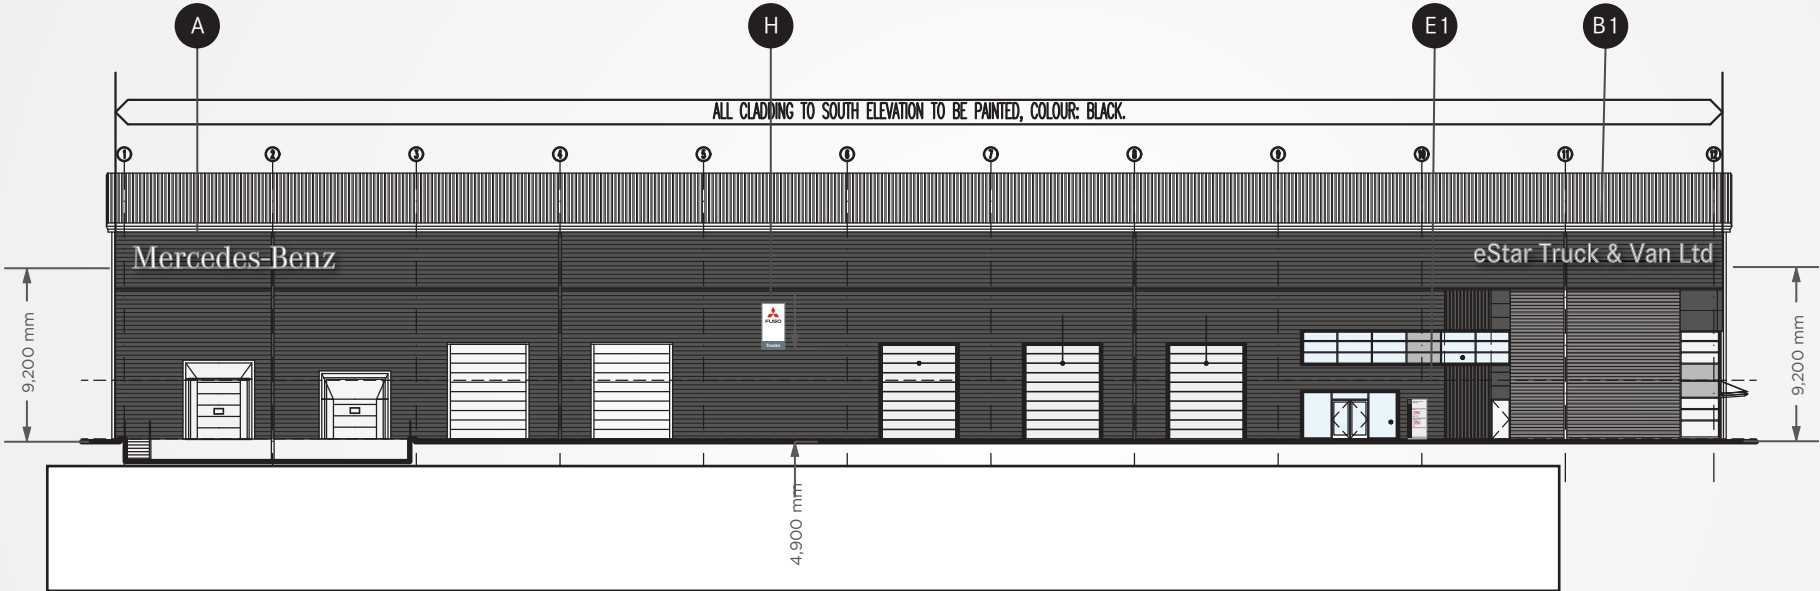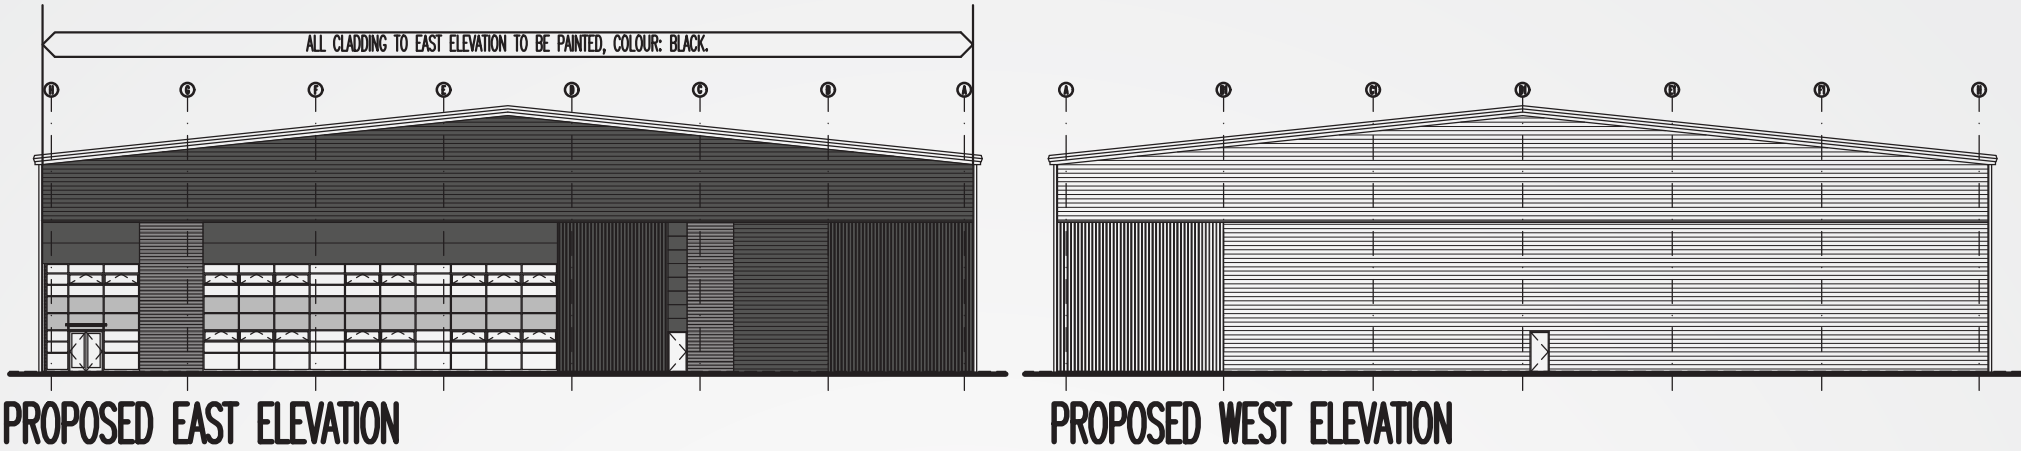

Existing



Site Plan

 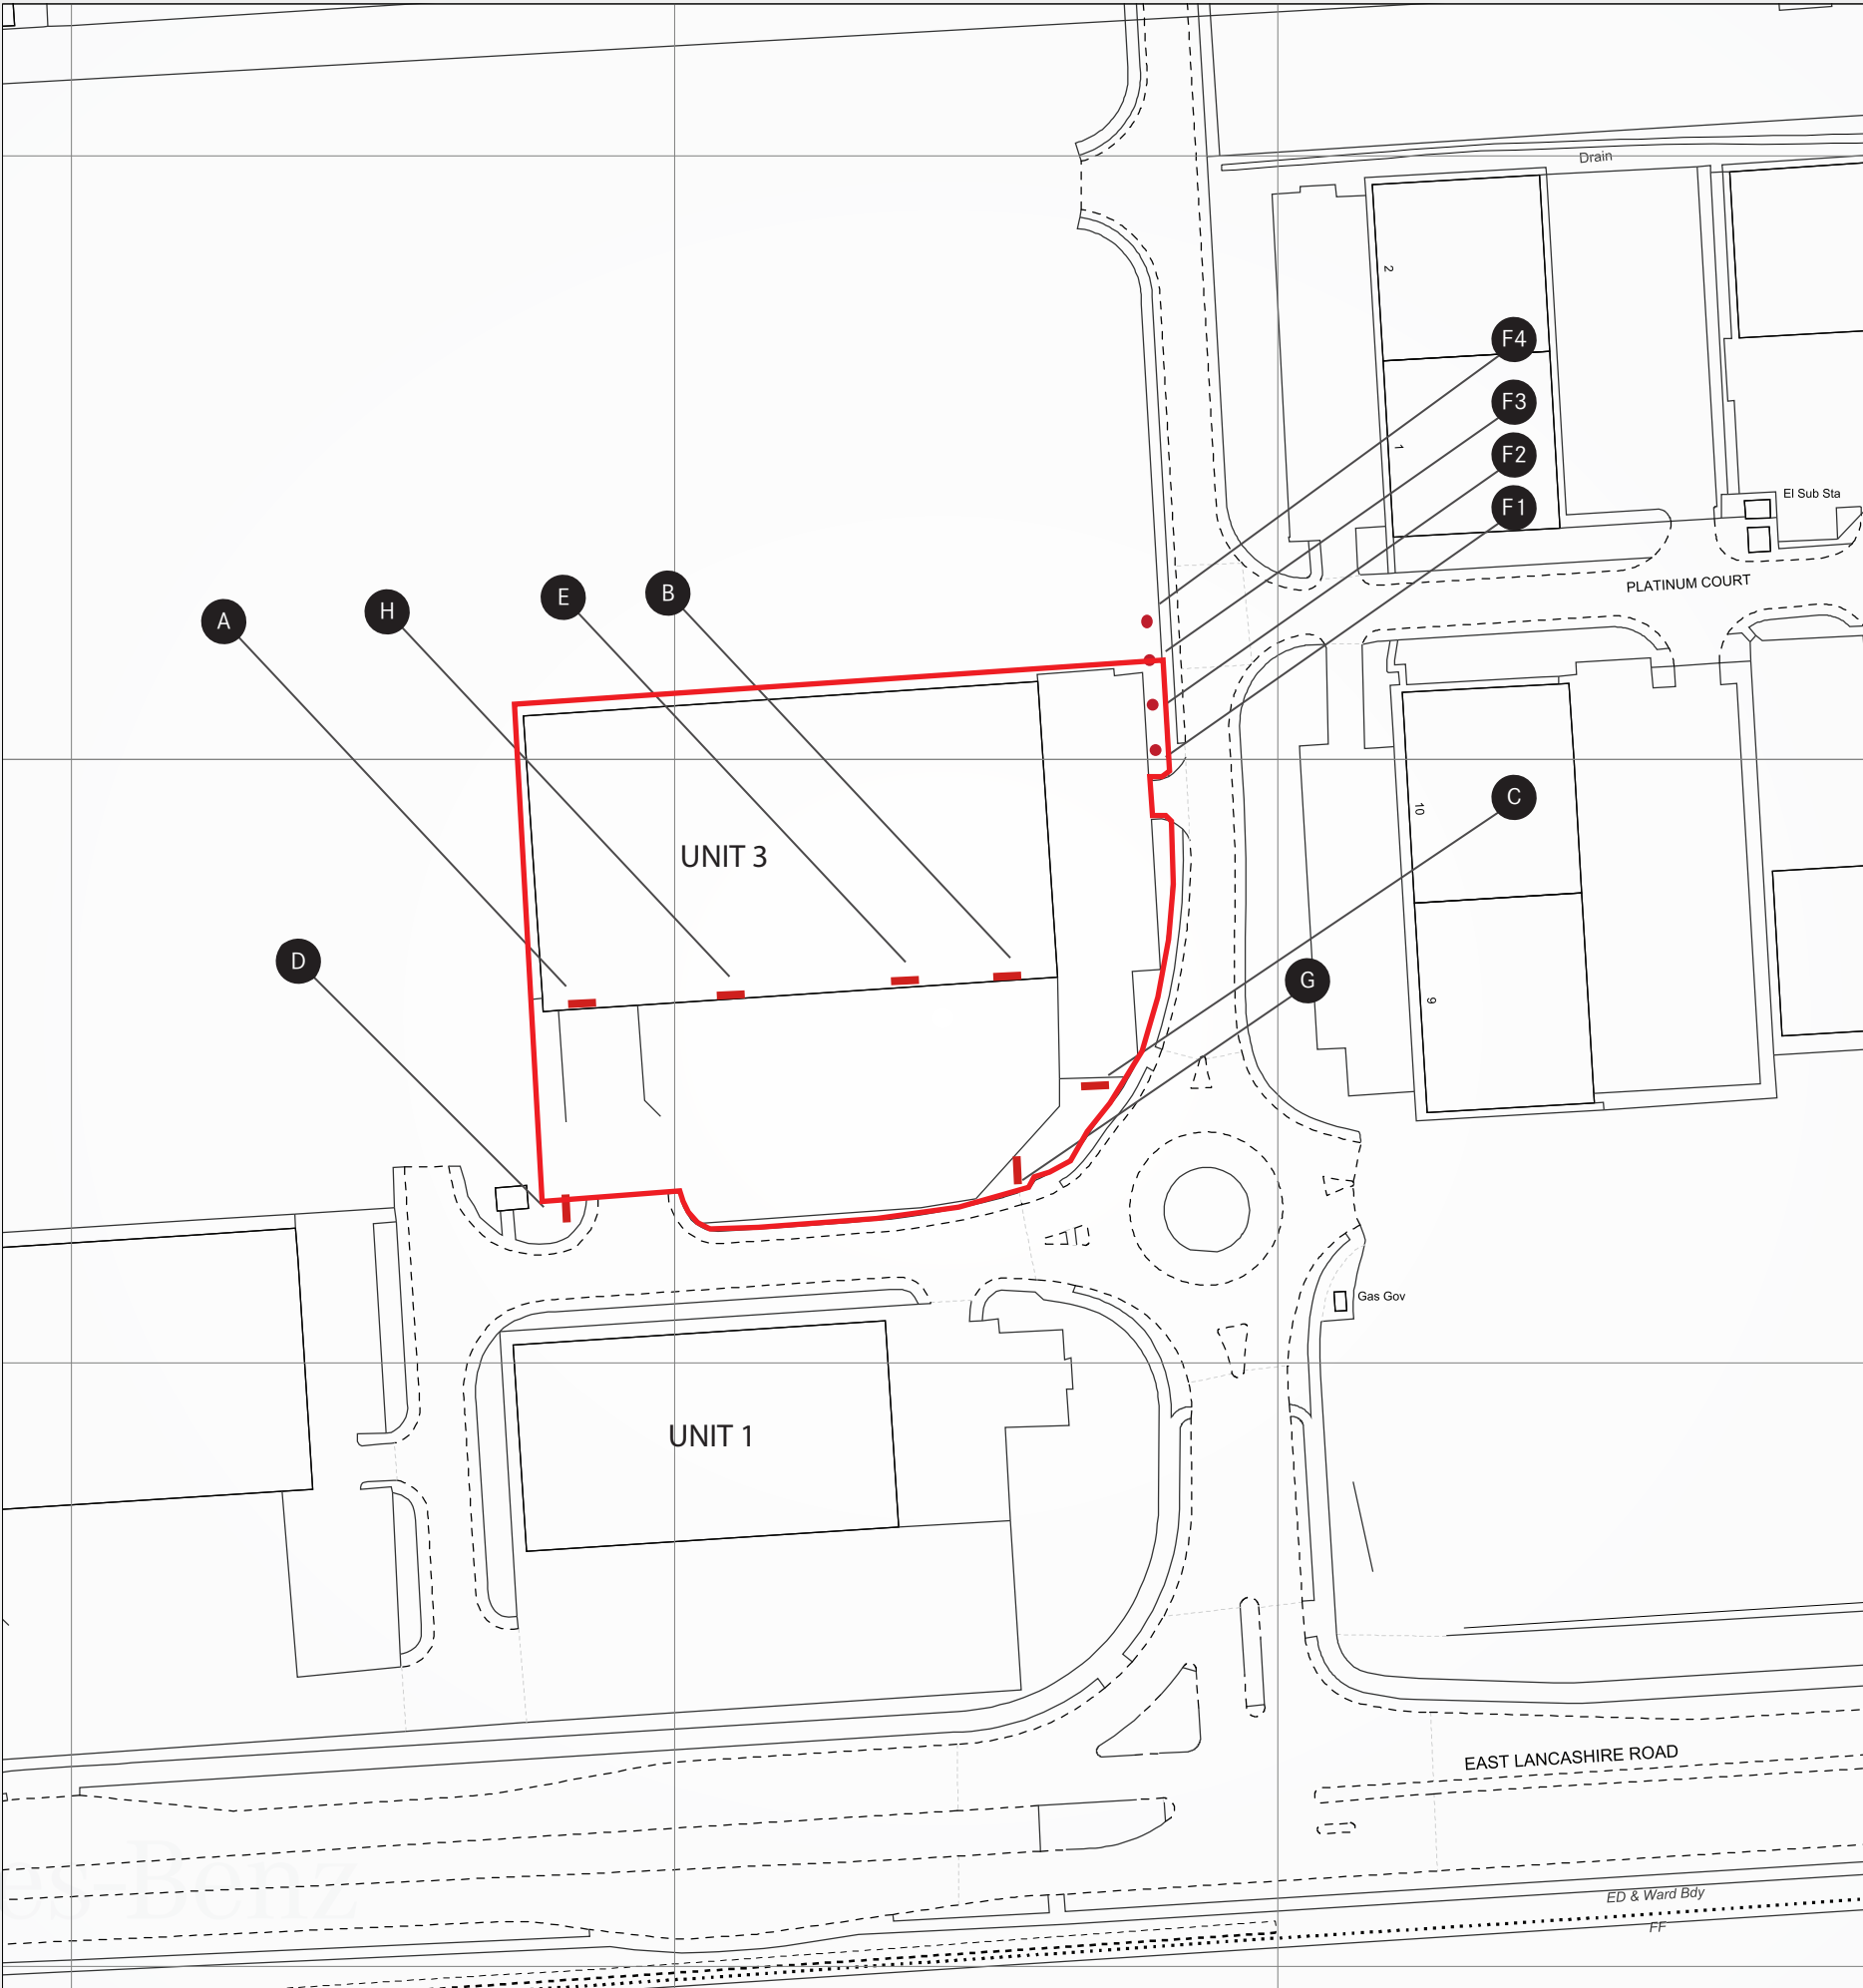

No. 28519PL02	Client Mercedes-Benz	Created 10-09-21	Amend :	Typeface Corporate
Issue 1	Project eStar Truck & Van Ltd	Designer G Hughes	Date :	Colours Corporate
Page 6 of 7	Location Knowsley	Approved H Knowles	Approved :	

This scheme is a visual representation of our signage proposal. Sizes, colours and physical attributes of the actual signage may vary due to the limitations of the manufacturing process.


This document is the property of Omega Signs Ltd. and must not be passed on to third parties without prior consent. Any unauthorised use of this document will result in a design fee being charged.

Copyright © Omega Signs 2021.

Omega Signs Limited
Newmarket Approach, Leeds, LS9 0RJ
T: 0113 240 3000 F: 0113 249 2228
E: info@omega-signs.co.uk
www.omega-signs.co.uk




Location Plan

 

BLACKWELL'S
MAPPING SERVICES
PERSONAL & PROFESSIONAL MAPPING
www.blackwellmapping.co.uk

TEL: 0800 151 2612
maps@blackwell.co.uk

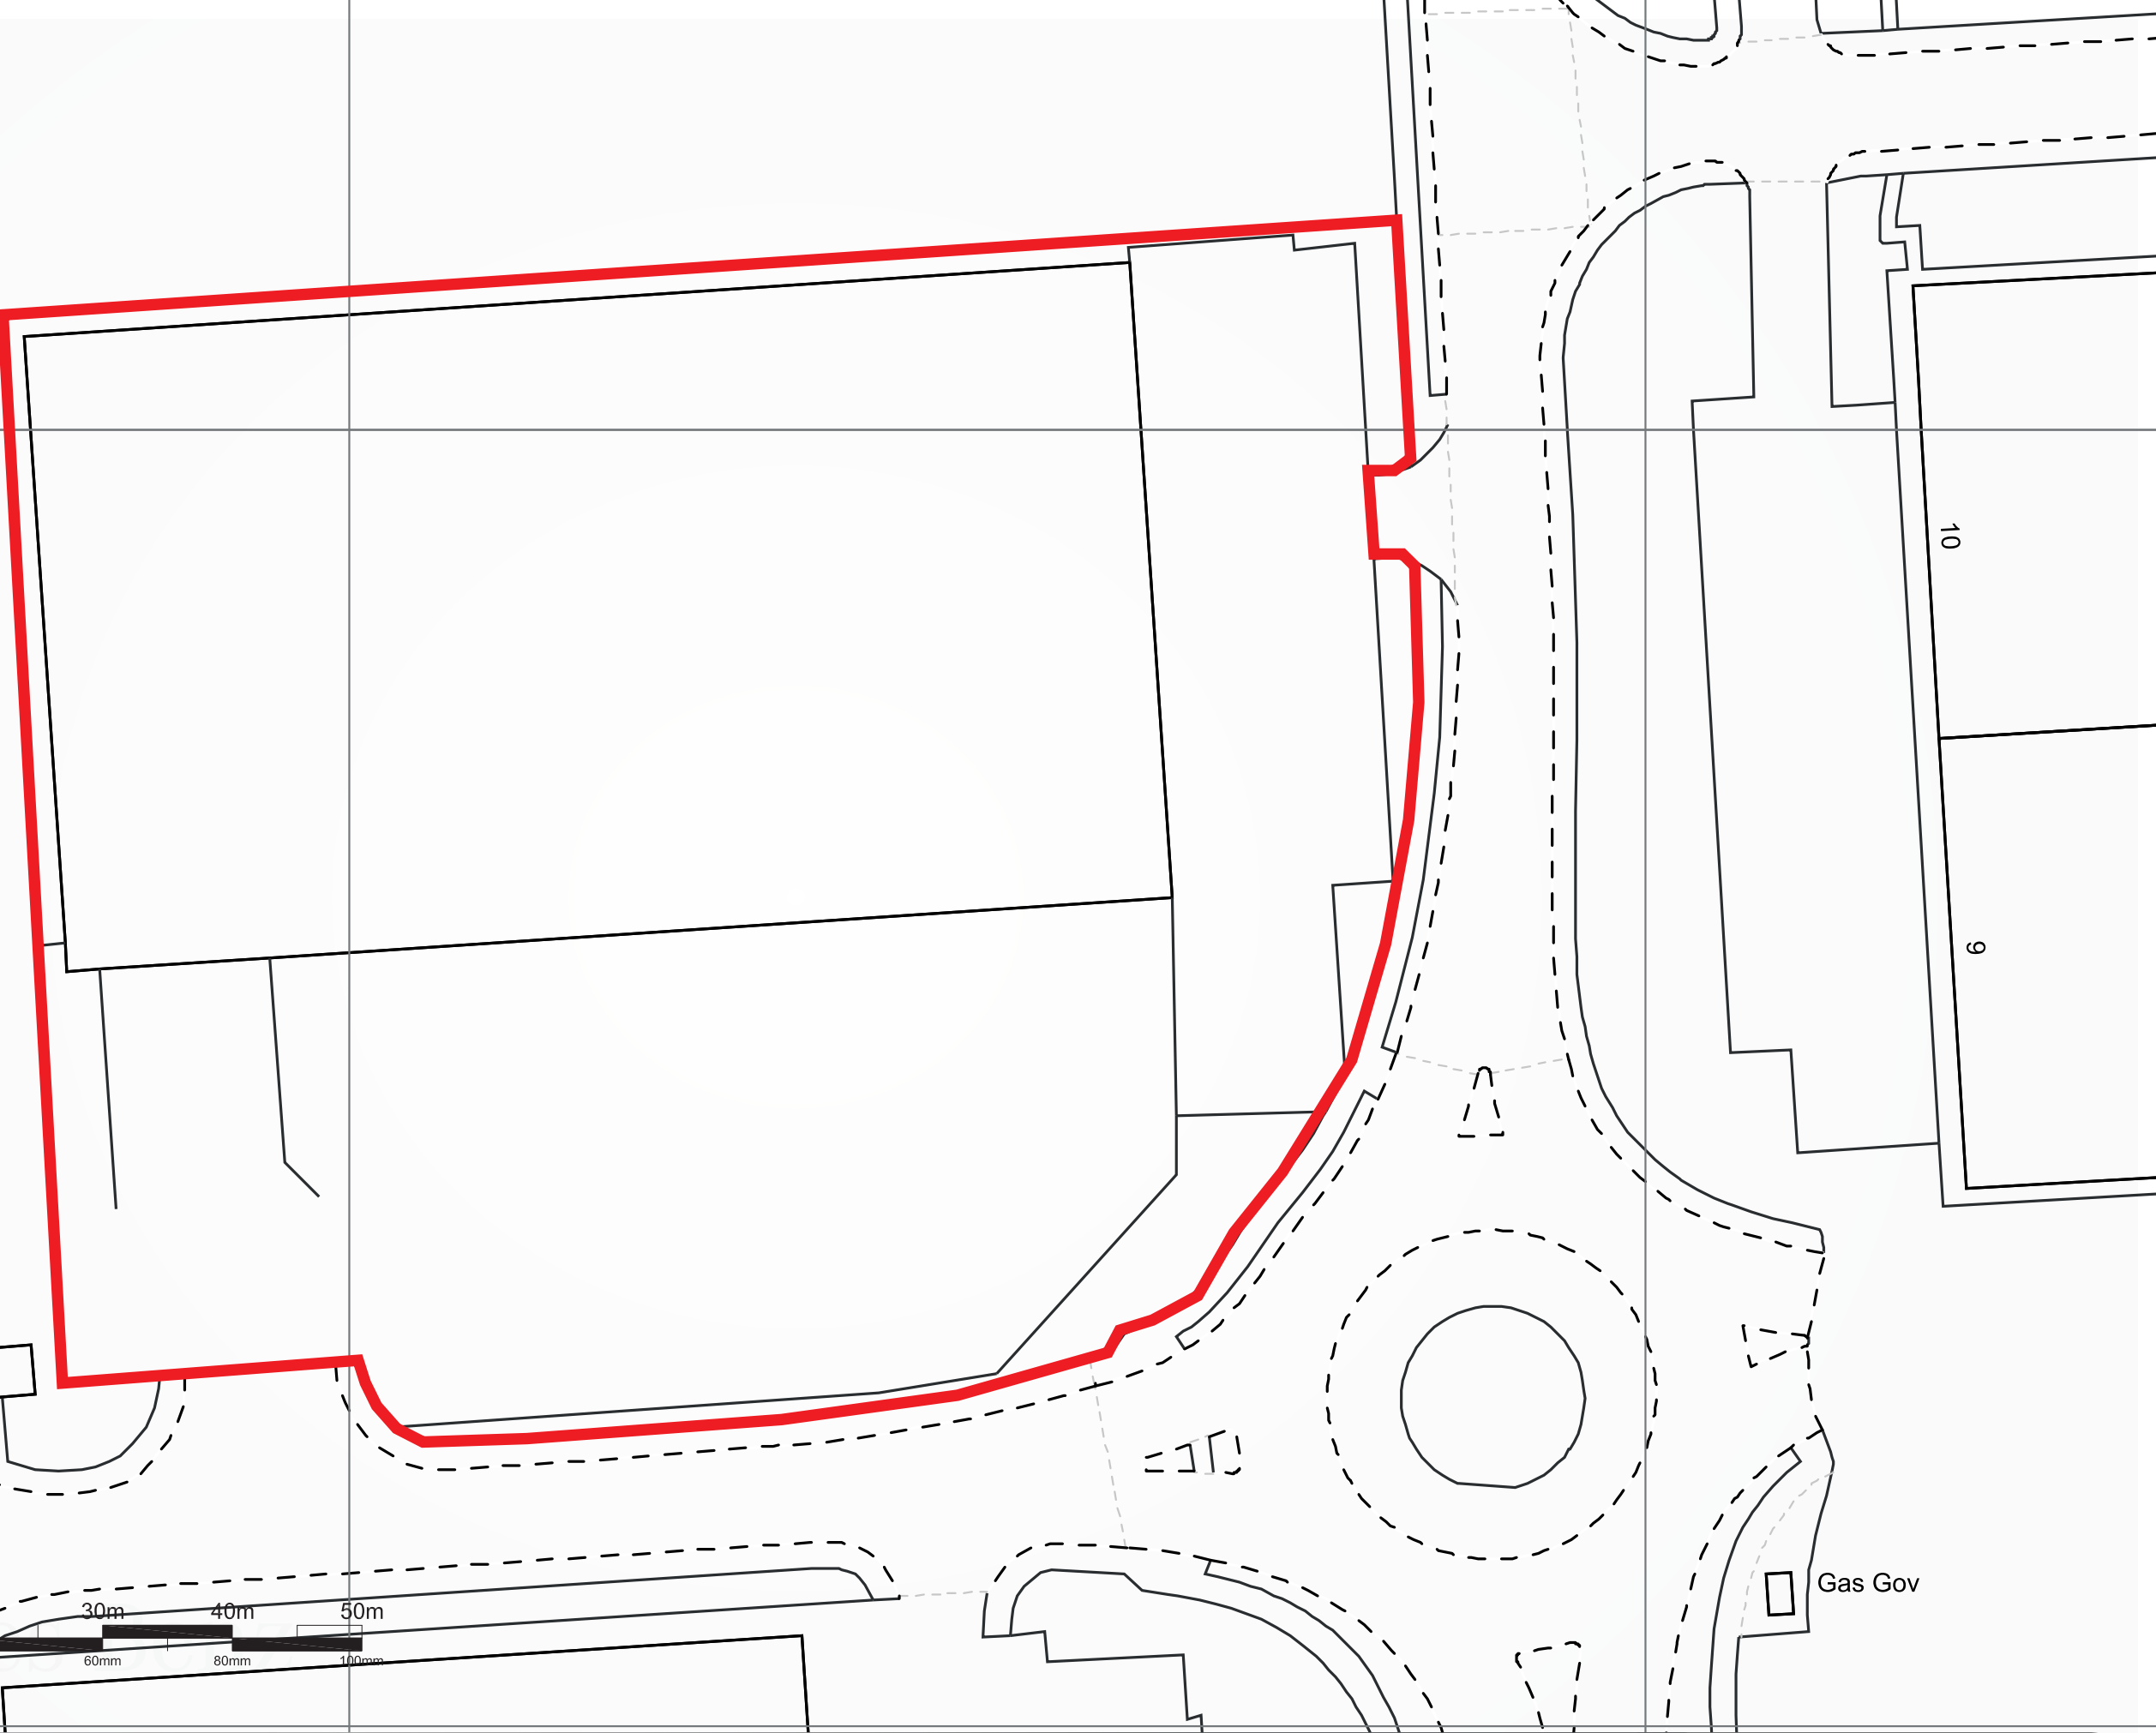

SCALE 1 : 500
SCALE 1 : 1
@A3



No. 28519PL02

Client Mercedes-Benz

Created 10-09-21

Amend :

Typeface Corporate

Issue 1

Project eStar Truck & Van Ltd

Designer G Hughes

Date :

Colours Corporate

Page 7 of 7

Location Knowsley

Approved H Knowles

Approved :

This scheme is a visual representation of our signage proposal. Sizes, colours and physical attributes of the actual signage may vary due to the limitations of the manufacturing process.
This document is the property of Omega Signs Ltd. and must not be passed on to third parties without prior consent. Any unauthorised use of this document will result in a design fee being charged.
Copyright © Omega Signs 2021.

Omega Signs Limited
Newmarket Approach, Leeds, LS9 0RJ
T: 0113 240 3000 F: 0113 249 2228
E: info@omega-signs.co.uk
www.omega-signs.co.uk

