



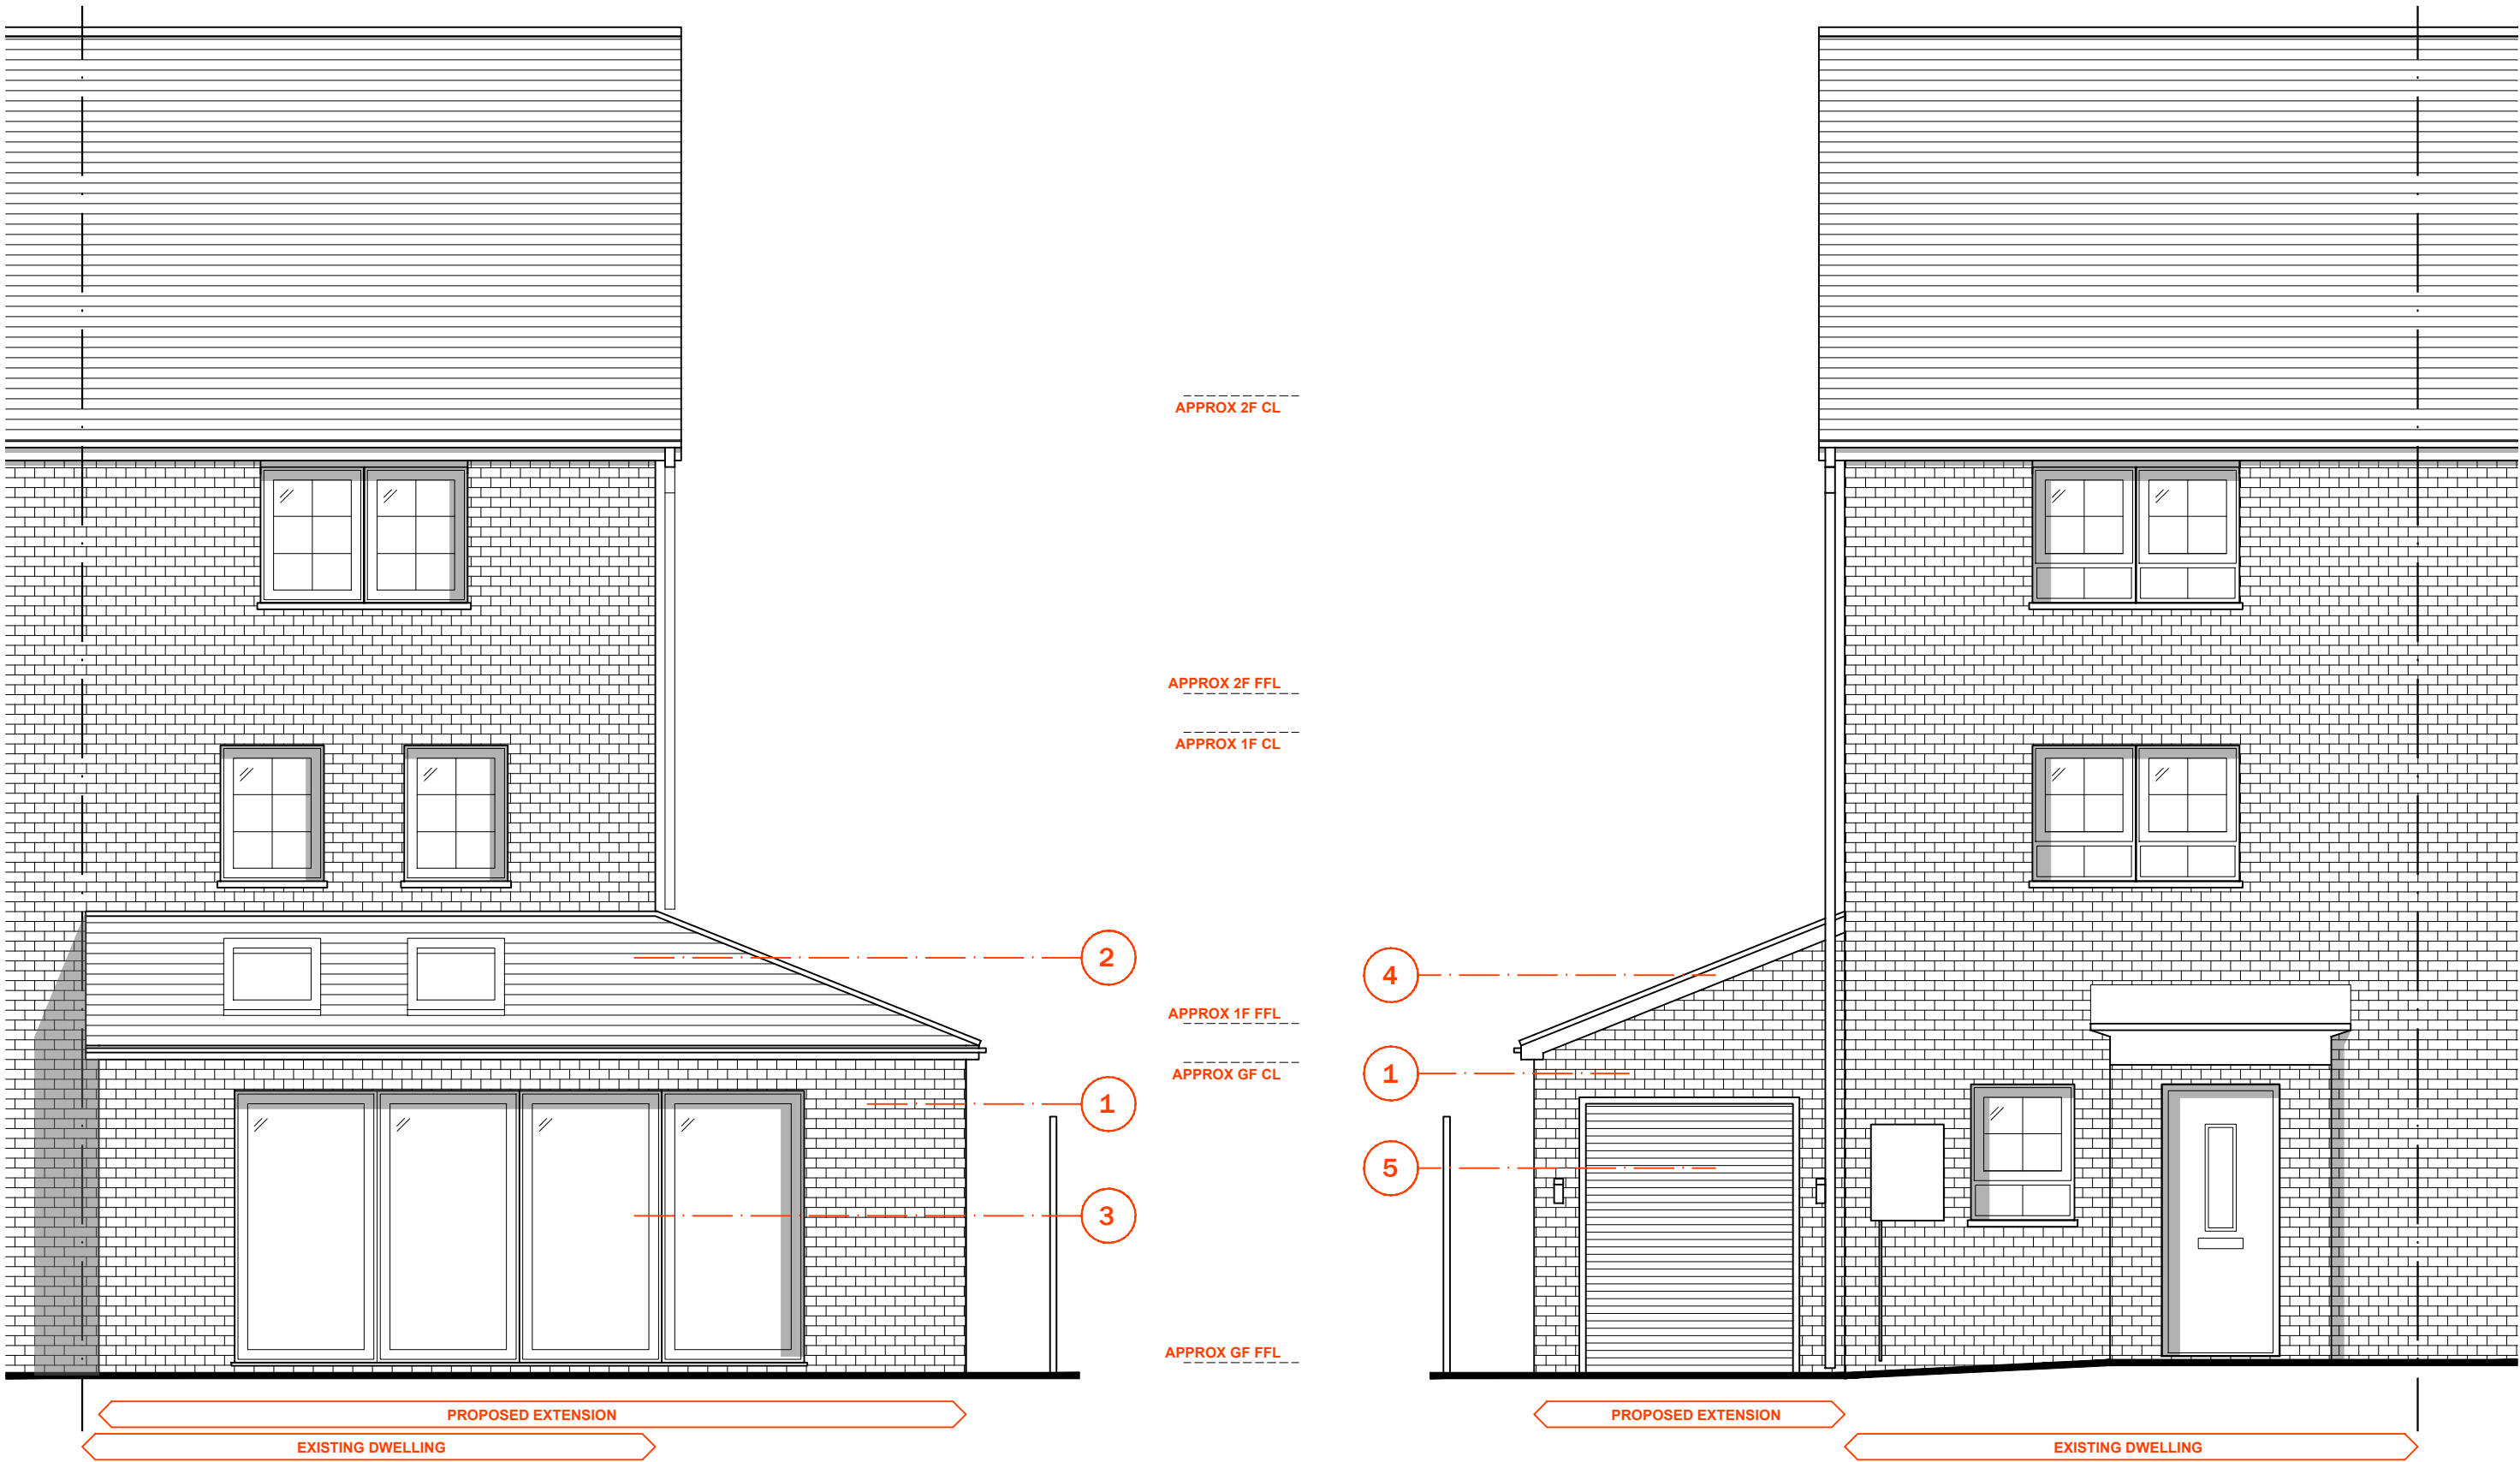

PROPOSED REAR ELEVATION (A)
1:50


PROPOSED FRONT ELEVATION (B)
1:50

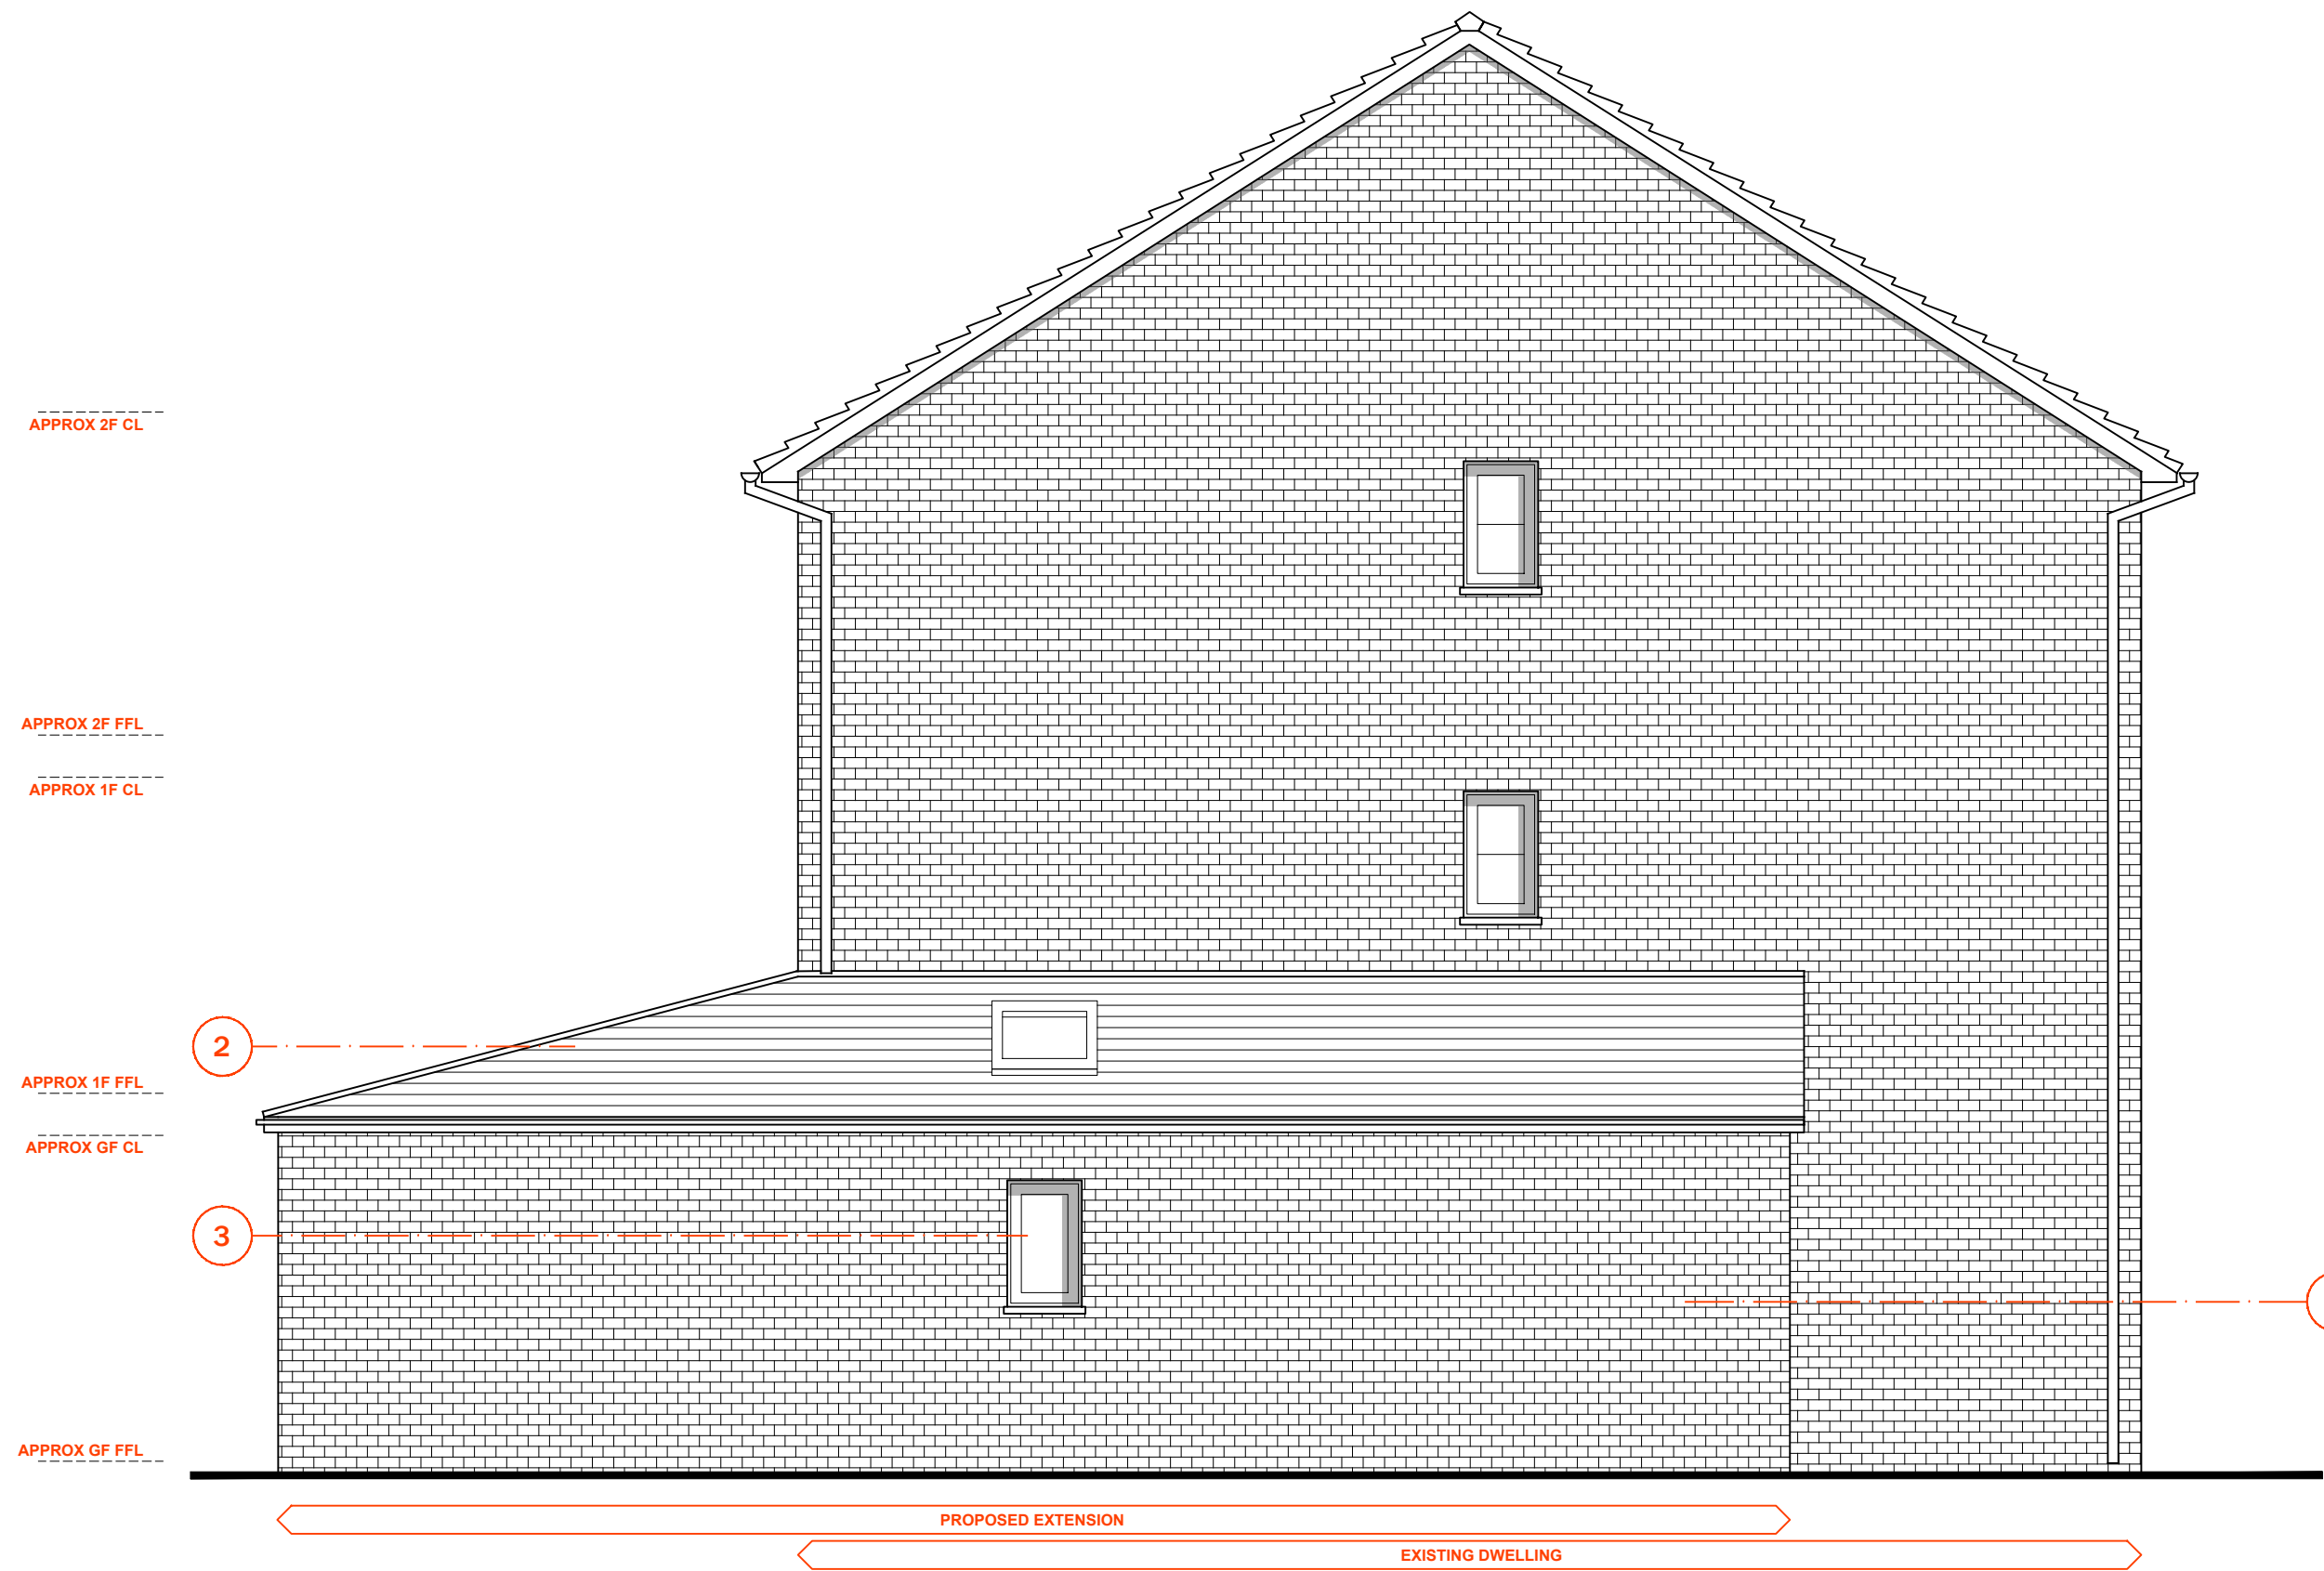


PROPOSED SIDE ELEVATION (C)
1:50

KEY

- 1 New facing brickwork to match existing
- 2 New Roof tiles to match existing.
- 3 New fully glazed UPVC Bi-fold doors (white) to match existing.
- 4 New white UPVC fascia to match existing
- 5 Up & Over garage door

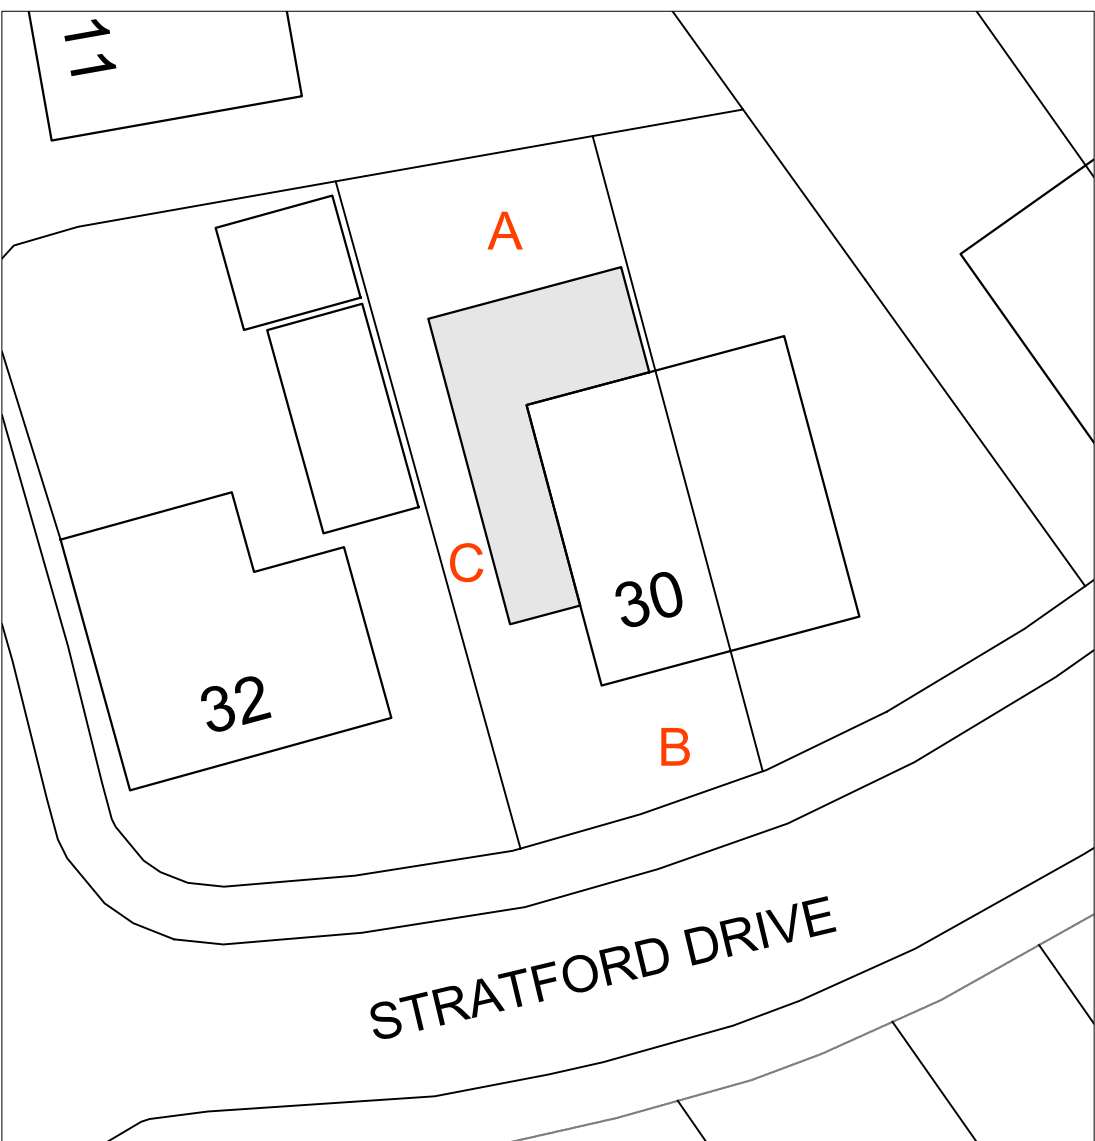

KEY PLAN
1:250

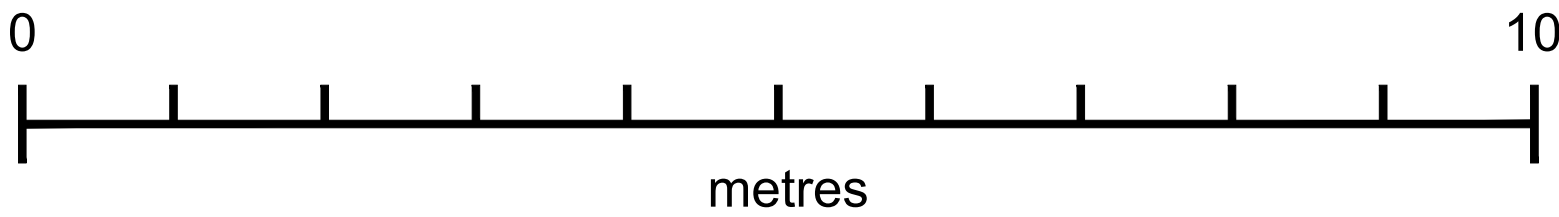

GENERAL NOTES:

Mark Yates Architects Ltd accepts no responsibility for any costs, losses or claims whatsoever arising from these drawings, specifications and related documents unless there is full compliance with the Client or any unauthorised user of the following:

- All boundaries, dimensions and levels are to be checked on site before construction and any discrepancies reported to the Architect / Designer.
- Partial Service: Any discrepancies with site or other information is to be advised to the Architect / Designer and direction and / or approval is to be sought before the implementation of the detail.
- Block and site plans are reproduced under license from the Ordnance Survey.
- For the purpose of coordination, all relevant parties must check this information prior to implementation and report any discrepancies to the Architect / Designer.

DRAWING NOTES:

P1	Issued for pricing/ Tender purposes	XXXX.XXXX
STATUS	REVISION	DATE

CLIENT	
PROJECT	30 STRATFORD DRIVE

PROPOSED ELEVATIONS		
SCALE	1:50	PAPER SIZE
DATE	23.08.2021	DRAWN BY
DWG No.	AE-20-001	REVISION
	P2	PROJECT No.
		311-21
DRAWING STATUS		
INFORMATION		
Information contained on this drawing is the sole copyright of Mark Yates Architects Ltd. and is not to be reproduced without their permission.		



Mark Yates Architects Ltd
www.myarchitects.uk
info@myarchitects.uk