




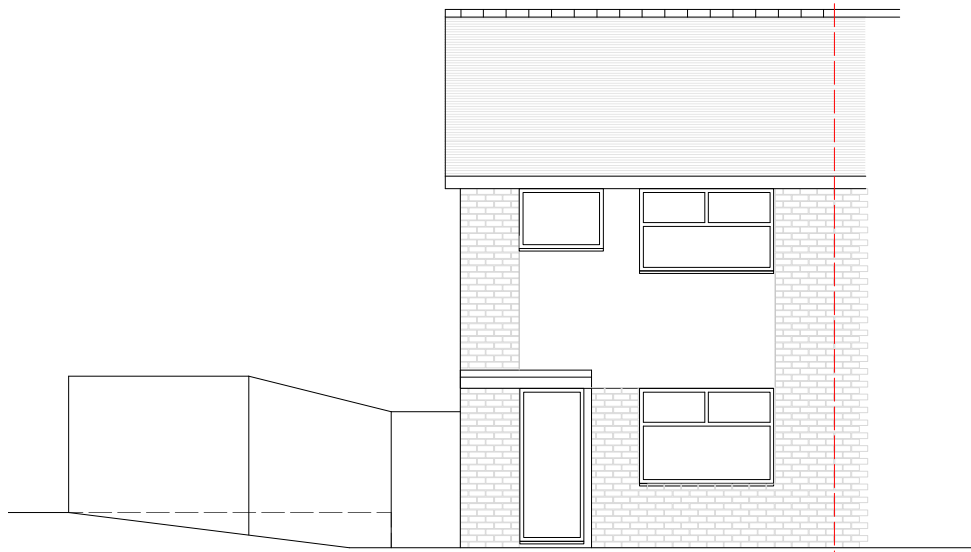


Existing Front Elevation

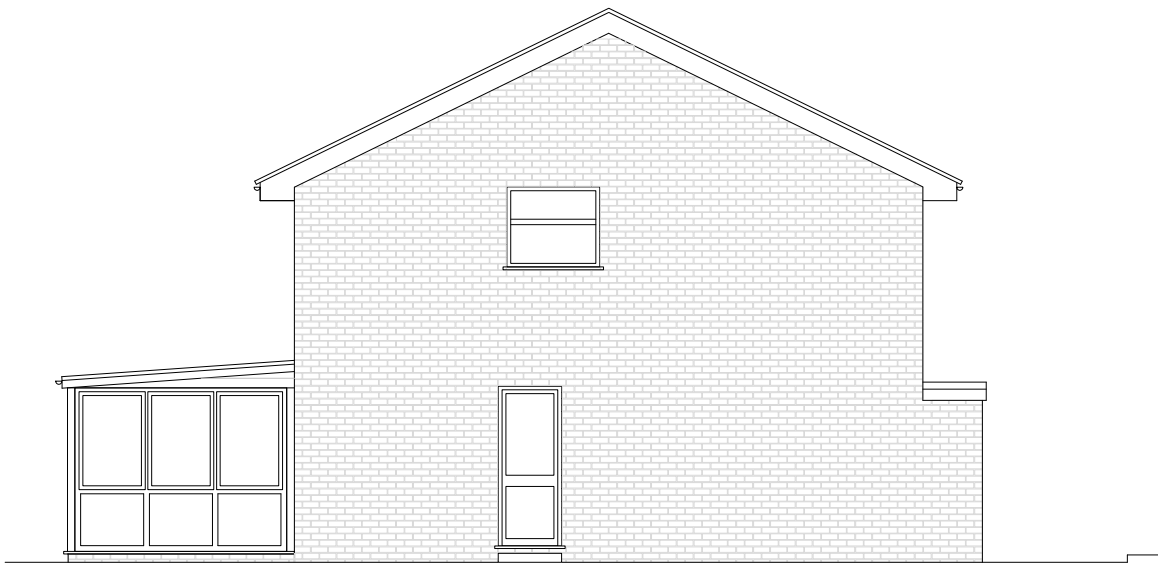


Existing Side Elevation

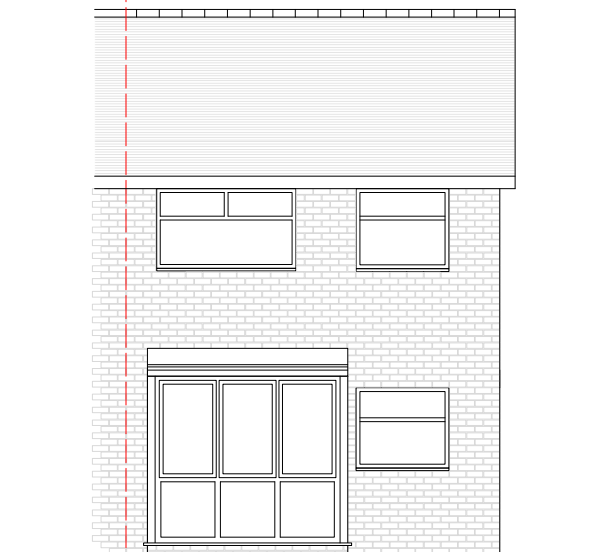


Existing Rear Elevation

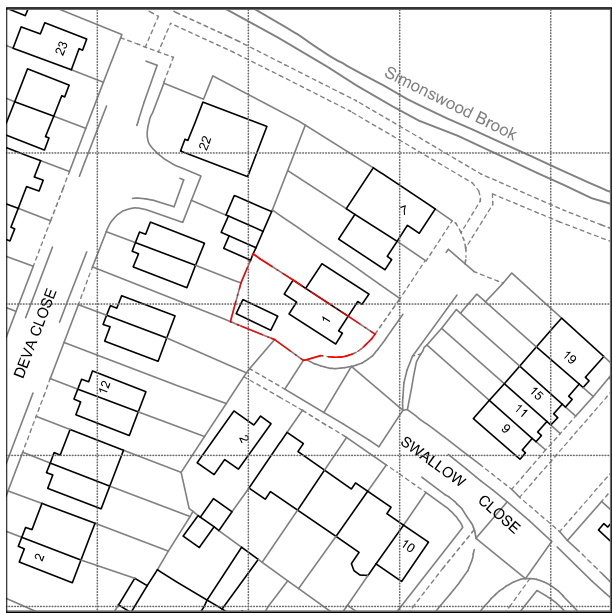

Location Plan 1:1250

 


Proposed Front Elevation

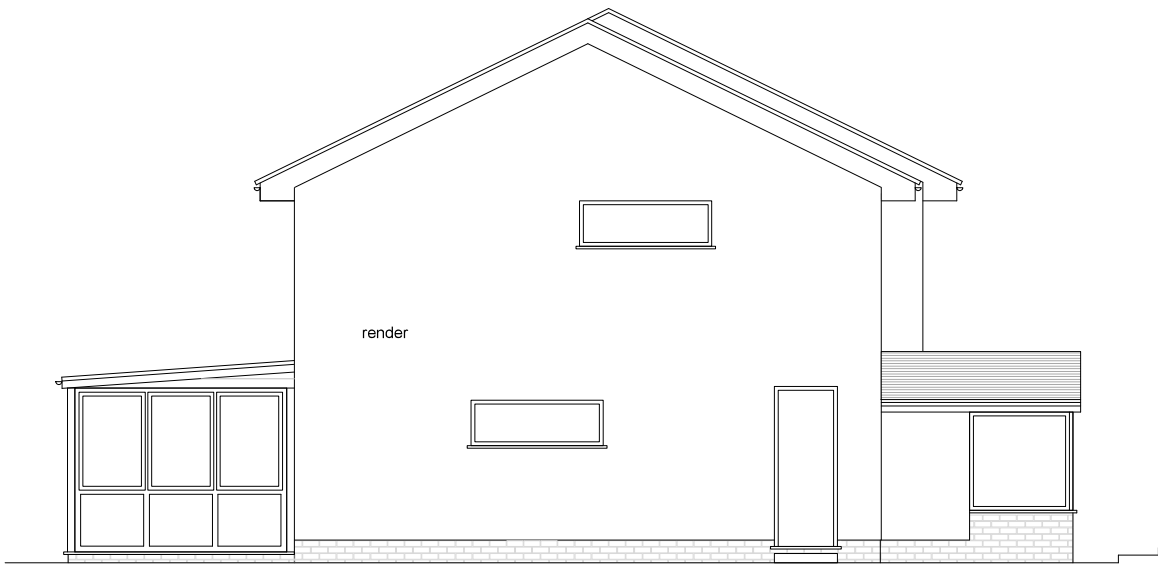



Proposed Side Elevation




Proposed Rear Elevation

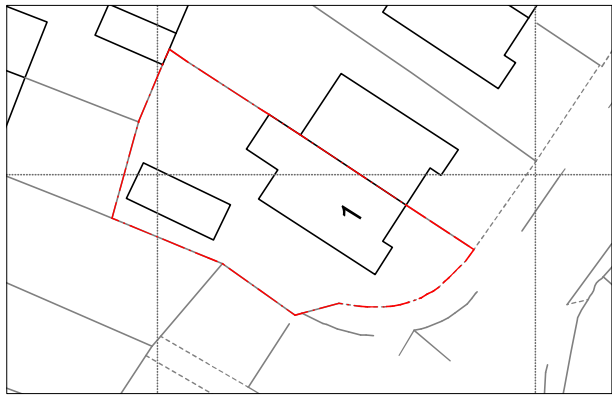


Existing Site Plan 1:500

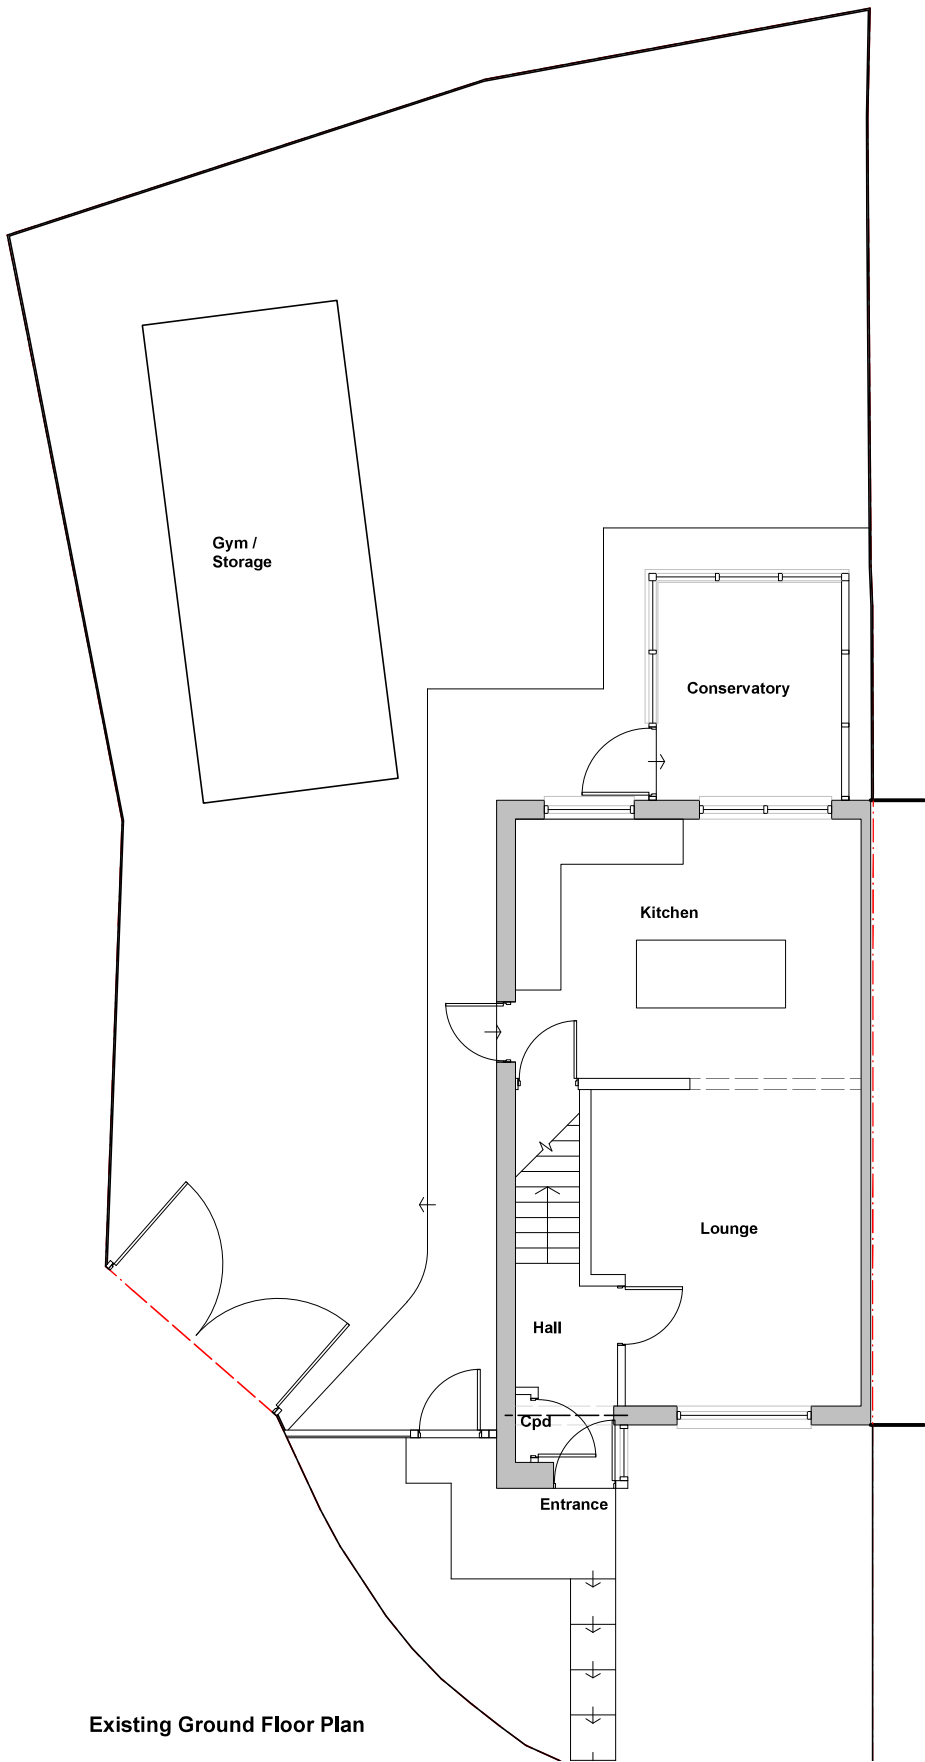 


Existing Ground Floor Plan

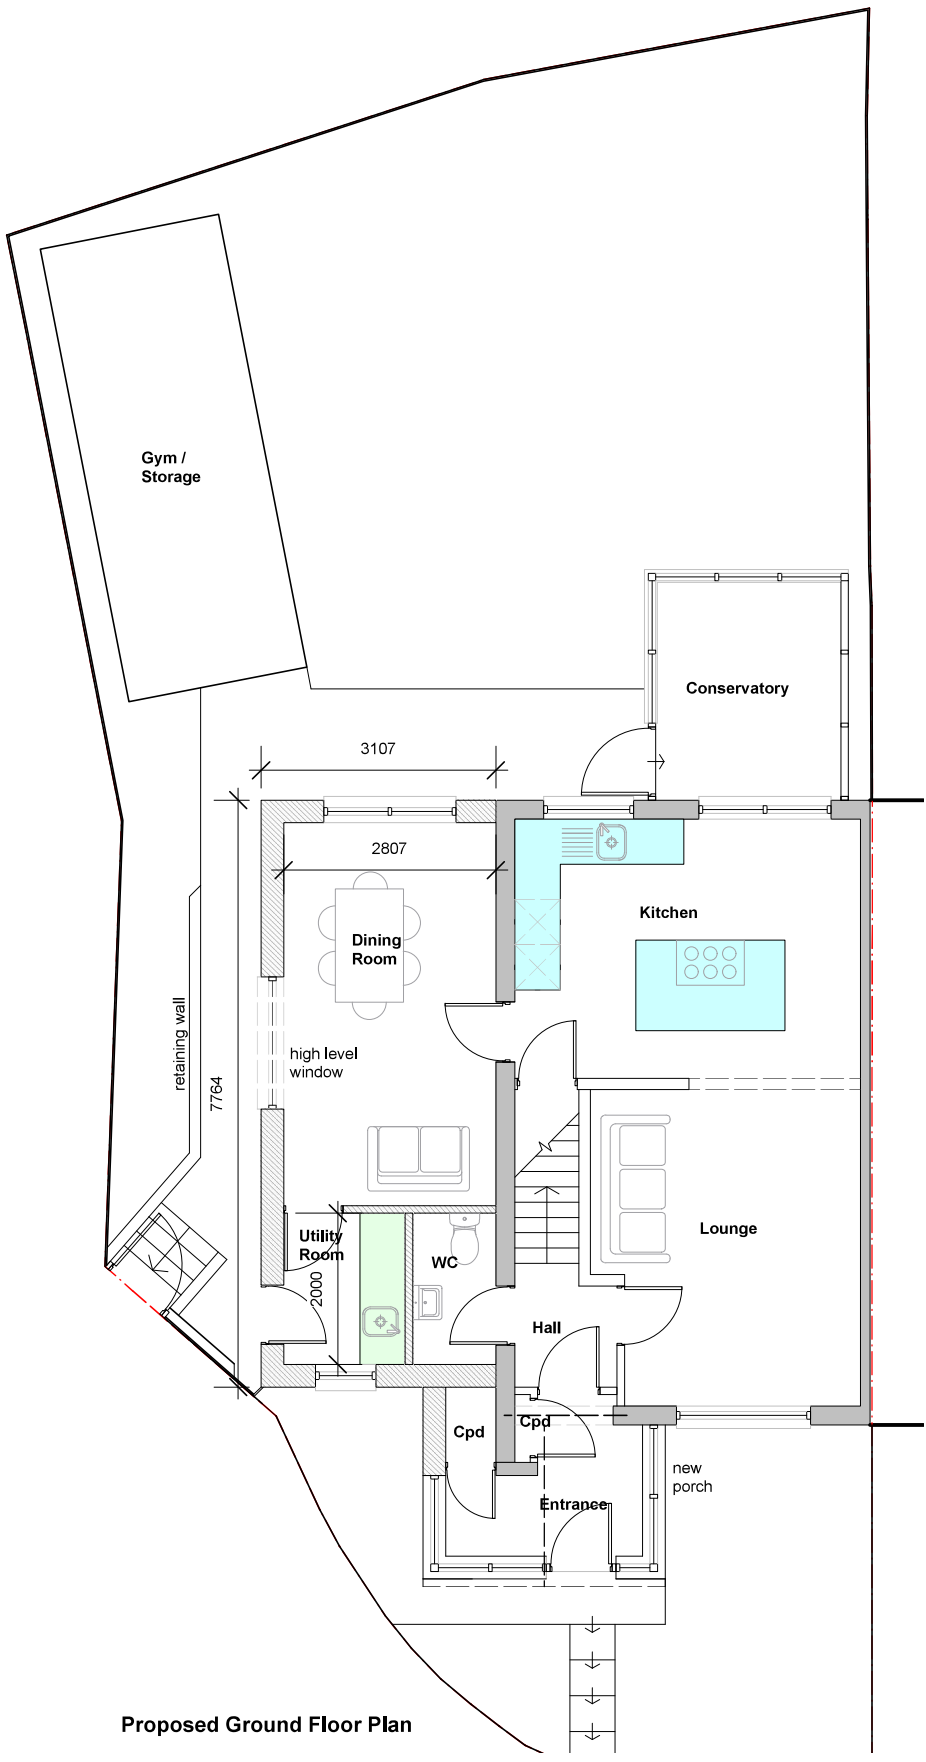

Proposed Ground Floor Plan

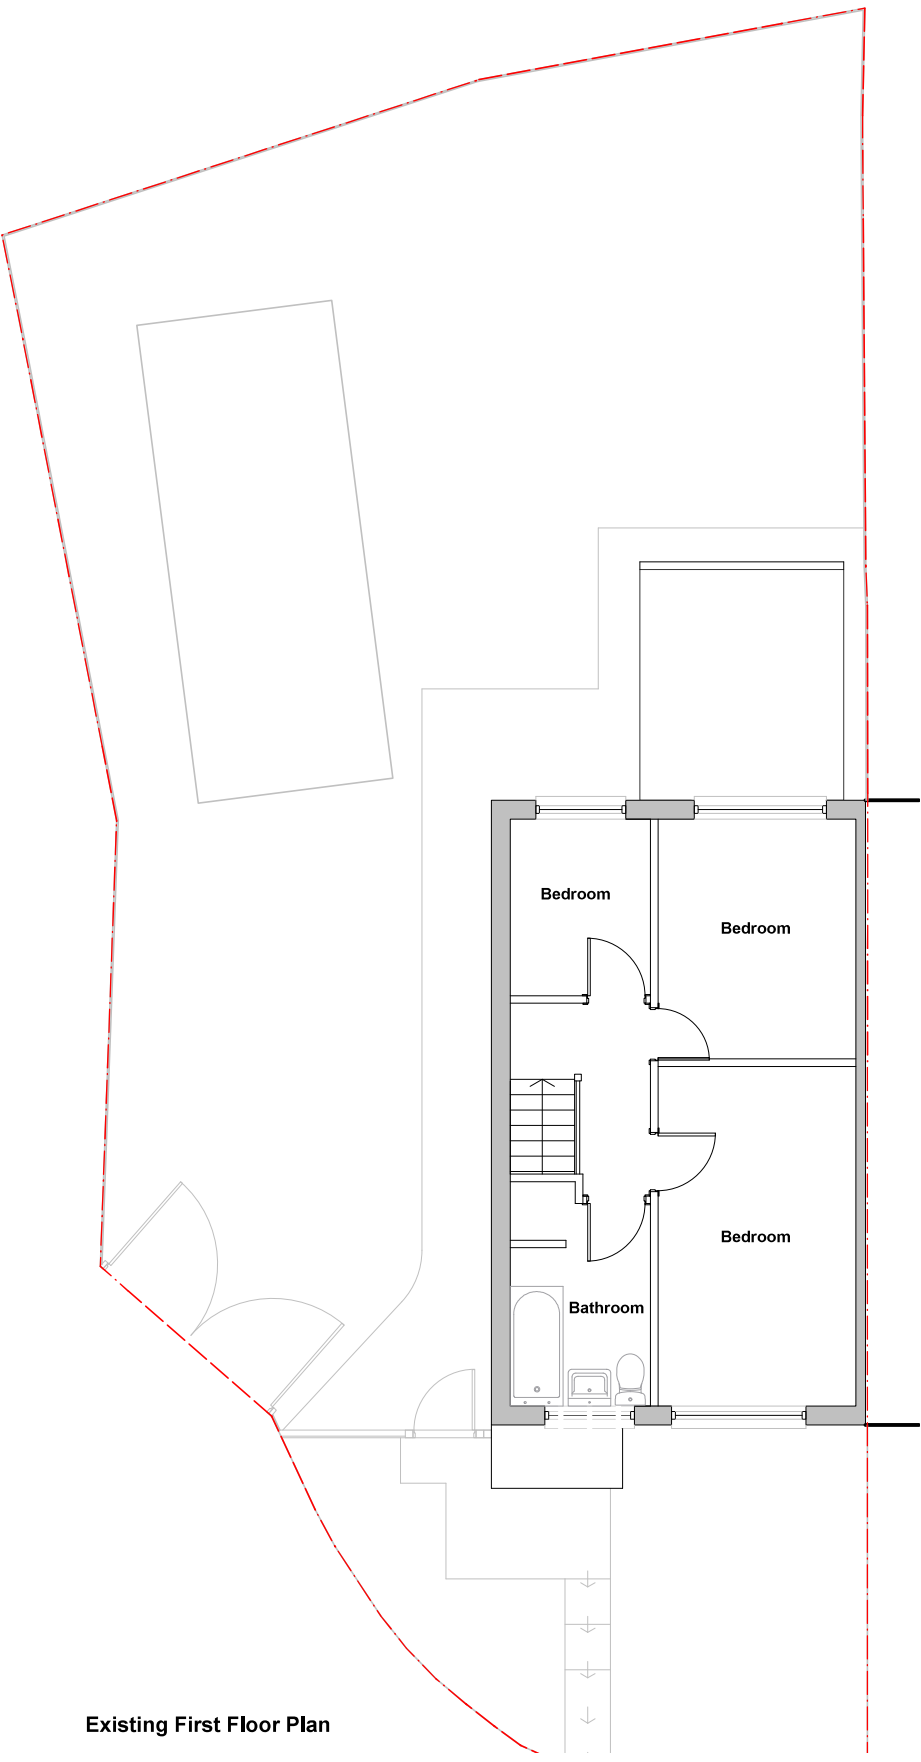

Existing First Floor Plan

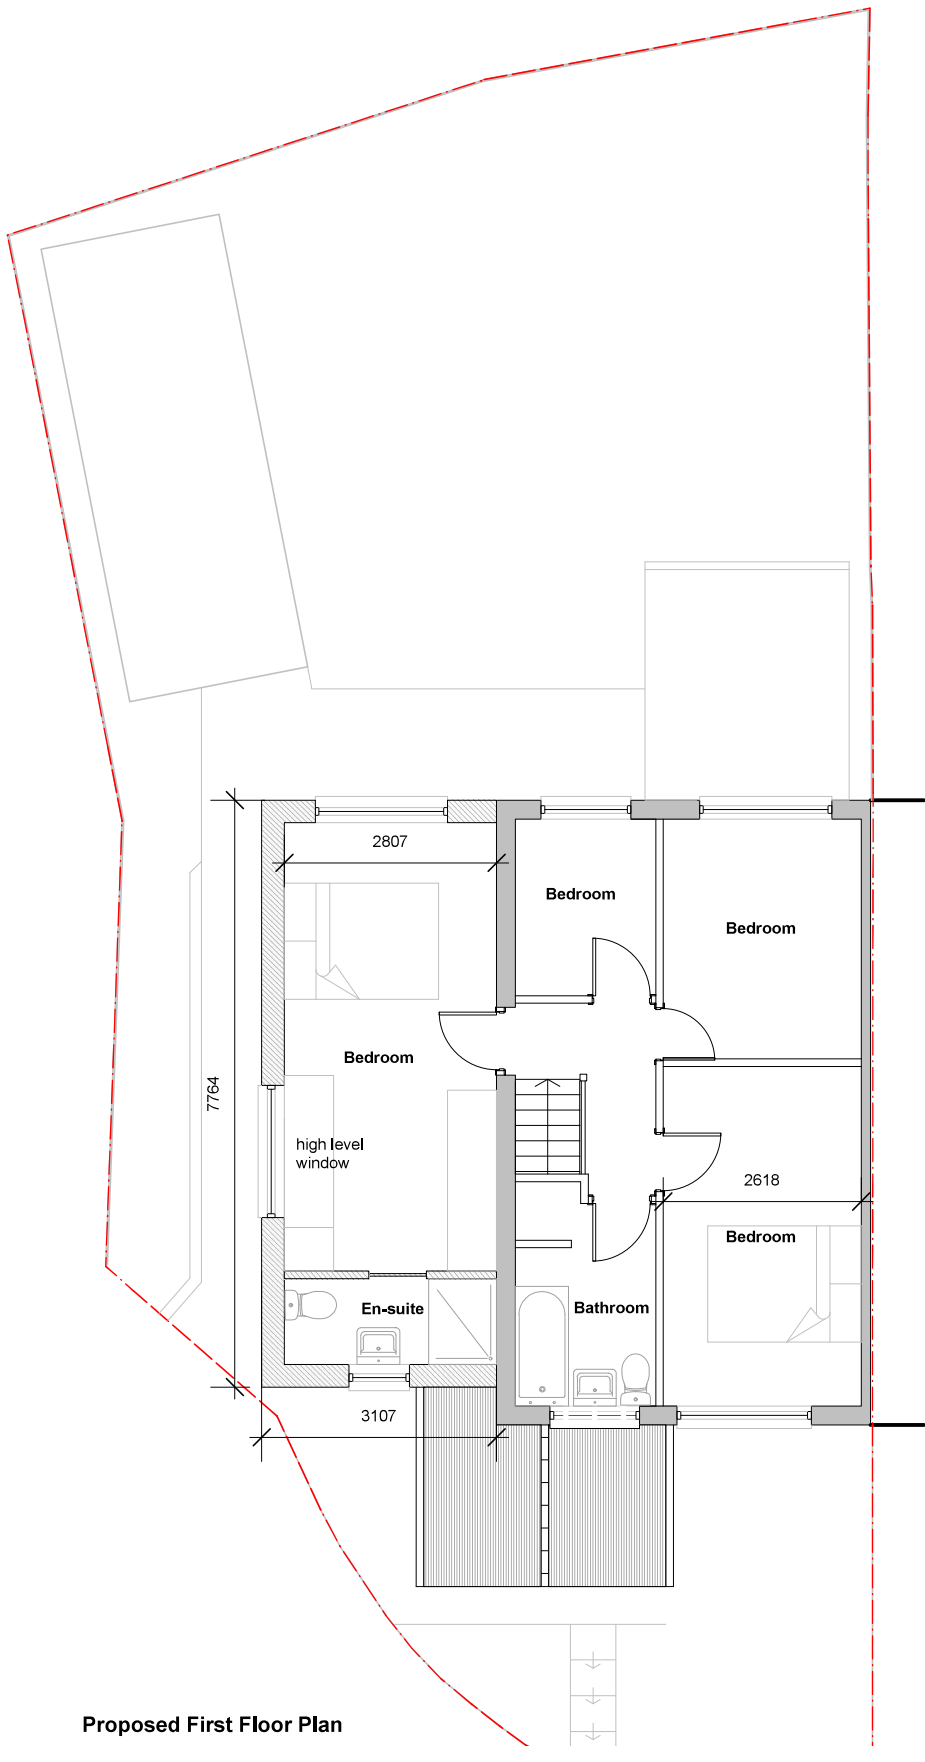

Proposed First Floor Plan

	364	job no.
	1:100	scale
	02	drawing no.
	A2	sheet size
Existing + Proposed		drawing name
Preferred Option		drawing status
1 Swallow Close		job name