


Store Specification
Bespoke

Drawing Purpose
PLANNING

This drawing has been prepared for the sole purpose of forming part of a planning application, and should not be used for any other purpose.

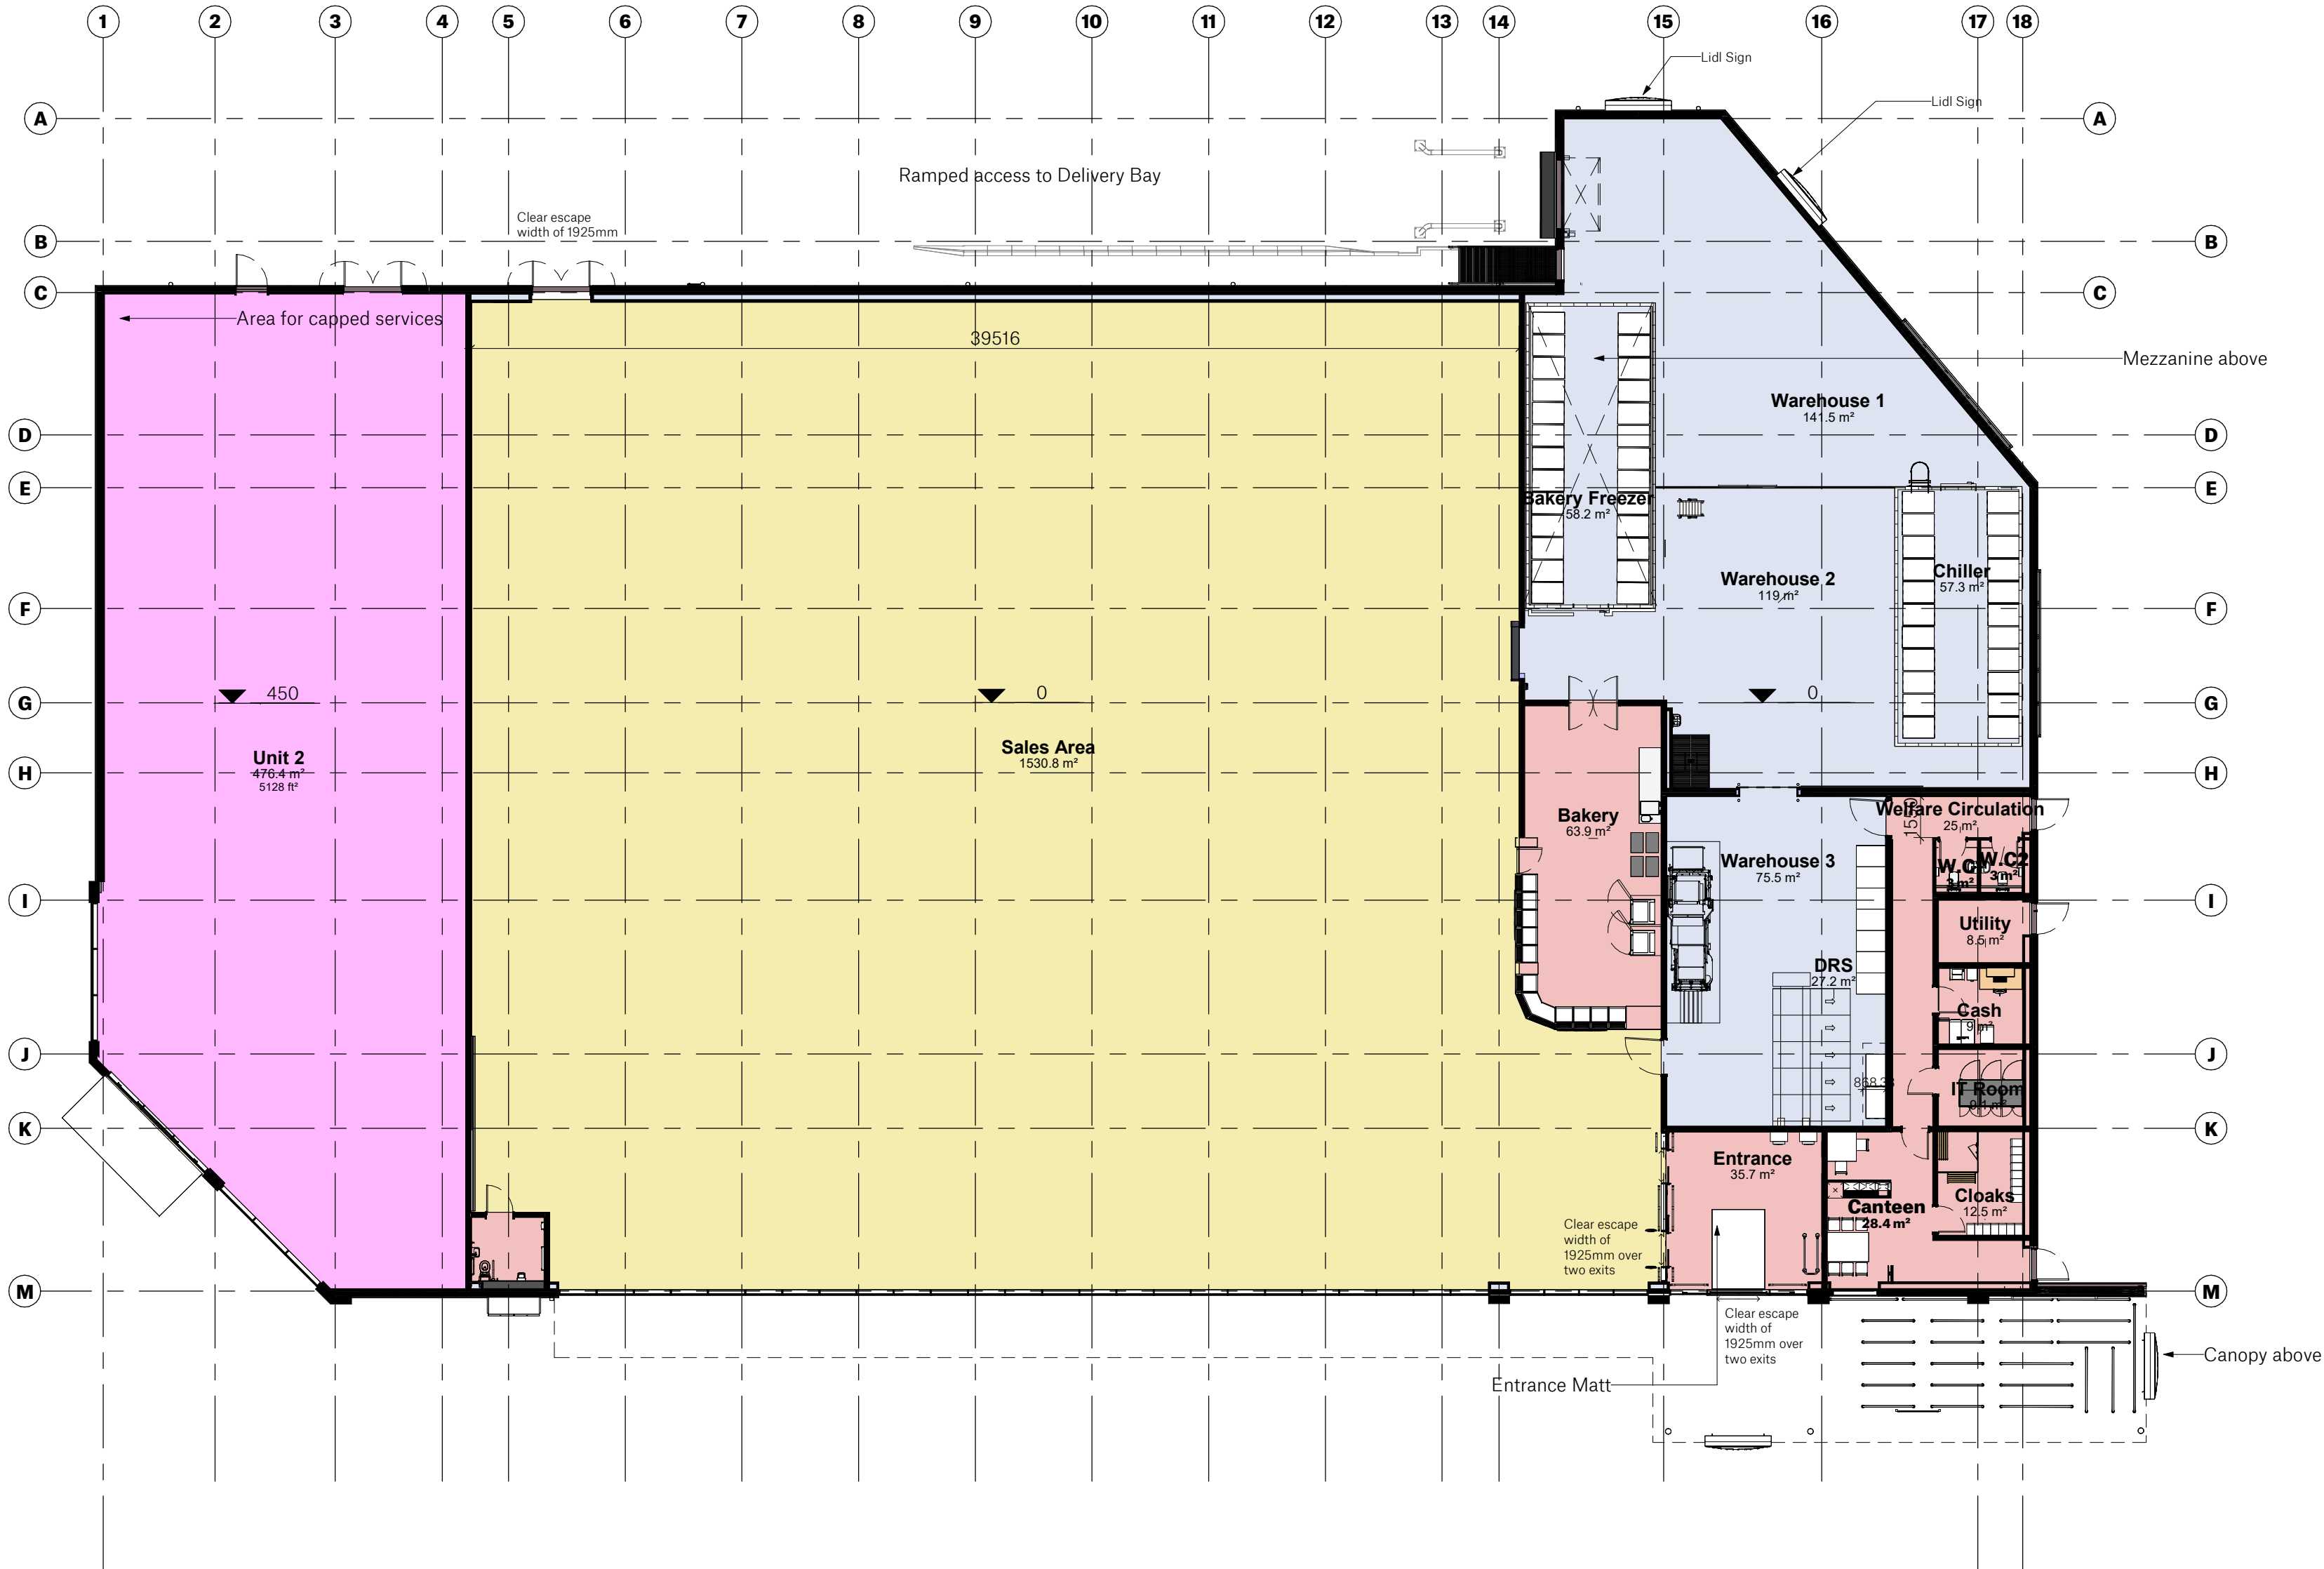

SPACE

Spaceworks, Benton Park Road, Newcastle upon Tyne, NE7 7LX
T: +44 (0)844 800 6660
www.spacearchitects.co.uk

Project Lidl Kirkby				
Drawing Title Proposed Ground Floor Plan				
Project No. 08984	Drawing No. XX-00-D-A-01001	Status S3	Rev. P12	Scale at A2 1:200
File Reference: 08984-SPACE-XX-00-D-A-01001-S3-P12				

This drawing is Copyright. Check all dimensions on site. Inform originator of any discrepancies. Work to figured dimensions only. Do not scale.