
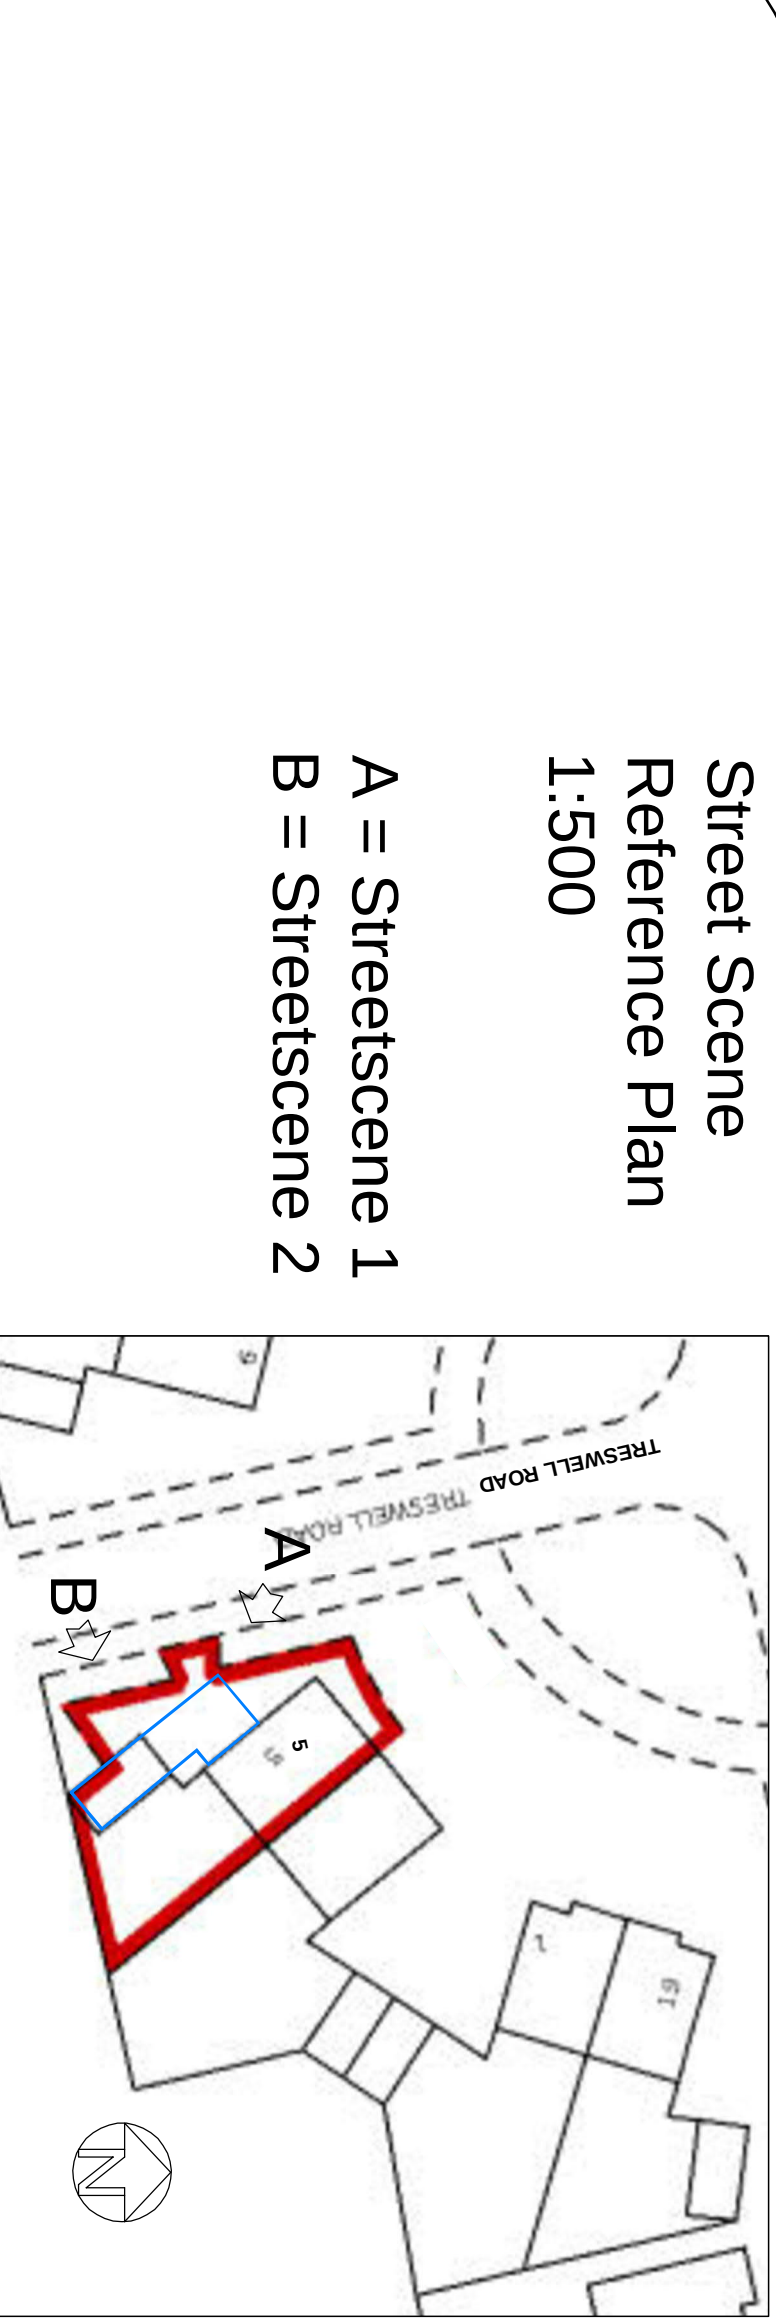
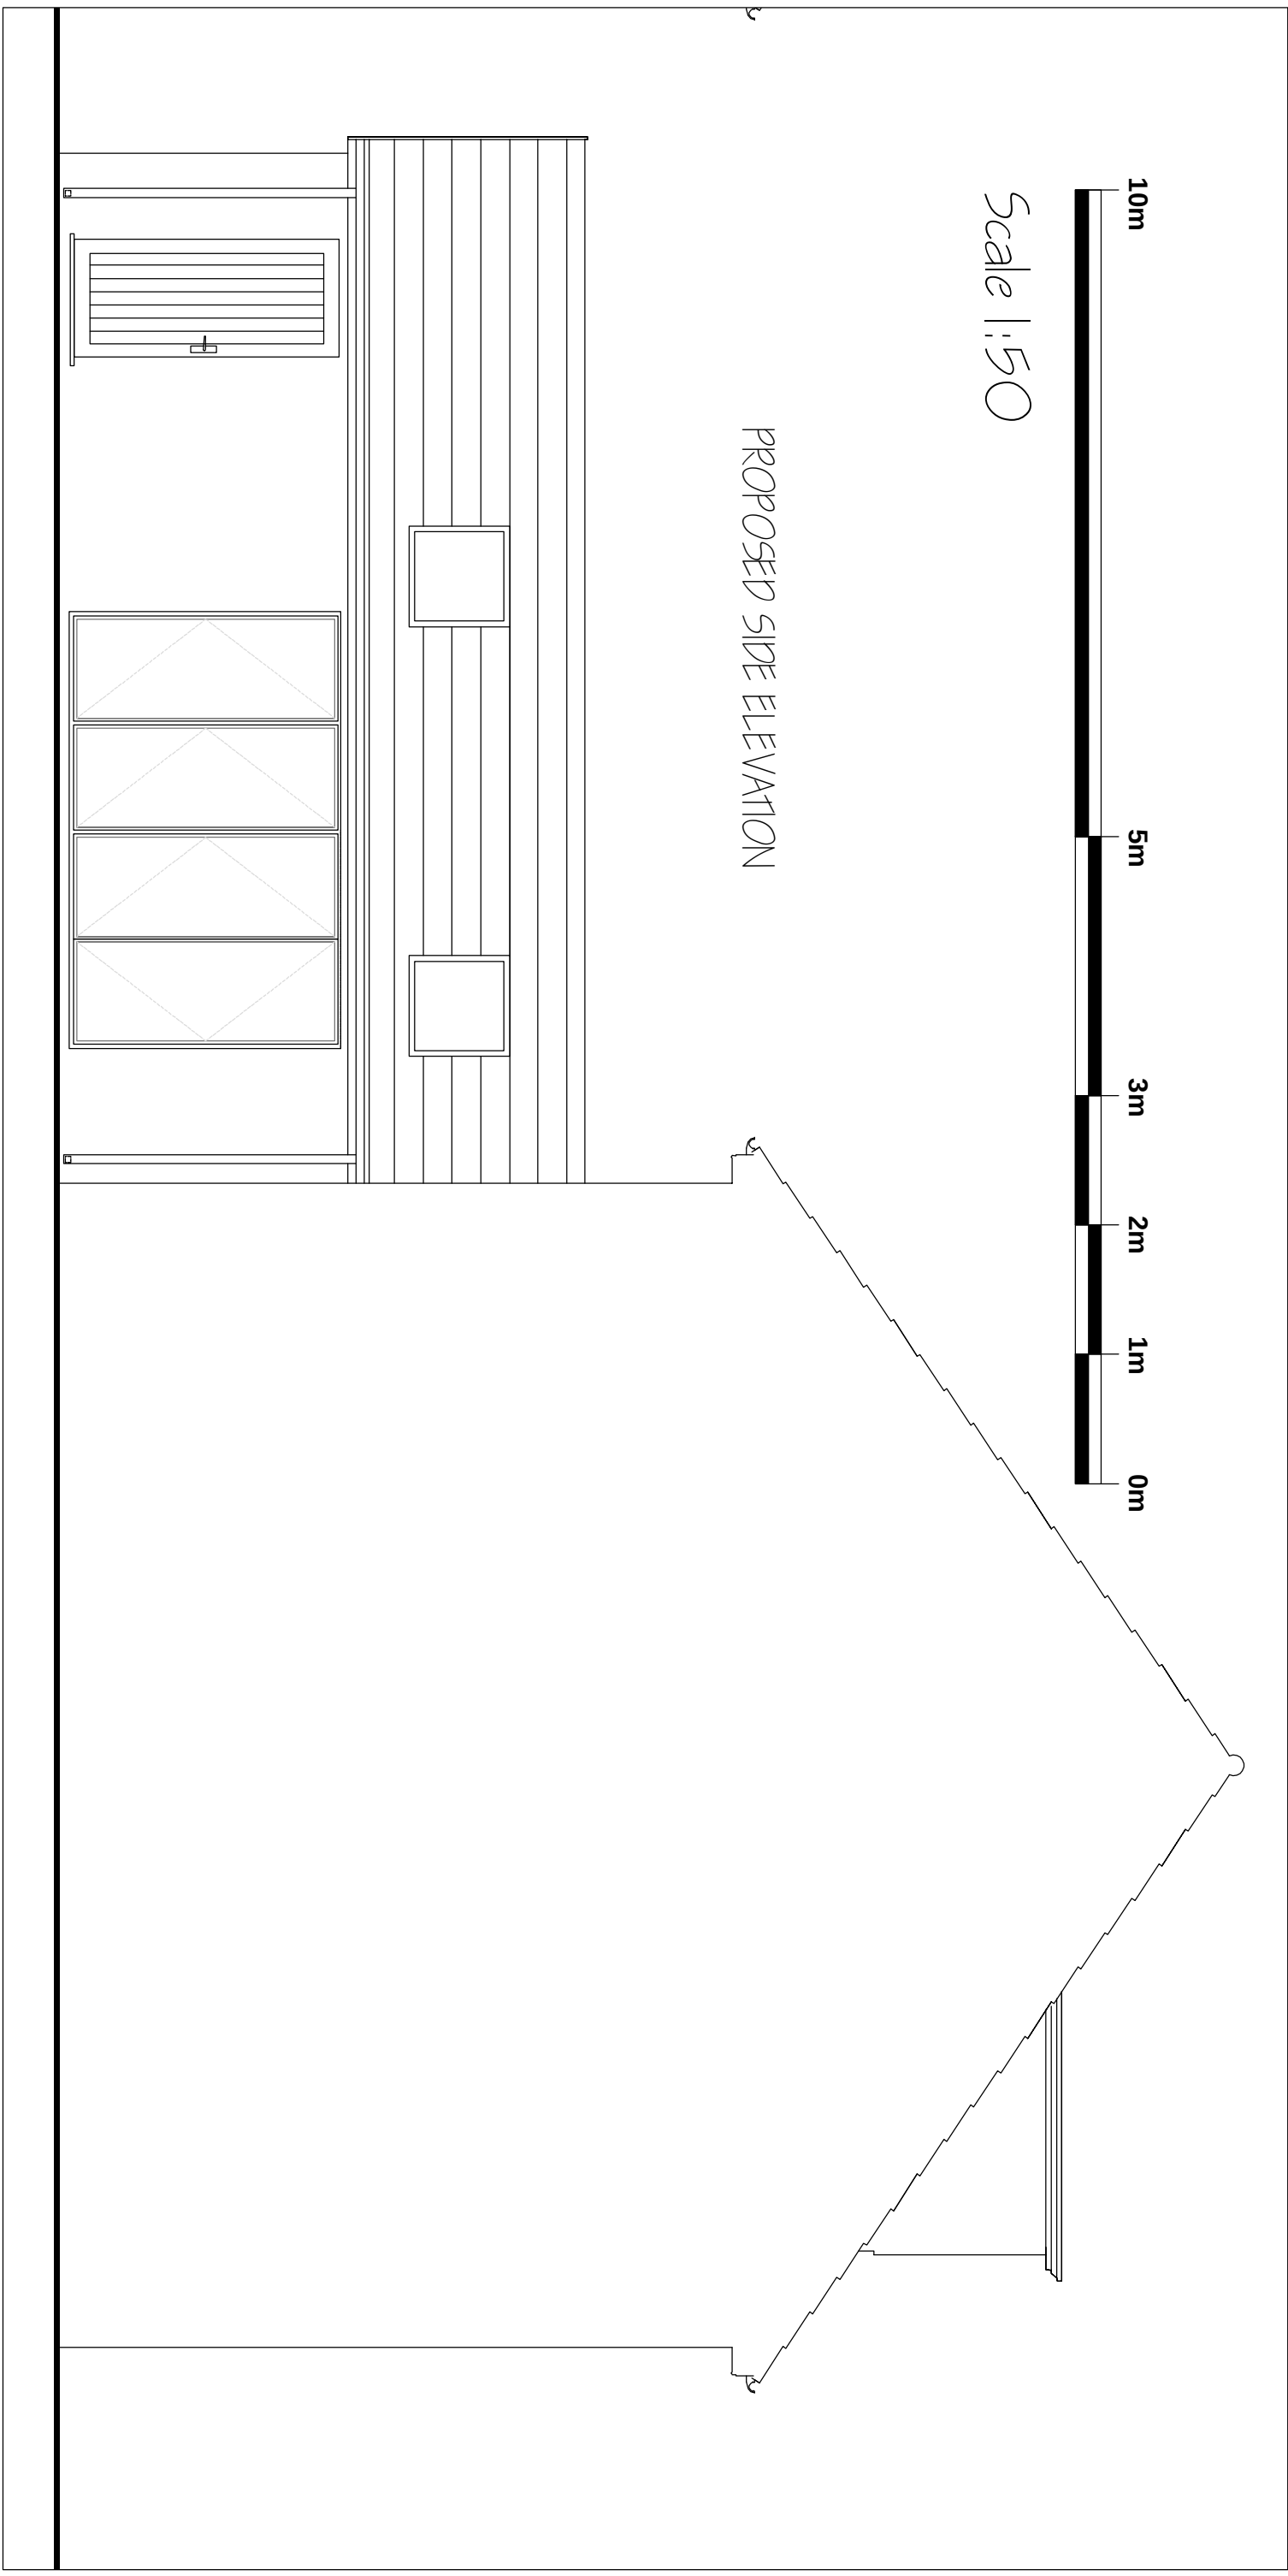
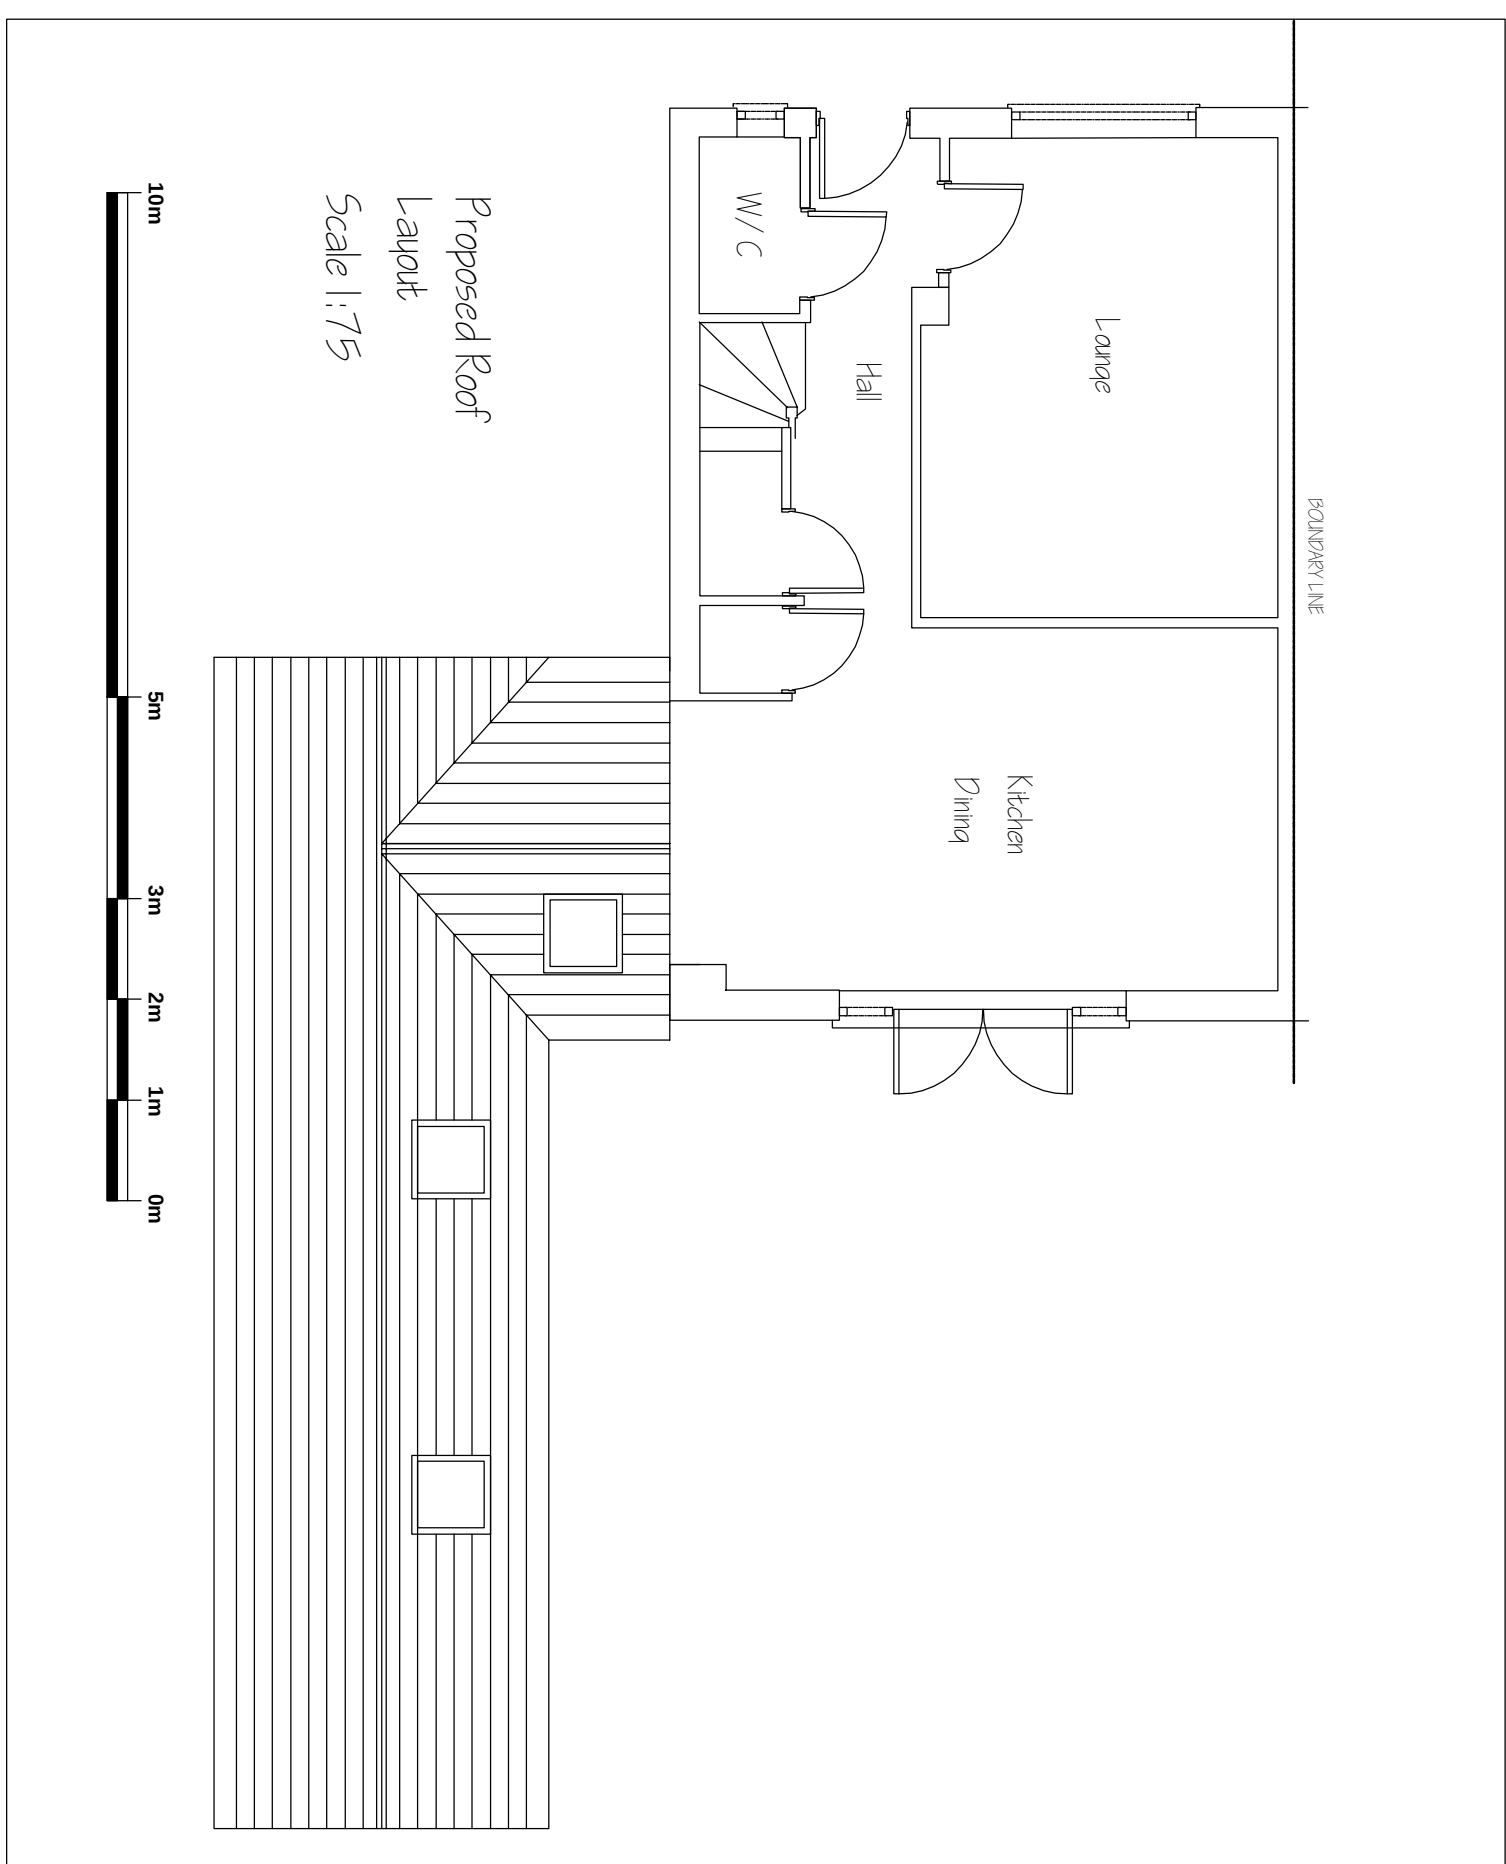
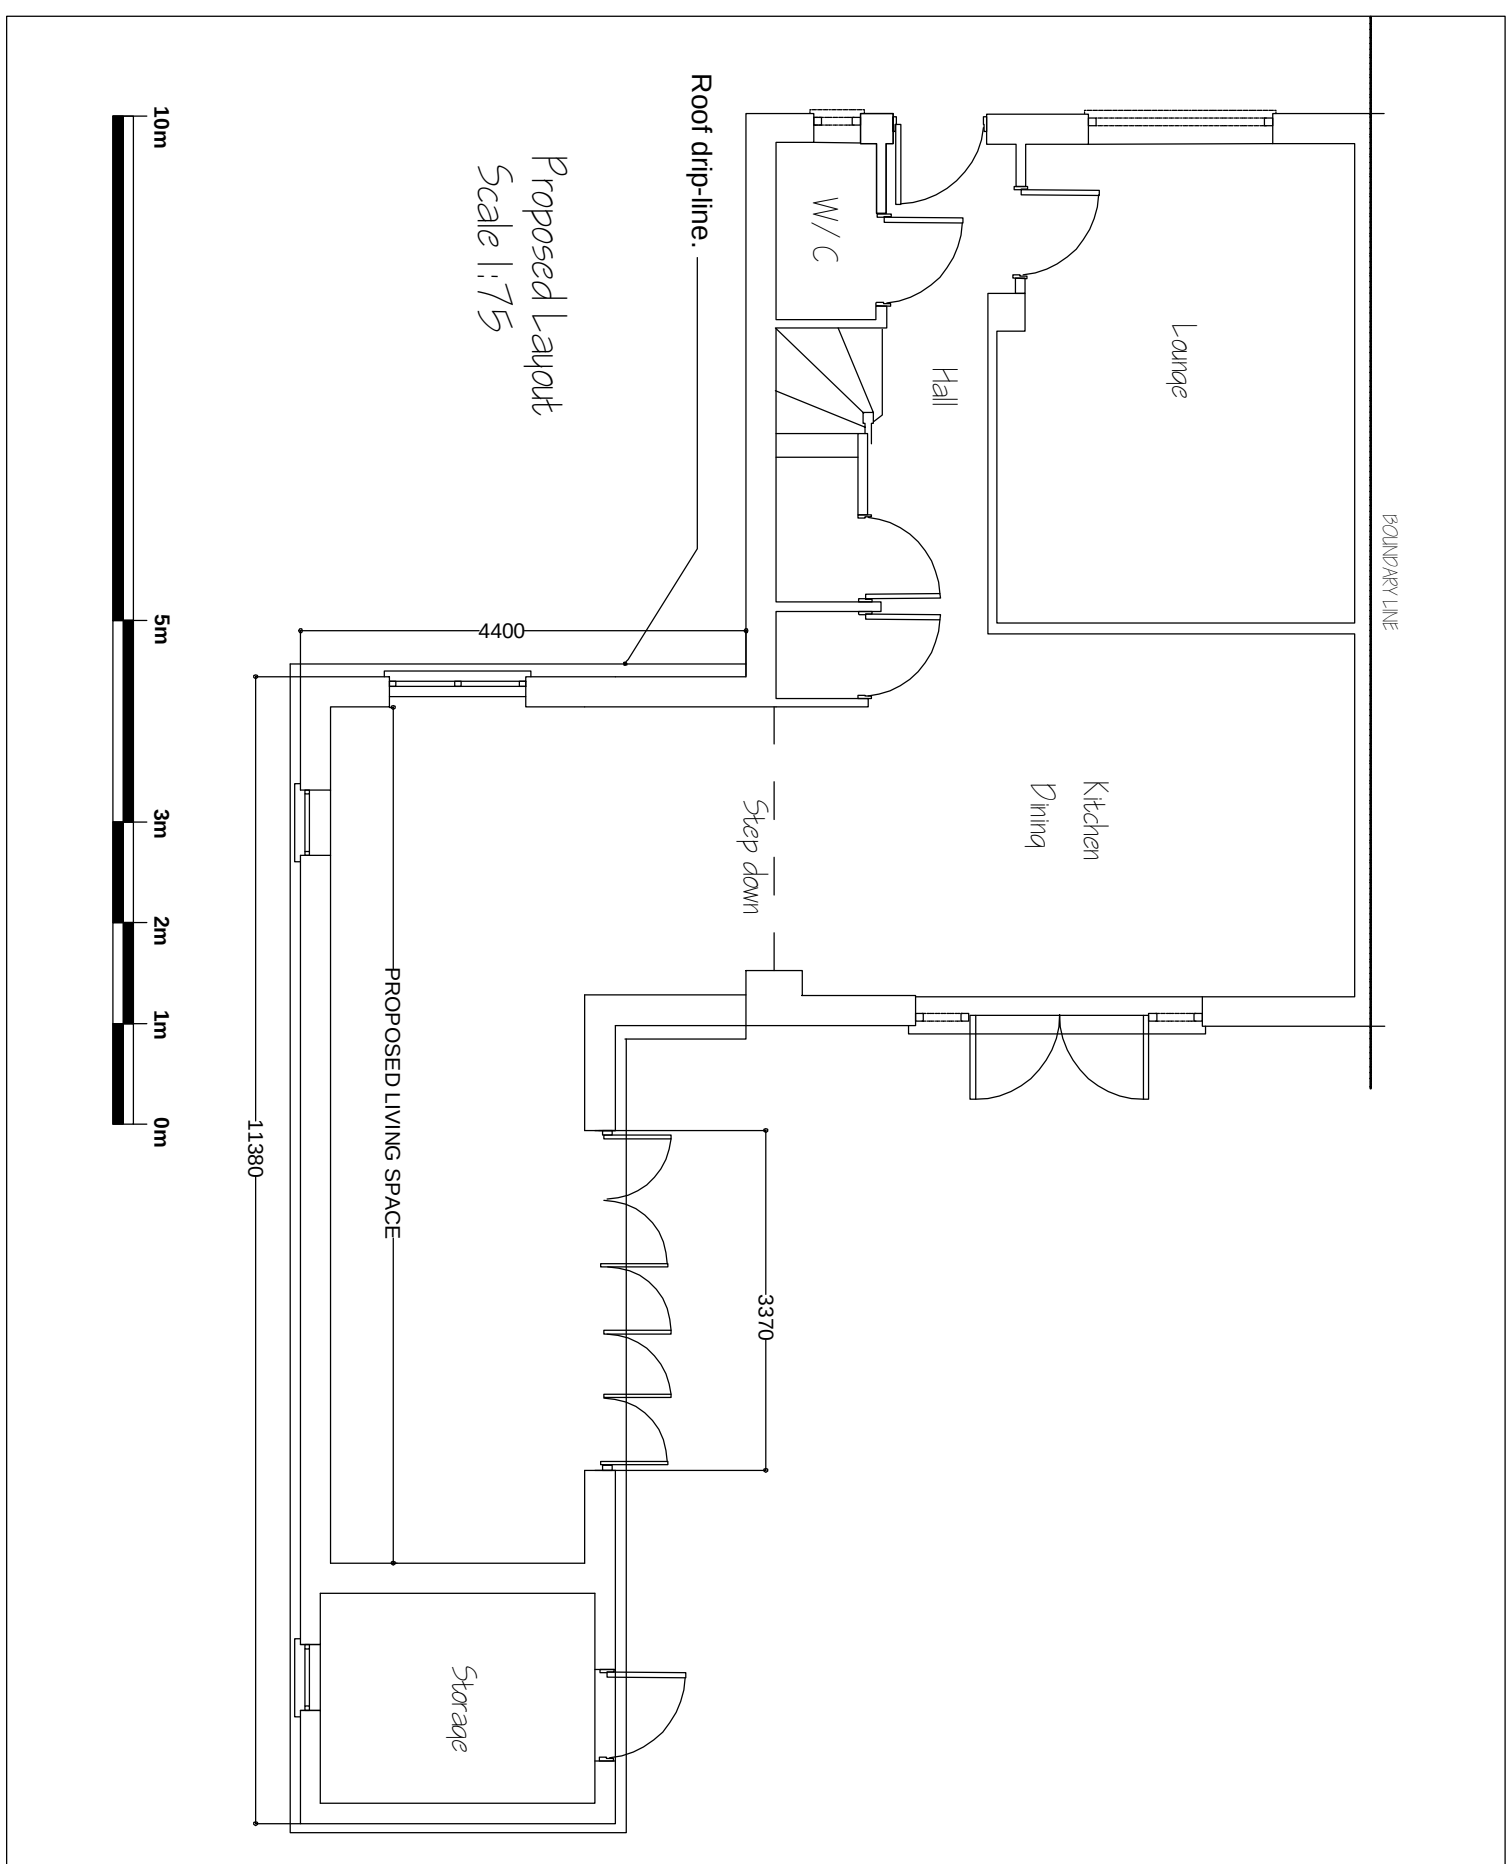
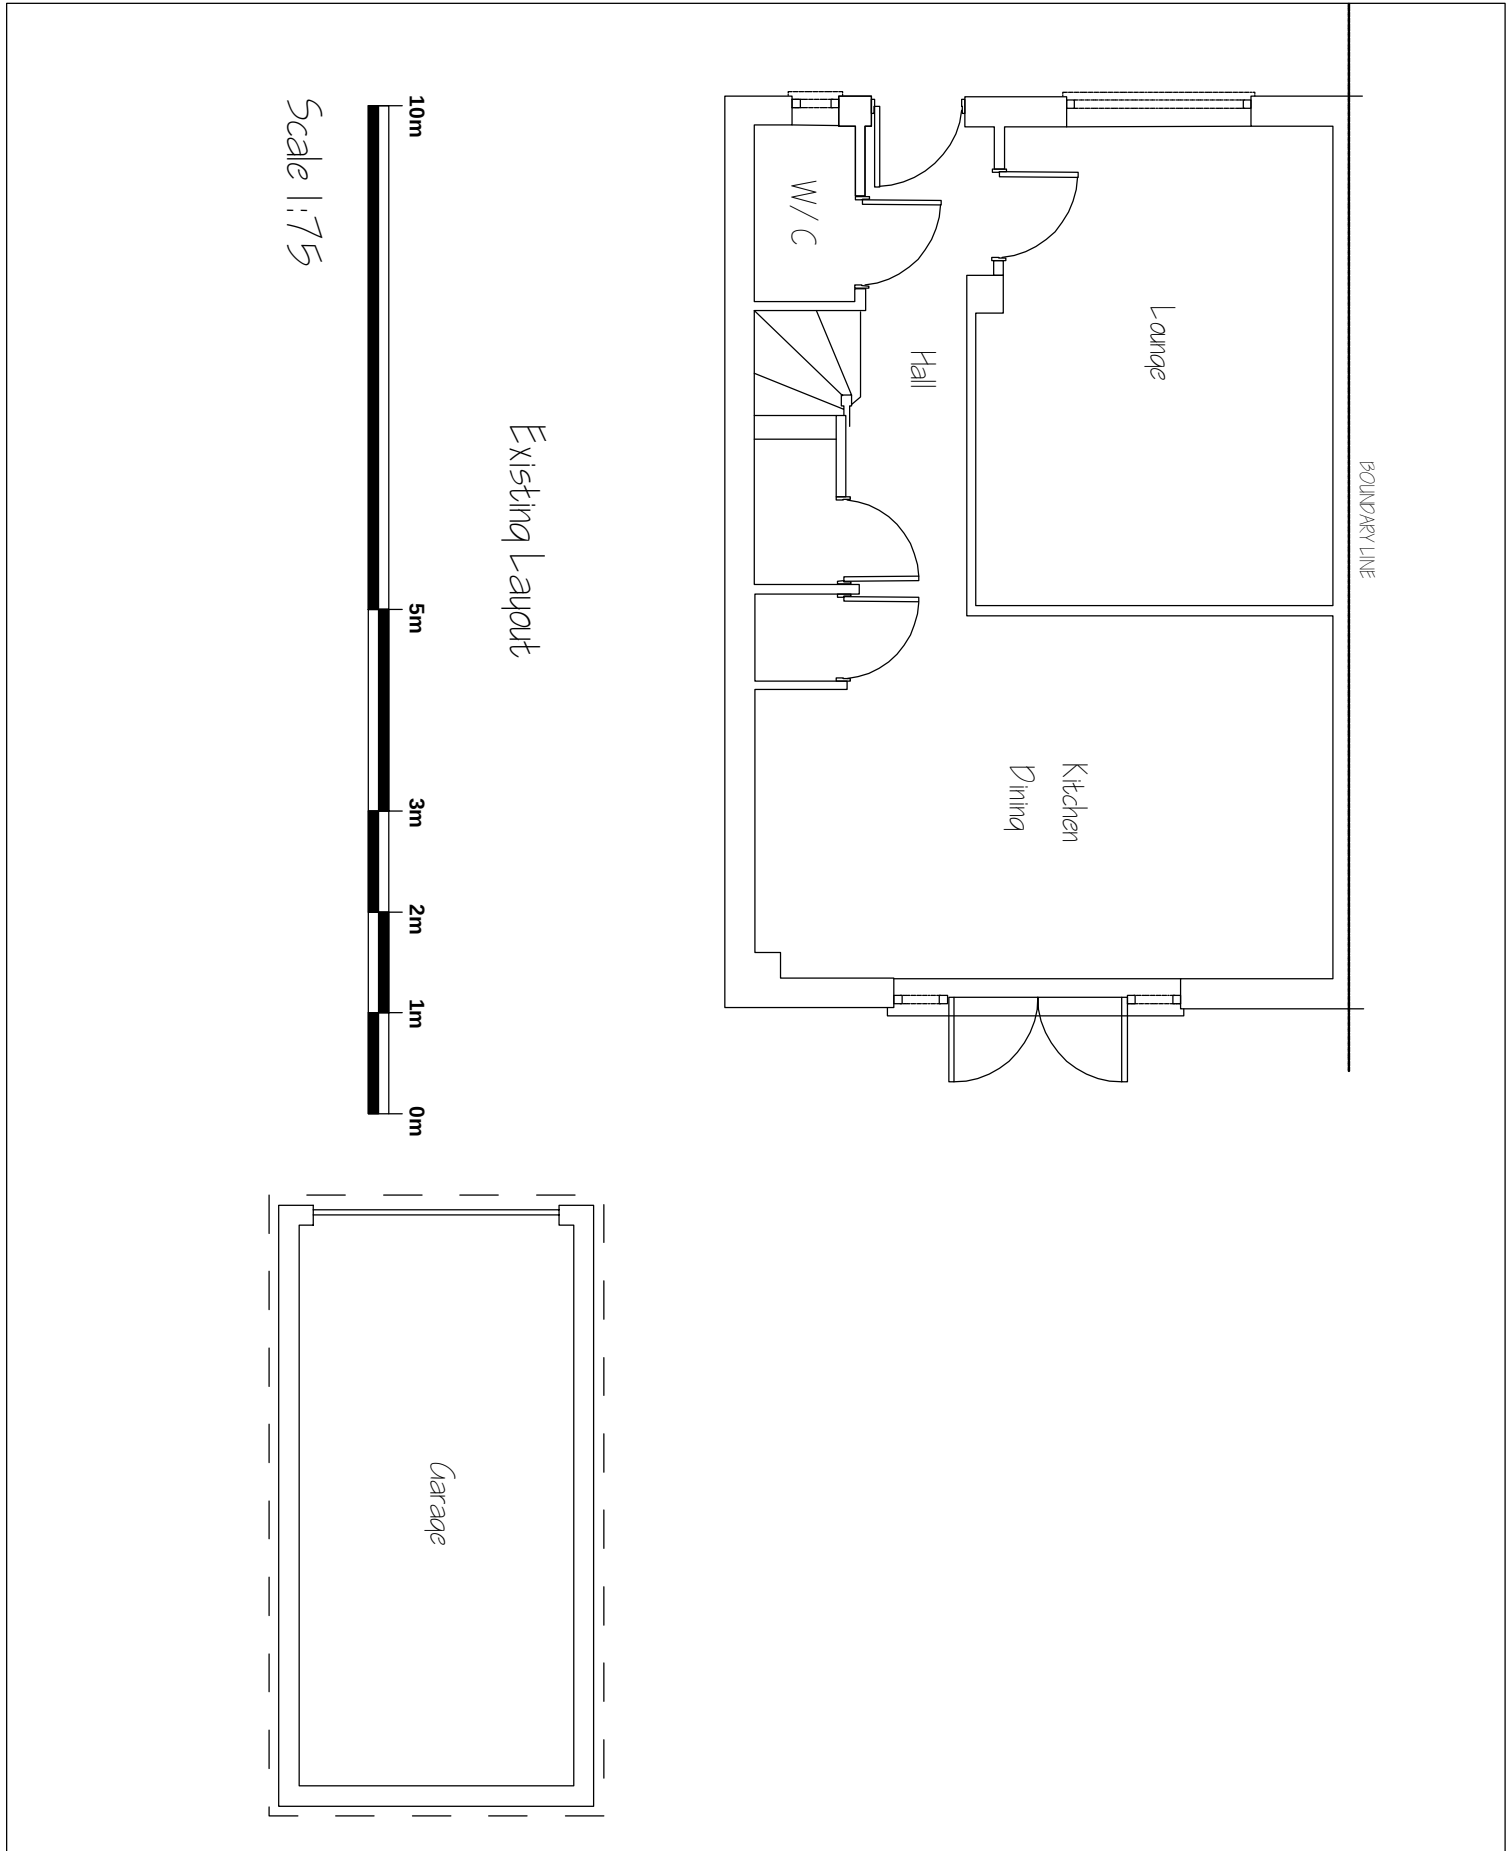
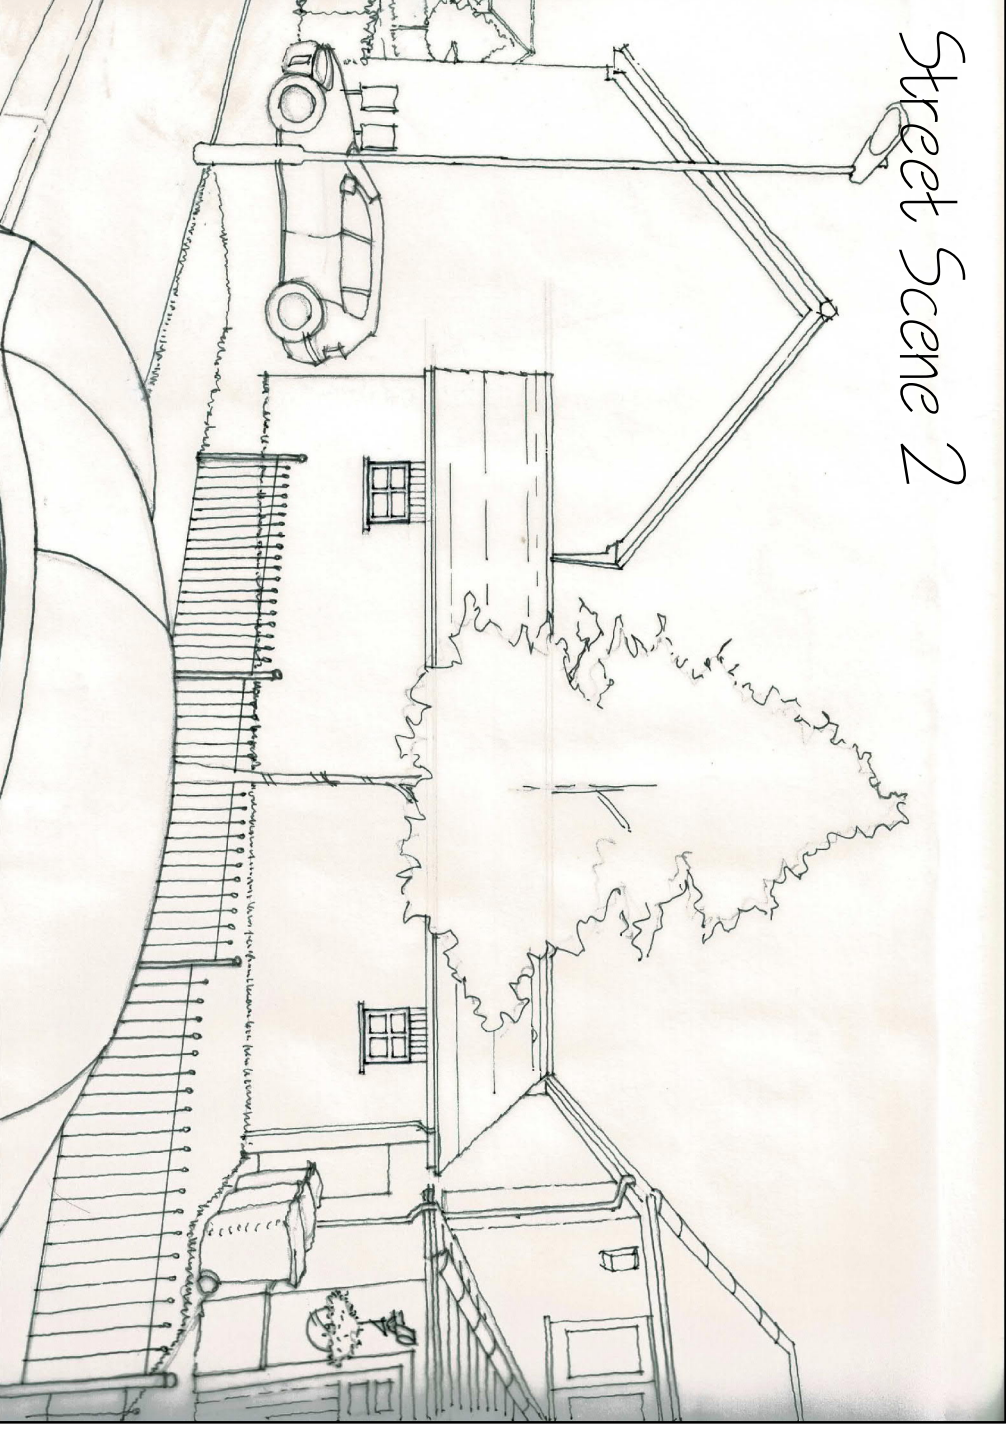
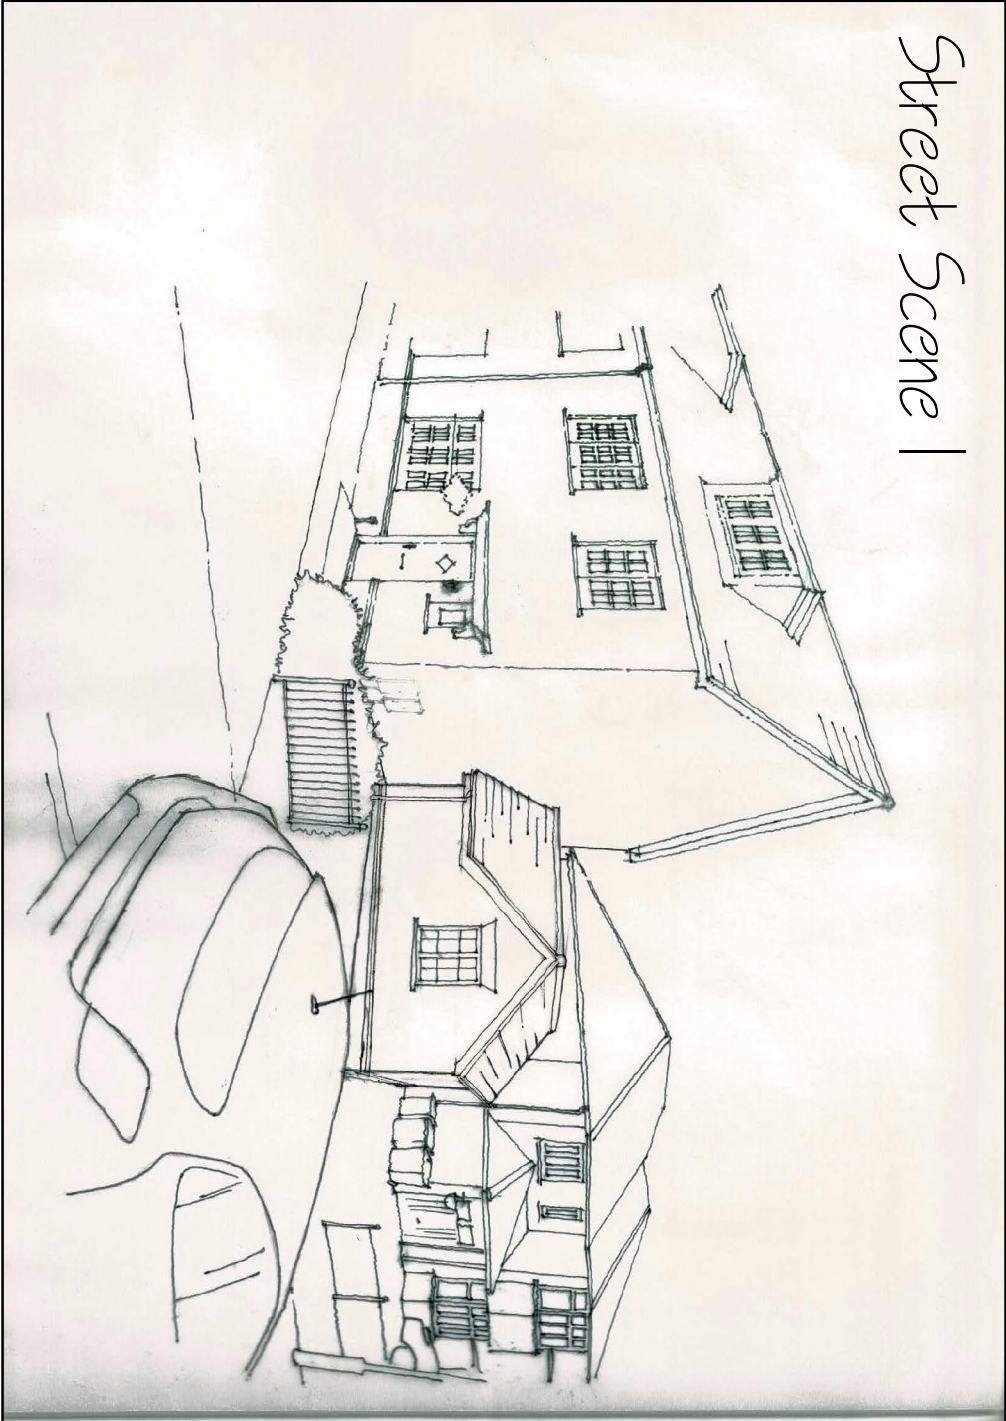
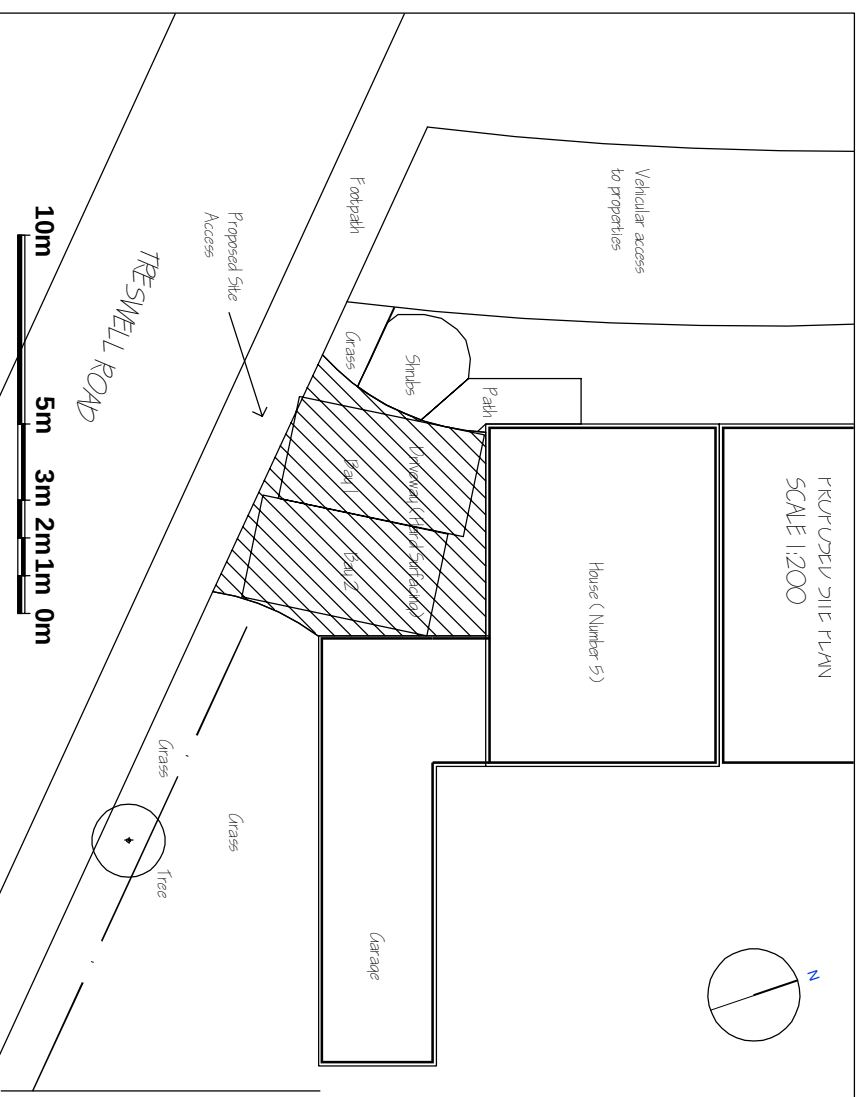
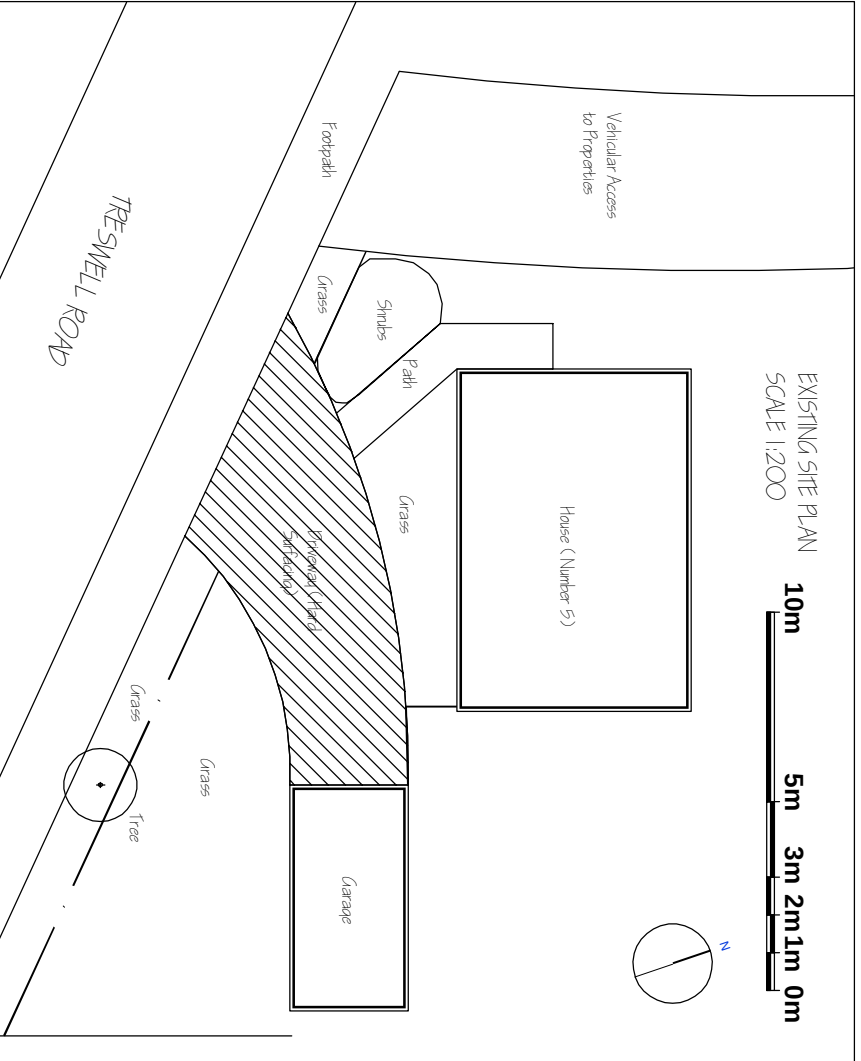
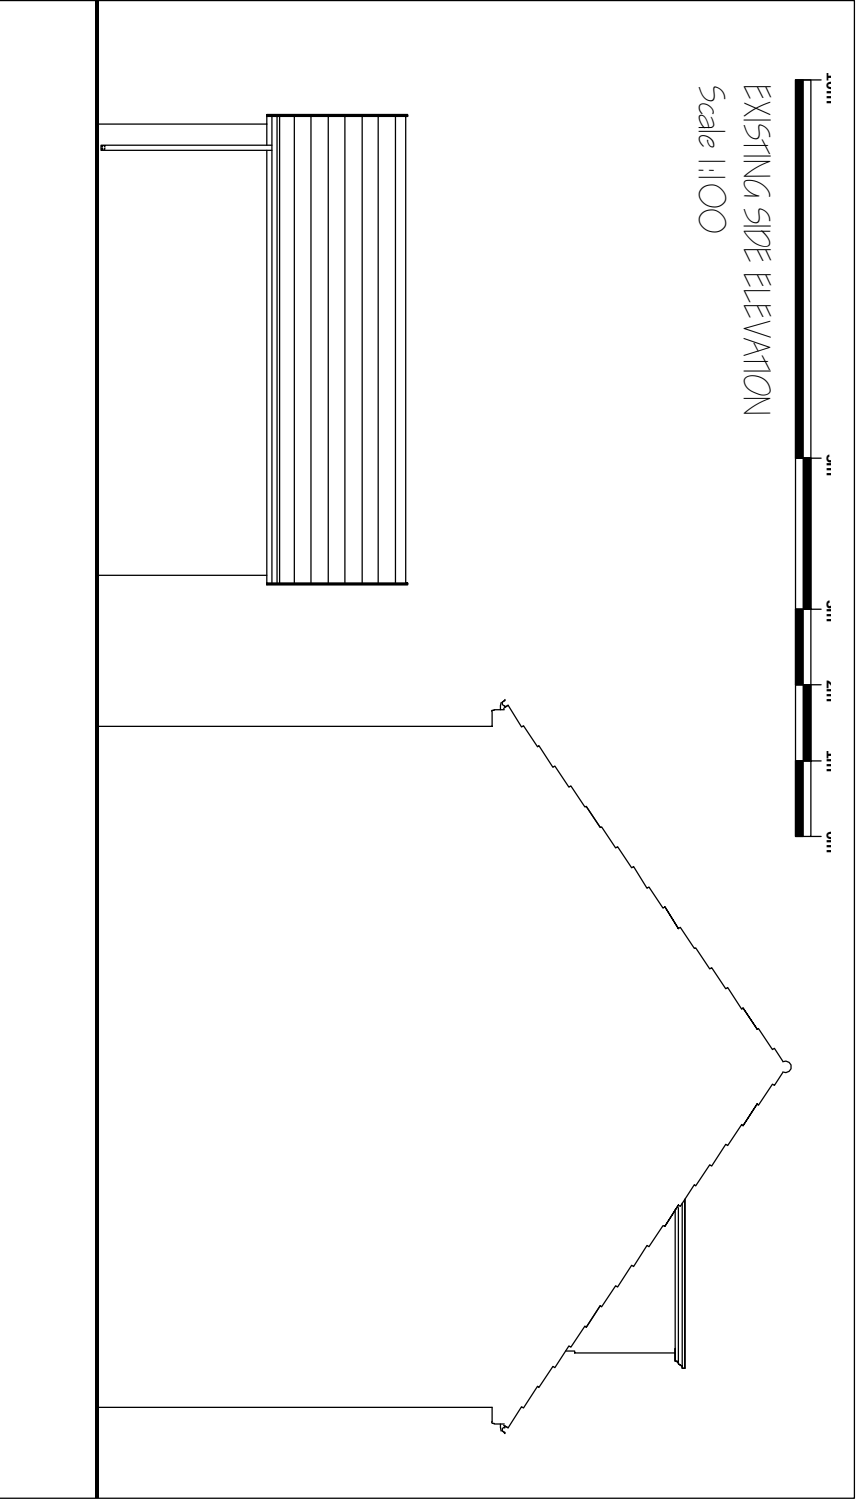
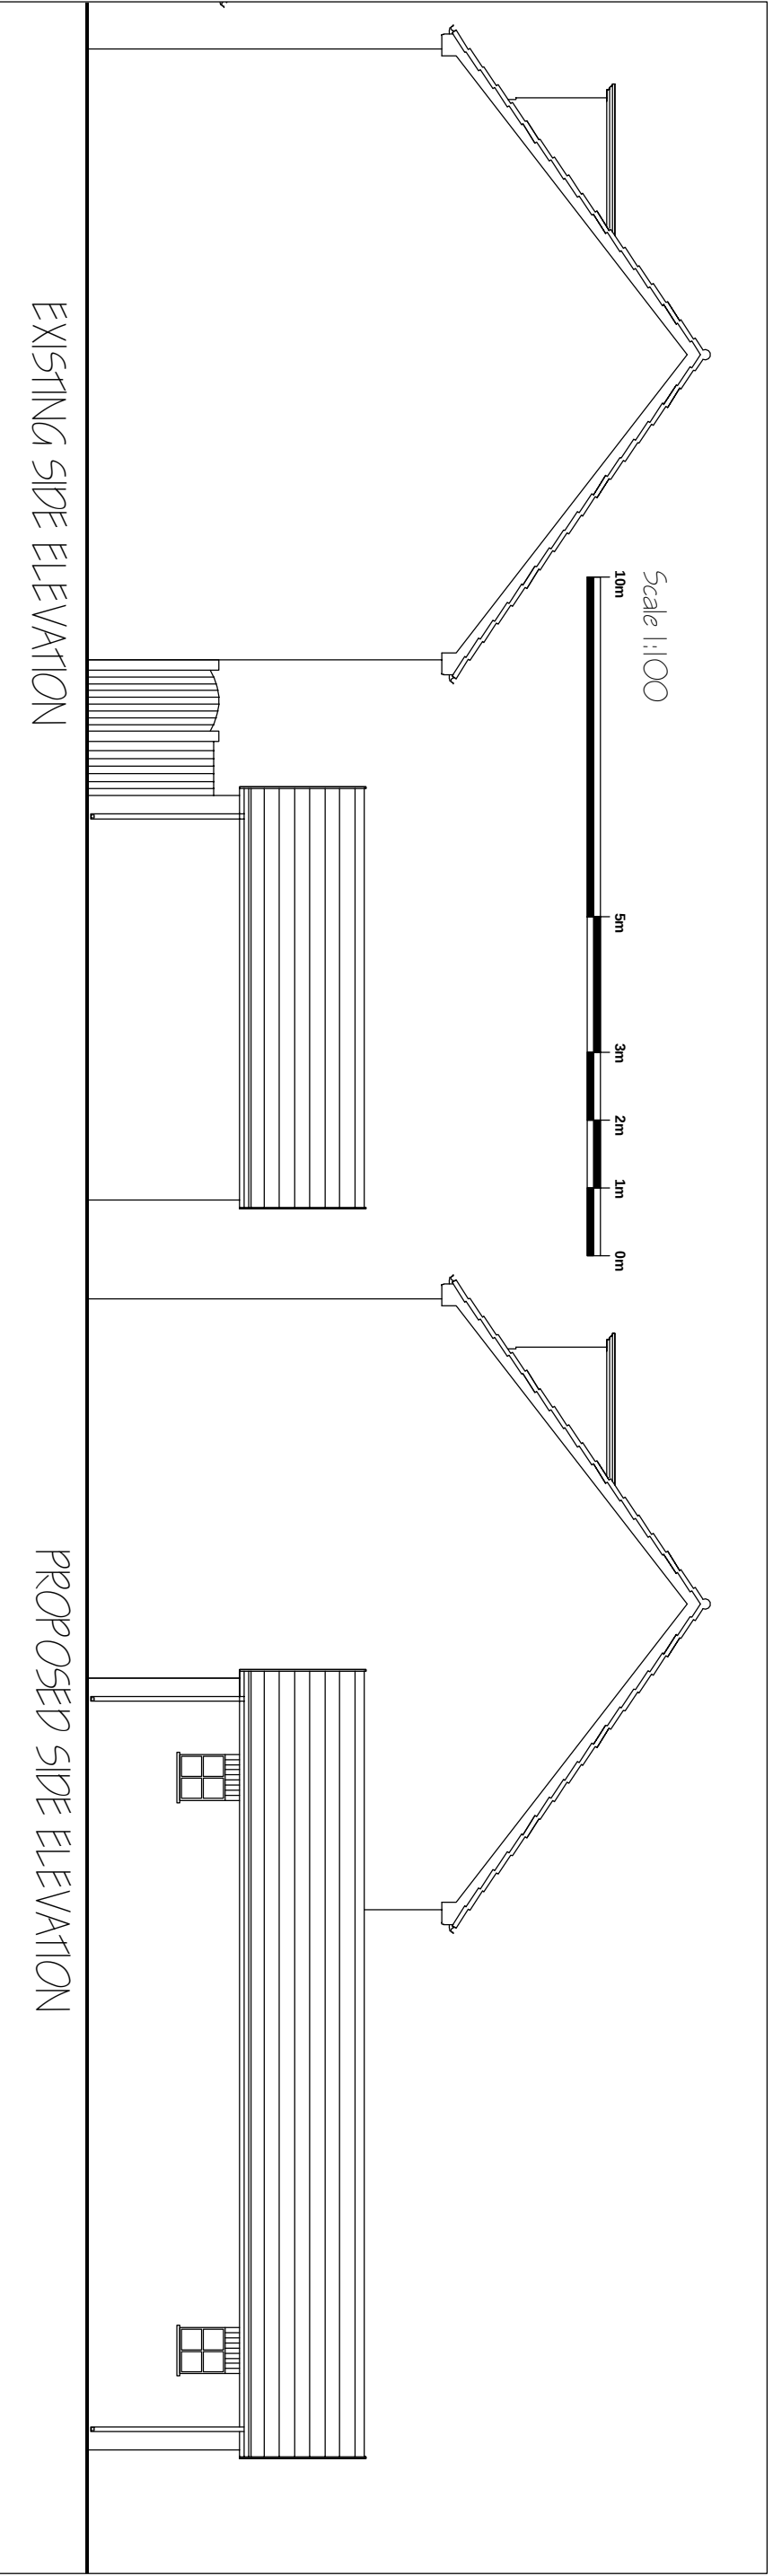


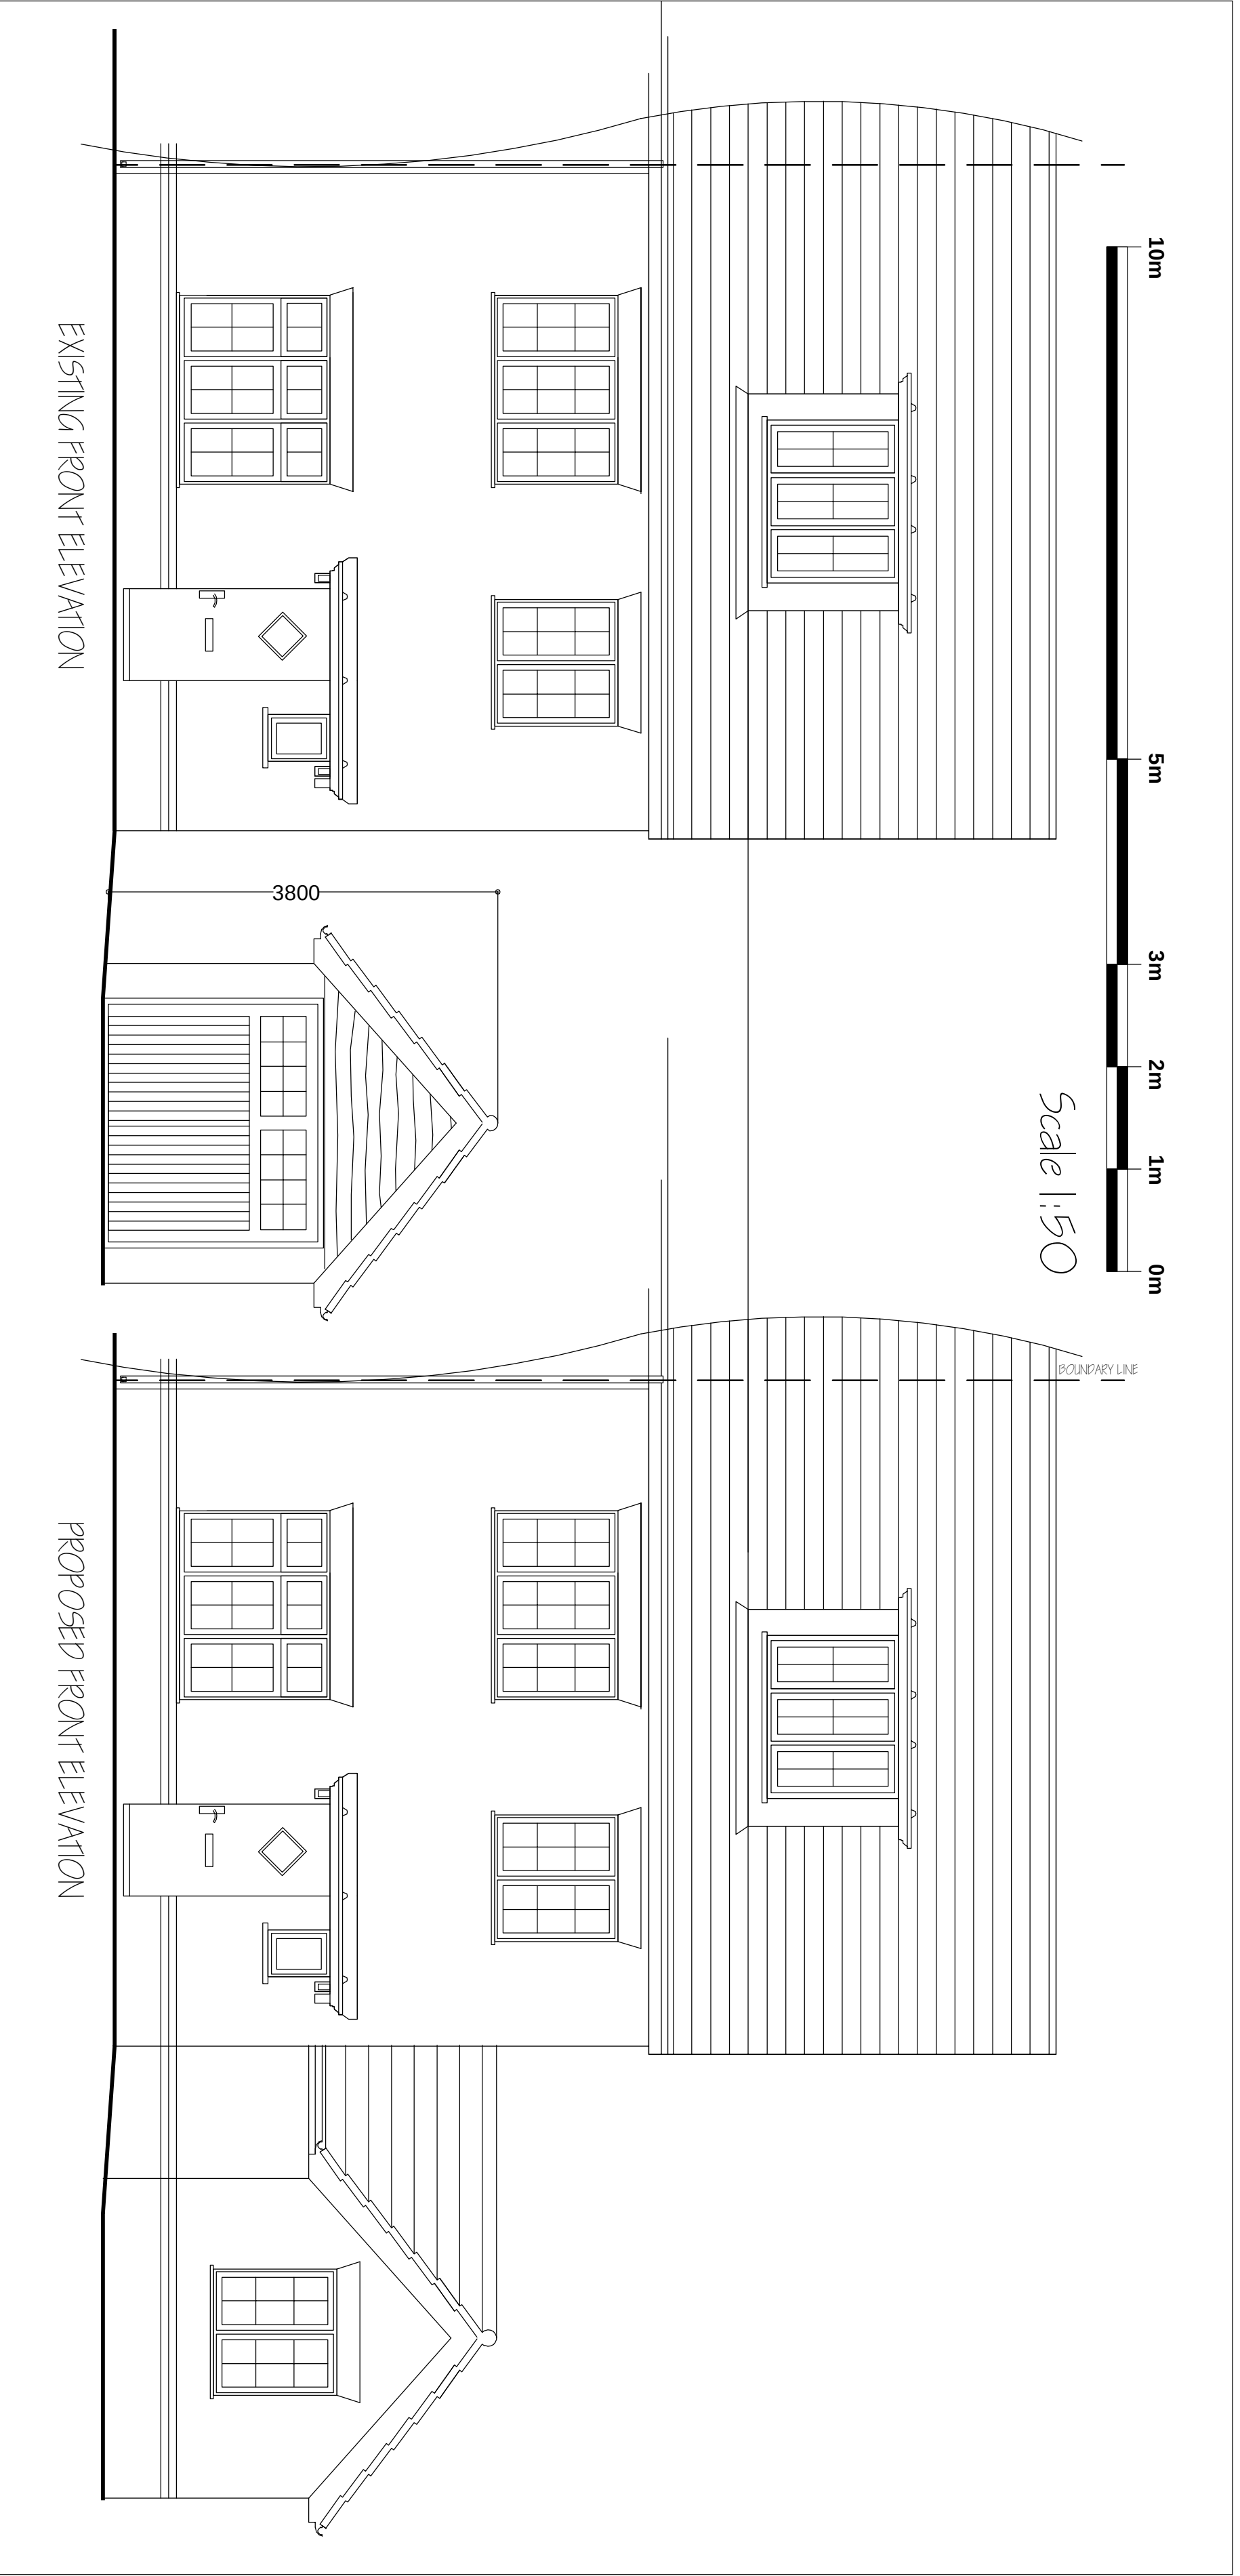

PROJECT			ADDRESS	TITLE			
PROPOSED SINGLE STOREY EXTENSION TO SIDE CONVERSION OF GARAGE TO LIVING SPACE CONNECTED TO MAIN DWELLING			5 TRESWELL ROAD, L14 7AT	PLANS & ELEVATIONS			
REV	DATE	DESCRIPTION	CLIENT	SCALE	AS SHOWN@ A0	DATE	April 2022
B	Jul 22	Streetscene images added and site plans to show parking	JOHN BECKWITH	JMD NUMBER	DRAWING NUMBER		REV
C	Aug 22	Parking bay sizes increased					
D	Sept 22	Various changes to accord with letter dated 8/9/22.					