

NOTES


ALL DIMENSIONS ARE TO BE CHECKED ON SITE.

ANY DISCREPANCIES ARE TO BE REPORTED TO THE ARCHITECT BEFORE ANY WORK COMMENCES.


THIS DRAWING SHALL NOT BE SCALED TO ASCERTAIN ANY DIMENSIONS WORK TO FIGURED DIMS ONLY.

READ IN CONJUNCTION WITH ALL RELEVANT DETAILS, SPECIFICATIONS, CONSULTANTS, SPECIALISTS AND SUBCONTRACTORS DRAWINGS / SPECIFICATIONS.


THIS DRAWING IS THE SUBJECT OF COPYRIGHT WHICH VESTS IN UNIT 3 DESIGN STUDIO LIMITED. IT IS AN INFRINGEMENT OF COPYRIGHT TO REPRODUCE THIS DRAWING, BY WHATEVER MEANS, INCLUDING ELECTRONIC, WITHOUT THE EXPRESS WRITTEN CONSENT OF UNIT 3 DESIGN STUDIO LIMITED WHICH RESERVES ALL RIGHTS

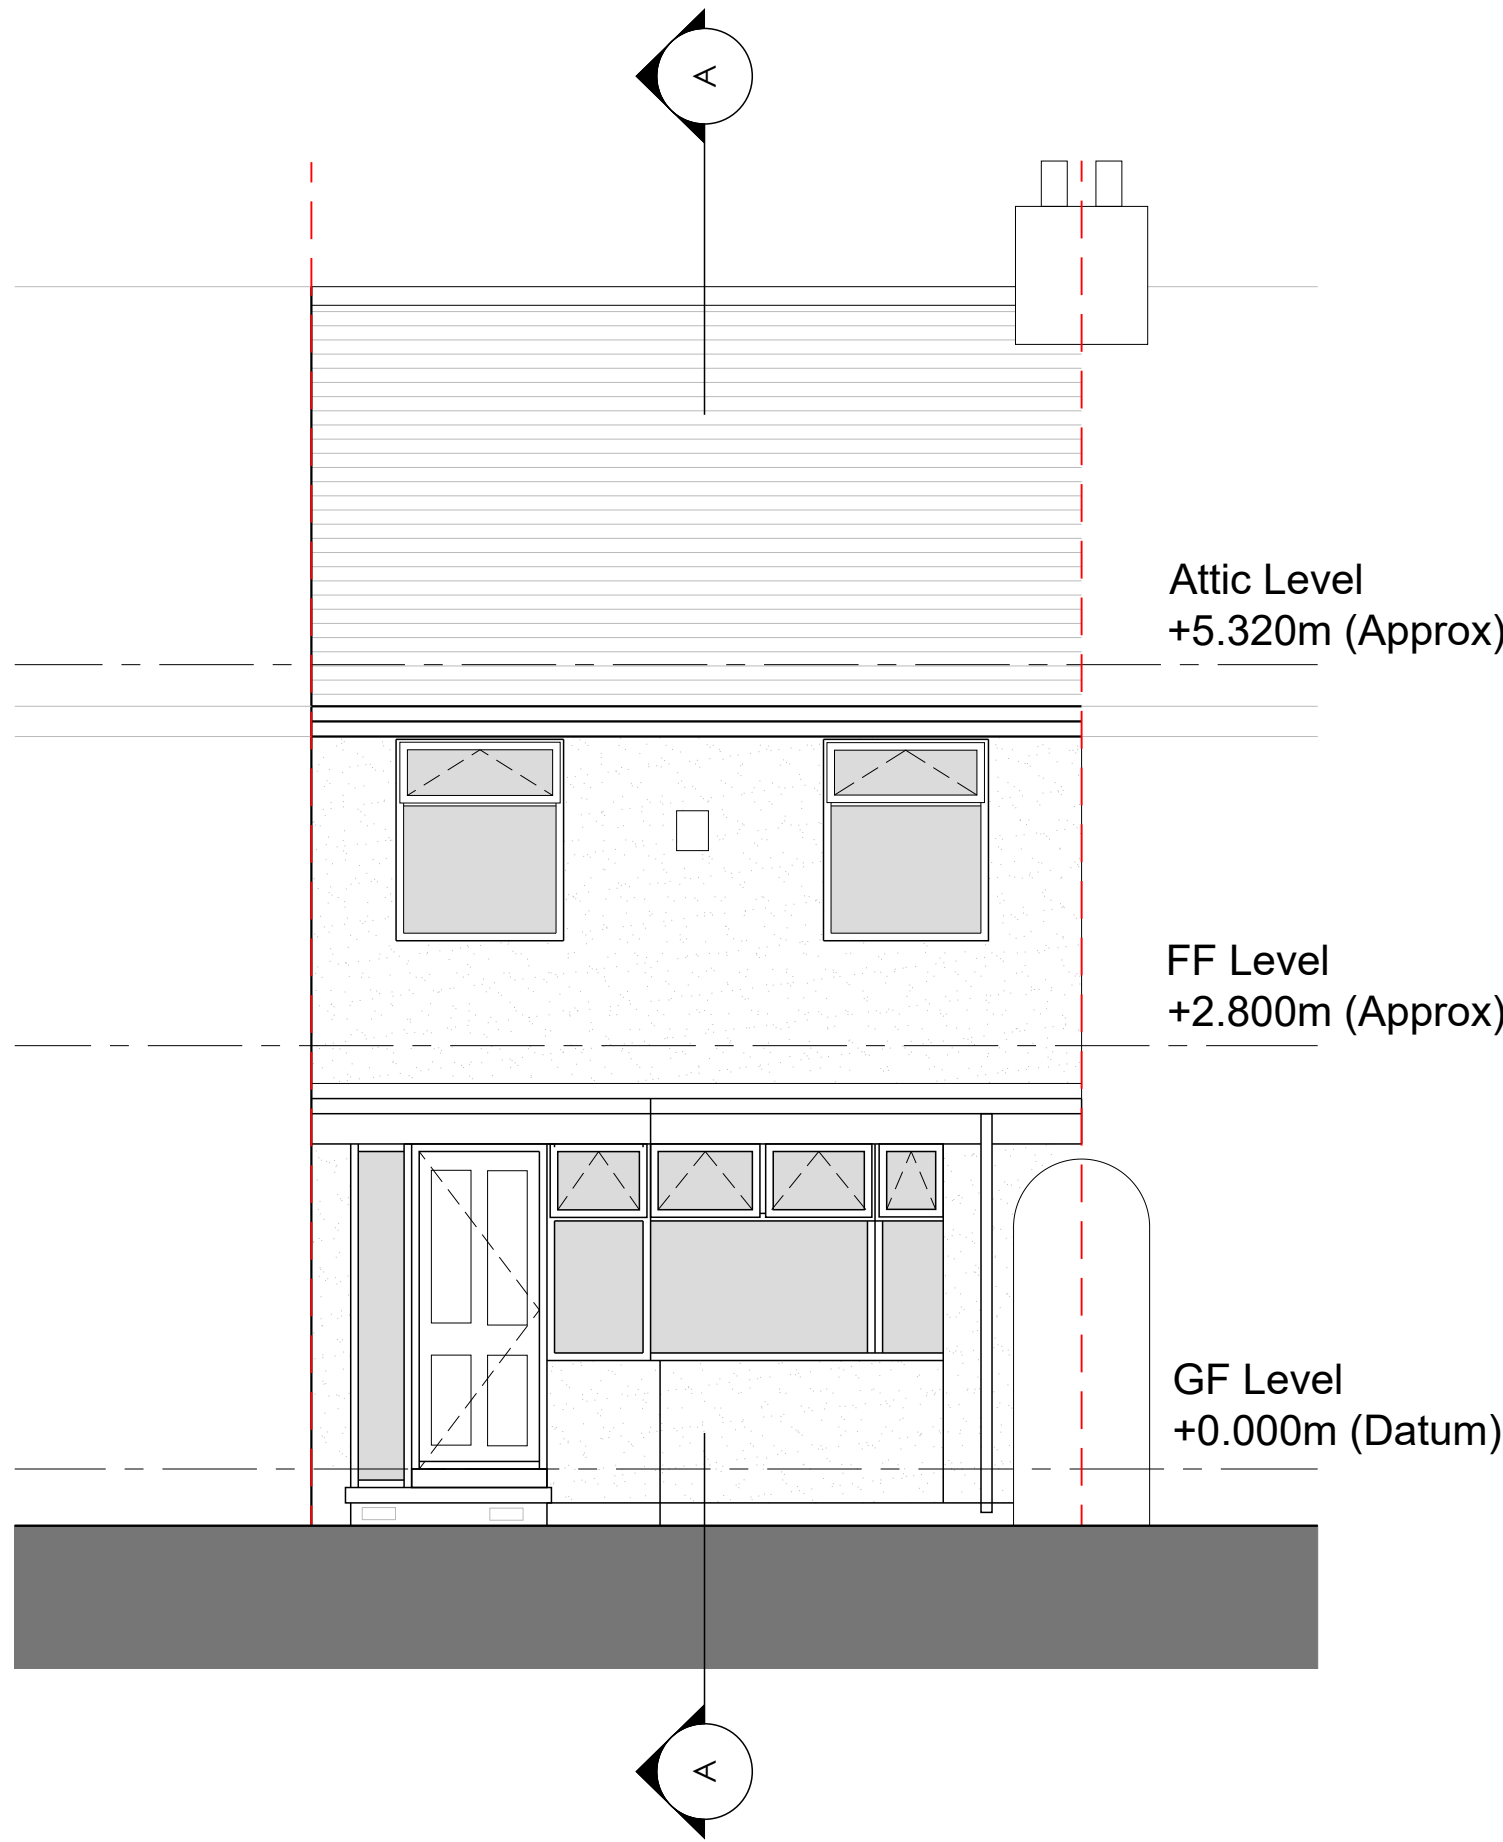

1 PROPOSED FRONT ELEVATION
1:50

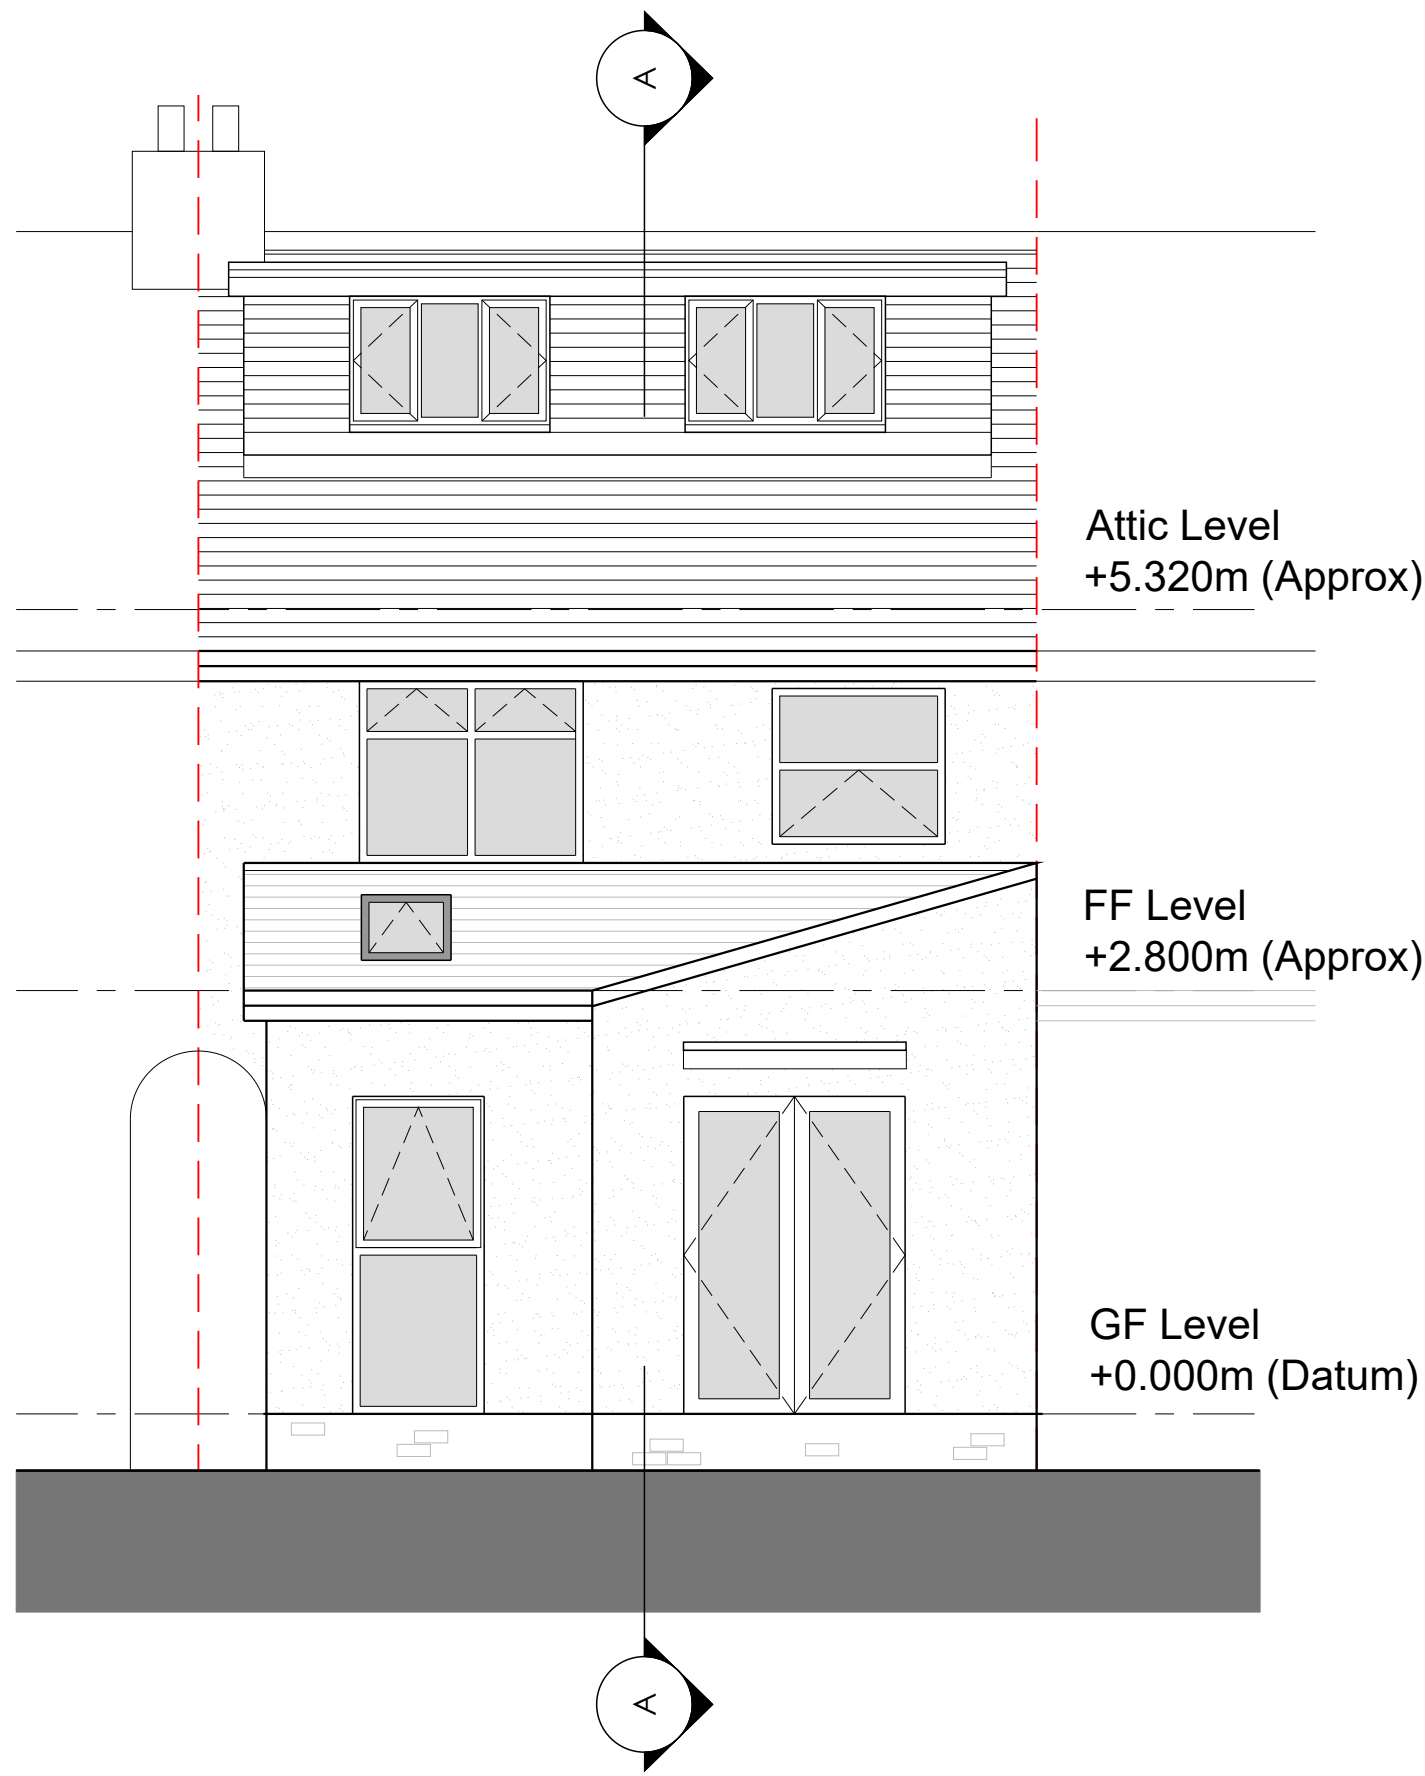


2 PROPOSED REAR ELEVATION
1:50

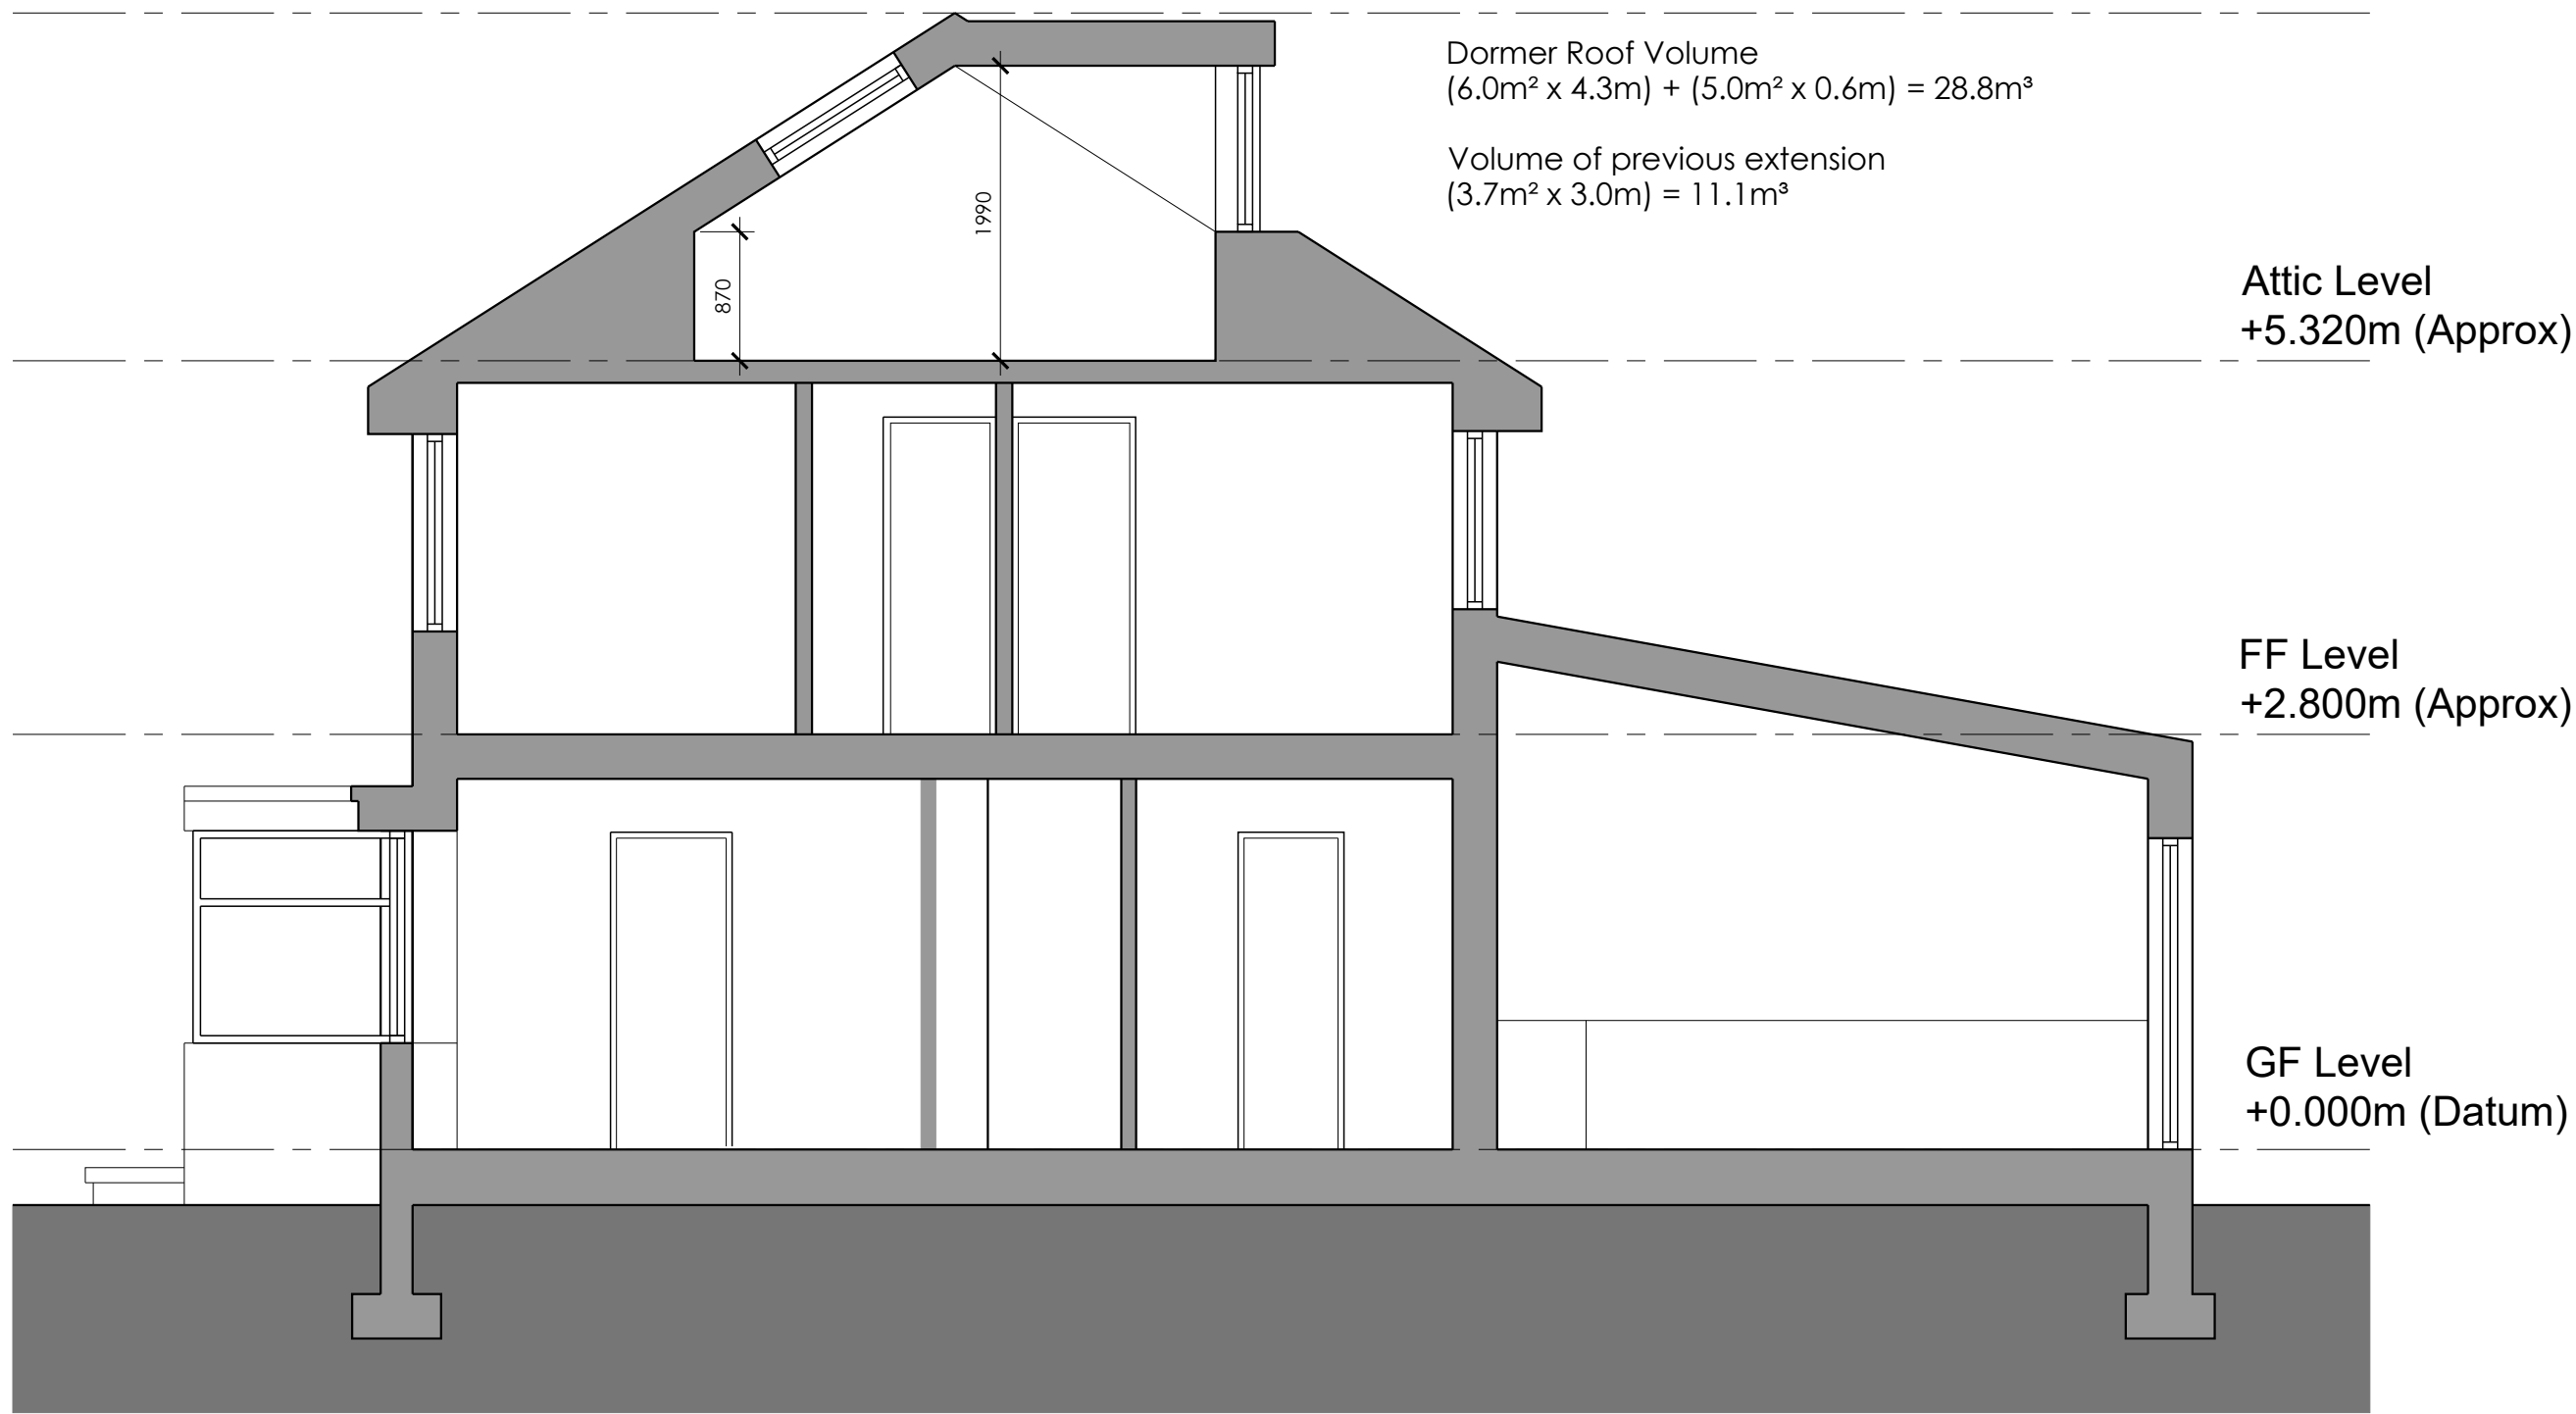

3 PROPOSED SECTION AA
1:50

P2	14.04.22	AF	Roof volumes added to section
P1	08.04.22	AF	Issued for Planning

REV	DATE	DRN
STATUS	STAGE 3 - PLANNING	

 

CLIENT:	DAVE DONALD
---------	-------------

PROJECT NUMBER	207028
PROJECT	CORAL AVENUE
SITE LOCATION	10 CORAL AVENUE ROAD, HUXTON, LIVERPOOL L36 2PZ

unit³	22A Jordan Street, Liverpool, L1 0BP T: 0151 203 1117 E: info@unit3-designstudio.com W: www.unit3-designstudio.com
-------------------------	--

DRAWING NO.	AE-20-001		
DRAWING NAME	PROPOSED ELEVATIONS		
REVISION	P2	SCALE - 1:50	SHEET SIZE - A1
DATE - 25.03.22	DRAWN - AF	CHECKED - AF	