


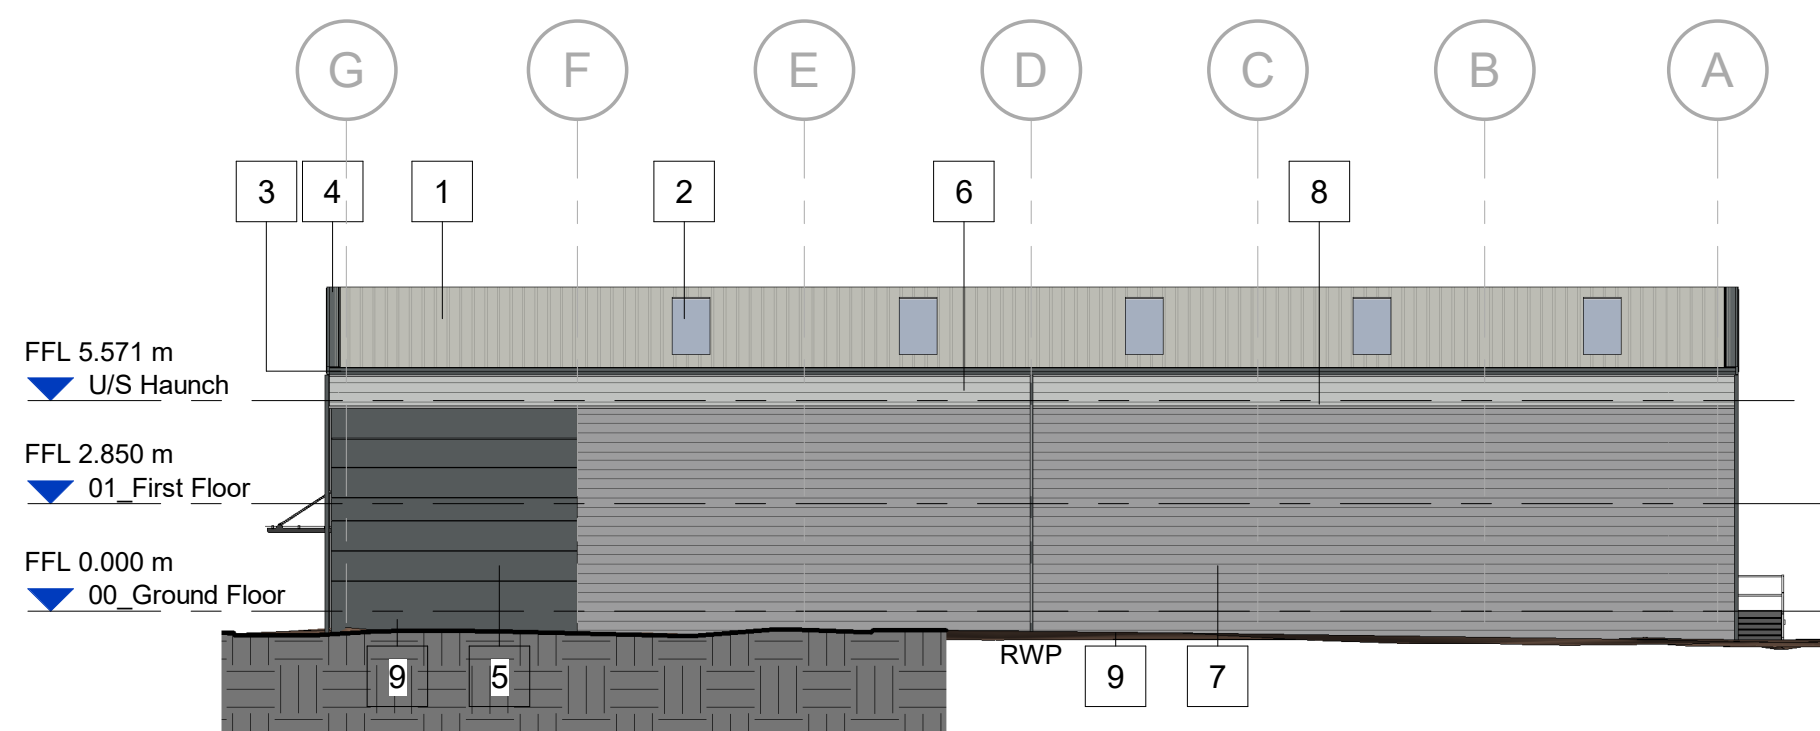


Proposed North West Elevation

Scale @ 1 : 200



Proposed South West Elevation

Scale @ 1 : 200

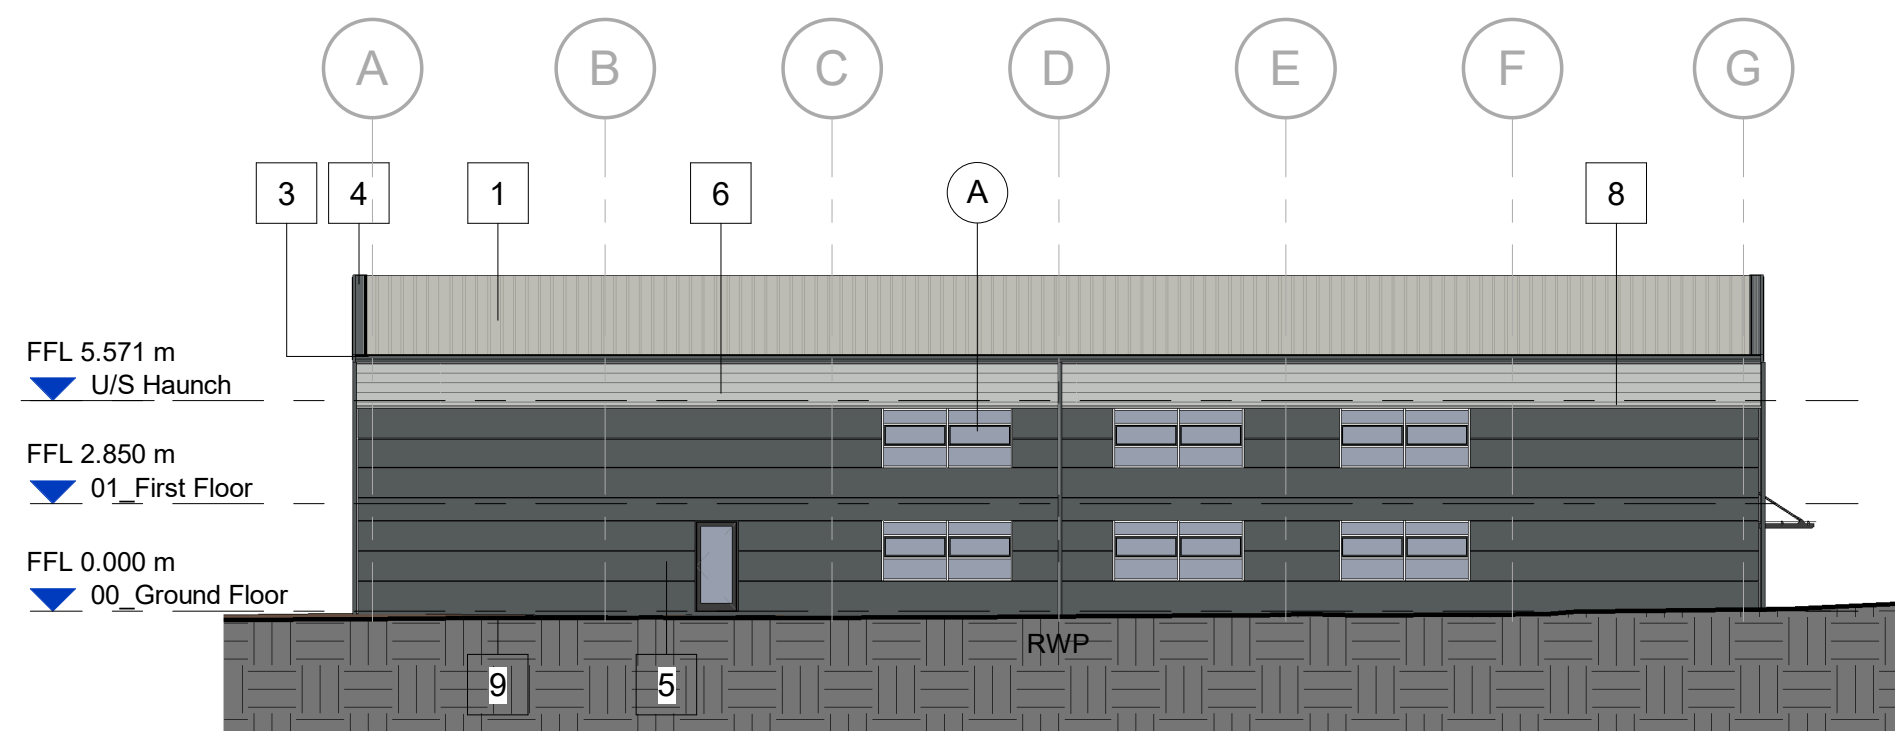

Proposed North East Elevation

Scale @ 1 : 200



Proposed South East Elevation

Scale @ 1 : 200

BUILDING FABRIC - MATERIALS SCHEDULE

- |   |   |   |   |
|---|---|---|---|
| 1 | Roof Cladding – Trapezoidal Profile (MW5RS)<br>Colorcoat HPS200 Ultra – Goosewing Grey (RAL 7038)                       | A | Glazing – Window section<br>Aluminium framed, PPC Slate Grey (RAL 7012)<br>Double glazed infill units                                                  |
| 2 | Rooflights<br>GRP, in-plane, non-fragile, triple skinned<br>Translucent                                                 | B | Office Entrance – Canopy<br>Cantilevered Glazing, matched to Curtain Walling<br>Steel arm supports, PPC Slate Grey (RAL 7012)                          |
| 3 | Rainwater Goods & Gutters (square)<br>Outboard, proprietary plastisol coated pressed metal<br>PPC Slate Grey (RAL 7012) | C | Office Entrance – Personnel Access Doorset<br>Aluminium framed (TB), PPC Slate Grey (RAL 7012)<br>Double glazed infill units (matched to Curtain Wall) |
| 4 | Verge Flashing<br>Profiled plastisol coated pressed metal<br>PPC Slate Grey (RAL 7012)                                  | D | Personnel Access / Escape Doorset<br>Galvanised Steel, PPC Silver Metallic (RAL 9006)<br>Thermally insulated core                                      |
| 5 | Wall Cladding – Type 1, Micro-Rib Profile<br>Colorcoat Prisma – Slate Grey (RAL 7012)                                   | E | Operational Door – Level Access<br>Sectional Insulated Shutter<br>Plastisol Coated finish, Grey Aluminium (RAL 9007)                                   |
| 6 | Wall Cladding – Type 2, Trapezoid Profile (1000/32R)<br>Colorcoat Prisma – Oyster (RAL 7035)                            | F | Building Signage Zone<br>(Detail subject to separate application)                                                                                      |
| 7 | Wall Cladding – Type 3, Trapezoid Profile (1000/32R)<br>Colorcoat Prisma – Silver Metallic (RAL 9006)                   |   |   |
| 8 | Cladding Transition Flashing<br>Profiled plastisol coated pressed metal<br>PPC Slate Grey (RAL 7016)                    |   |   |
| 9 | Cladding Base Drip Flashings<br>Profiled plastisol coated pressed metal<br>PPC finish to match above cladding           |   |   |

| Scale Bars |    | TO BE USED ONLY AS GUIDANCE |      |      |      |
|------------|----|-----------------------------|------|------|------|
| 1:100      | mm | 0                           | 1000 | 2000 | 3000 |
| 1:200      | mm | 0                           | 1000 | 2000 | 3000 |
| 1:500      | M  | 0                           | 5    | 10   | 25   |
| 1:1250     | M  | 0                           | 10   | 30   | 50   |

NOTES

- All dimensions and levels are to be checked on site.
  - Any discrepancies are to be reported to the architect before any work commences
  - This drawing shall not be scaled to ascertain any dimensions. Work to figured dimensions only.
  - This drawing shall not be reproduced without express written permission from AEW.
  - Title overlay drawings and ownership boundaries are produced using all reasonable endeavors. AEW cannot be responsible for the accuracy or scale discrepancy of base plans supplied to them.
  - All works are to be undertaken in accordance with Building Regulations and the latest British Standards.
  - All proprietary materials and products are to be used strictly in accordance with the manufacturers recommendations
- This drawing contains the following model files: -
- 12211-AEW-BF-XX-M3-A-0005

CDM 2015

Client notified of duties: 14/06/21  
Principal Designer: Nationwide CDM

Unless noted below, all known hazards have been highlighted on the drawing.

|     |          |                |          |            |
|-----|----------|----------------|----------|------------|
| P04 | 17/05/22 | General Update | DJS      | DRS        |
| P03 | 25/02/22 | General Update | DJS      | DRS        |
| P02 | 11/02/22 | Planning Issue | CF       | DRS        |
| P01 | 23/12/21 | Initial Issue  | EF       | CF         |
| Rev | Date     | Description    | Drawn by | Checked By |

Status Purpose of Issue  
S2 For Information

drawing stage Planning  
client

Network Space Land Limited

project

Sovereign Business Park, Huyton

drawing title

Unit F - Proposed GA Elevations

date Dec 21 drawn EF  
scale @ A1 As indicated checked CF