


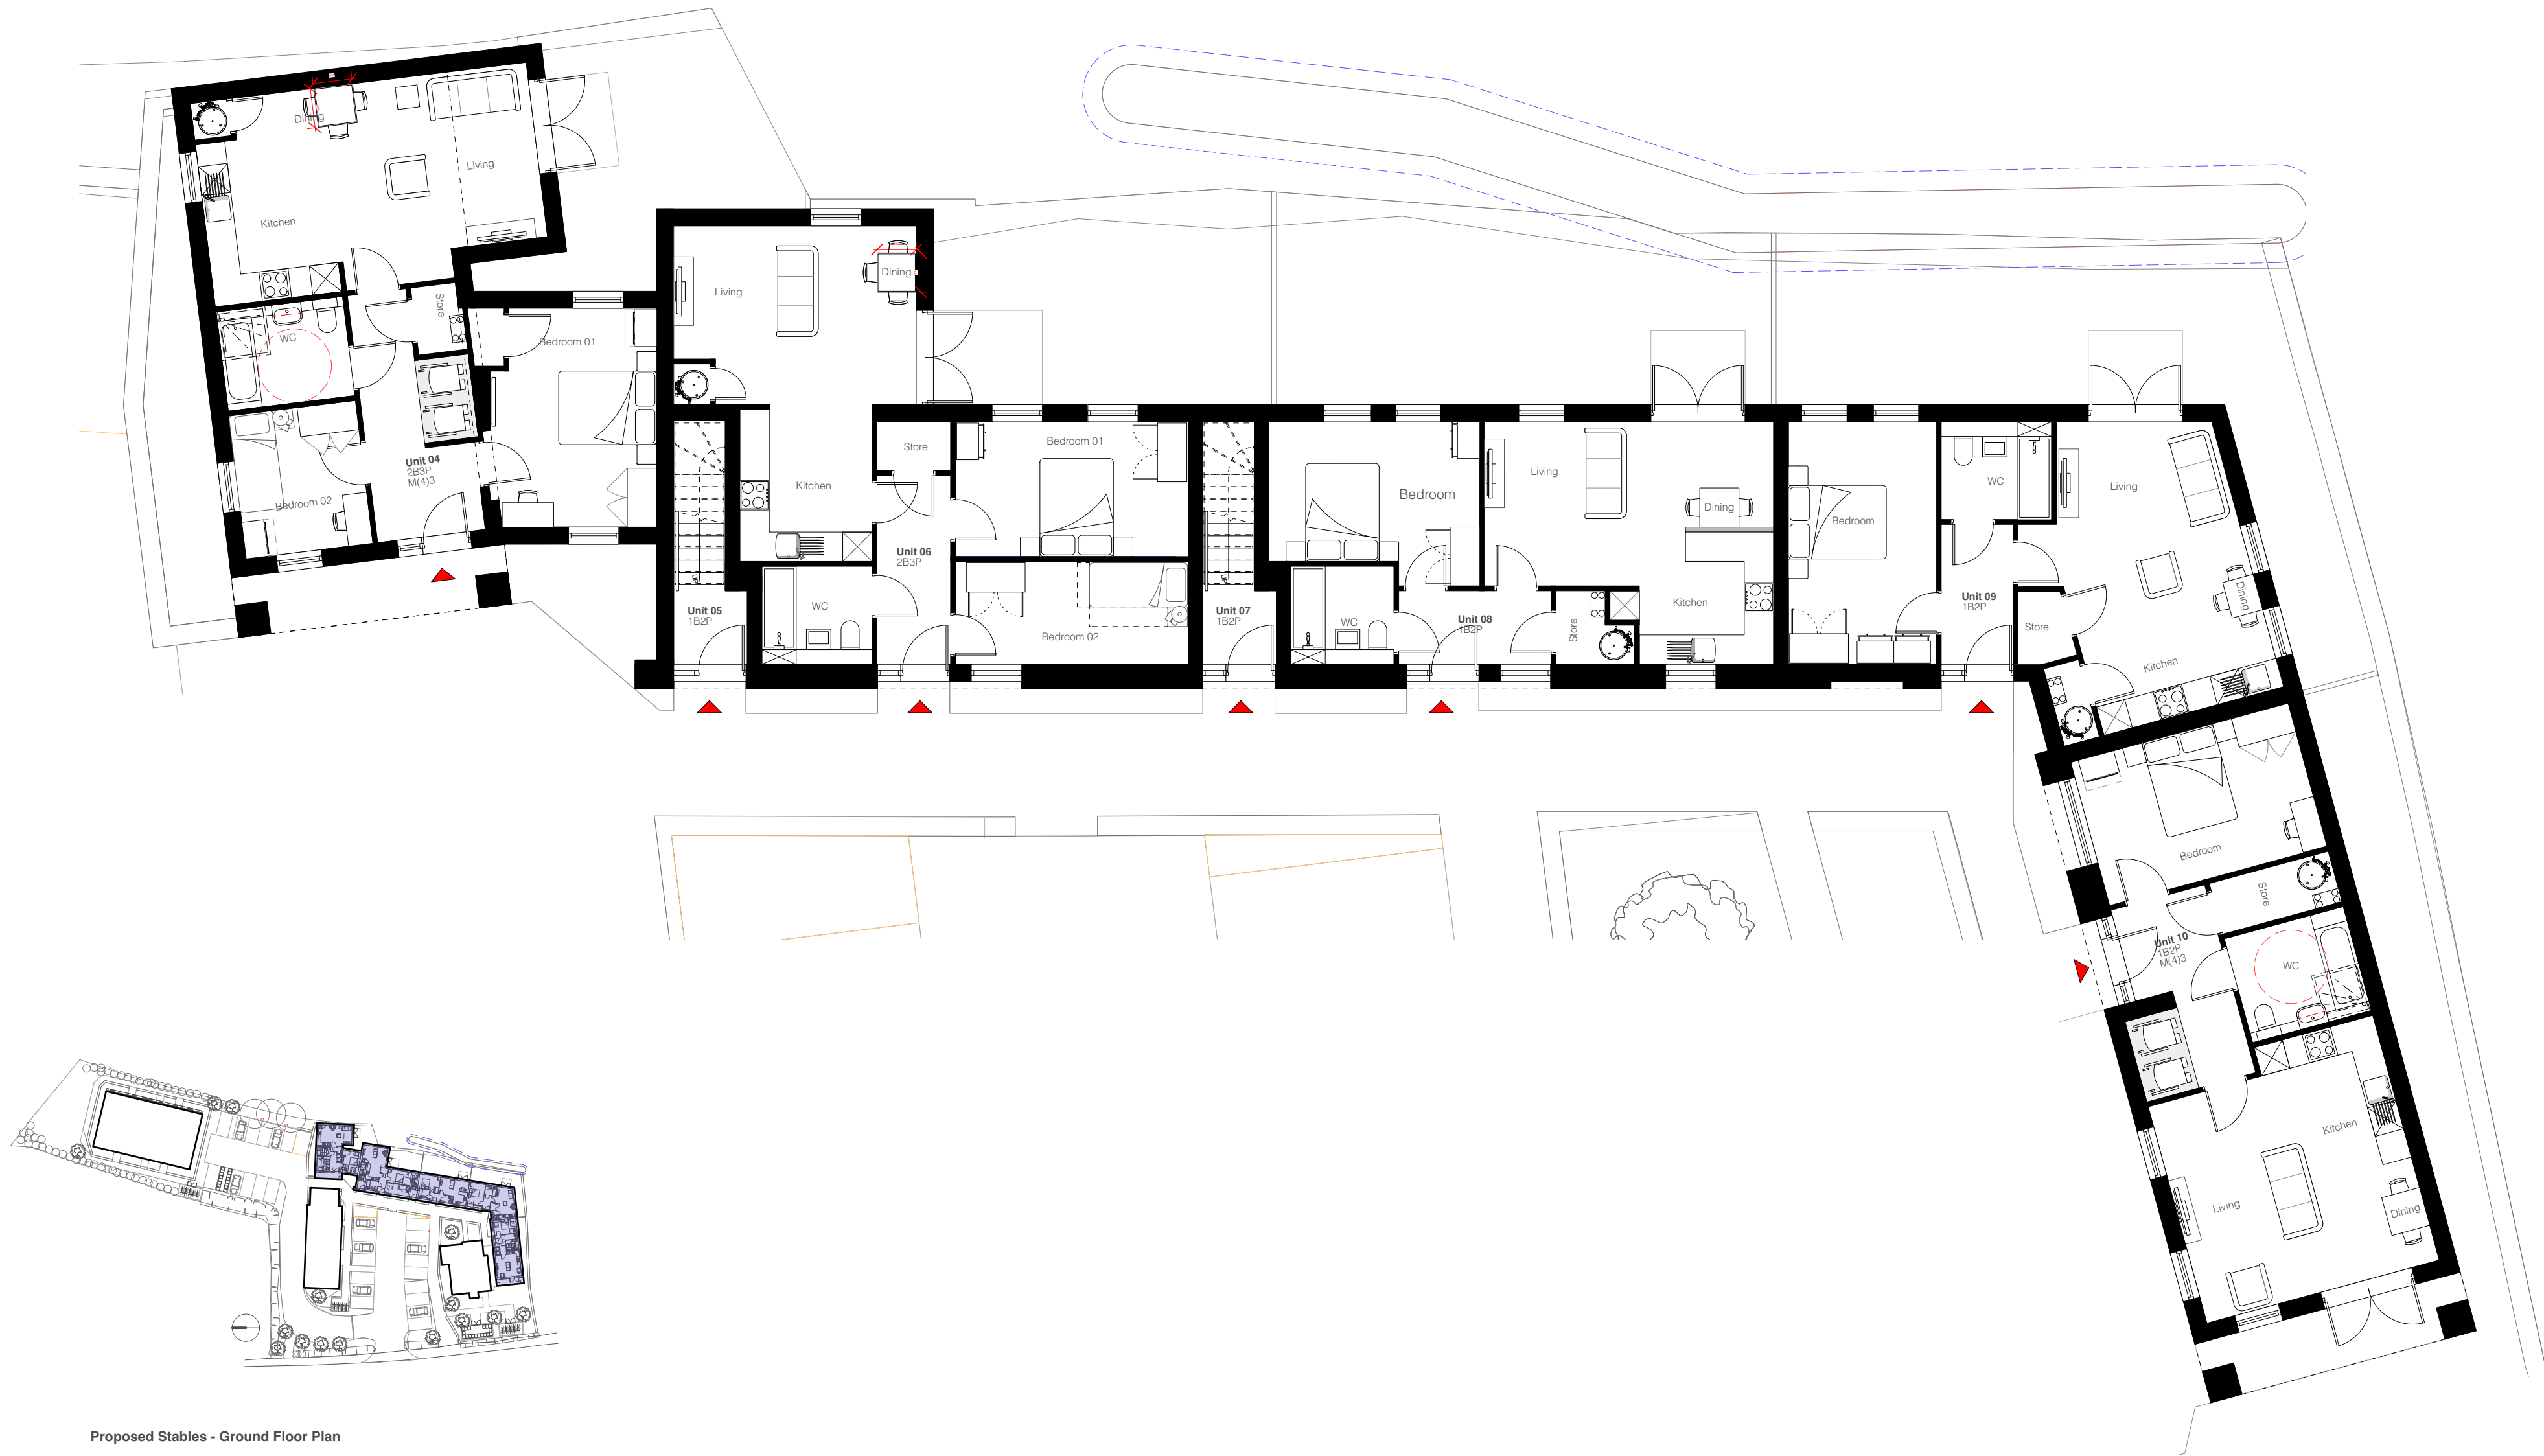

Proposed Stables - Ground Floor Plan

Drawing Title: Ground Floor Plan - Stables
Date: 15.04.2025
Drawing no: 1354 - 014
Scale: 1:100 @ A1
Drawn: KJ

revision: A
revision notes: A 29/10/2025 Minor update to floor plan storage

0m 1m 2m 5m 10m



DK-Architects
26 Old Haymarket
Liverpool
L1 6ER
0151 231 1209 T
mail@dk-architects.com E
www.dk-architects.com W