



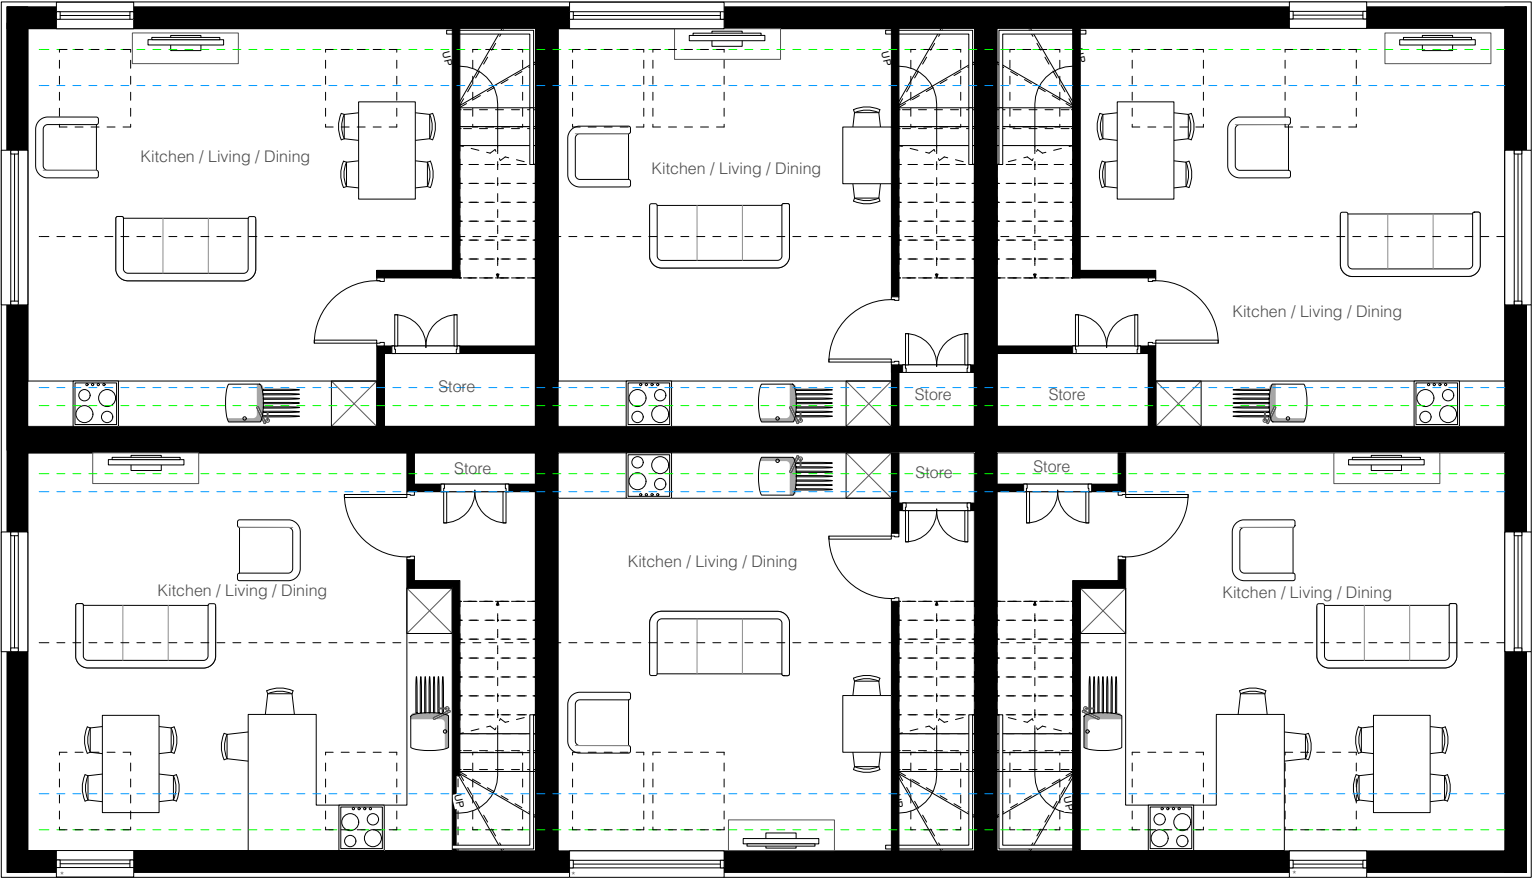

Proposed Barn 02 - First Floor Plan
* Window to be Obscured

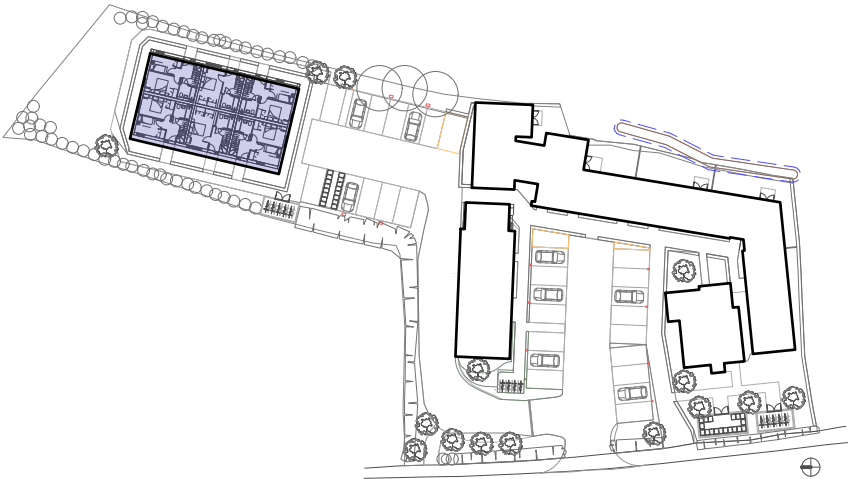

Drawing Title:	First Floor Plan - Barn 02	revision:	B	12/11/2025	Updated to planners comments on obscured windows
Date:	20.03.2025	revision notes:	A	11/09/2025	Updated to comments from the planner
Drawing no:	1354 - 018				
Scale:	1:100 @ A3				
Drawn:	KJ				

