




EXISTING SITE LOCATION PLAN | SCALE 1:1250




PROPOSED SITE LOCATION PLAN | SCALE 1:1250

LAWTON

LAWTON


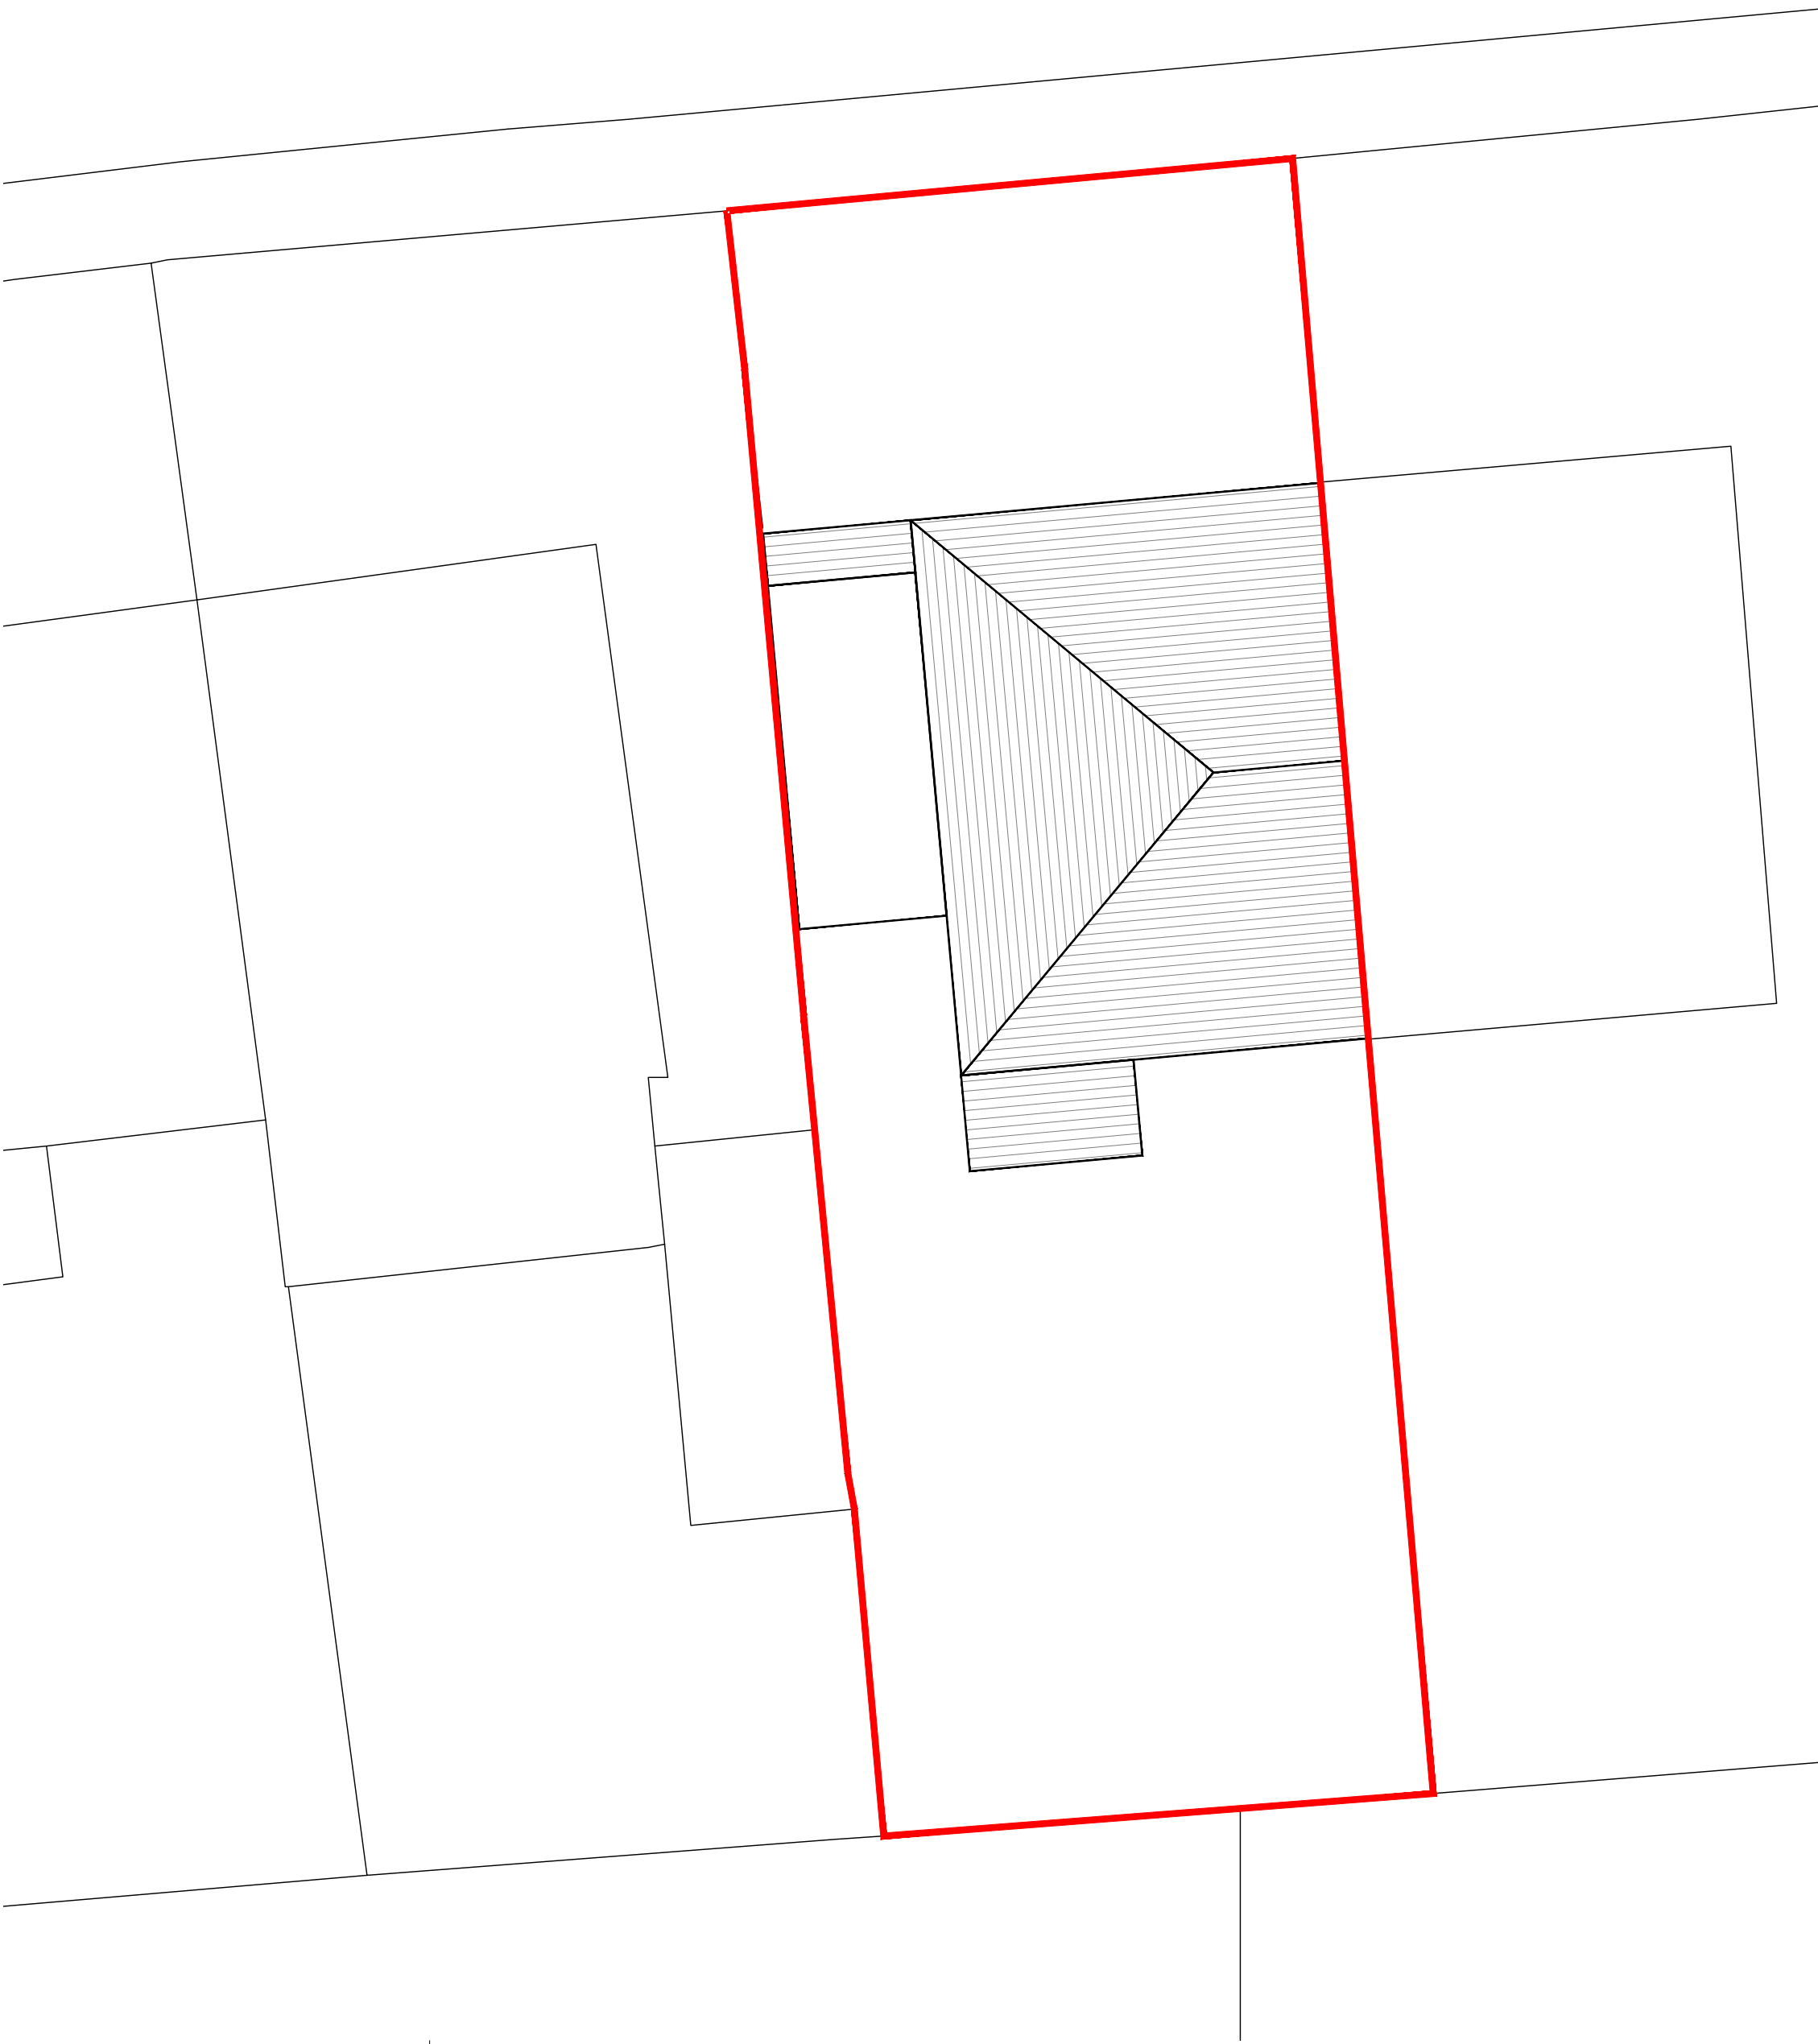


EXISTING SITE PLAN | SCALE 1:100

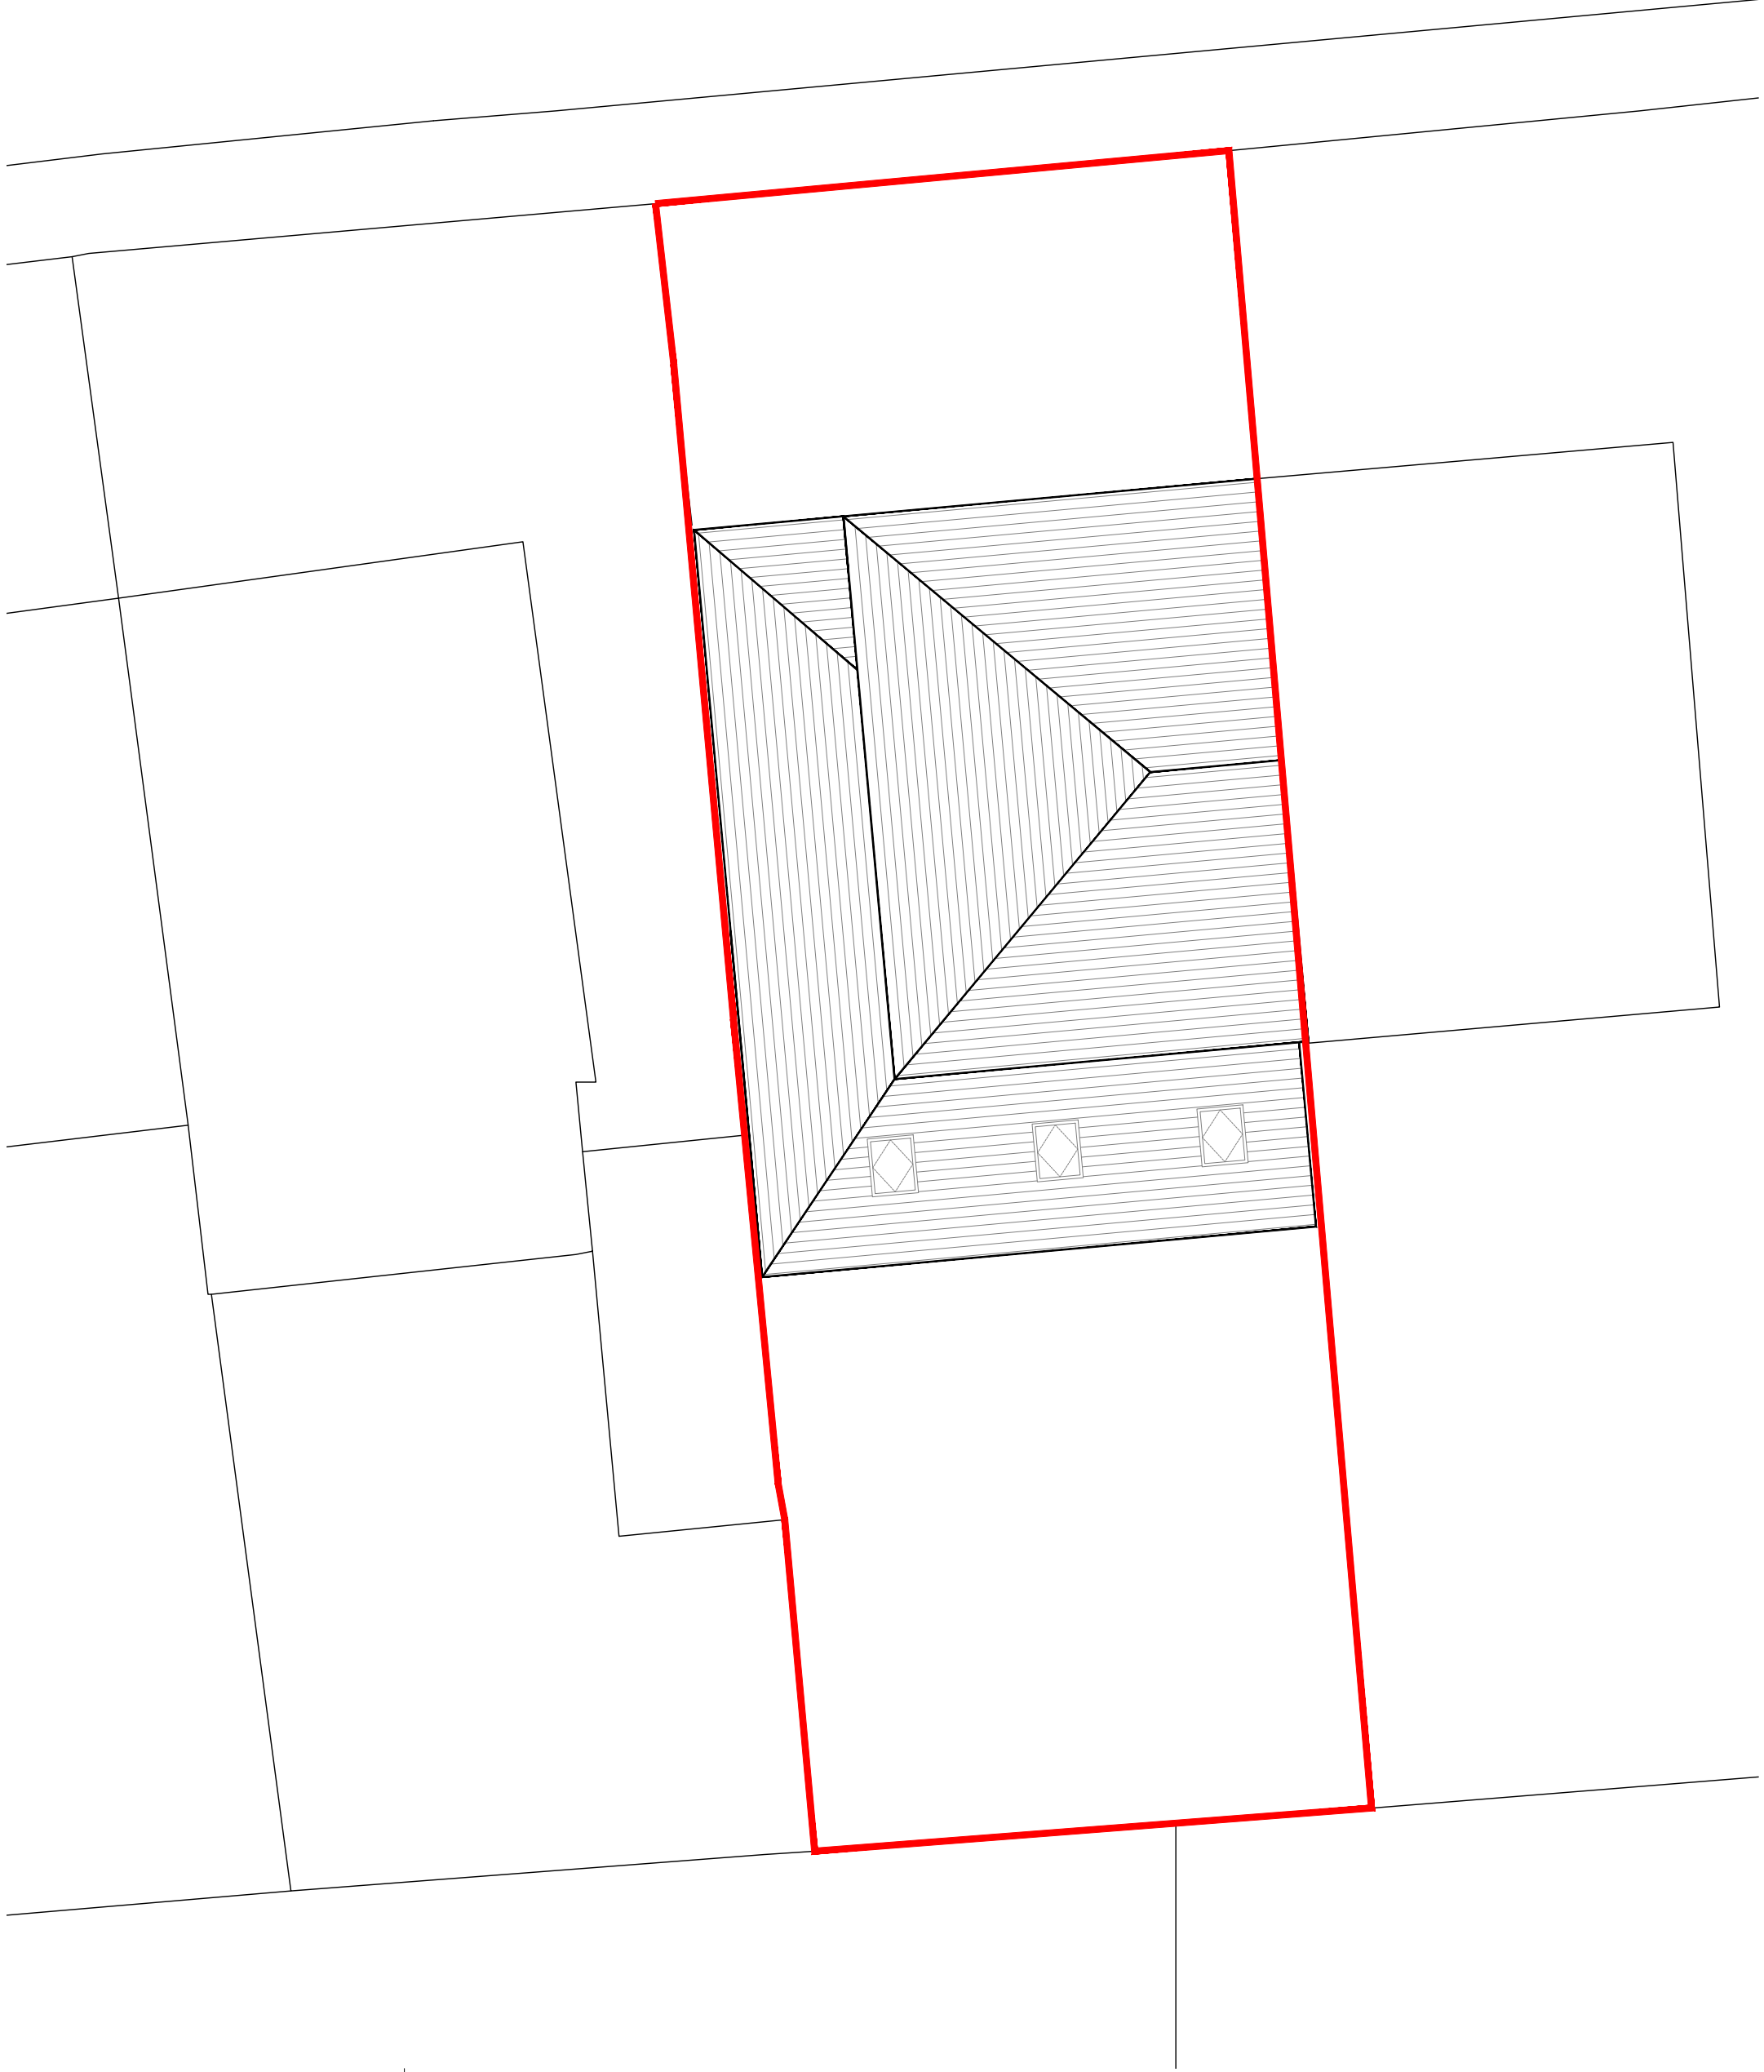

PROPOSED SITE PLAN | SCALE 1:100

STATUS PLANNING	© Copyright of PM DESIGNS®. All rights reserved. All dimensions are in millimetres unless stated otherwise. All dimensions must be checked on site prior to construction and any discrepancies reported to the architect. Work is subject to change following detailed design.			
	RevNo	Revision note	Date	Signature Checked

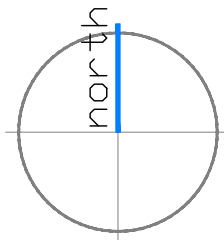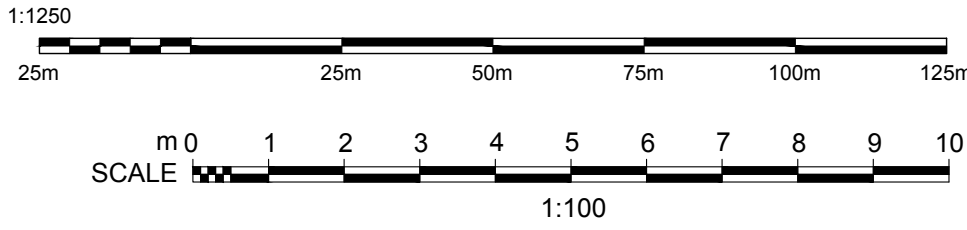

PM

PARLE MAGUIRE DESIGNS

PROJECT: 47 LAWTON ROAD
HUYTON
L36 4HL

CLIENT: MR COCKRAM

Drawing Title
EXISTING AND PROPOSED SITE AND LOCATION
PLANS

Telephone: 07580804180
Email: info@pmdesigns.co.uk

Drawing No.
A100
Date:
OCT 2023
Scale:
VARIES @ A1
Revision:
-

Issue:
PLANNING STATUS