



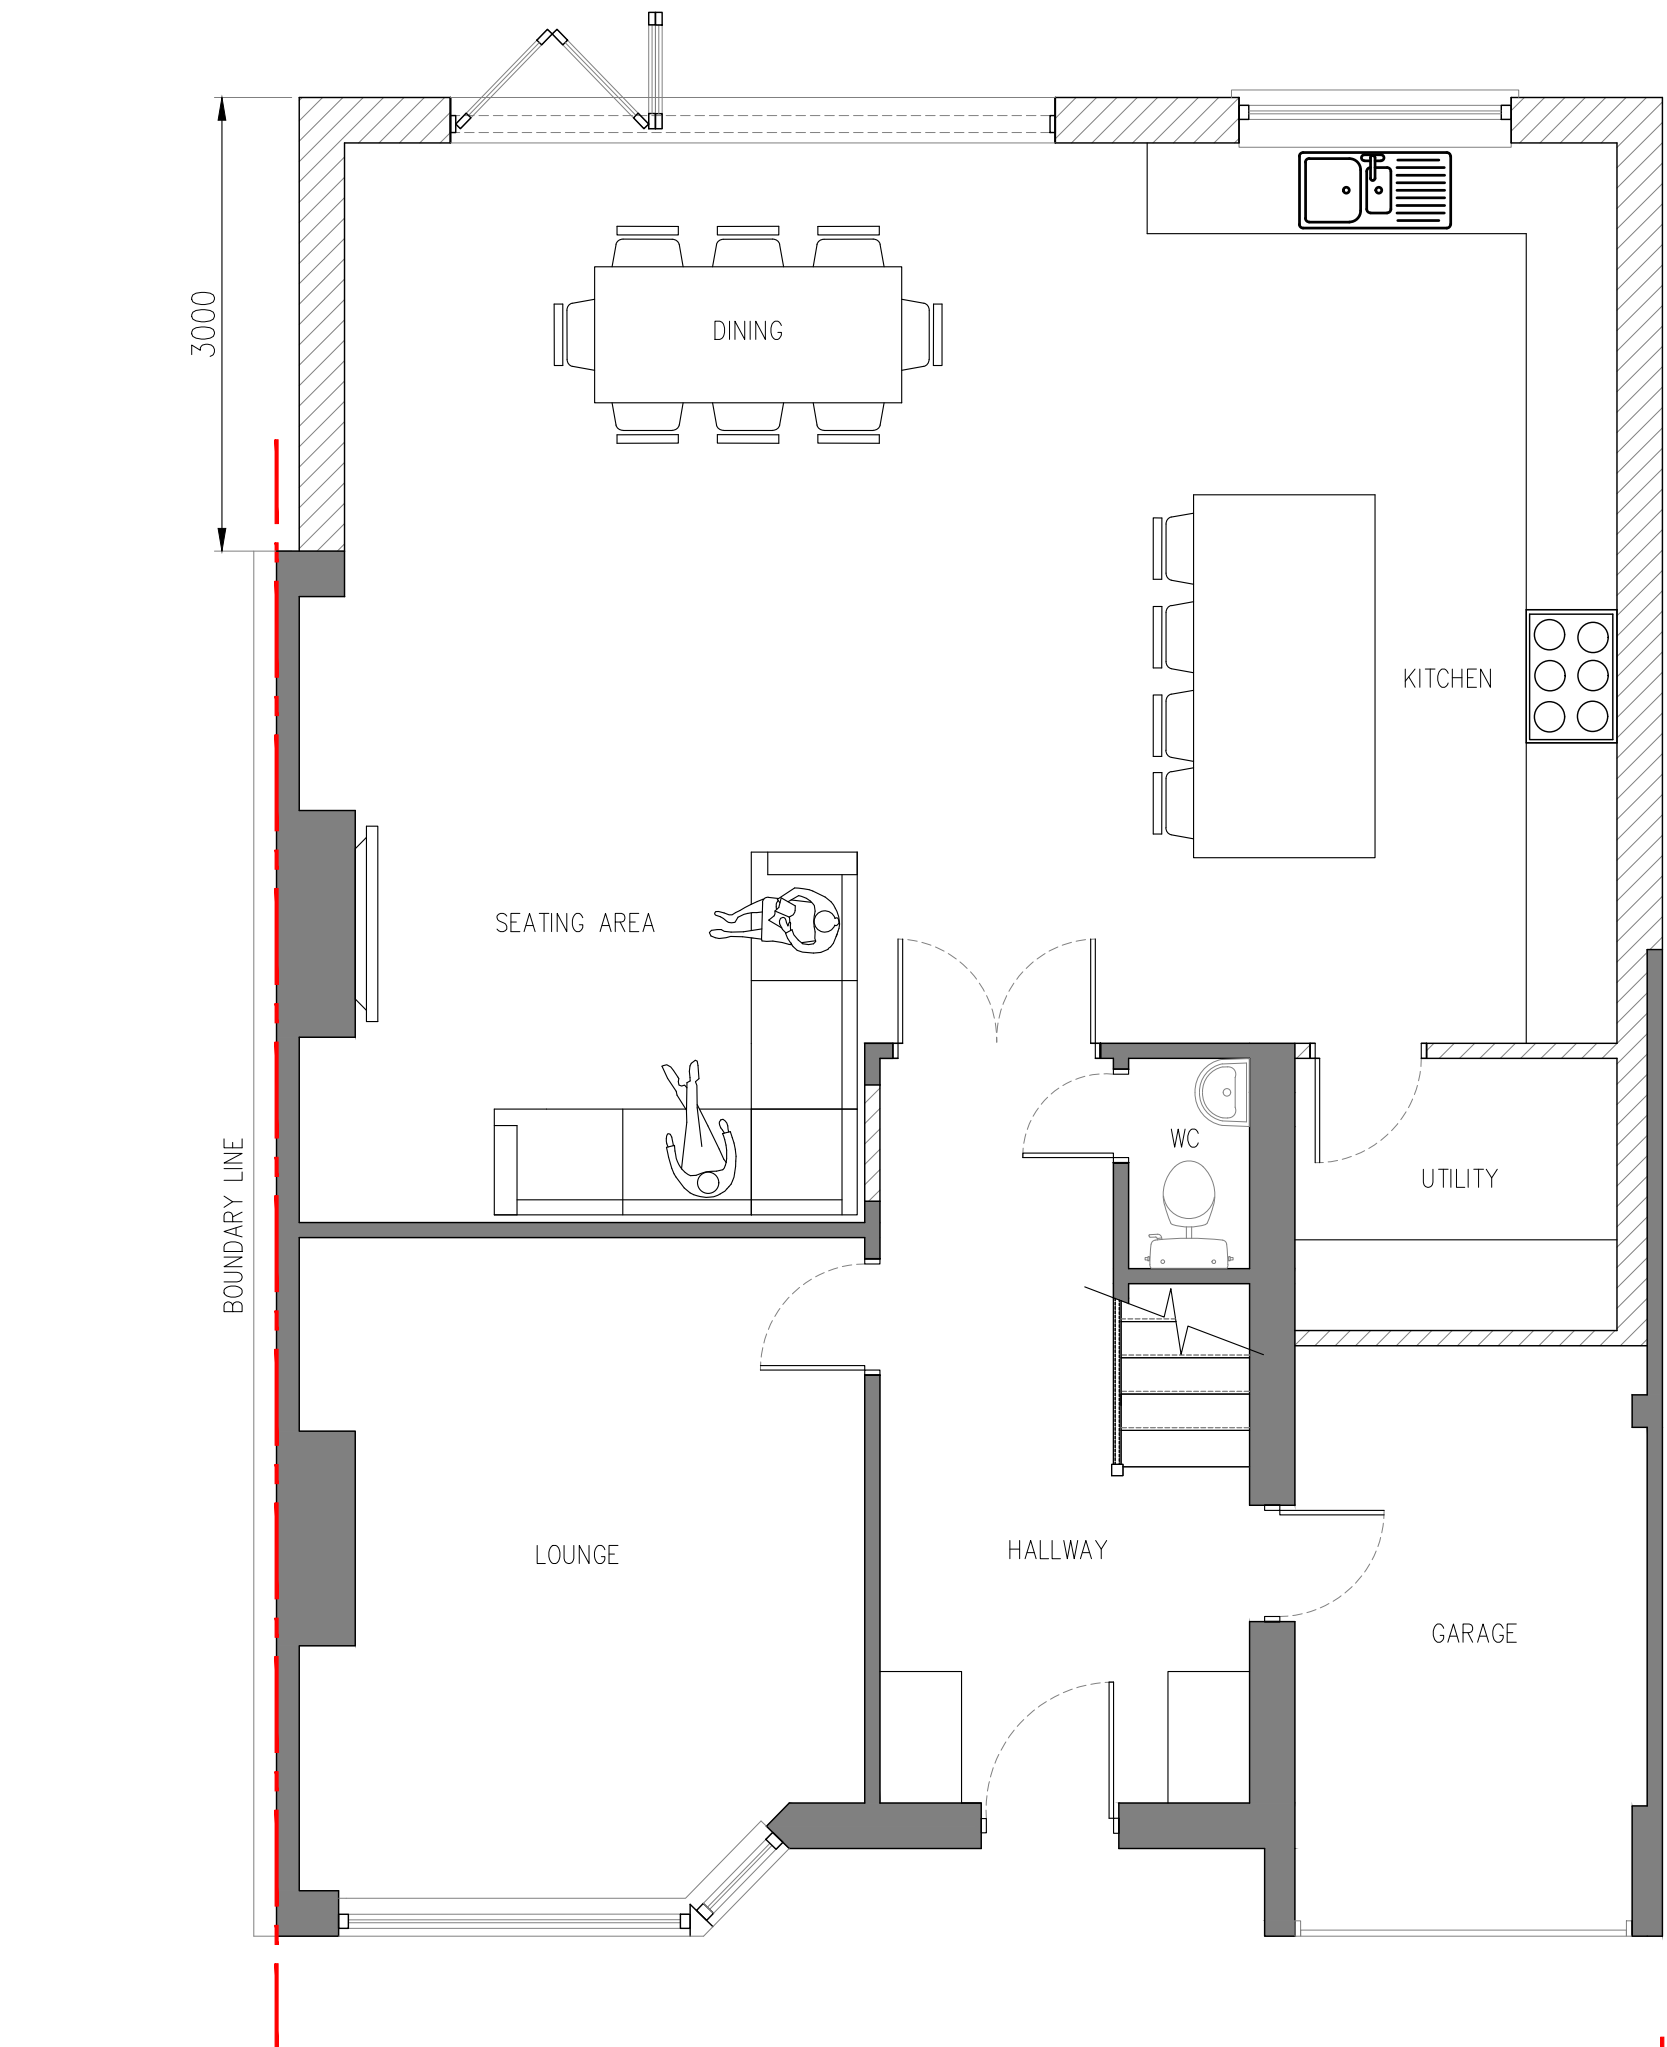


PROPOSED GROUND FLOOR | SCALE 1:50

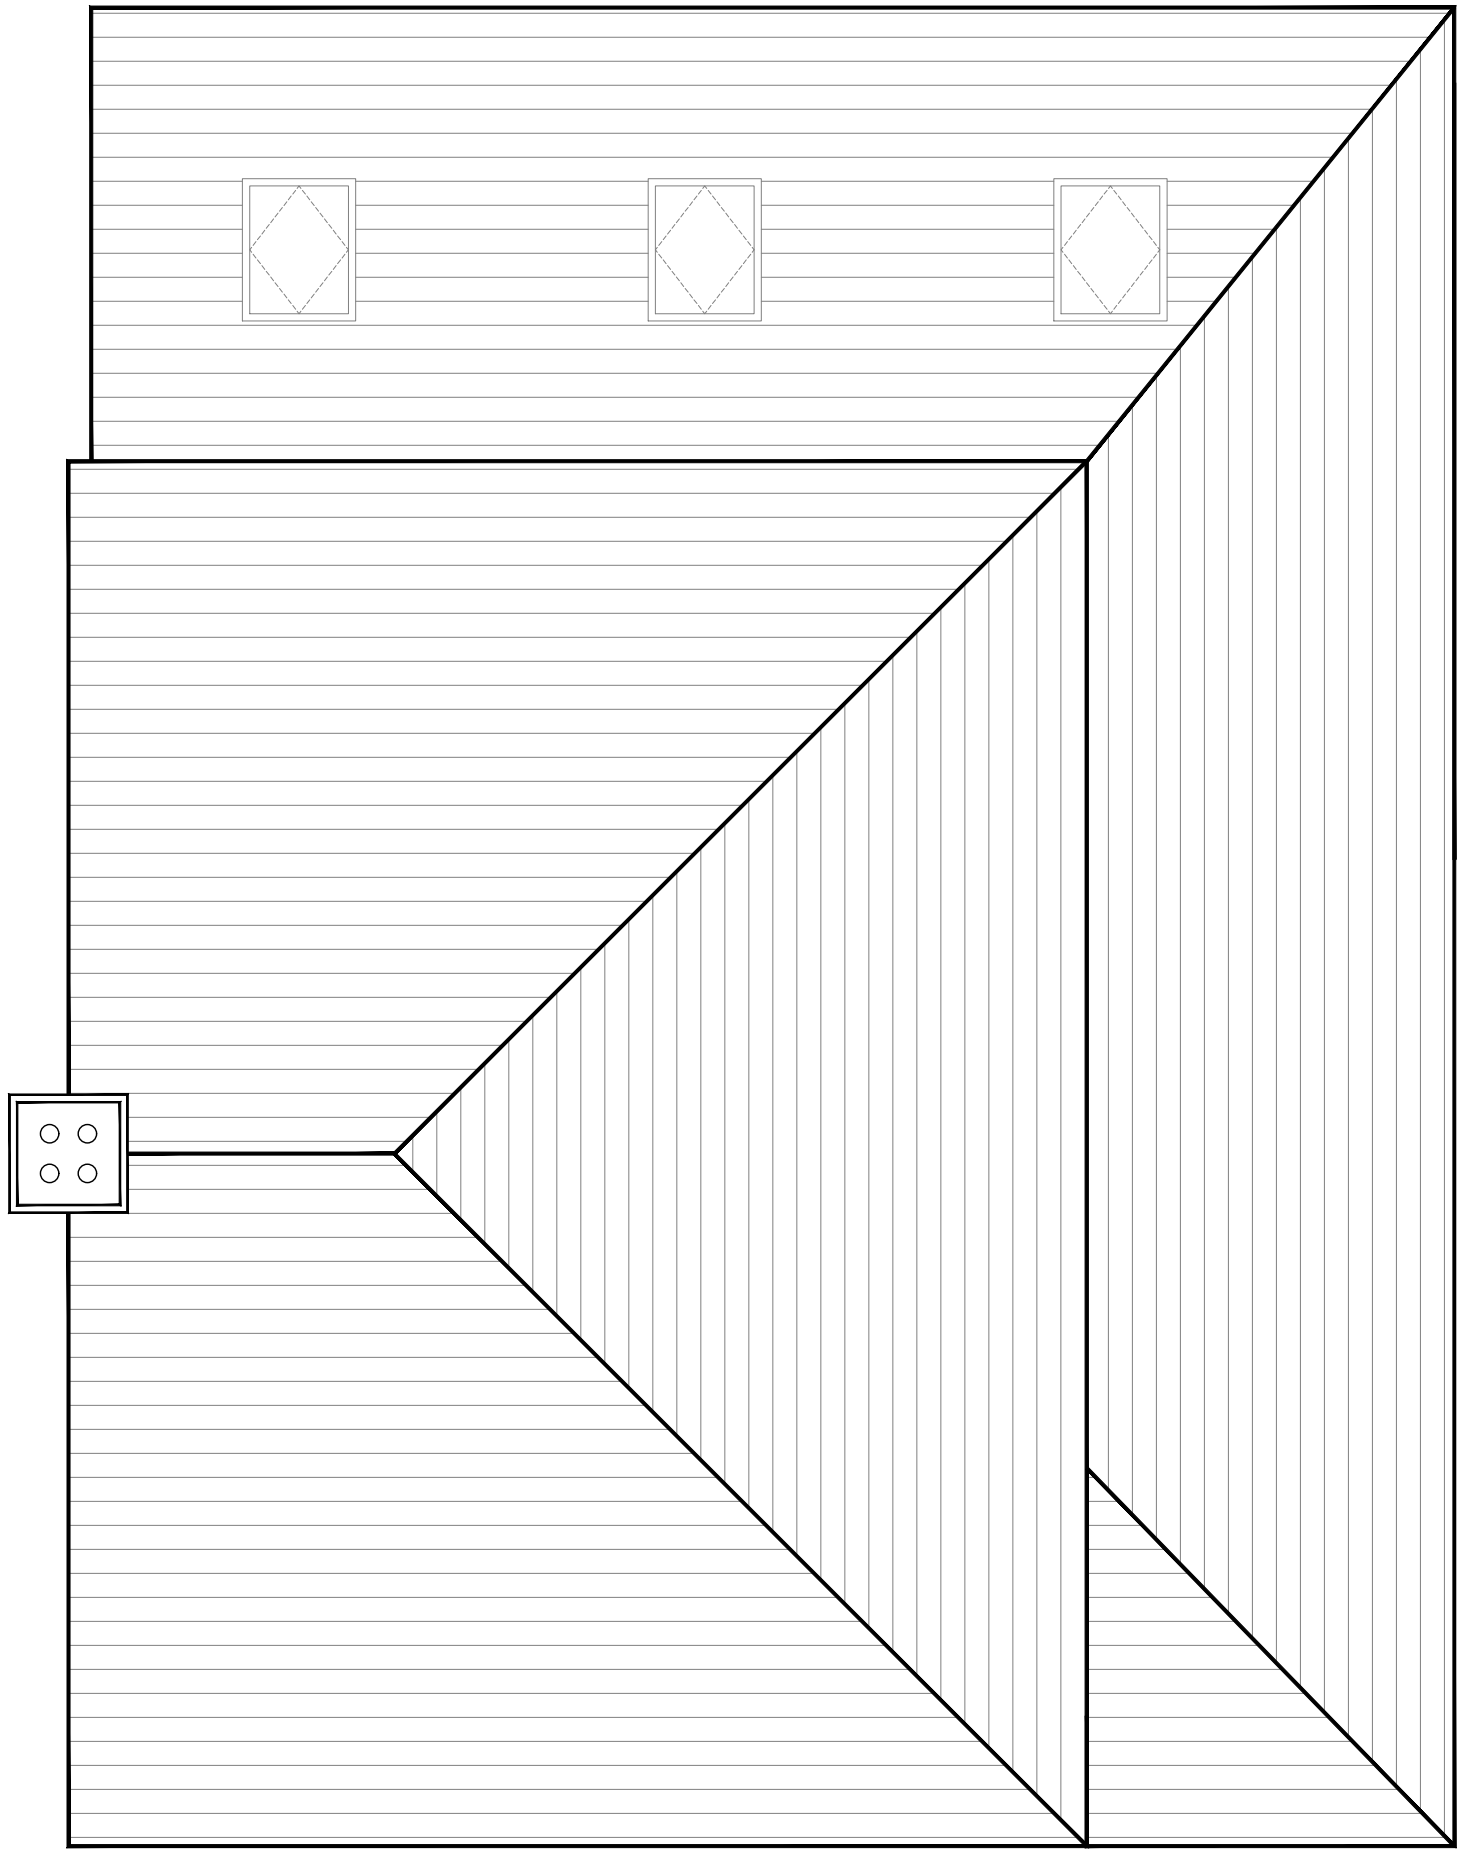

PROPOSED ROOF PLAN | SCALE 1:50




PROPOSED REAR ELEVATION | SCALE 1:50

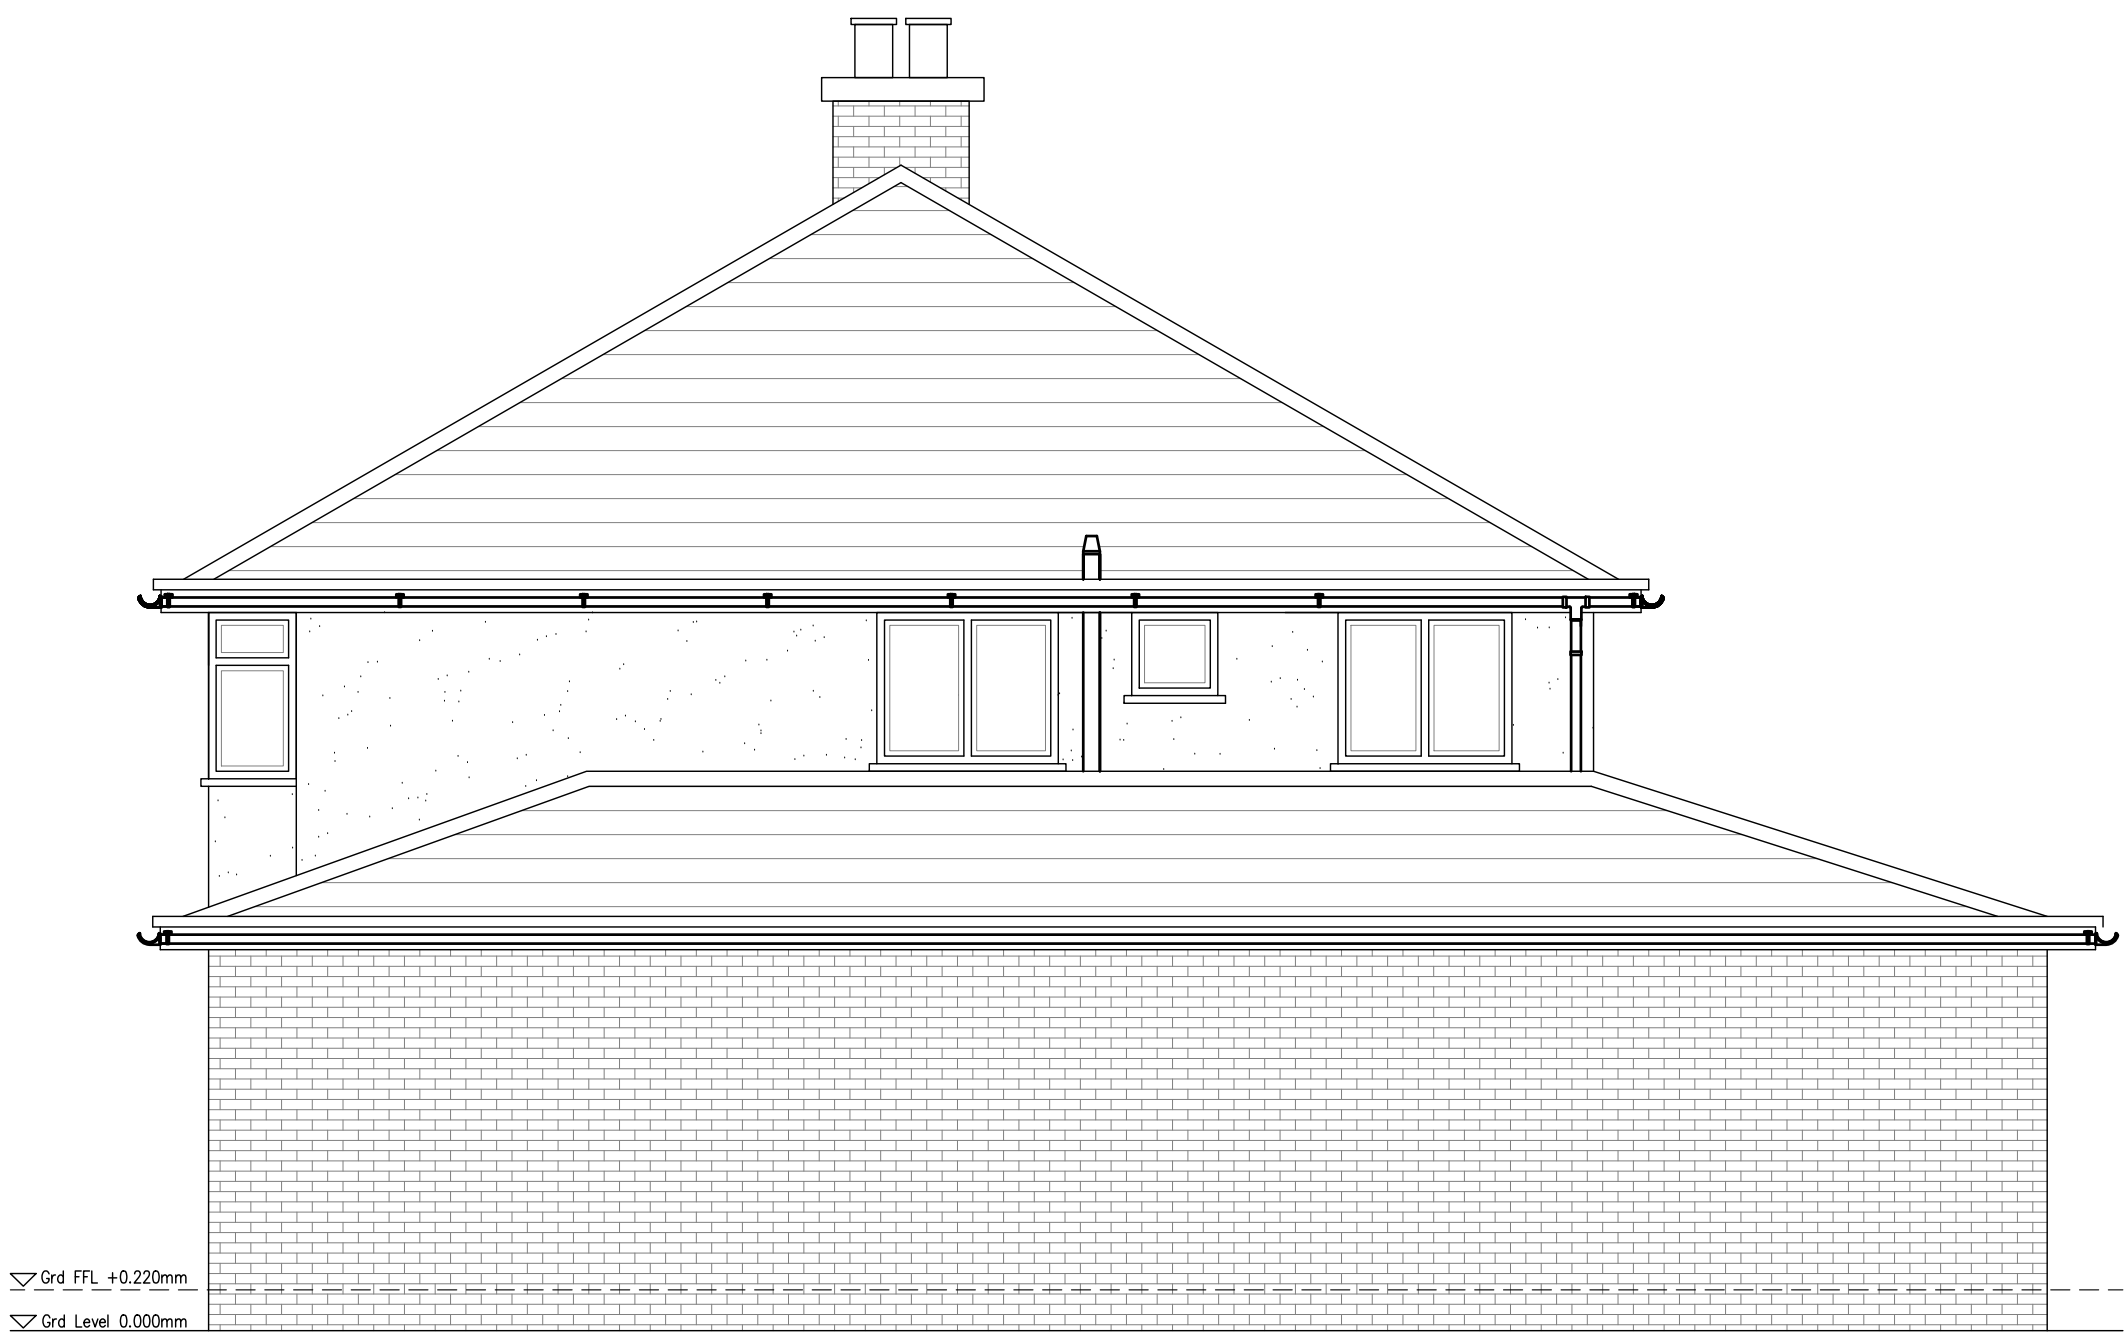

PROPOSED SIDE ELEVATION | SCALE 1:50

NB. NOTE THE FRONT ELEVATION IS NOT AFFECTED BY THIS PROJECT

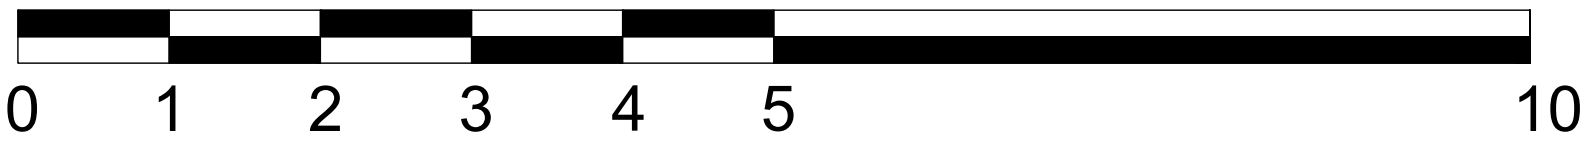

SCALE BAR 1:50