


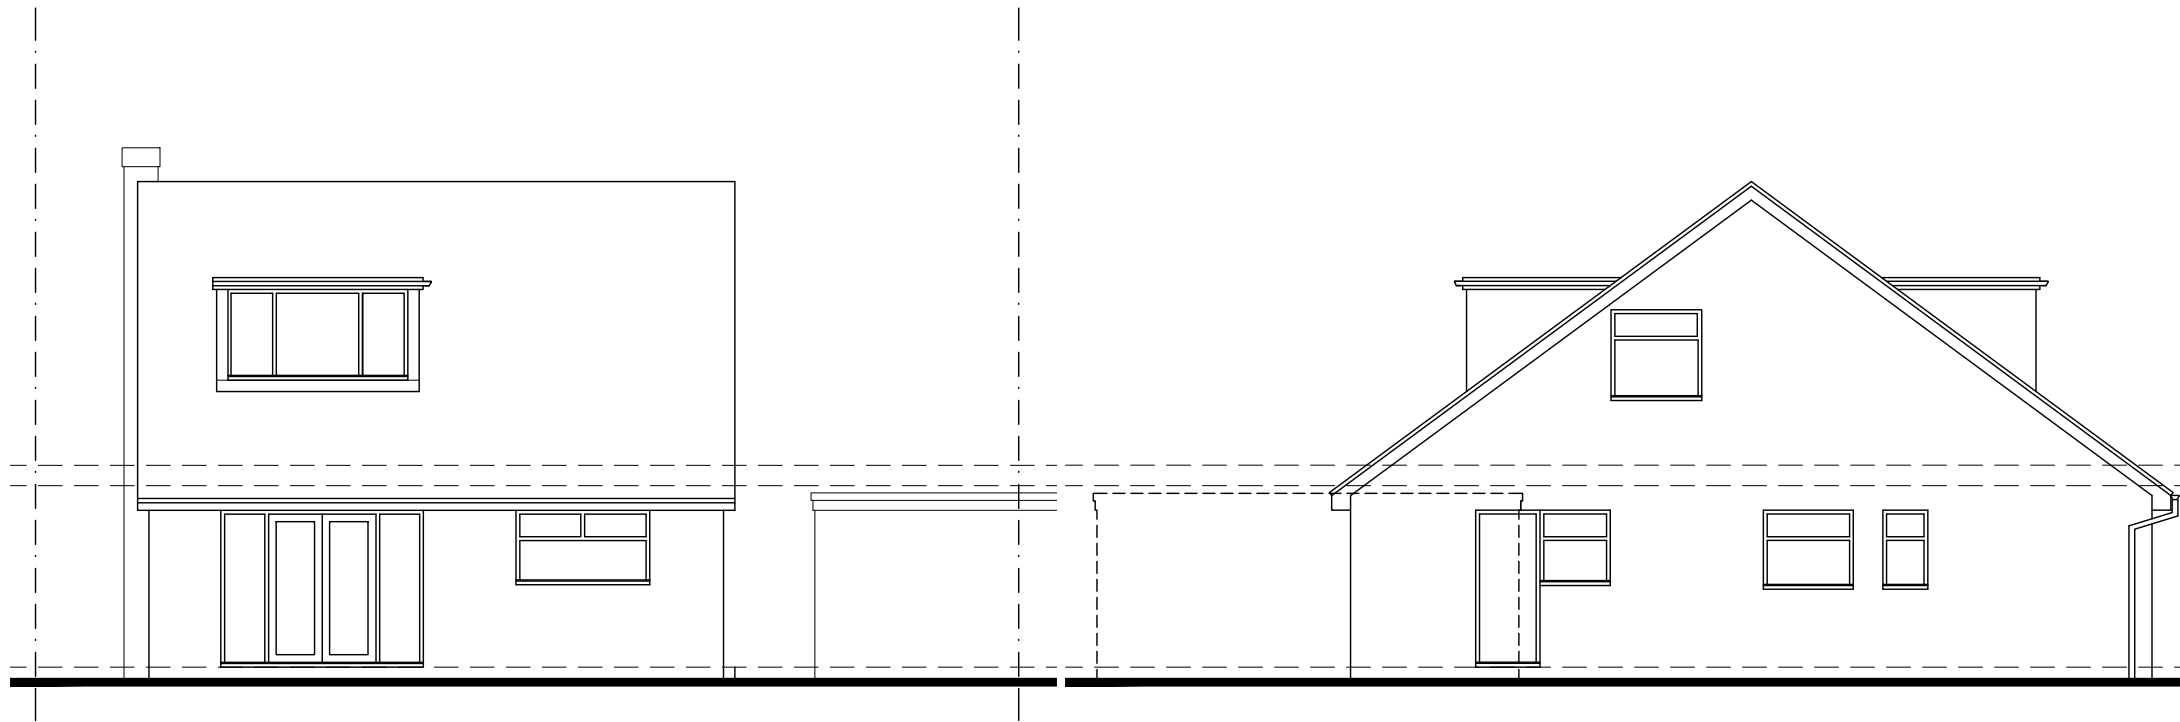


REAR ELEVATION

1:100

GABLE ELEVATION (Kitchen)

1:100

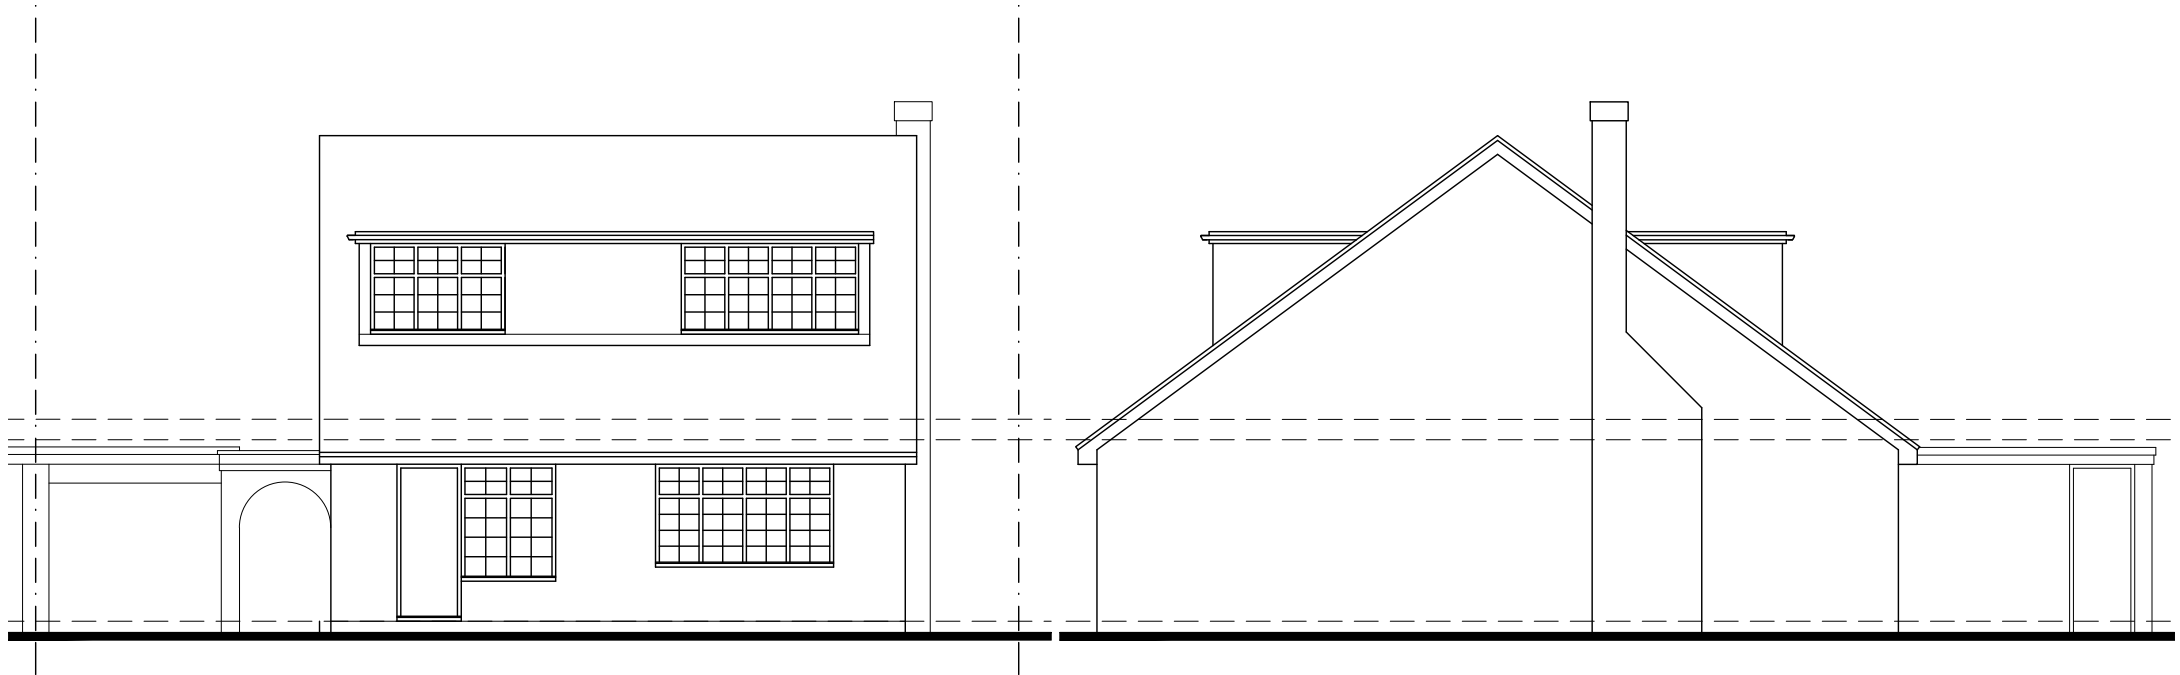

FRONT ELEVATION

1:100

GABLE ELEVATION (Lounge)

1:100



scale bars

project
PROPOSED EXTENSION at
15 BLAKING DRIVE,
KNOWSLEY, L34 0JE

title
EXISTING ELEVATIONS

ALEX HALFORD
architectural technician & building design consultant

11 Ploughmans Close
Southport
PR9 8QZ (m) 07715 353219

scale: as shown @ A3
date: May 2025
drawing no: A1552 02