



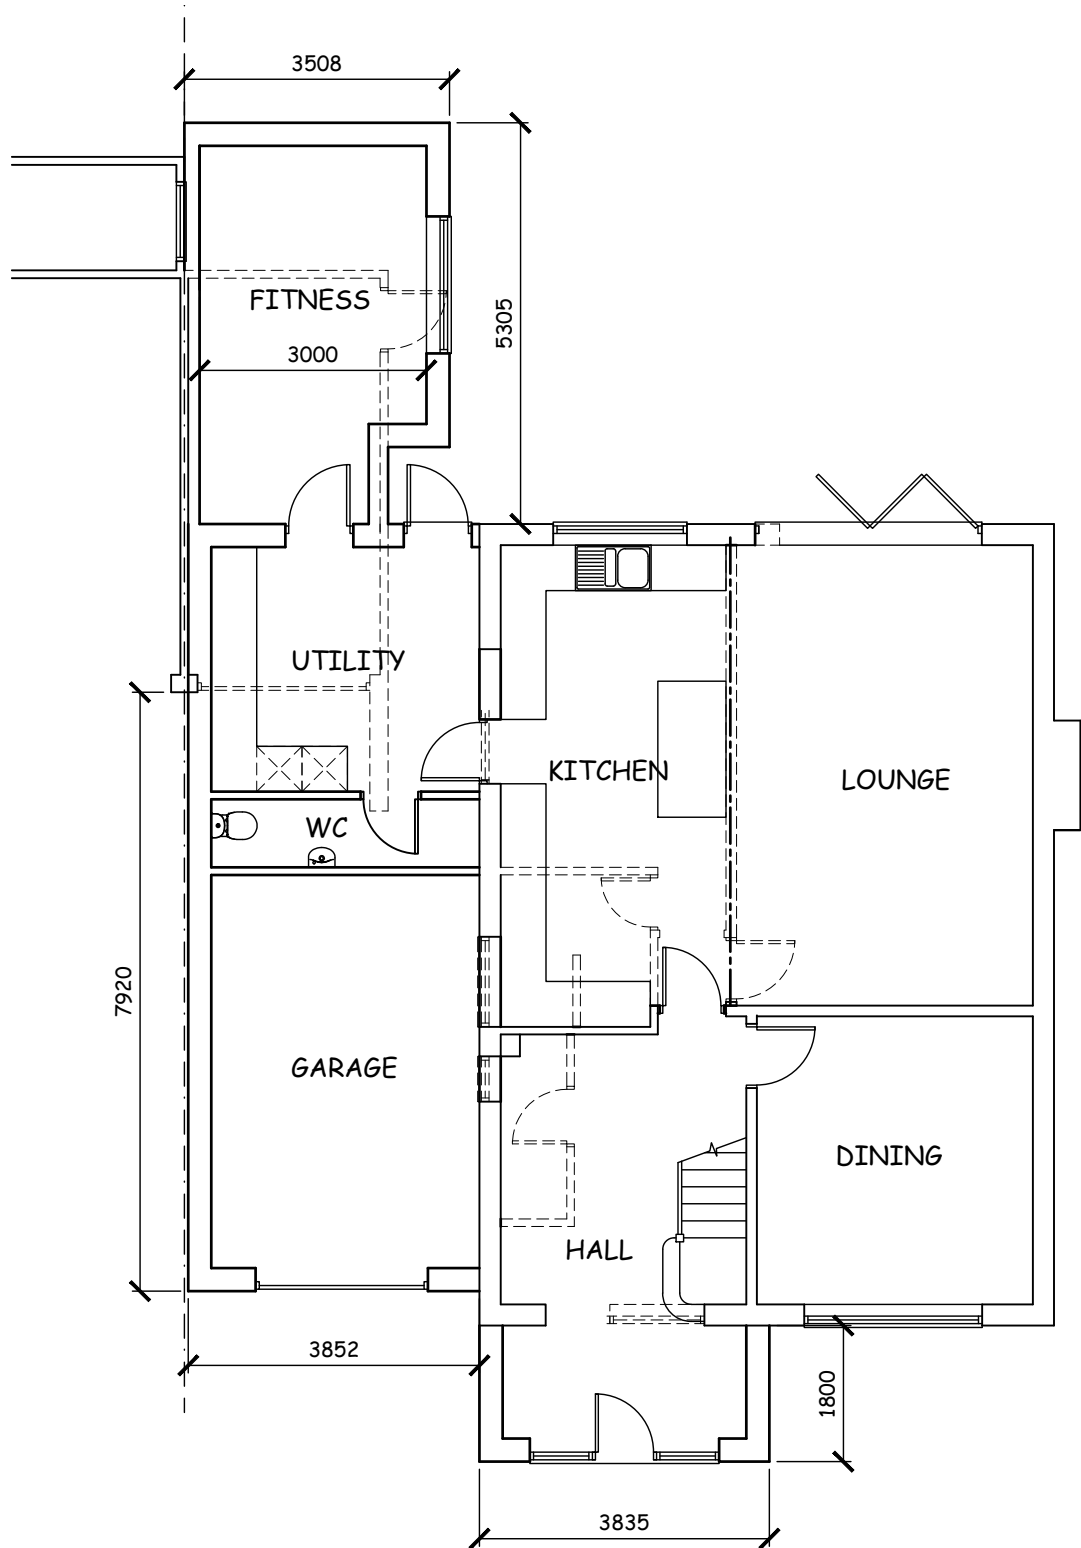


GROUND FLOOR PLAN 1:100

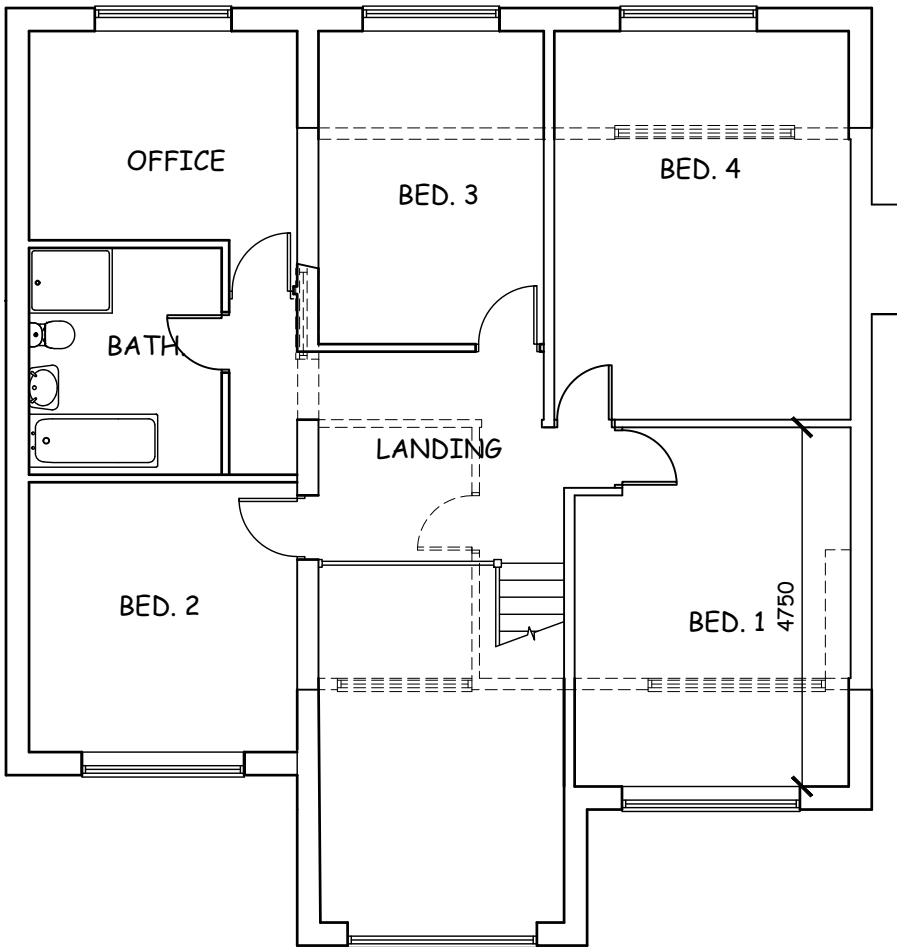

FIRST FLOOR PLAN 1:100

SCHEDULE of FINISHES

- Walls**
General - Rendered masonry
Front Entrance - Facing brickwork to match existing.
- Roof.**
Redland Regend smooth faced concrete interlocking tiles.
- Doors & Windows.**
White u-pvc frames with sealed double glazed units.
- Boundary Treatment.**
1500 high timber fencing panels.
- Vehicle Hardstanding.**
Concrete paving slabs.
- Lighting.**
PIR safety/security lighting.
- Rainwater Goods.**
White pvc rainwater gutters and downpipes.

 

scale bars

project

PROPOSED EXTENSION at
15 BLAKING DRIVE,
KNOWSLEY, L34 0JE

title

PROPOSED PLANS

ALEX HALFORD

architectural technician & building design consultant

11 Ploughmans Close
Southport
PR9 8QZ

(m) 07715 353219

scale:

as shown @ A3

date:

May 2025

drawing no:

A1552 03