
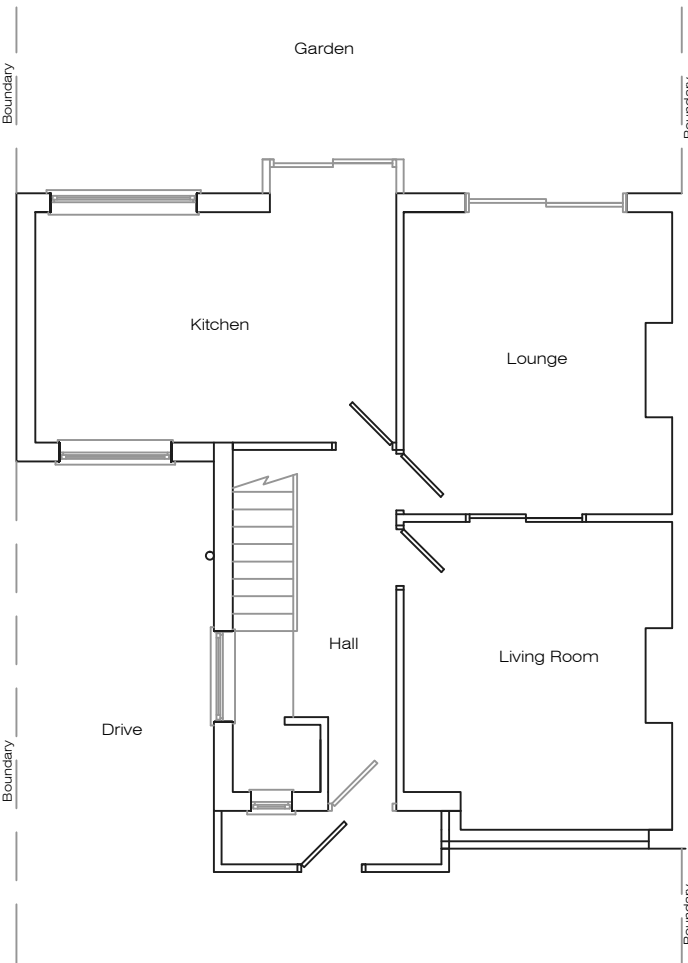


Existing Front Elevation


Existing Side Elevation

Existing Rear Elevation


Existing Other Side Elevation

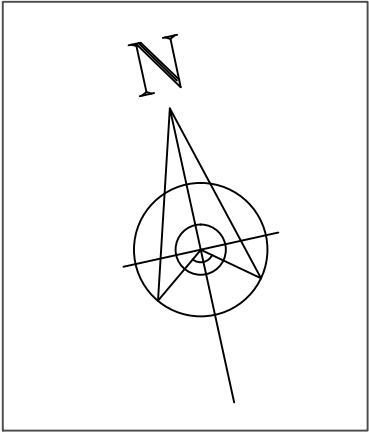

Existing Ground Floor Plan

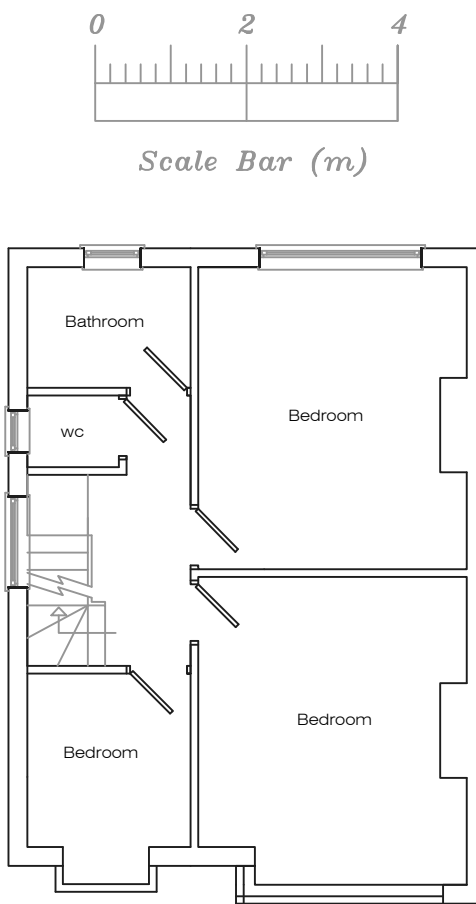

Existing First Floor Plan

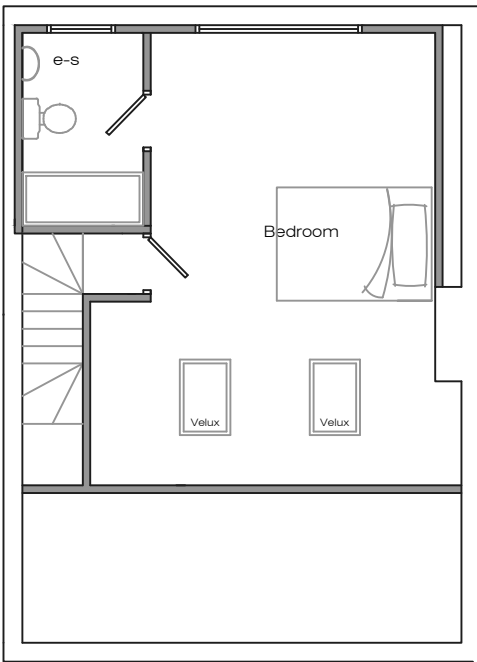

Existing Loft Plan

Address 114 Rupert Road, L36				
Job Title Two storey side extension and single to rear				
Drawing title Existing Plans				
Chkd	Appvd	date May '25	scale 1:100 @ A2	Dwg No. 001