


Proposed Front Elevation


Proposed Side Elevation

Proposed Rear Elevation

Proposed Other Side Elevation

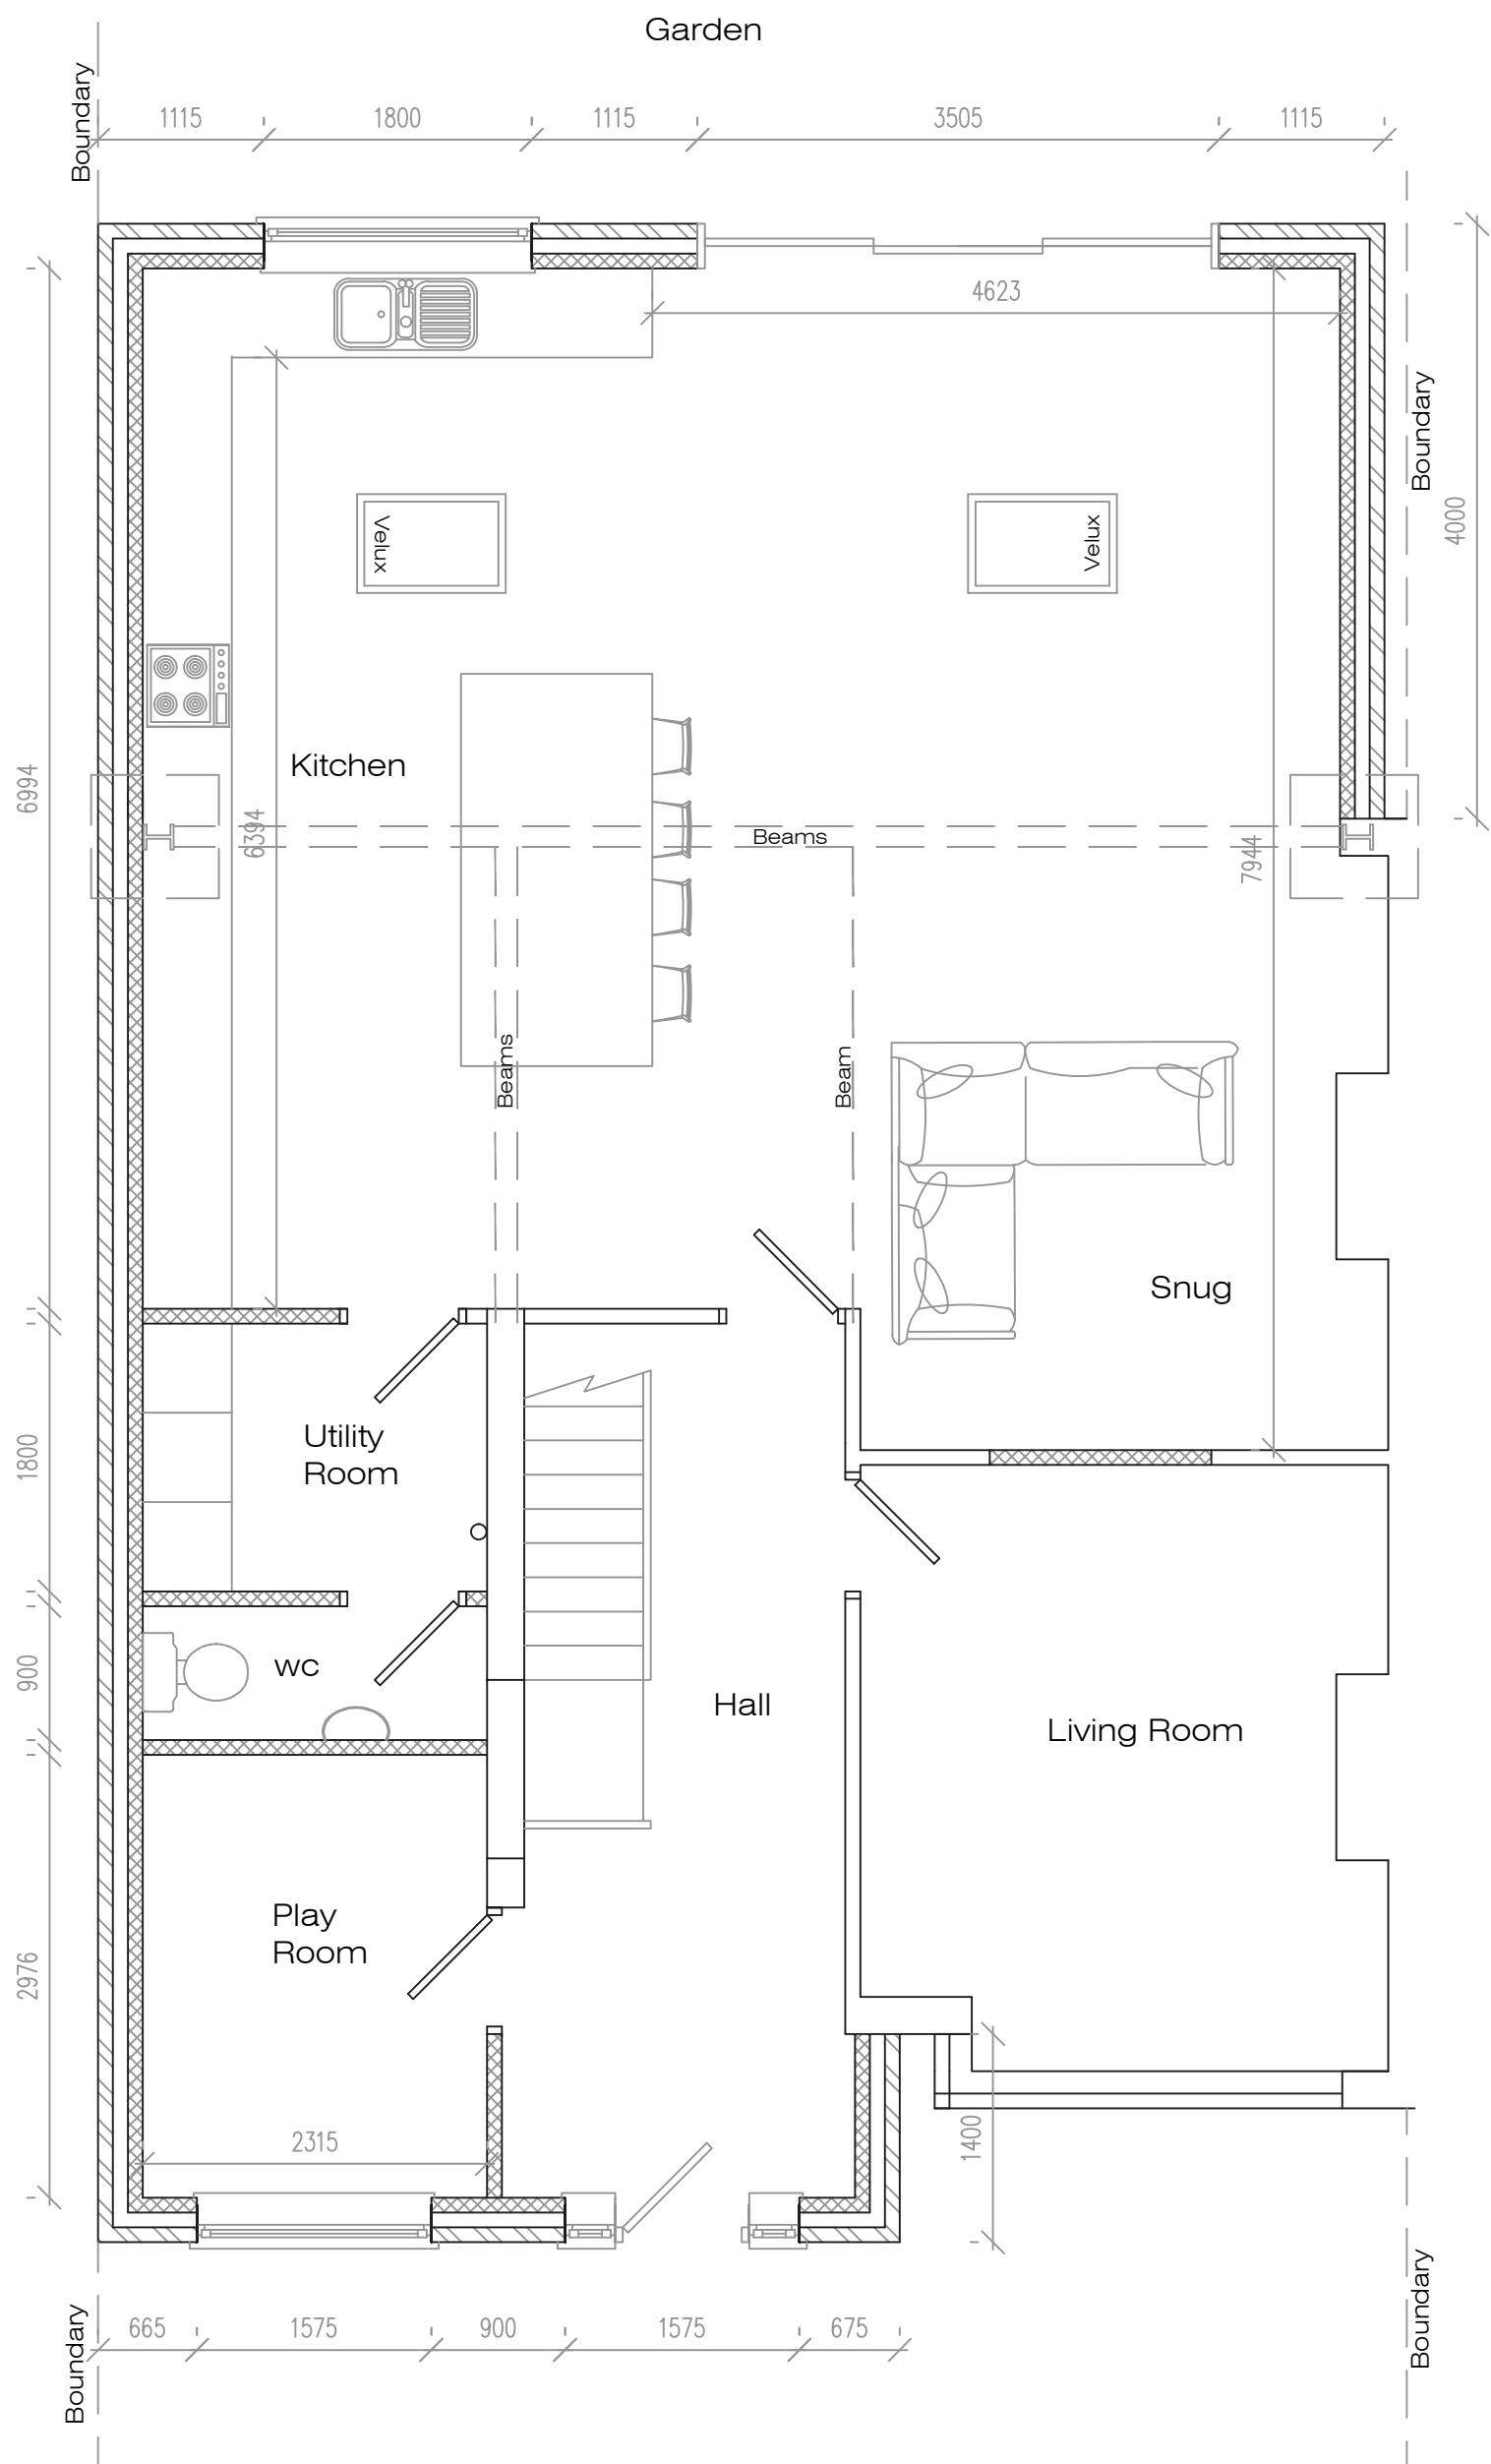

Proposed Ground Floor Plan

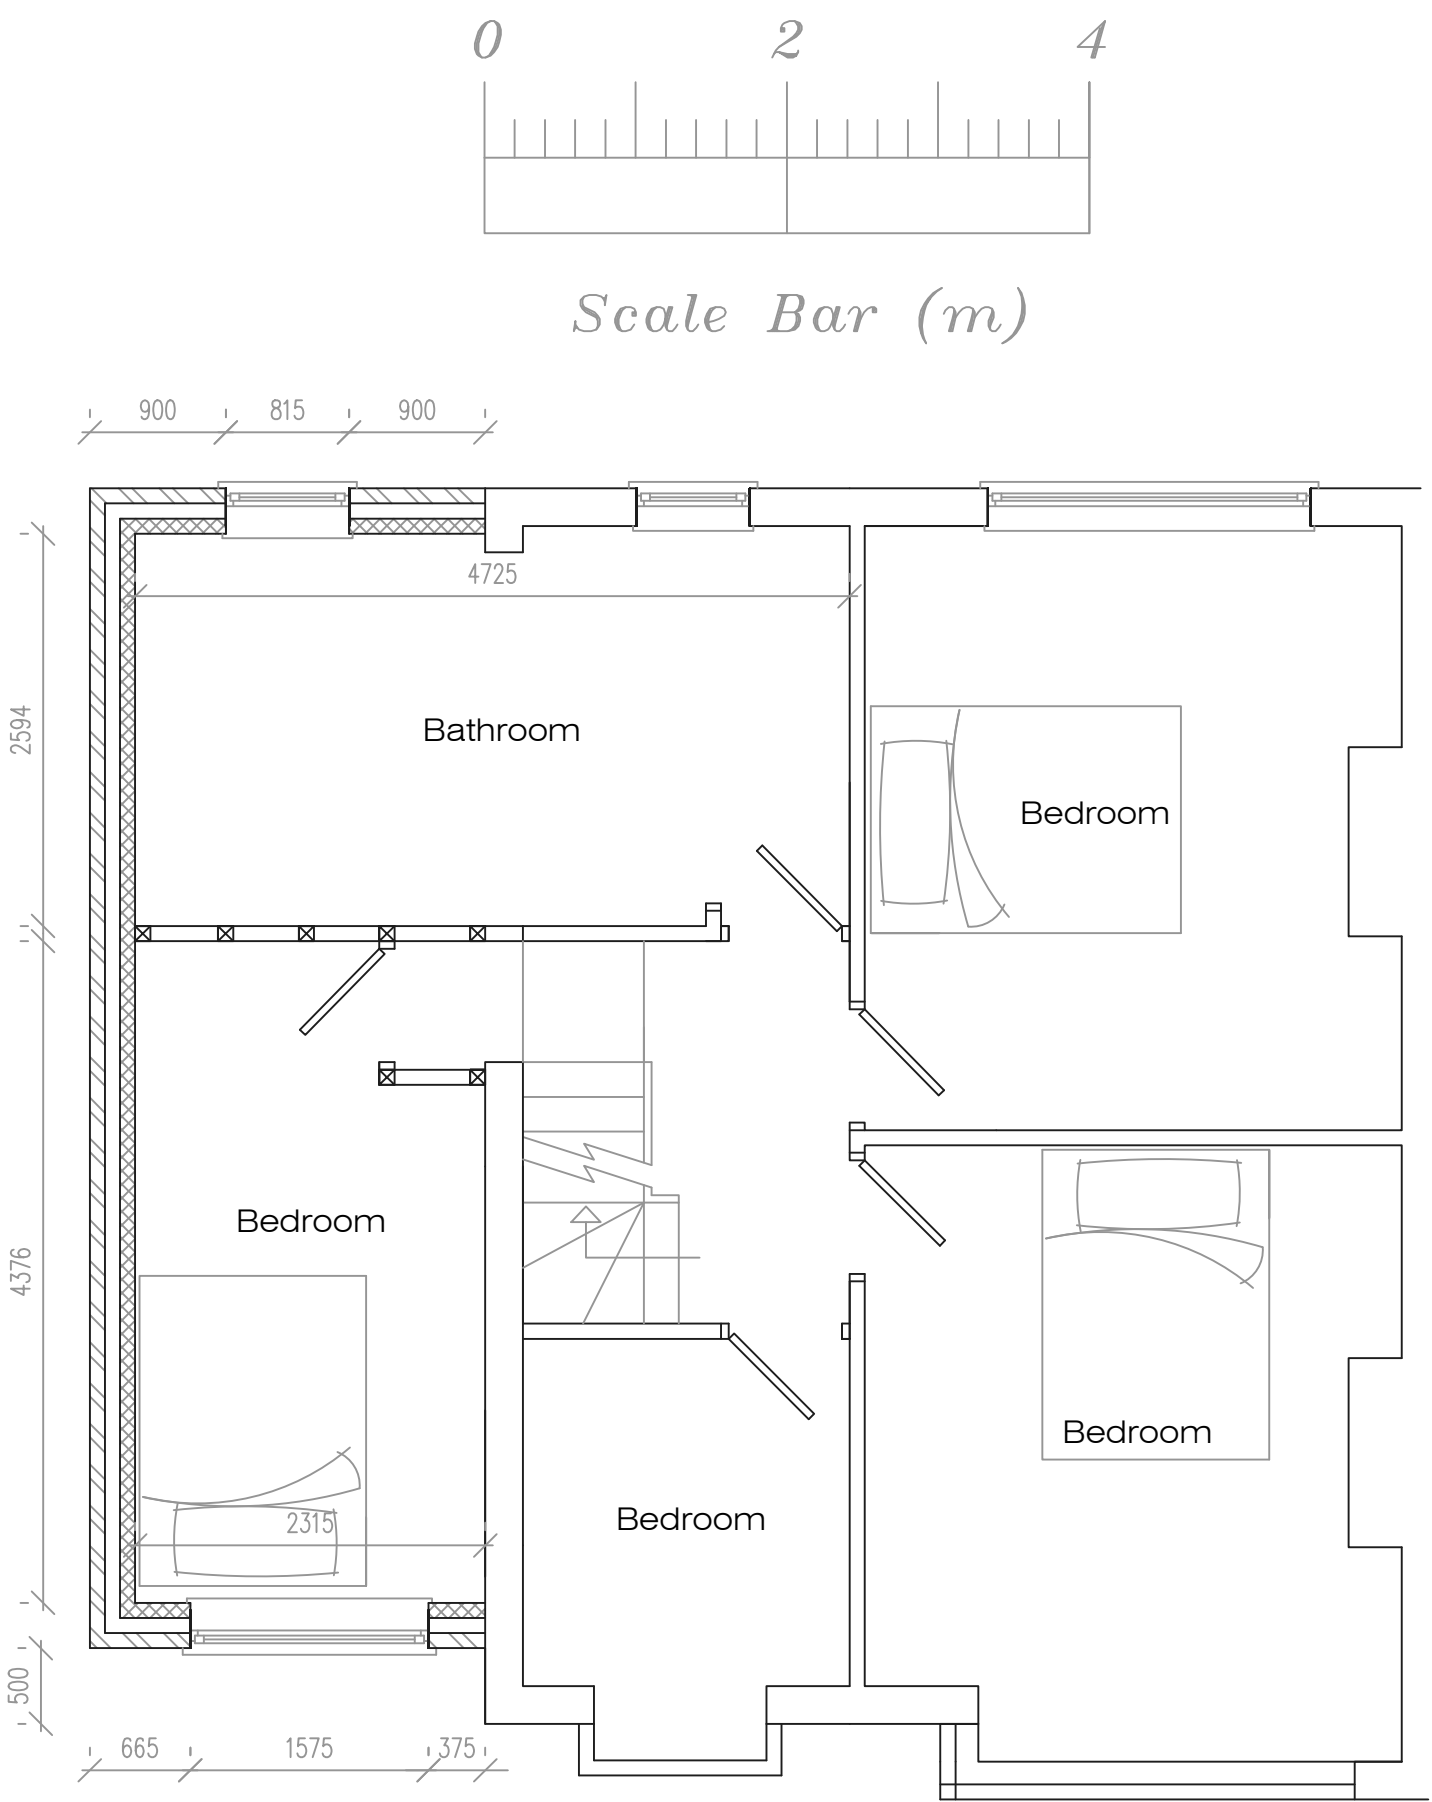

Proposed First Floor Plan

Address				
114 Rupert Road, L36				
Job Title				
Two storey side extension and single to rear				
Drawing title				
Proposed Plans				
Chkd	Appvd	date	scale	Dwg No.
		May '25	1:50/1:100 @ A1	002