

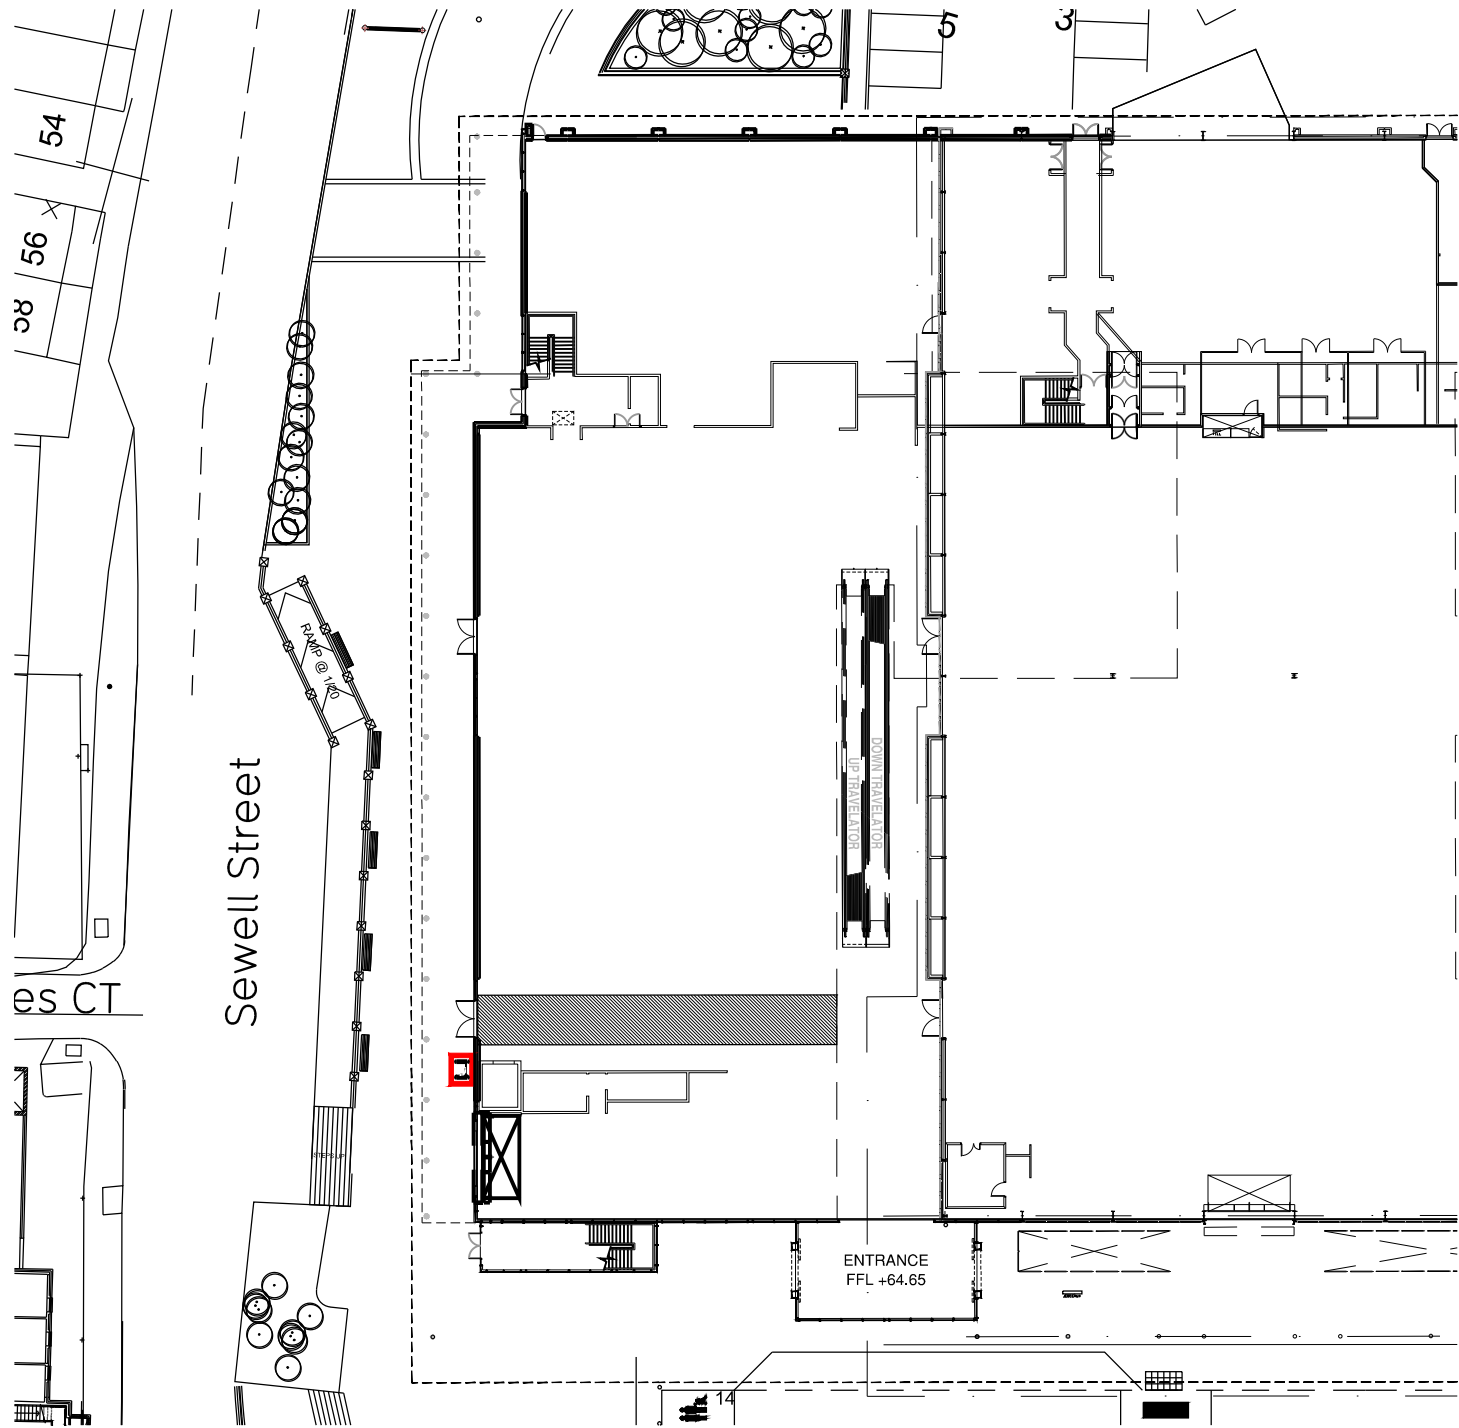


 


Site Plan Scale 1:500

 

Demise Area (Red Line)

Application Demise

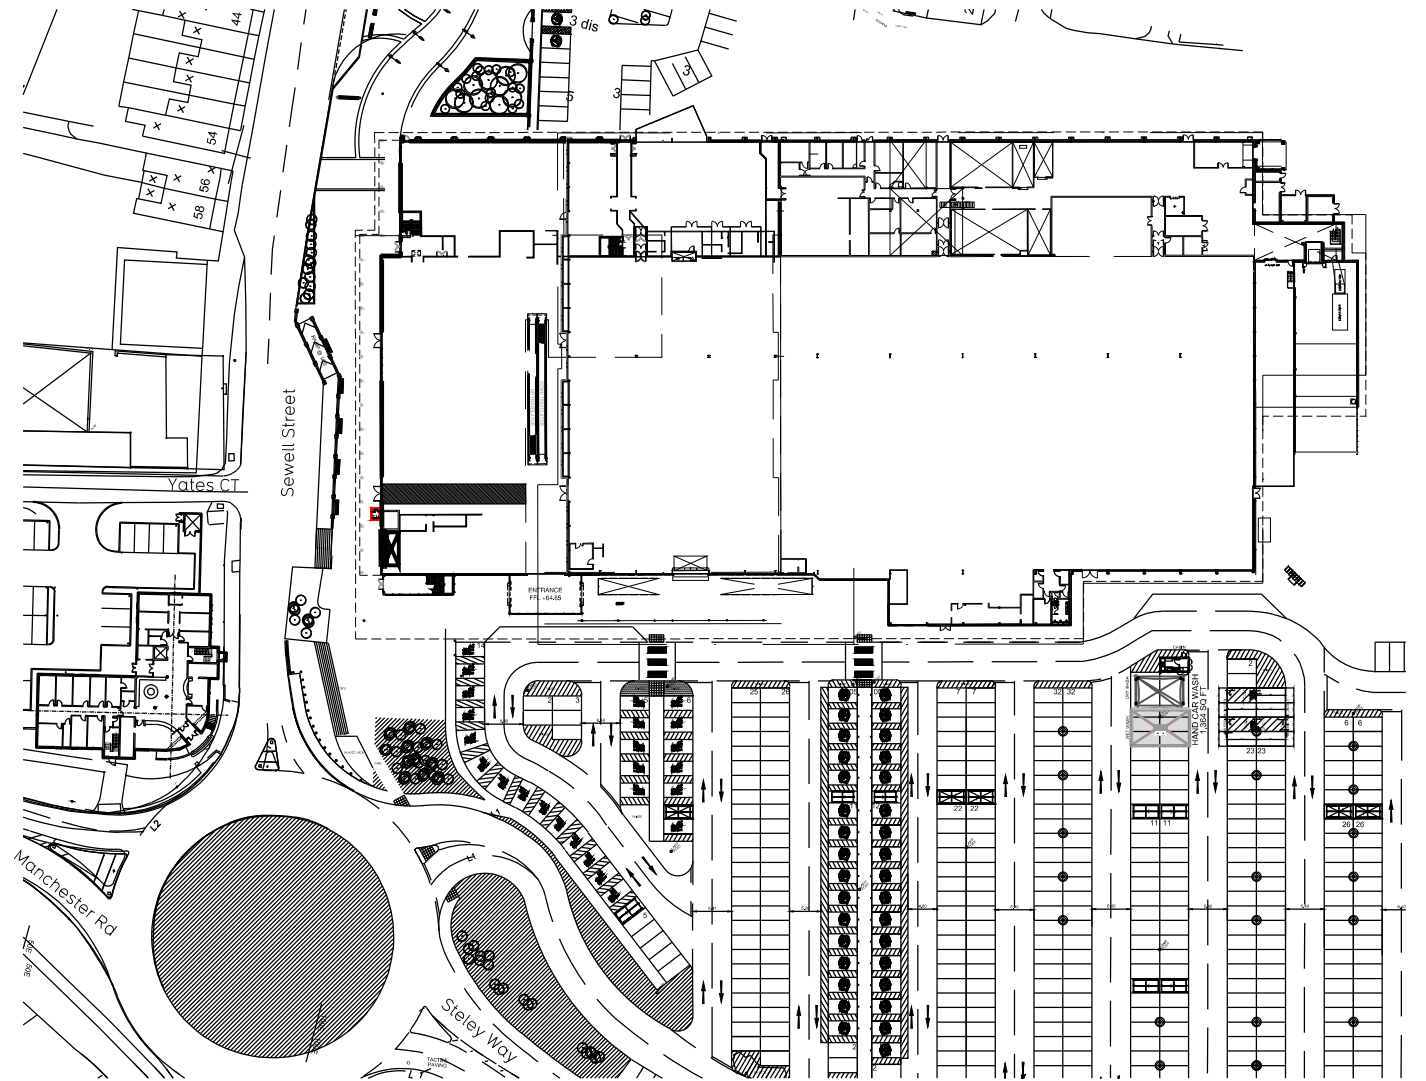

Site Location Plan Scale 1:1250

Rev	Date	Description	Drawn/ Checked		
PROJECT TITLE			DRAWING TITLE		
Prescot			Proposed Location & Site Plan		
Cables Retail Park, Steley Way, Prescott L34 5NQ					
DRAWN / CHECKED		DATE	SCALE	JOB No	DRAWING No
JM/PG		08.10.25	A3 @ 1:500 1:1250	2450	007-SLP
DRAWING PURPOSE					Rev
TOWN PLANNING APPLICATION					P01
			Pure Gym Ltd		
			Town Centre House		
			The Merrion Centre		
			Leeds		
			LS2 8LY		
			e: architecture@puregym.com		
			t: 0113 285 8787		
			w: www.puregym.com		

