




South Elevation

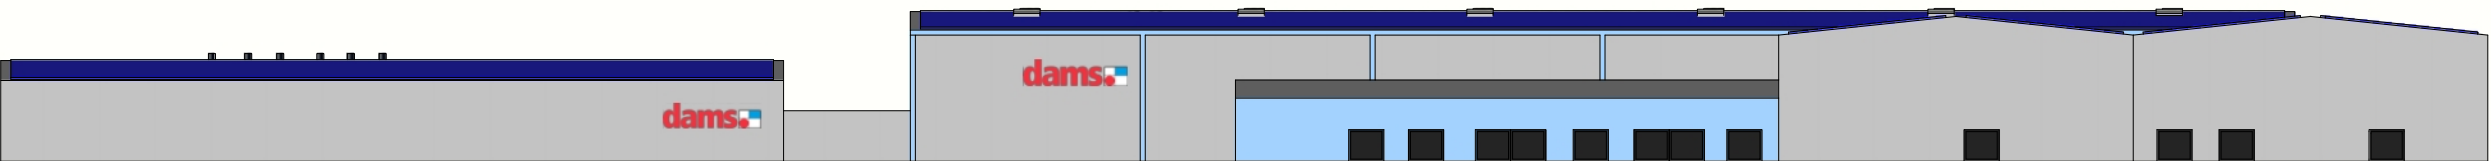

North Elevation

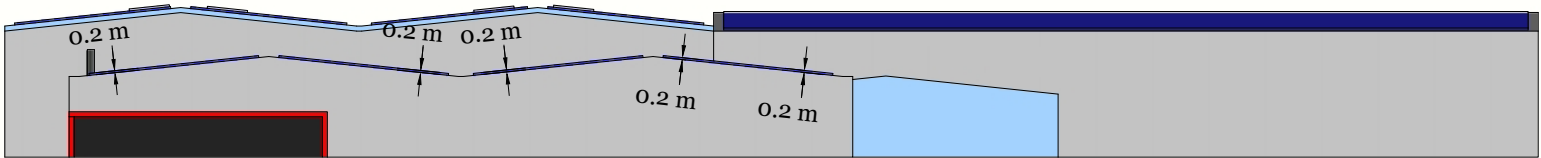

East Elevation

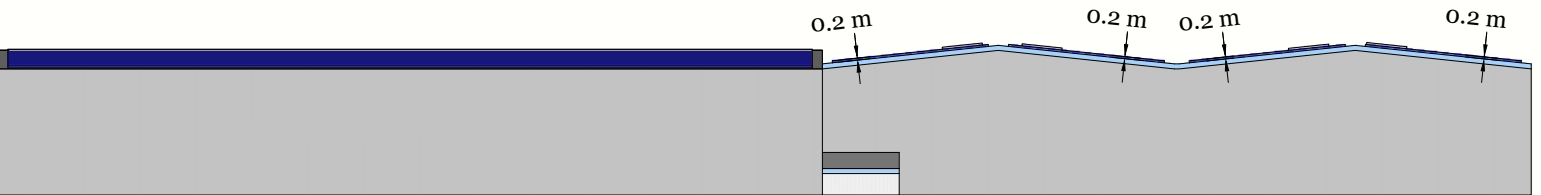

West Elevation

Notes:
Maximum area for proposed solar panels shown in blue

All panel areas a maximum of 200mm from the roof surface

Rev:	Description:	By:	Date:
A	Initial design for planning	JM	25/08/2023
B	...	JM	
C	...	JM	

ZESTEC
Renewable Energy

Project Name	Dams Furniture - Solar Elevations
Drawing Title	
Status	Initial
Drawn JM	Approved JM
Date	25/08/2023
Scale @ A3	1 : 750

