



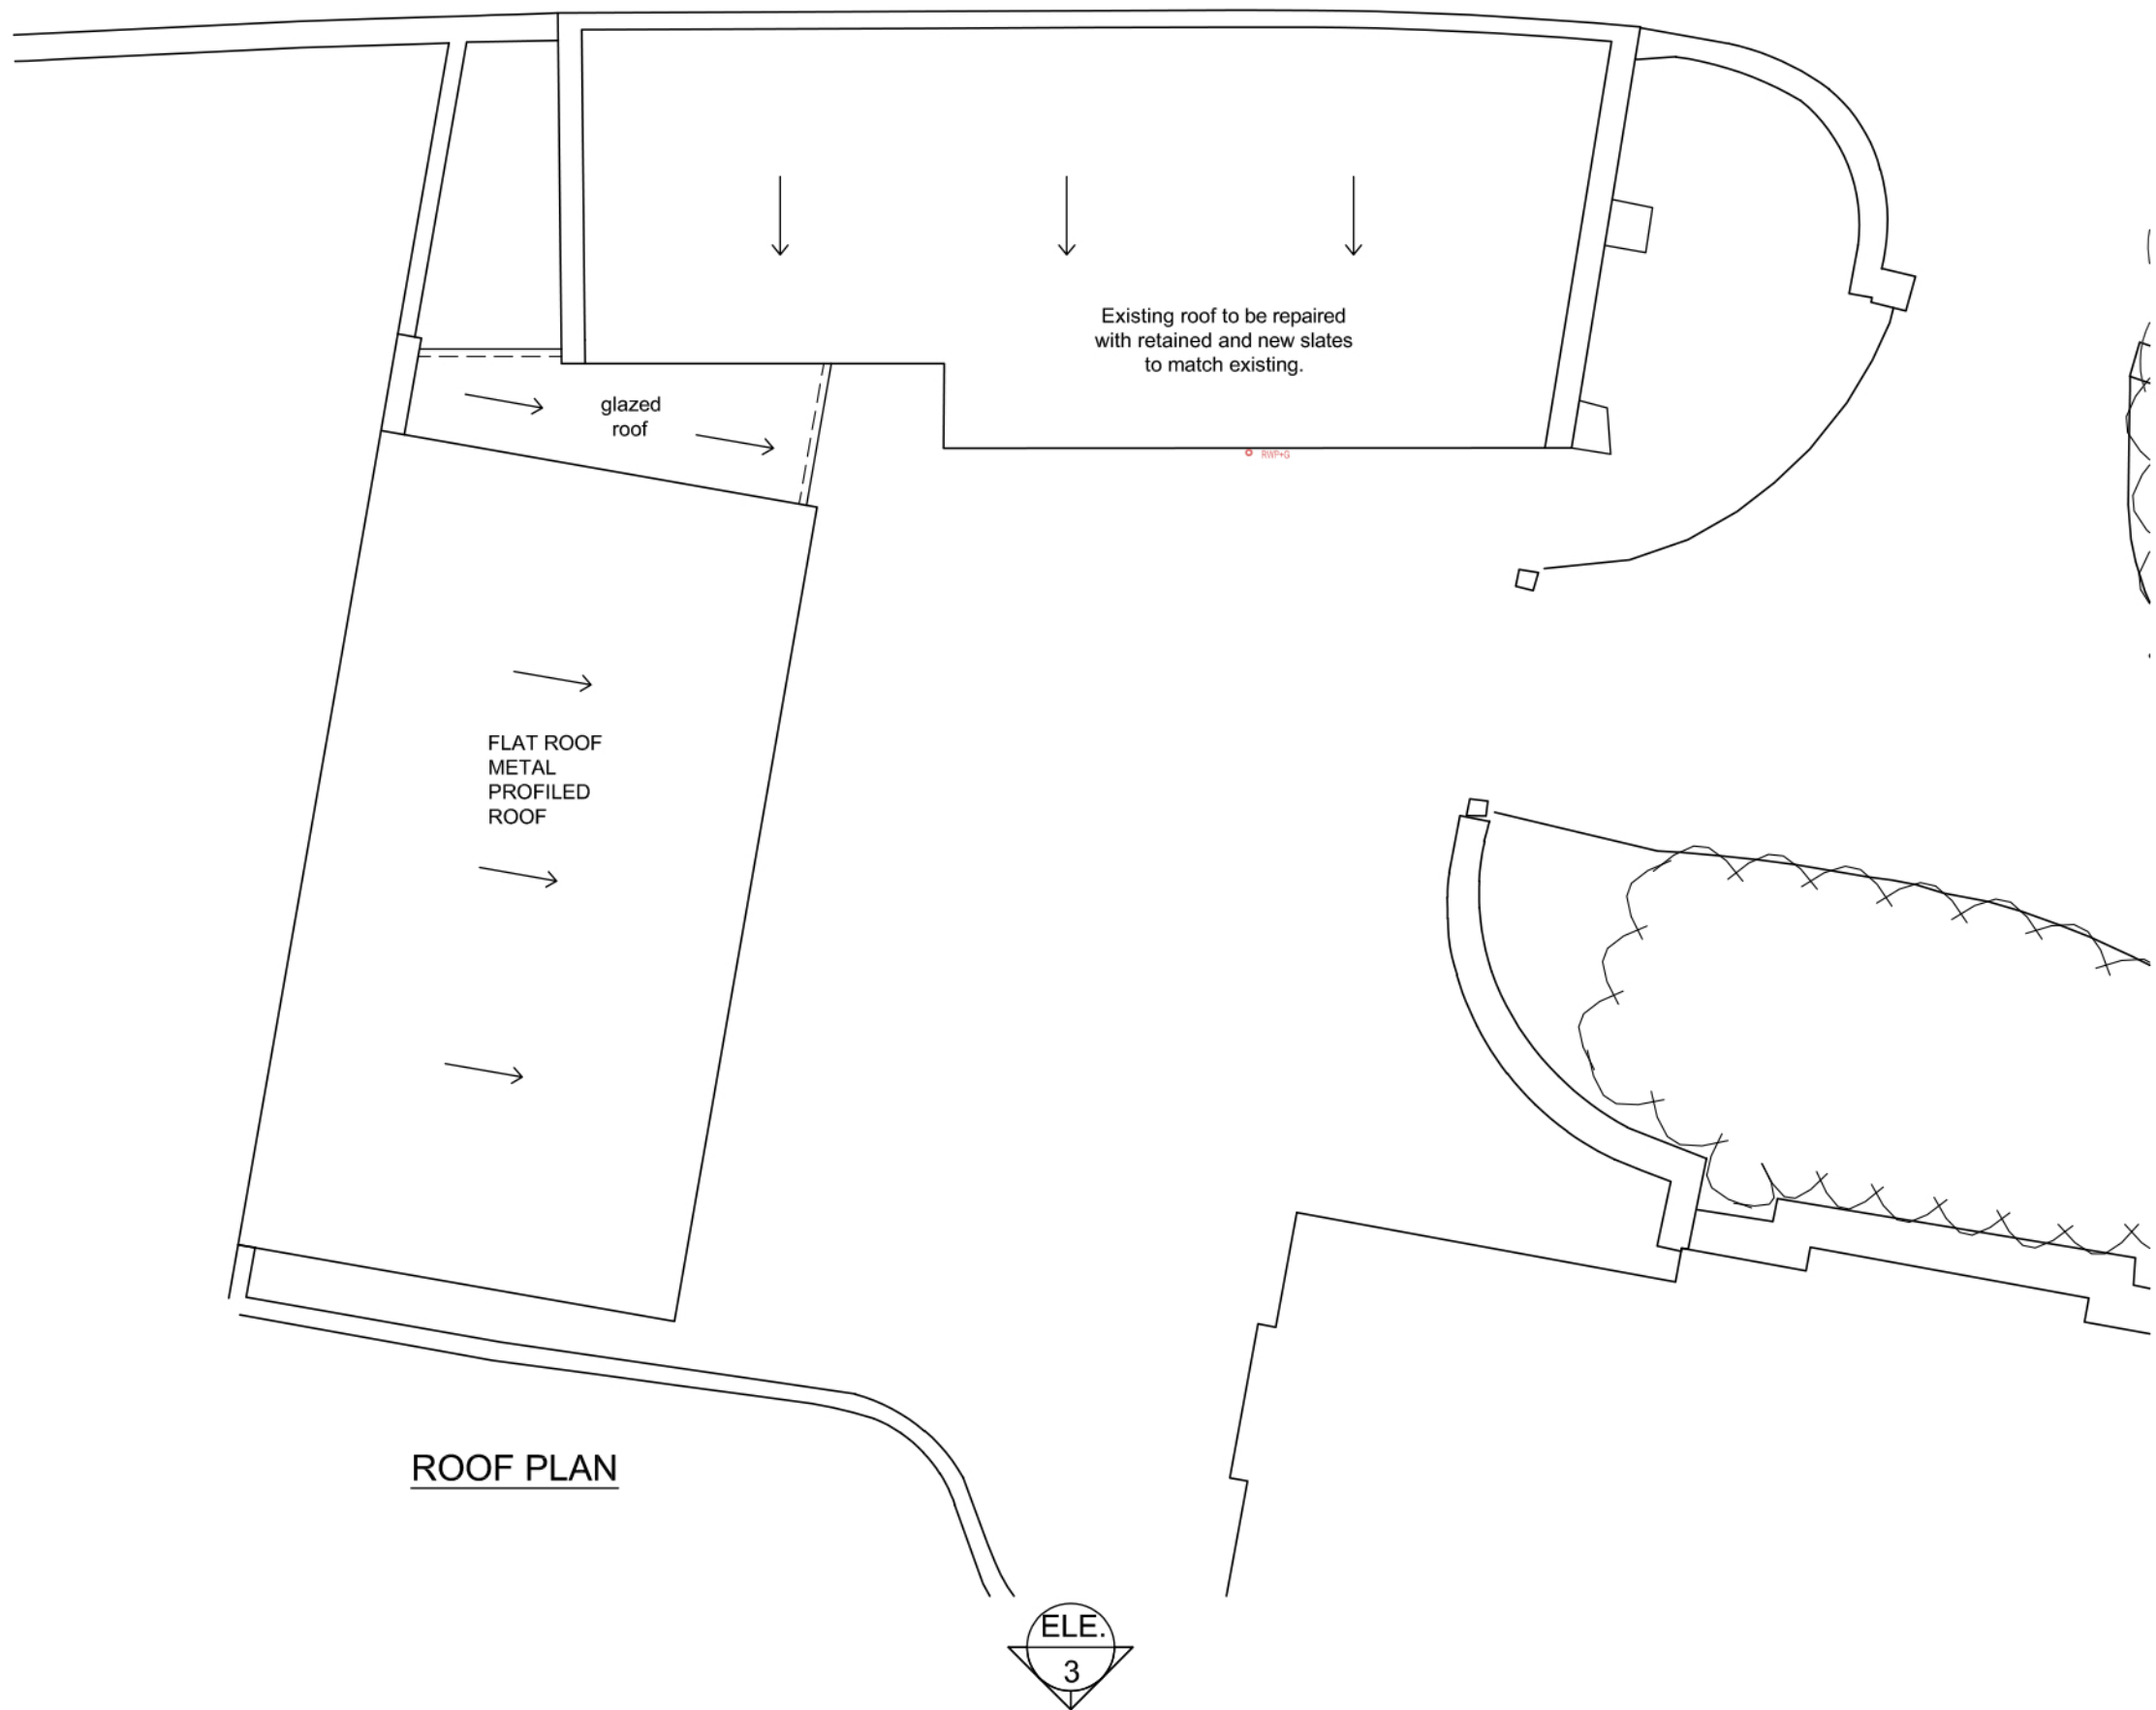

ROOF PLAN

- KEY:
- EXISTING AREAS
 - PROPOSED AREAS
 - EXISTING/ NEW SHRUB PLANTING TO INCLUDE BIODIVERSE ORNAMENTAL MIX PLANTING (DETAILS TO BE AGREED WITH LPA)
 - STONE SETTS TO THRESHOLD AROUND BUILDING
 - NEW PERMEABLE SURFACE TO COURTYARD AND PARKING SPACES (DETAILS TO BE AGREED WITH LPA)
 - E.J EXPANSION JOINTS TO BE FORMED BETWEEN THE NEW EXTENSION AND THE EXISTING BOUNDARY WALL, FORMED WITH V8PE DOVETAIL PLAIN END TIES FROM VISTA (WWW.VISTAENG.CO.UK) OR SIMILAR. JOINTS TO BE FILLED WITH A COMPRESSIBLE FILLER, WITH THE JOINT CLOSED OVER WITH A POLYSULPHIDE SEALANT. ALL TO S.E DESIGN.

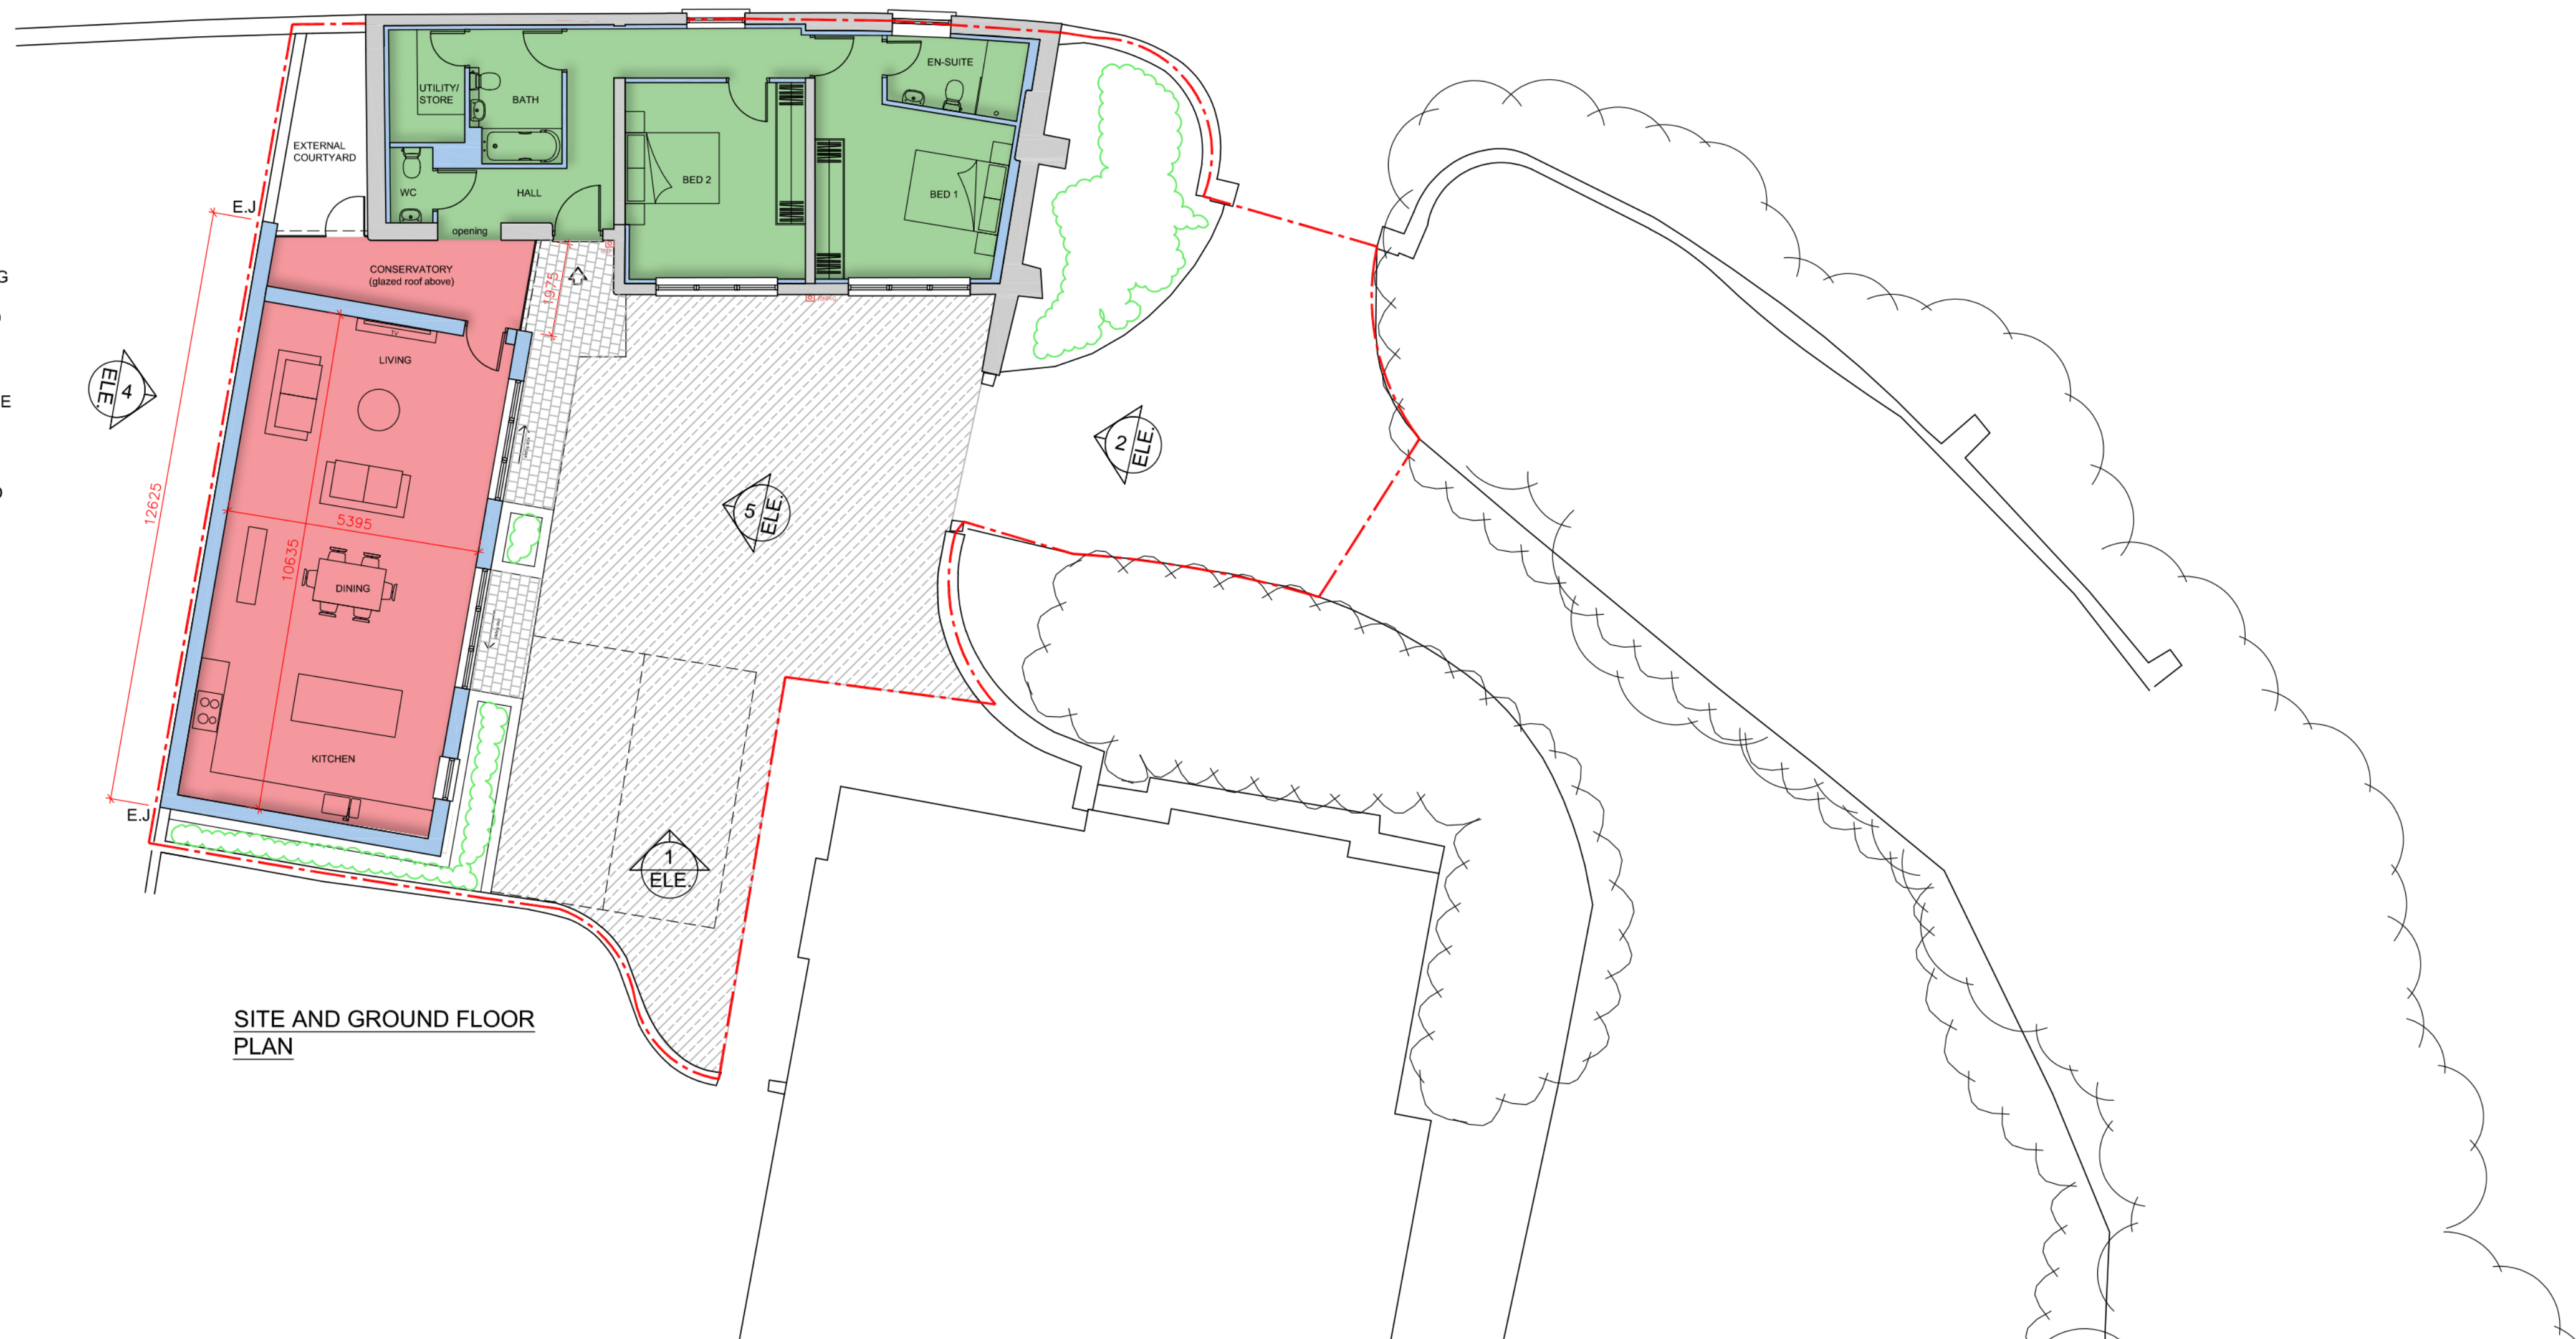

SITE AND GROUND FLOOR PLAN



G	Updated in line with client comments.	31.08.2023	TOC	RR
F	Updated in line with planning department comments.	22.08.2023	TOC	RR
E	Updated in line with client comments.	11.05.2023	TOC	RR
D	Updated in line with planning department comments.	05.05.2023	TOC	RR
C	Planning drawing note amended & dimensions added as per planning officer's comments	25.08.2022	JT	RR
B	Site boundary line adjusted.	28.07.2022	JT	RR
A	Site boundary line added. Conservatory adjusted.	28.07.2022	JT	RR
Rev.	Description	Date	By	Chk'd

REVISIONS

purpose
PLANNING

Cass associates	architecture masterplanning planning landscape conservation
Studio 204B The Tea Factory, 82 Wood Street, Liverpool, L1 4DG T +44 (0)151 707 0110 E all@cassassociates.co.uk W www.cassassociates.co.uk	
client COLIN DANIELS	
project GREENHILL, THE ORCHARD, HUYTON. L36 9UZ	
drawing title SITE AND ROOF PLAN AS PROPOSED	
scale @ A1 1:100	1533-004 G
date 05-07-2022	
dmn TOC chkd RR	