

PLANNING DRAWING
THIS DRAWING IS FOR PLANNING PURPOSES ONLY AND NOT
TO BE USED FOR CONSTRUCTION

MATERIALS NOTES FOR EXTENSION:

Metal profiled roof - Grey colour

All rainwater goods and SVP's to be cast
iron - Black colour to match existing.


Windows and doors to be painted timber .

Fascia to be painted timber.


New brickwork - colour to match existing.
Flemish brick bond to be used on the principal
elevations to the extension (south and East
facing elevations). Common brick bond to
be used on the line of the West boundary
wall.




SOUTH ELEVATION (1)

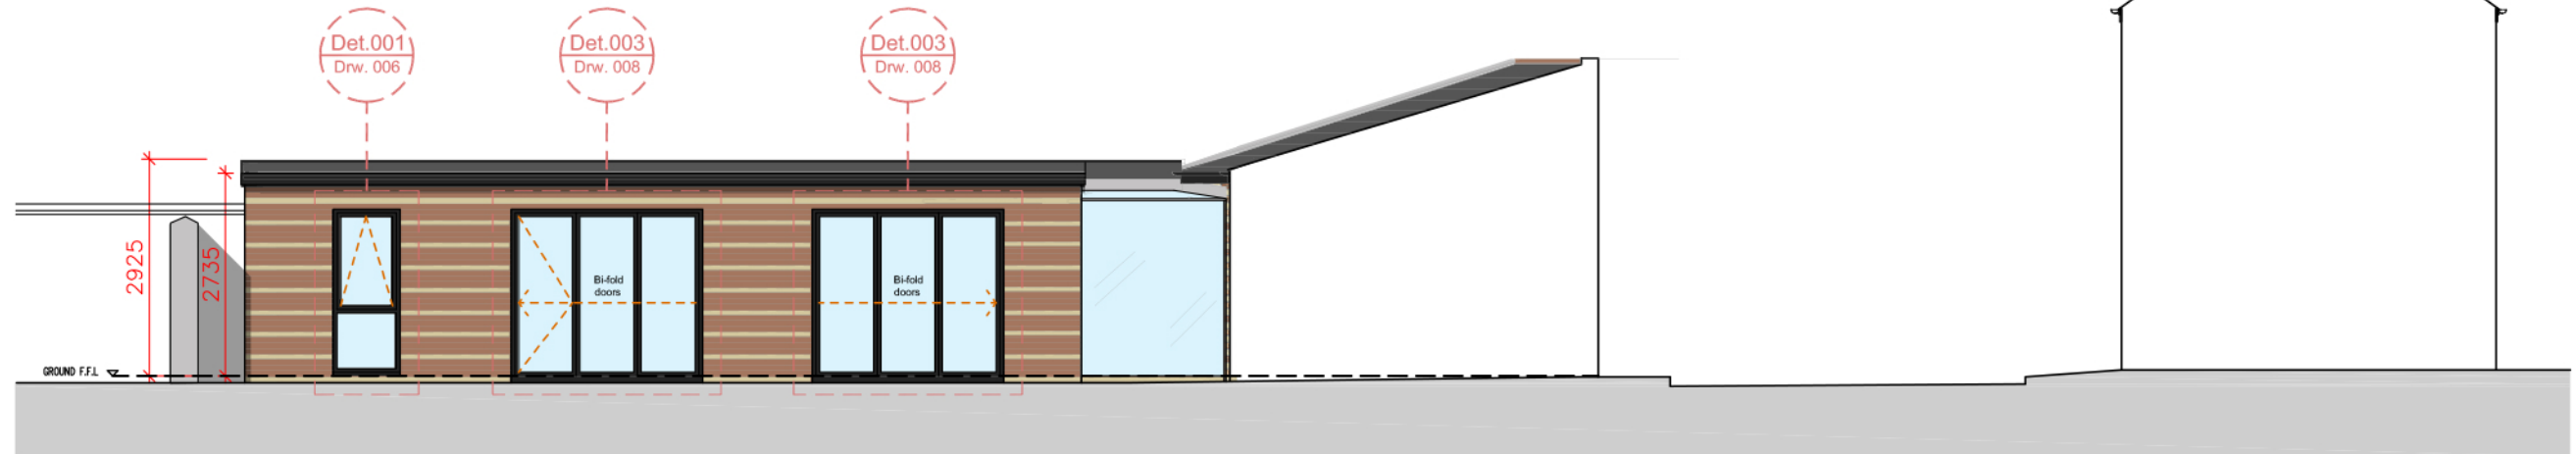


EAST ELEVATION (5)

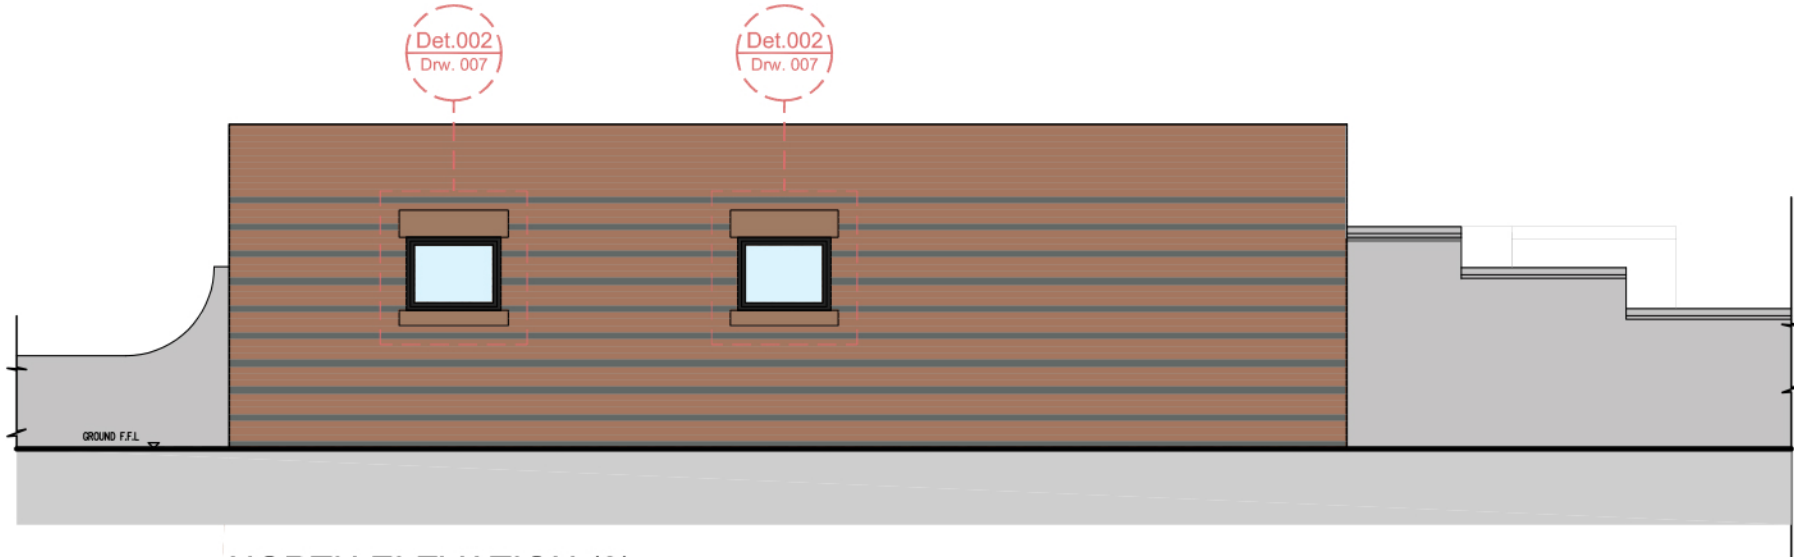

NORTH ELEVATION (3)

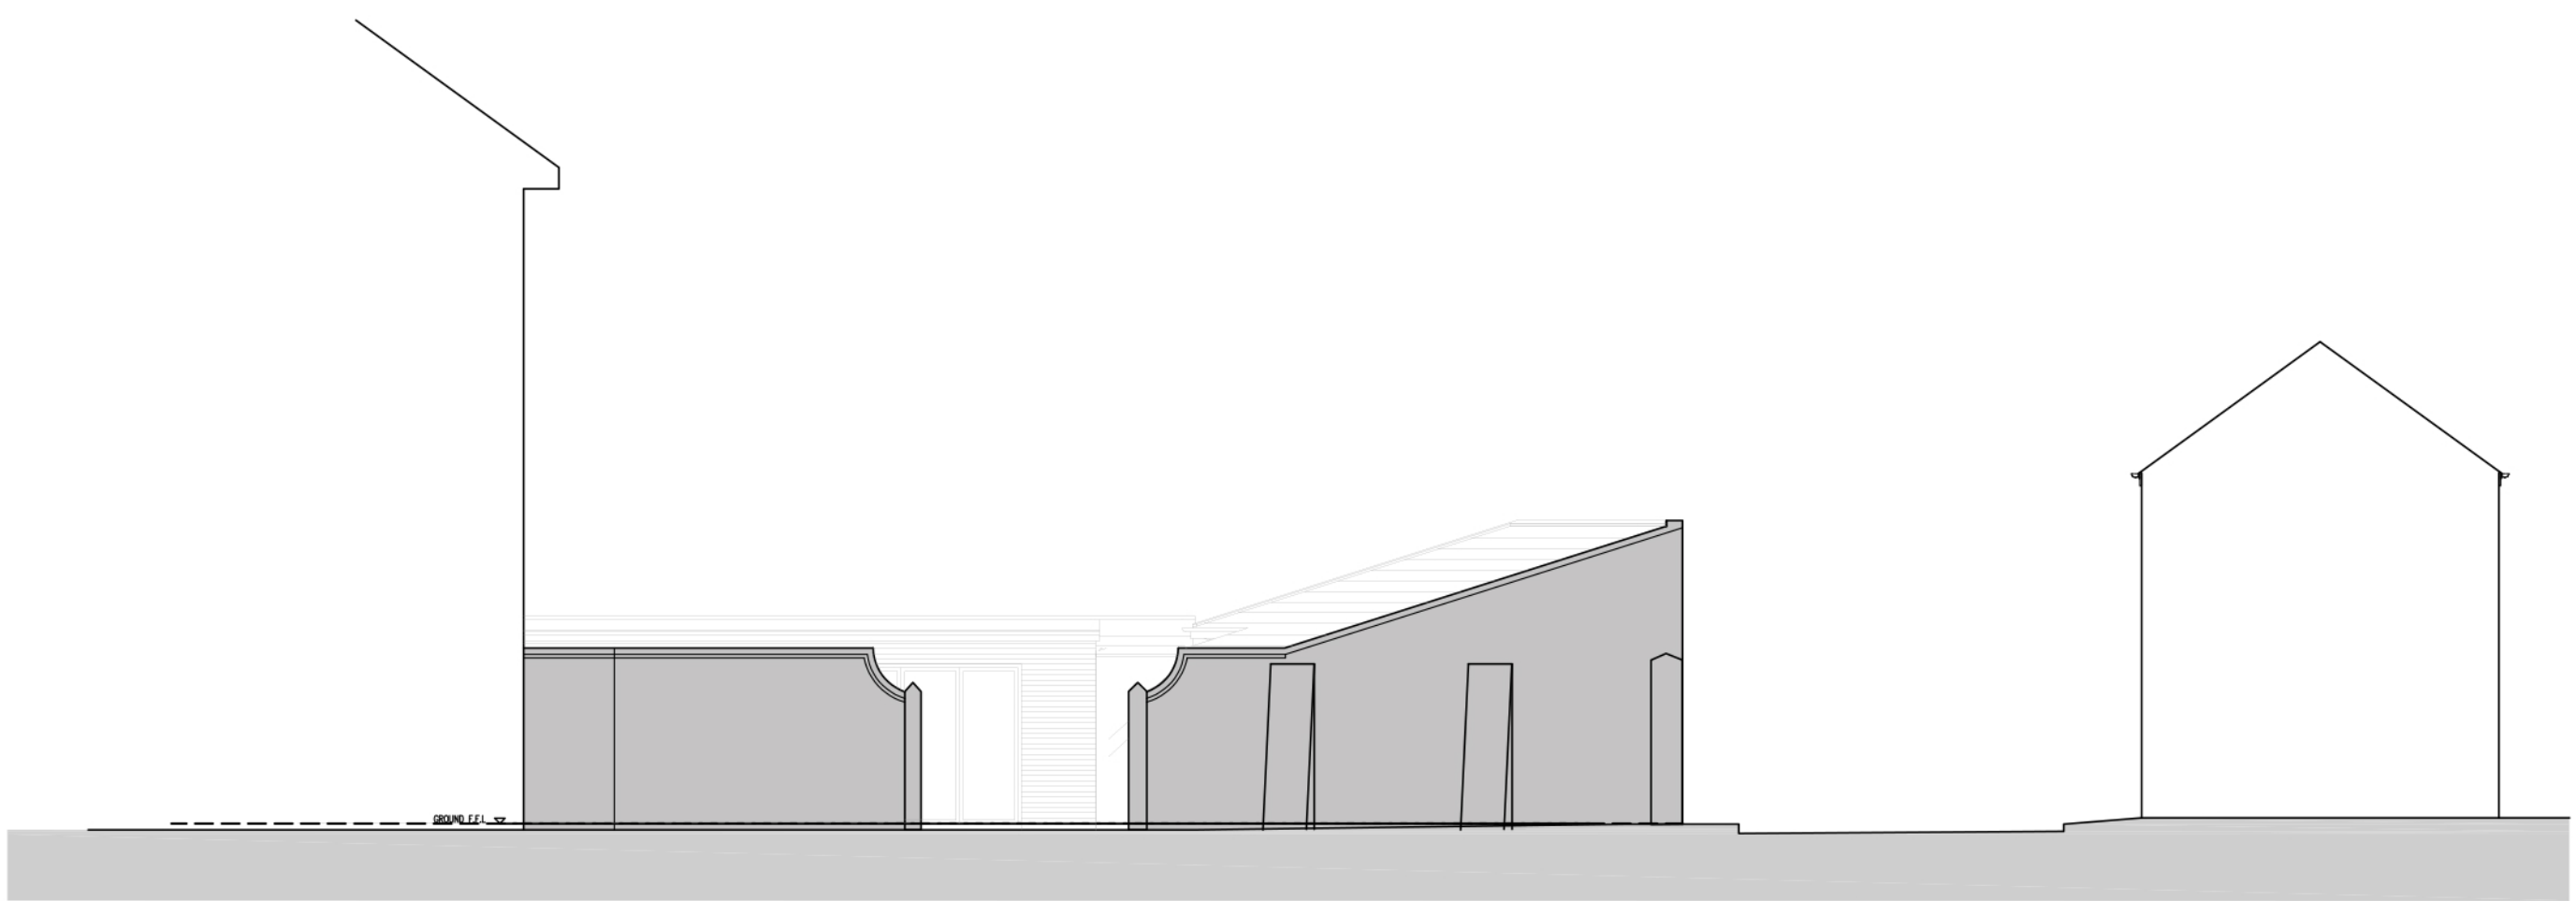

EAST ELEVATION (2)

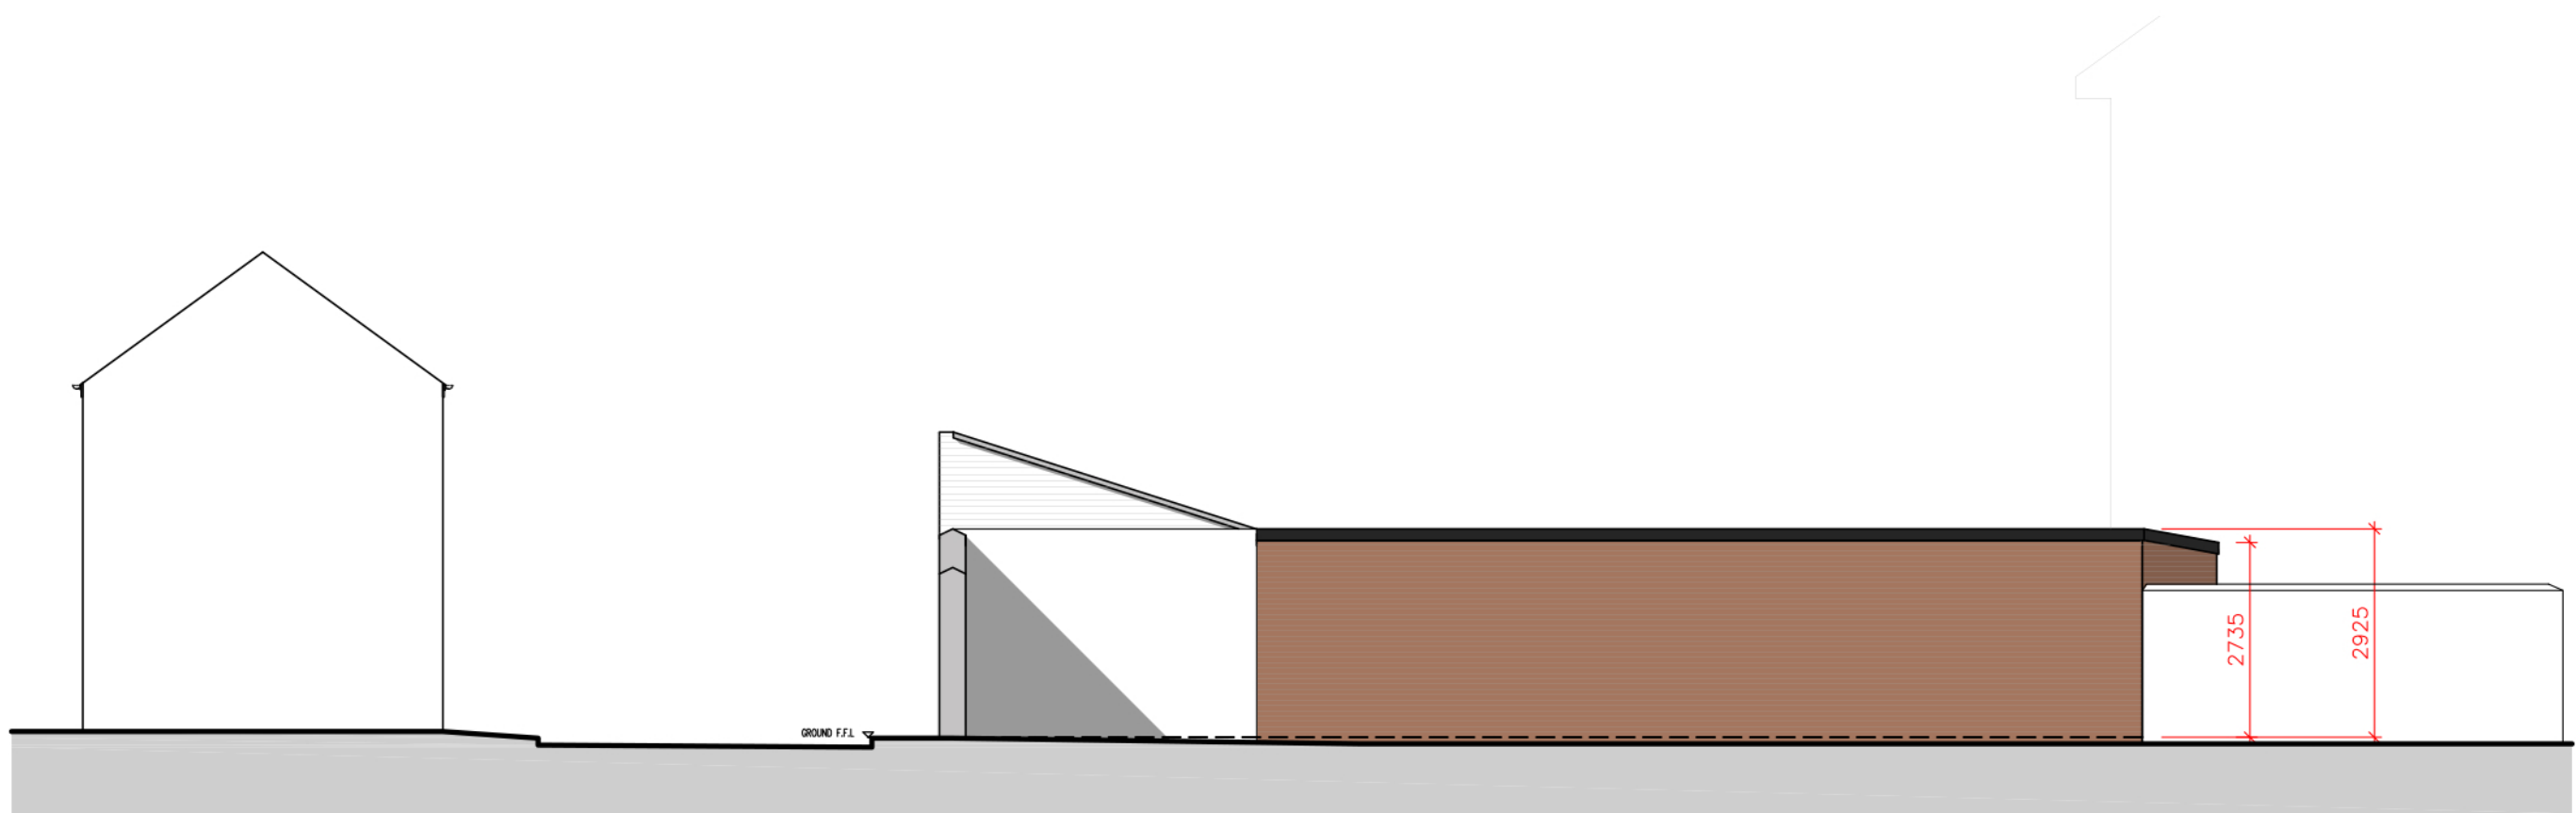

WEST ELEVATION (4)



Rev.	Description	Date	By	Chk'd
F	Updated in line with client comments.	31.08.2023	TOC	RR
E	Updated in line with planning department comments.	22.08.2023	TOC	RR
D	Updated in line with client comments	11.05.2023	TOC	RR
C	Updated in line with planning department comments.	05.05.2023	TOC	RR
B	Planning drawing note amended & dimensions added as per planning officer's comments	25.08.2022	JT	RR
A	Conservatory adjusted.	28.07.2022	JT	RR

REVISIONS

purpose

PLANNING

Cass
associates

architecture
masterplanning
planning
landscape
conservation

Studio 204B The Tea Factory, 82 Wood Street, Liverpool, L1 4DG
T +44 (0)151 707 0110 E info@cassassociates.co.uk W www.cassassociates.co.uk

client
COLIN DANIELS

project
GREENHILL, THE ORCHARD,
HUYTON. L36 9UZ

drawing title
ELEVATIONS
AS PROPOSED

scale @ A1 1:100

date 05-07-2022

dm TOC chkd RR

1533-005

F

Original paper size (A1) 841x 594mm